



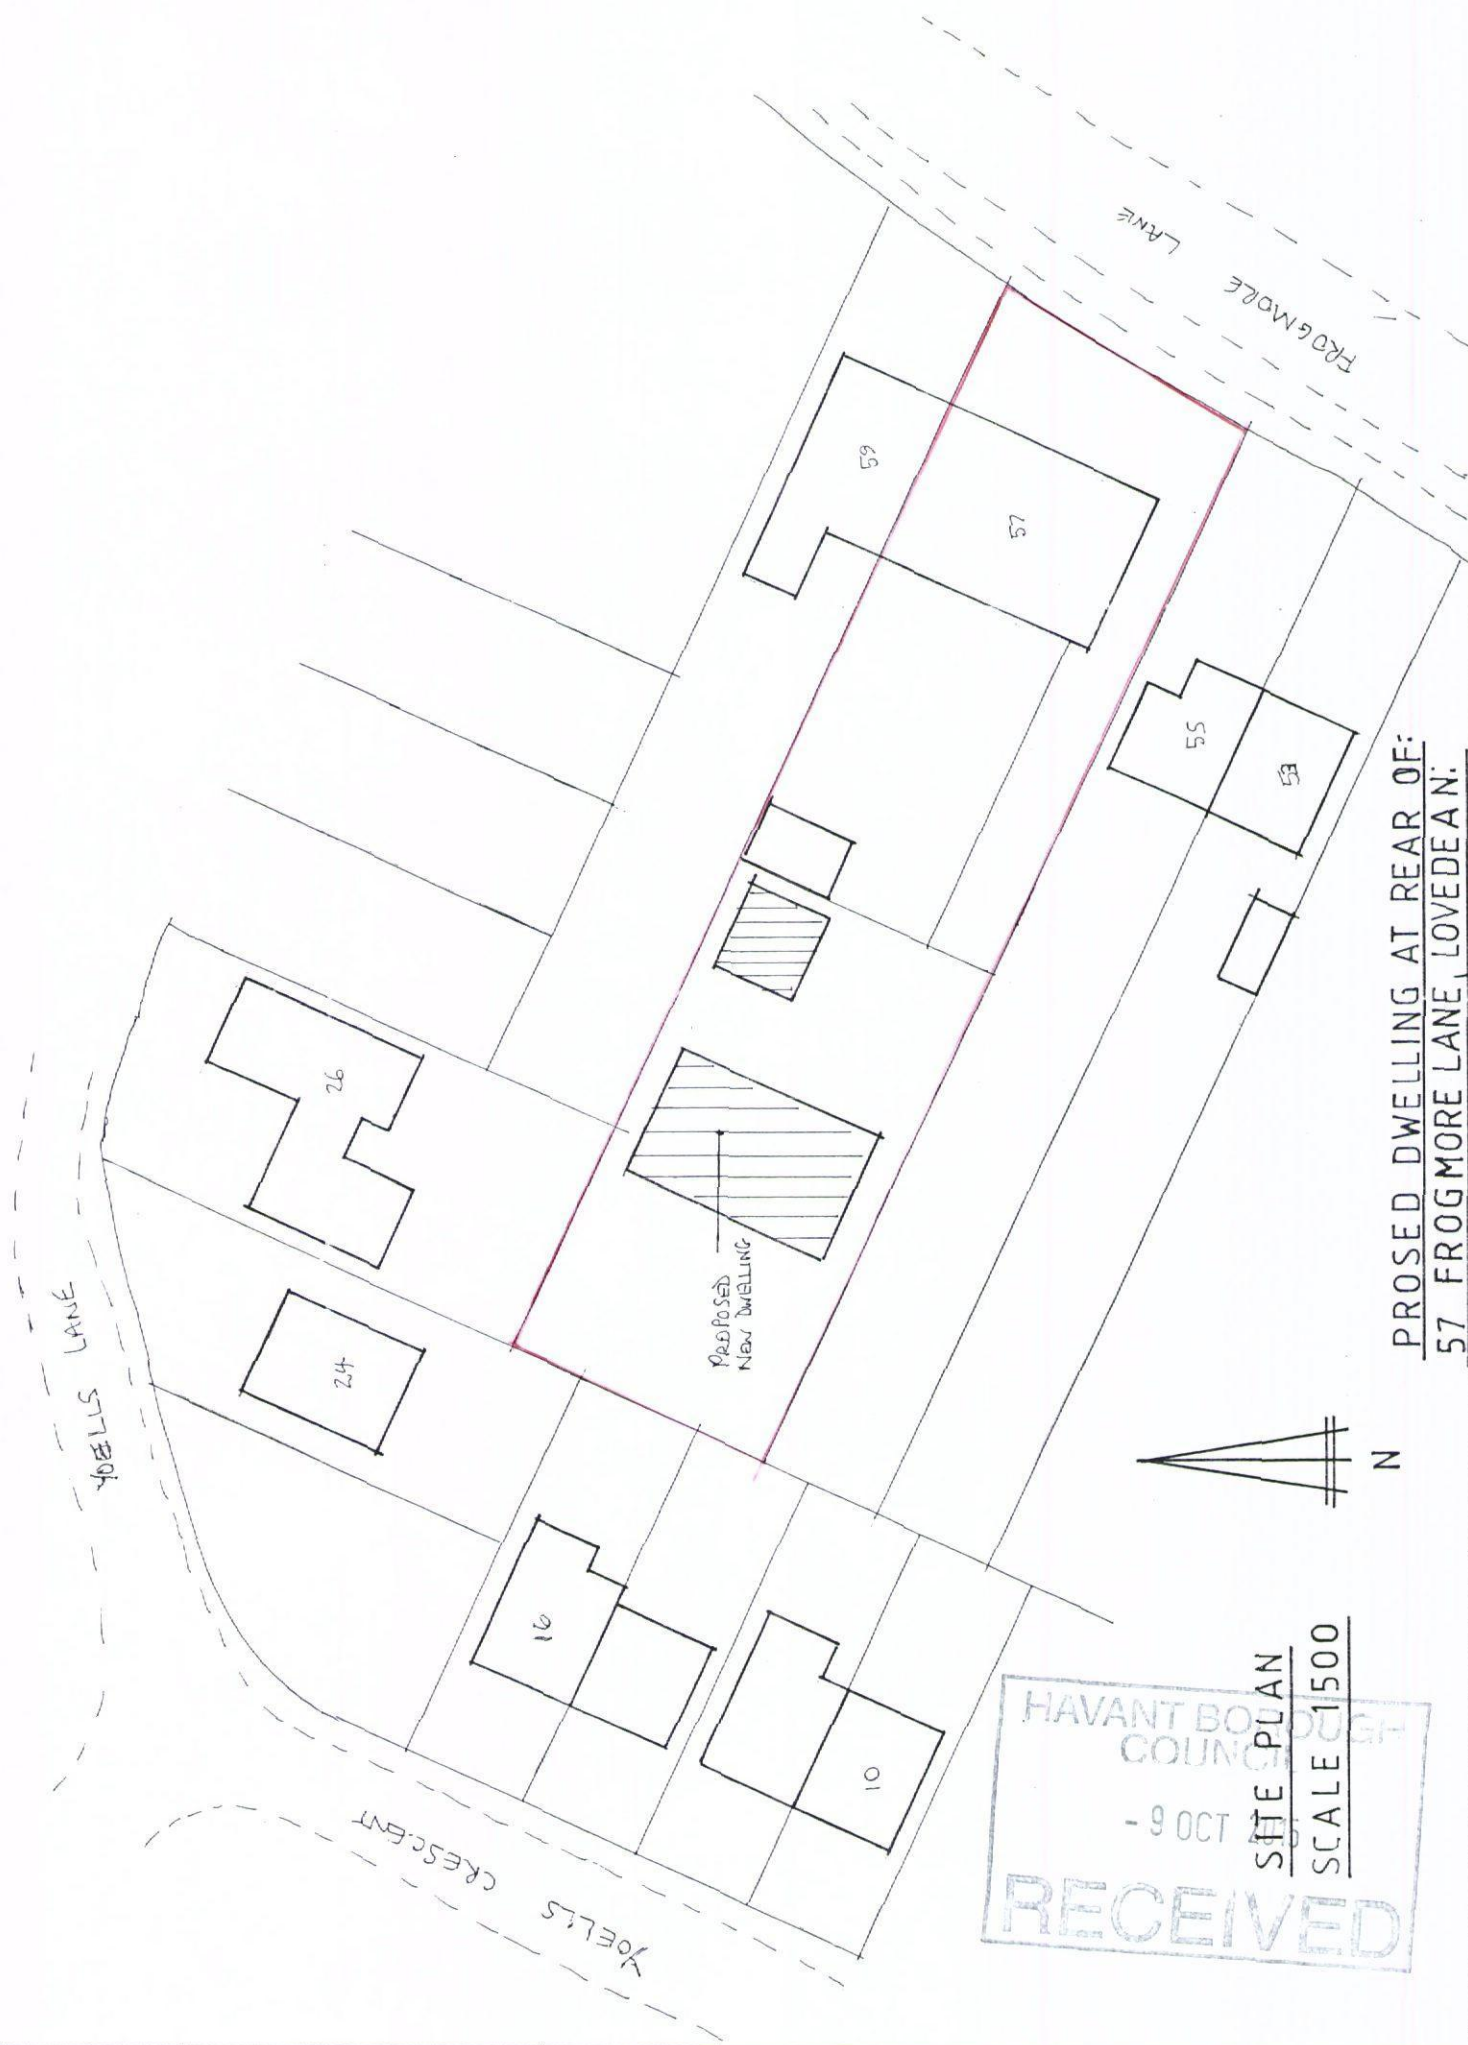

PROSED DWELLING AT REAR OF:
57 FROGMORE LANE, LOVEDEAN

 

HAVANT BOARDS
COUNCIL
- 9 OCT 1986 -
RECEIVED
SITE PLAN
SCALE 1:500