






Proposed South Elevation

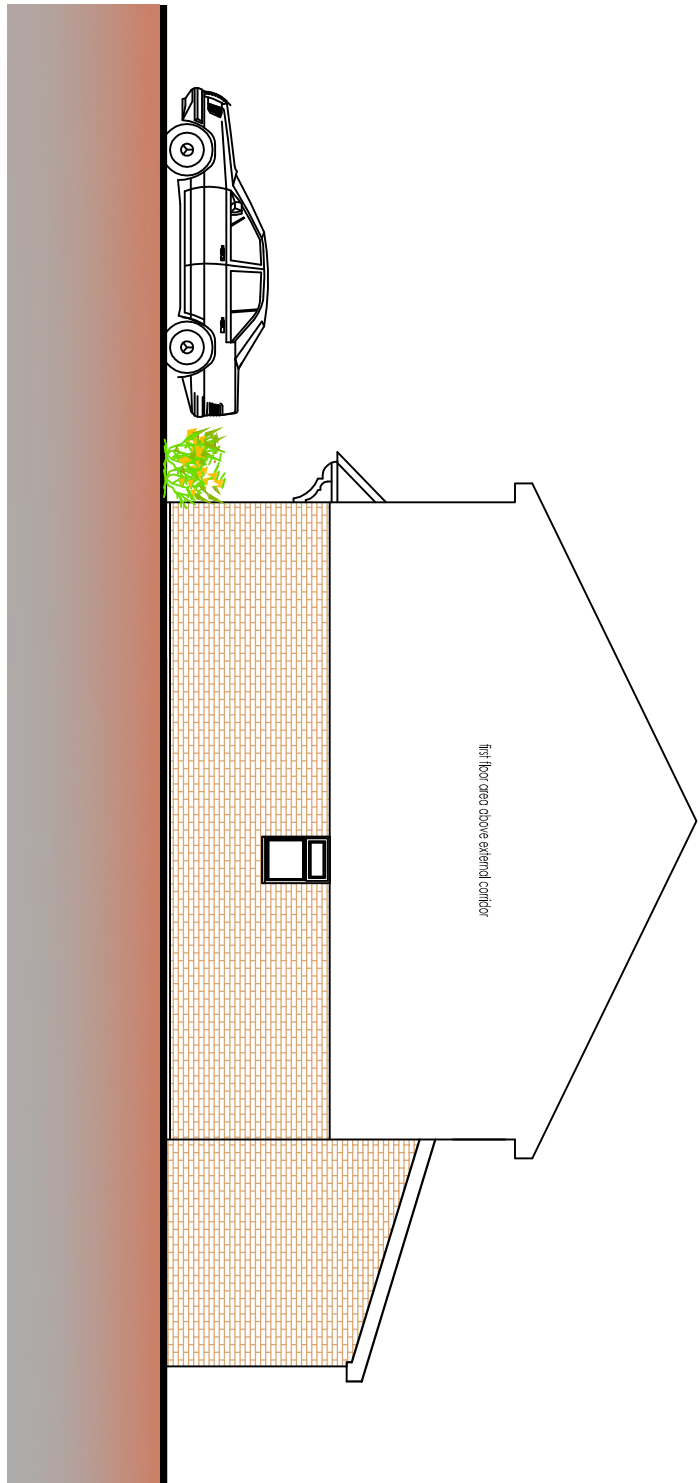

Proposed East Elevation

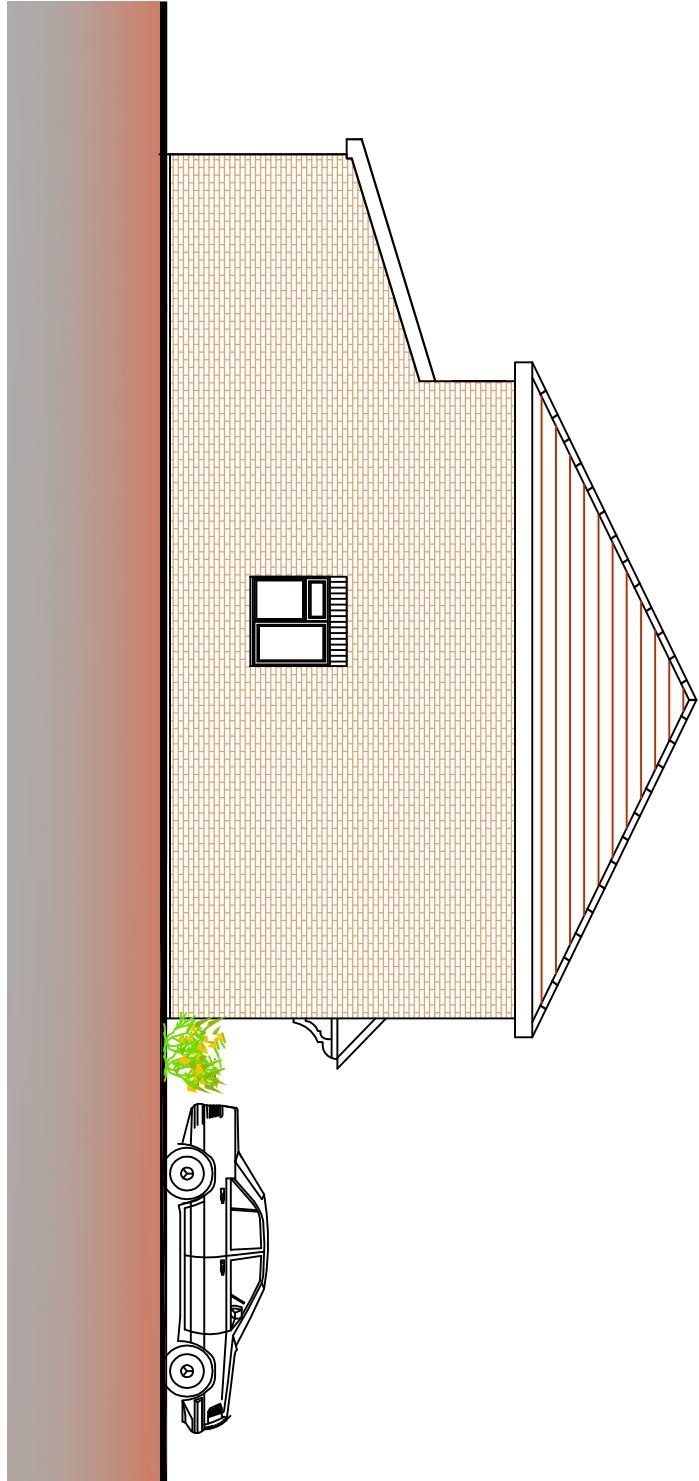


Proposed West Elevation

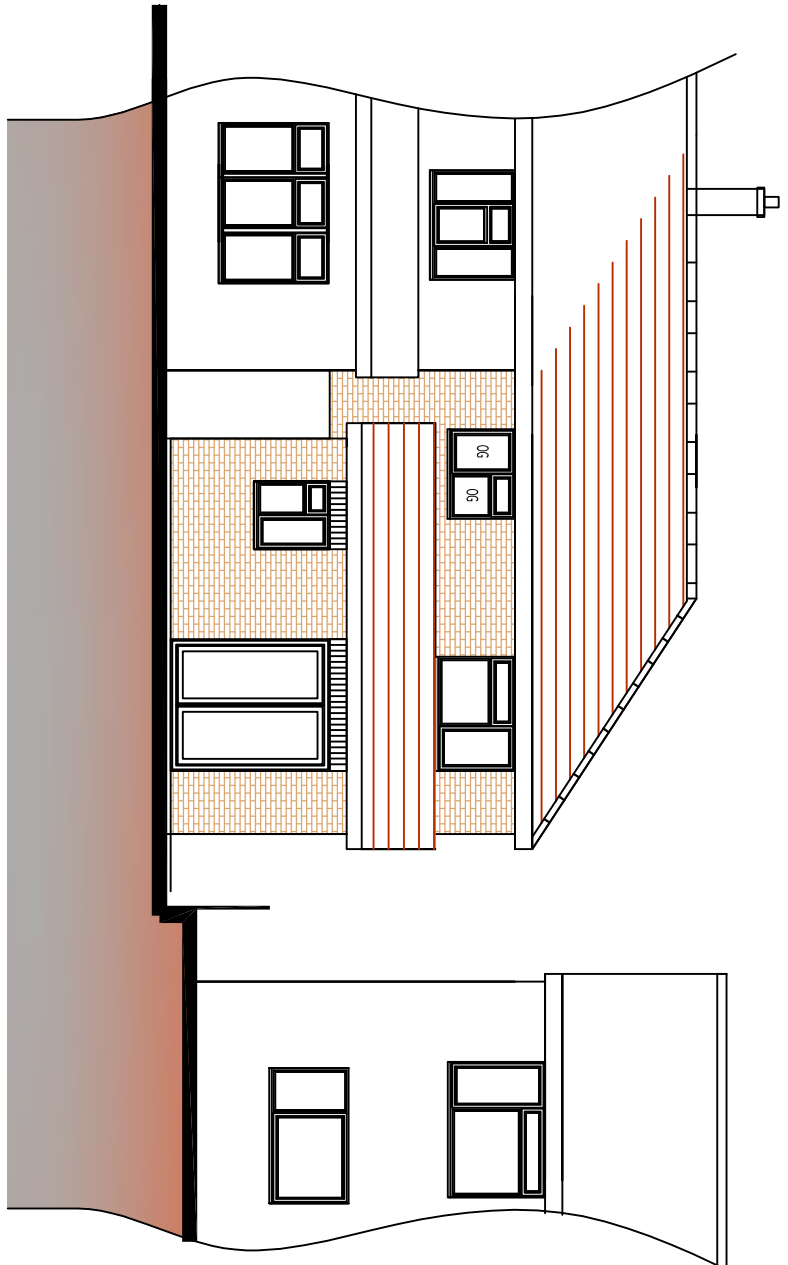


Proposed North Elevation


Proposed Elevations

 




Proposed Floor Plans

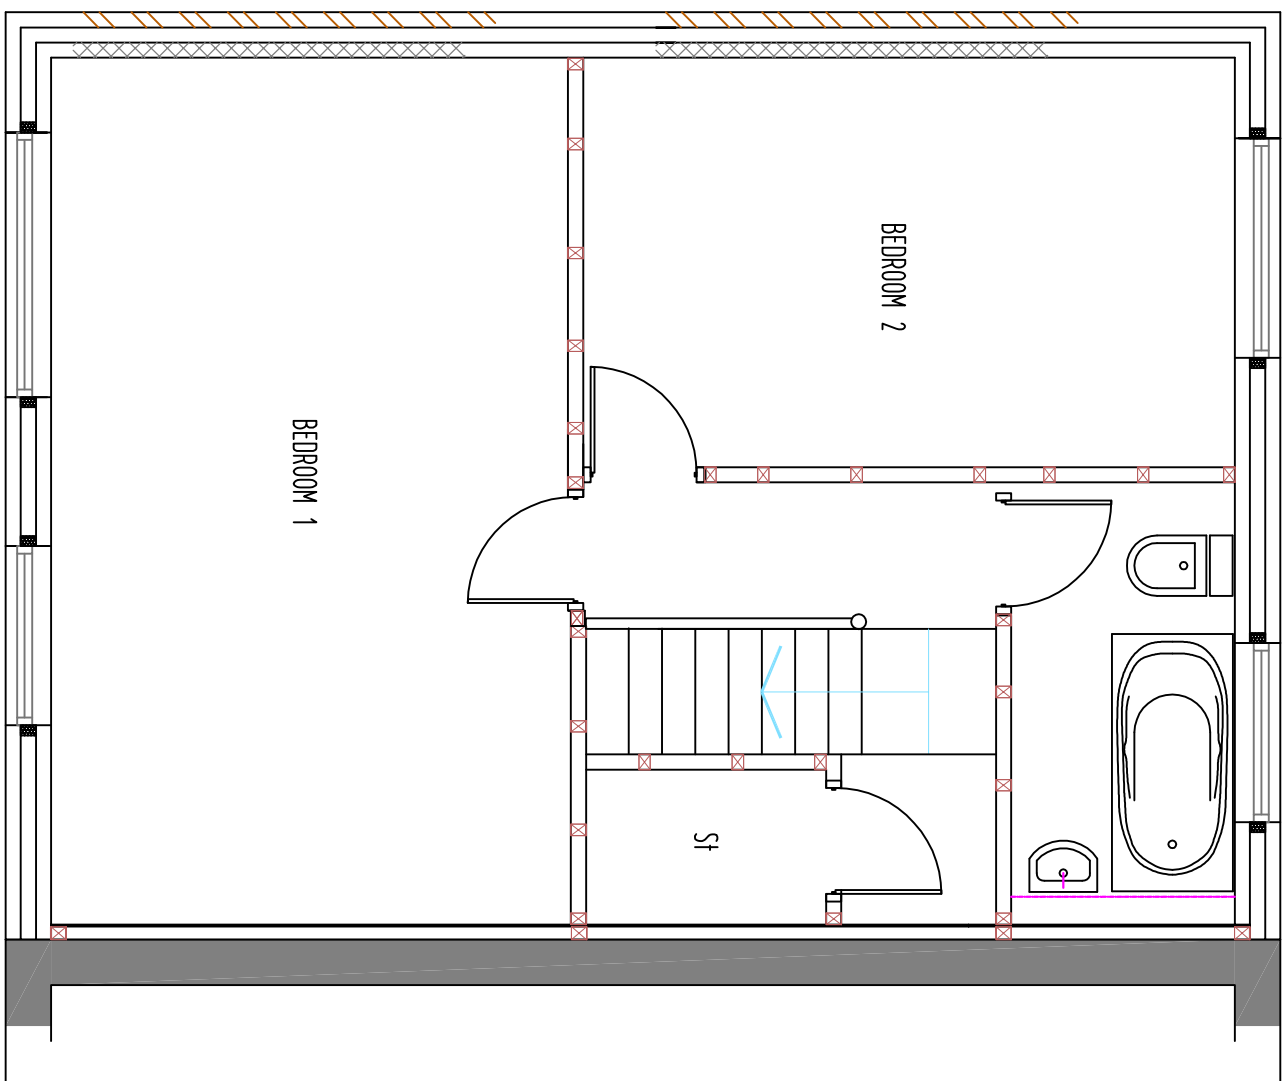

First Floor

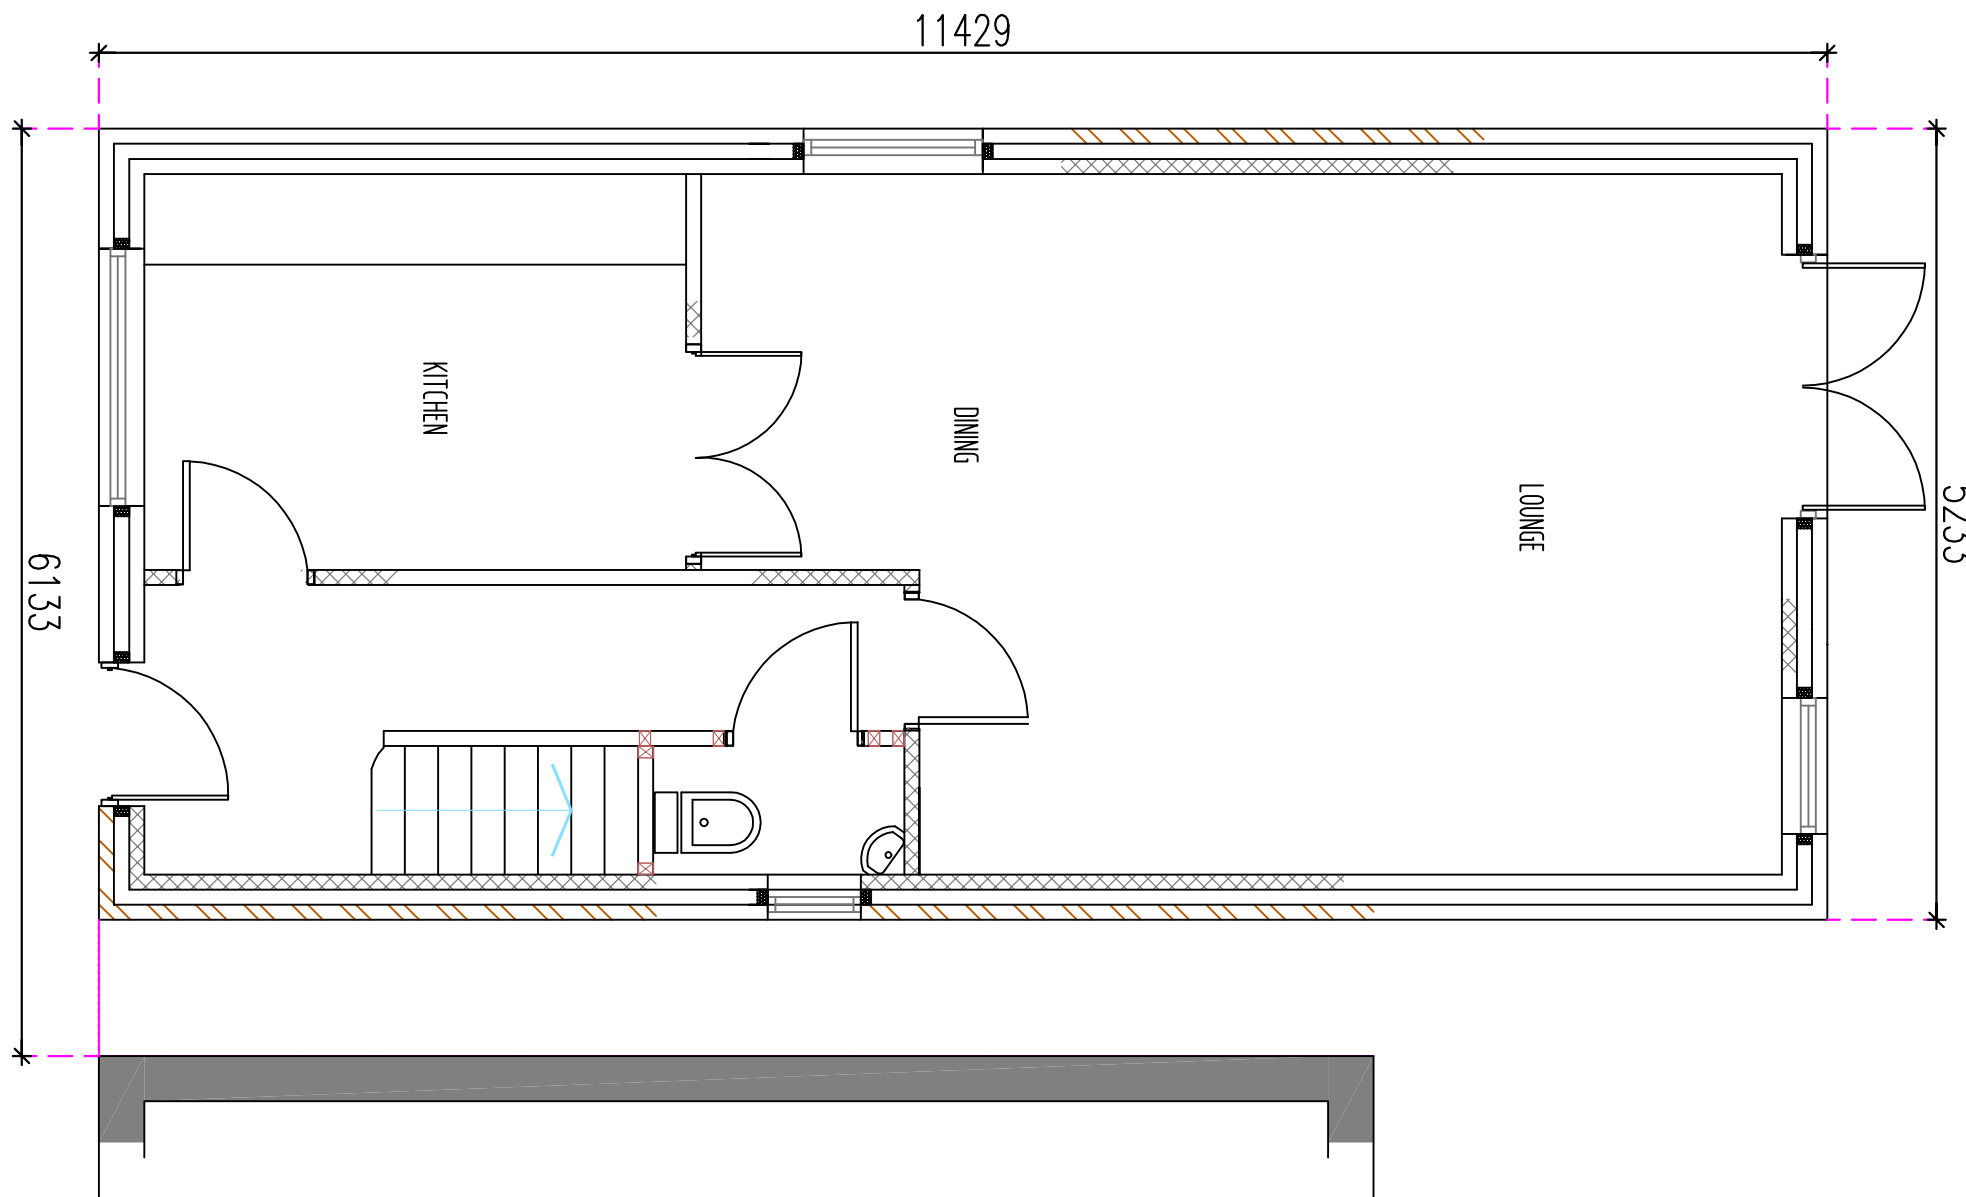

Ground Floor

 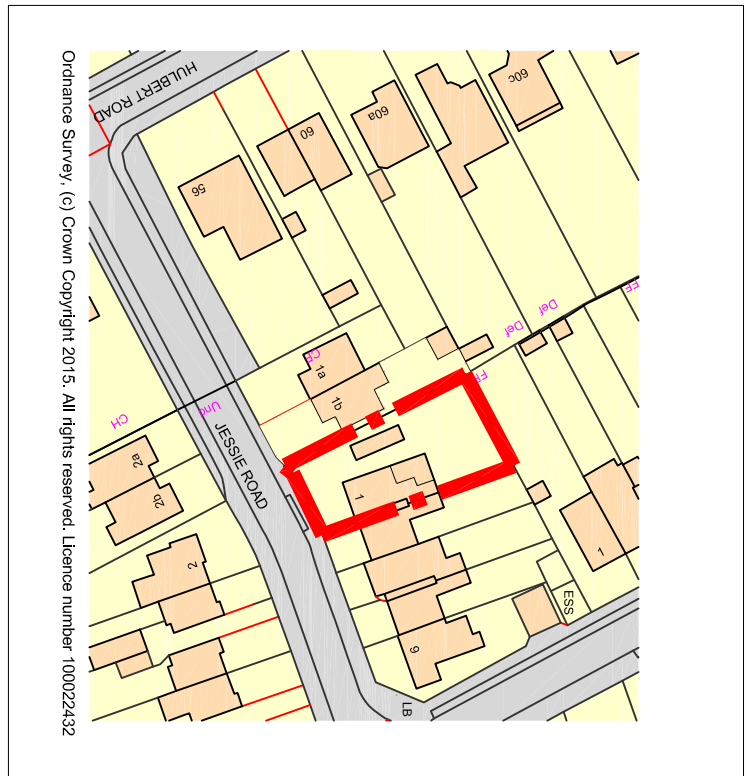 

01	Revised drawing	Rev No	01	Date	21/11/15
Revision	Description	Date	Rev No	Date	21/11/15

Project :
1 Jessie Road
Havant
Hampshire

Drawing Title :
Proposed Dwelling


Chris Flint Associates Ltd
CHARTERED SURVEYORS - PROJECT MANAGERS
DEVELOPMENT CONSULTANTS

Drawn By	Date	Checked By	Date	Approved By	Date
CF	21/11/15				
Drawing No	01	Revision	01	Scale	1:100
CFA	FULL				

PLANNING

2 Emerald Close Havant Hampshire PO9 7NZ
Tel: 023 92 43484 Fax: 023 92 35854
Email: chrisflintassociates@gmail.com

Proposed Refuse/
Cycle store

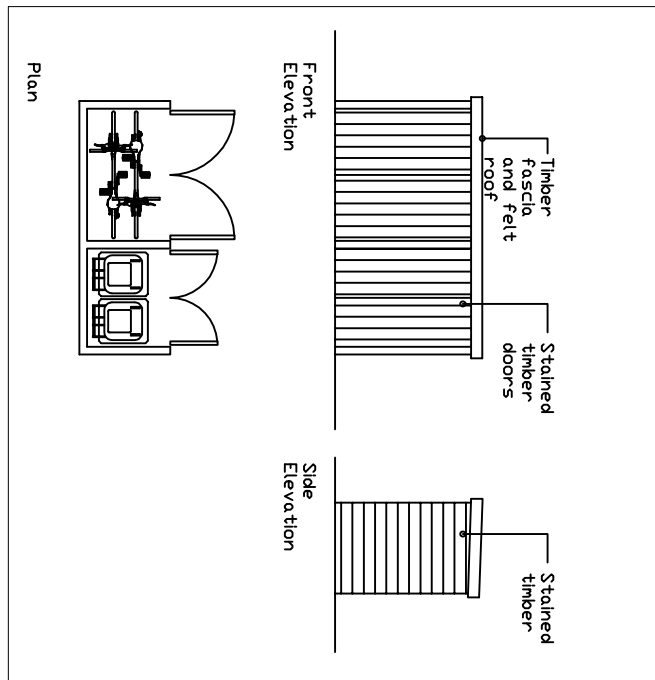

JESSIE ROAD

