



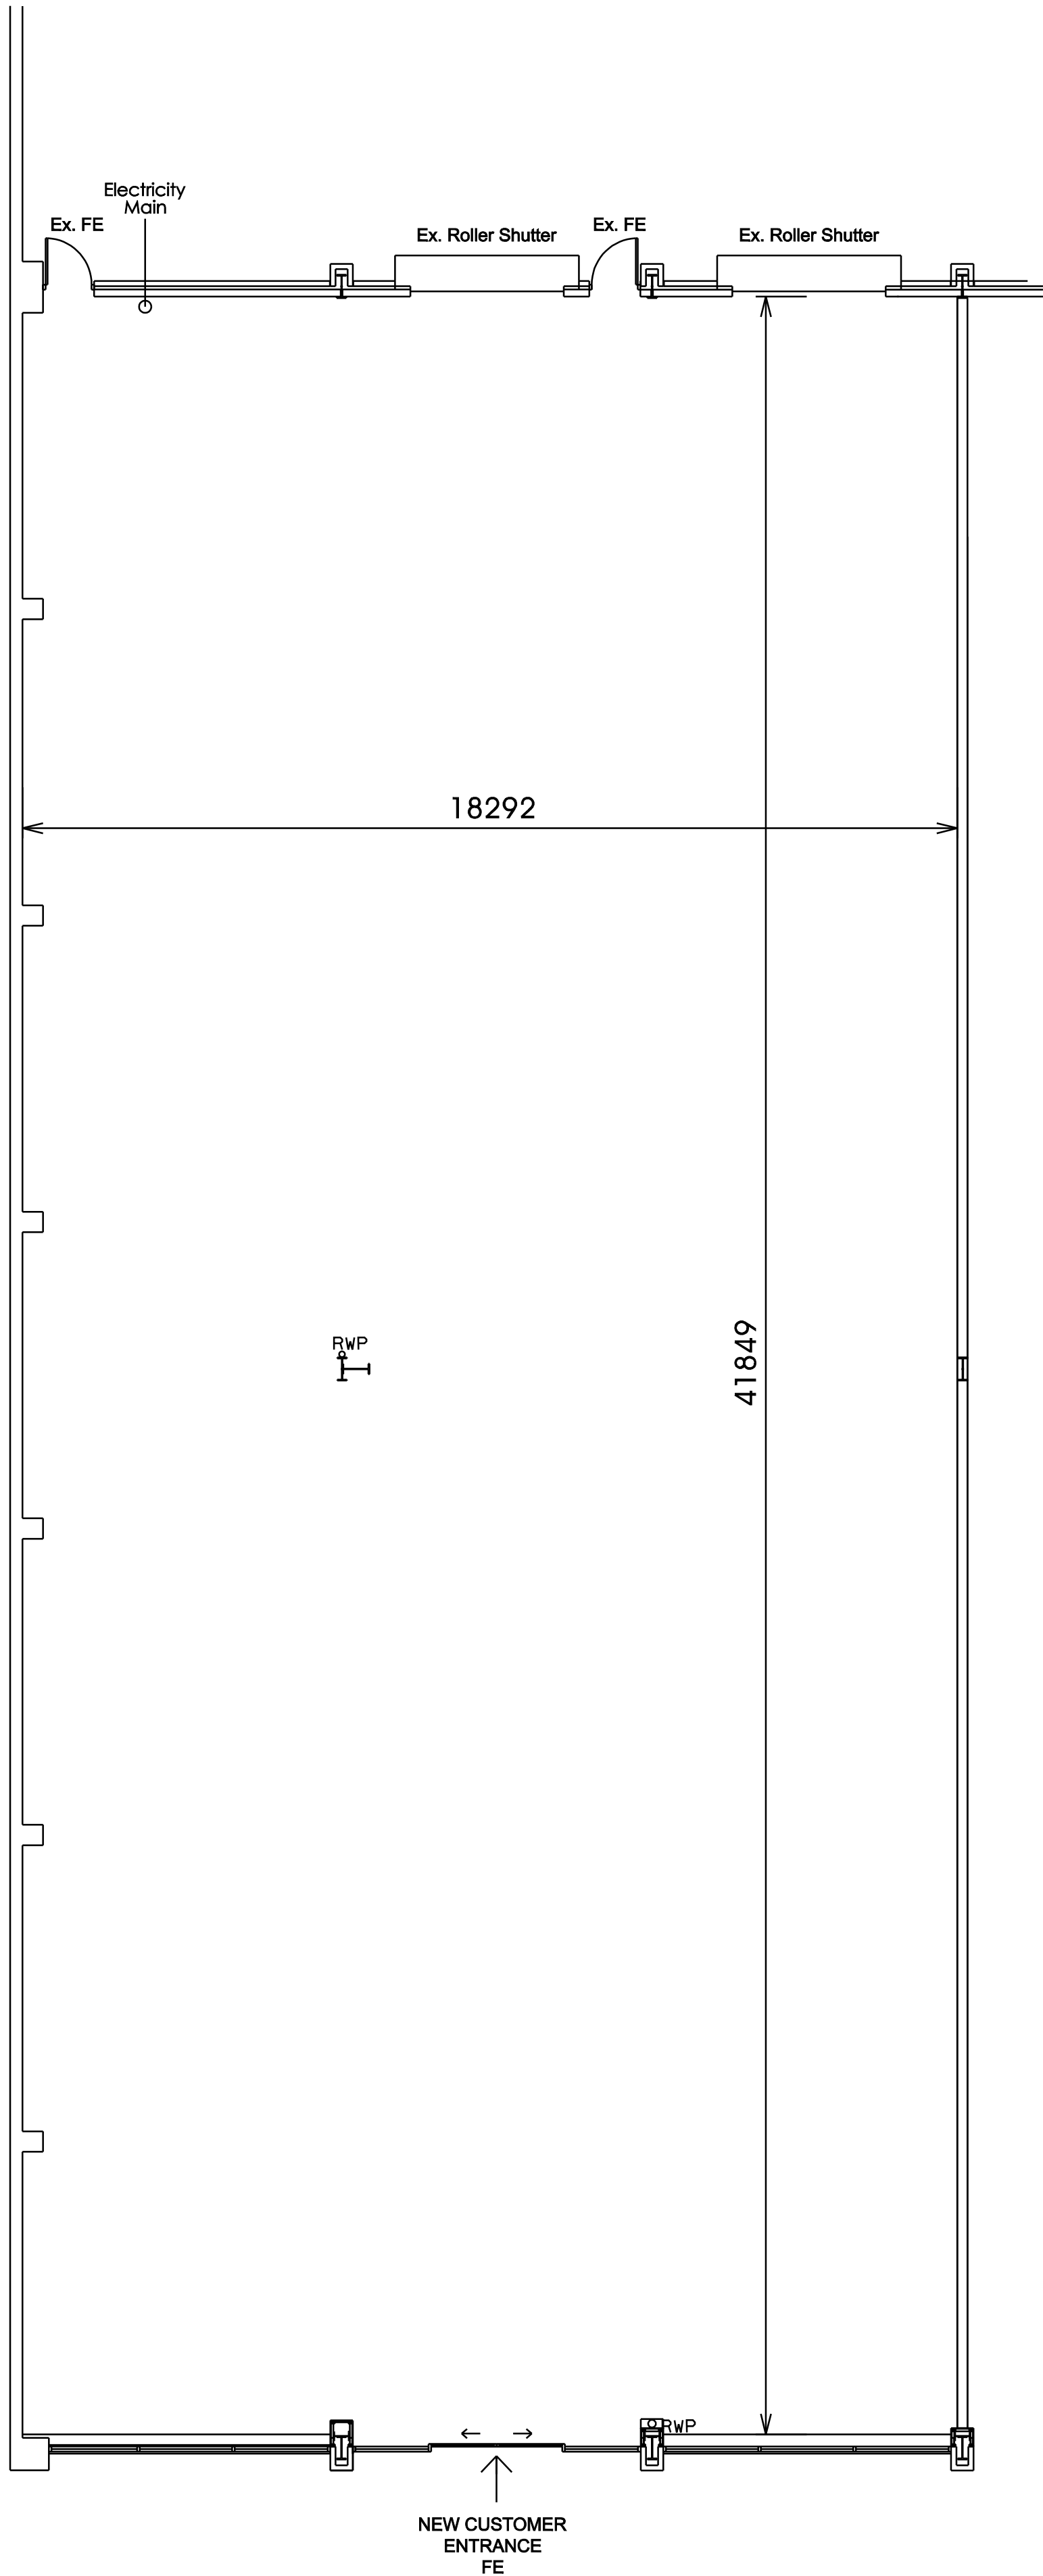

DEVELOPERS GROUND FLOOR LAYOUT PLAN 1:100

Developers Drawing Number(s):
Store Division Plan - SK03

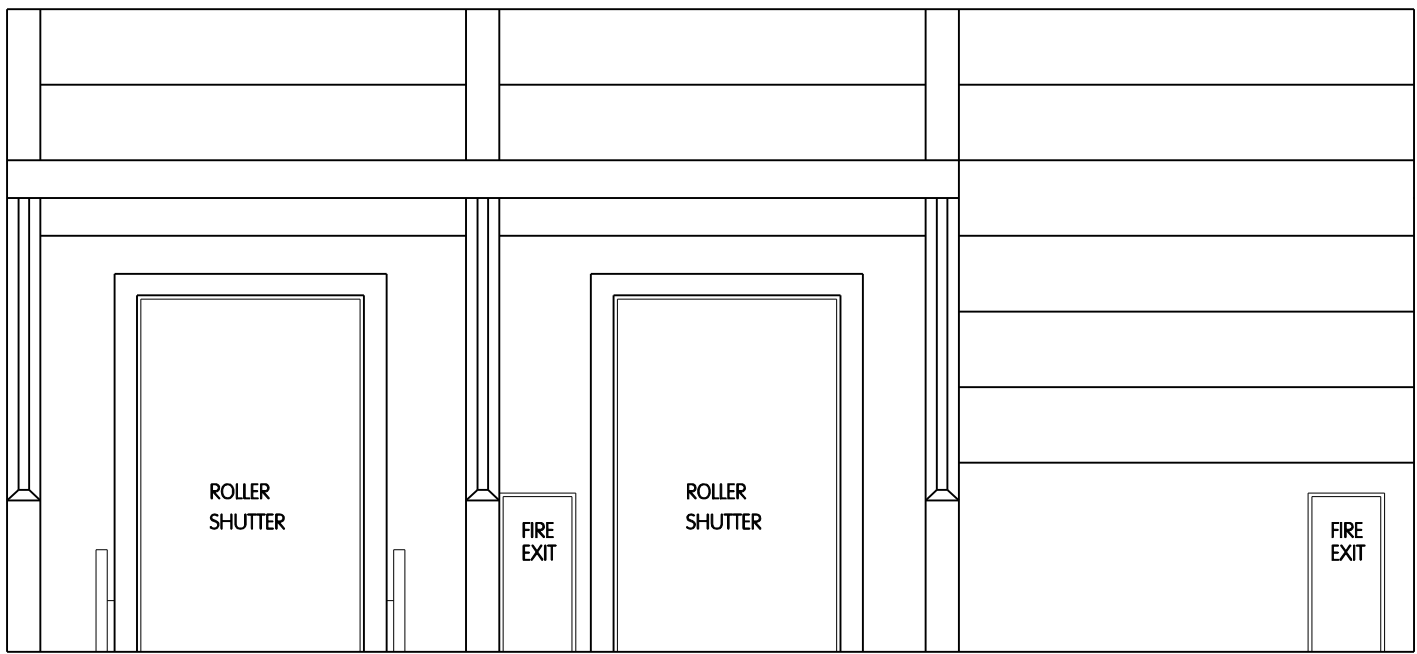

DEVELOPERS REAR ELEVATION 1:100

NWd
Architecture and Interiors

NorthWest design associates ltd

Cheshire Office
Old Coach Road, Kelsall, Tarporley, Cheshire, CW6 0QJ
T 01829 751555 F 01829 752366

North Wales Office
Plas Llynnydd, Abersoch, Pwllheli, Gwynedd, LL53 7ER
T 01758 713694 F 01758 712258

E enquiries@nwdesign.co.uk W nwdesign.co.uk

CLIENT

Pets at Home Limited
Epsom Avenue,
Stanley Green Trading Estate,
Handforth, Cheshire, SK9 3RN



PROJECT

WATERLOOVILLE
Unit 1C, Wellington Retail Park, Hambledon Road,
Waterlooville, Hampshire, PO7 7FG

DESCRIPTION

Existing Ground Floor Plan

SCALE A1
1:100

SCALE A3

DATE
02 April 2015

DRAWN BY
KA

DRAWING NO.

REVISION

5763/04

A