


NOTES

FLOOR FINISHES:-


AREAS (FOR RETAIL PURPOSES ONLY)

NOTE:-


PLEASE REFER TO PETS AT HOME STANDARD SPECIFICATION/SCHEDULE OF WORKS FOR FLOOR FINISHES TO SALES AND AQUATICS AREAS

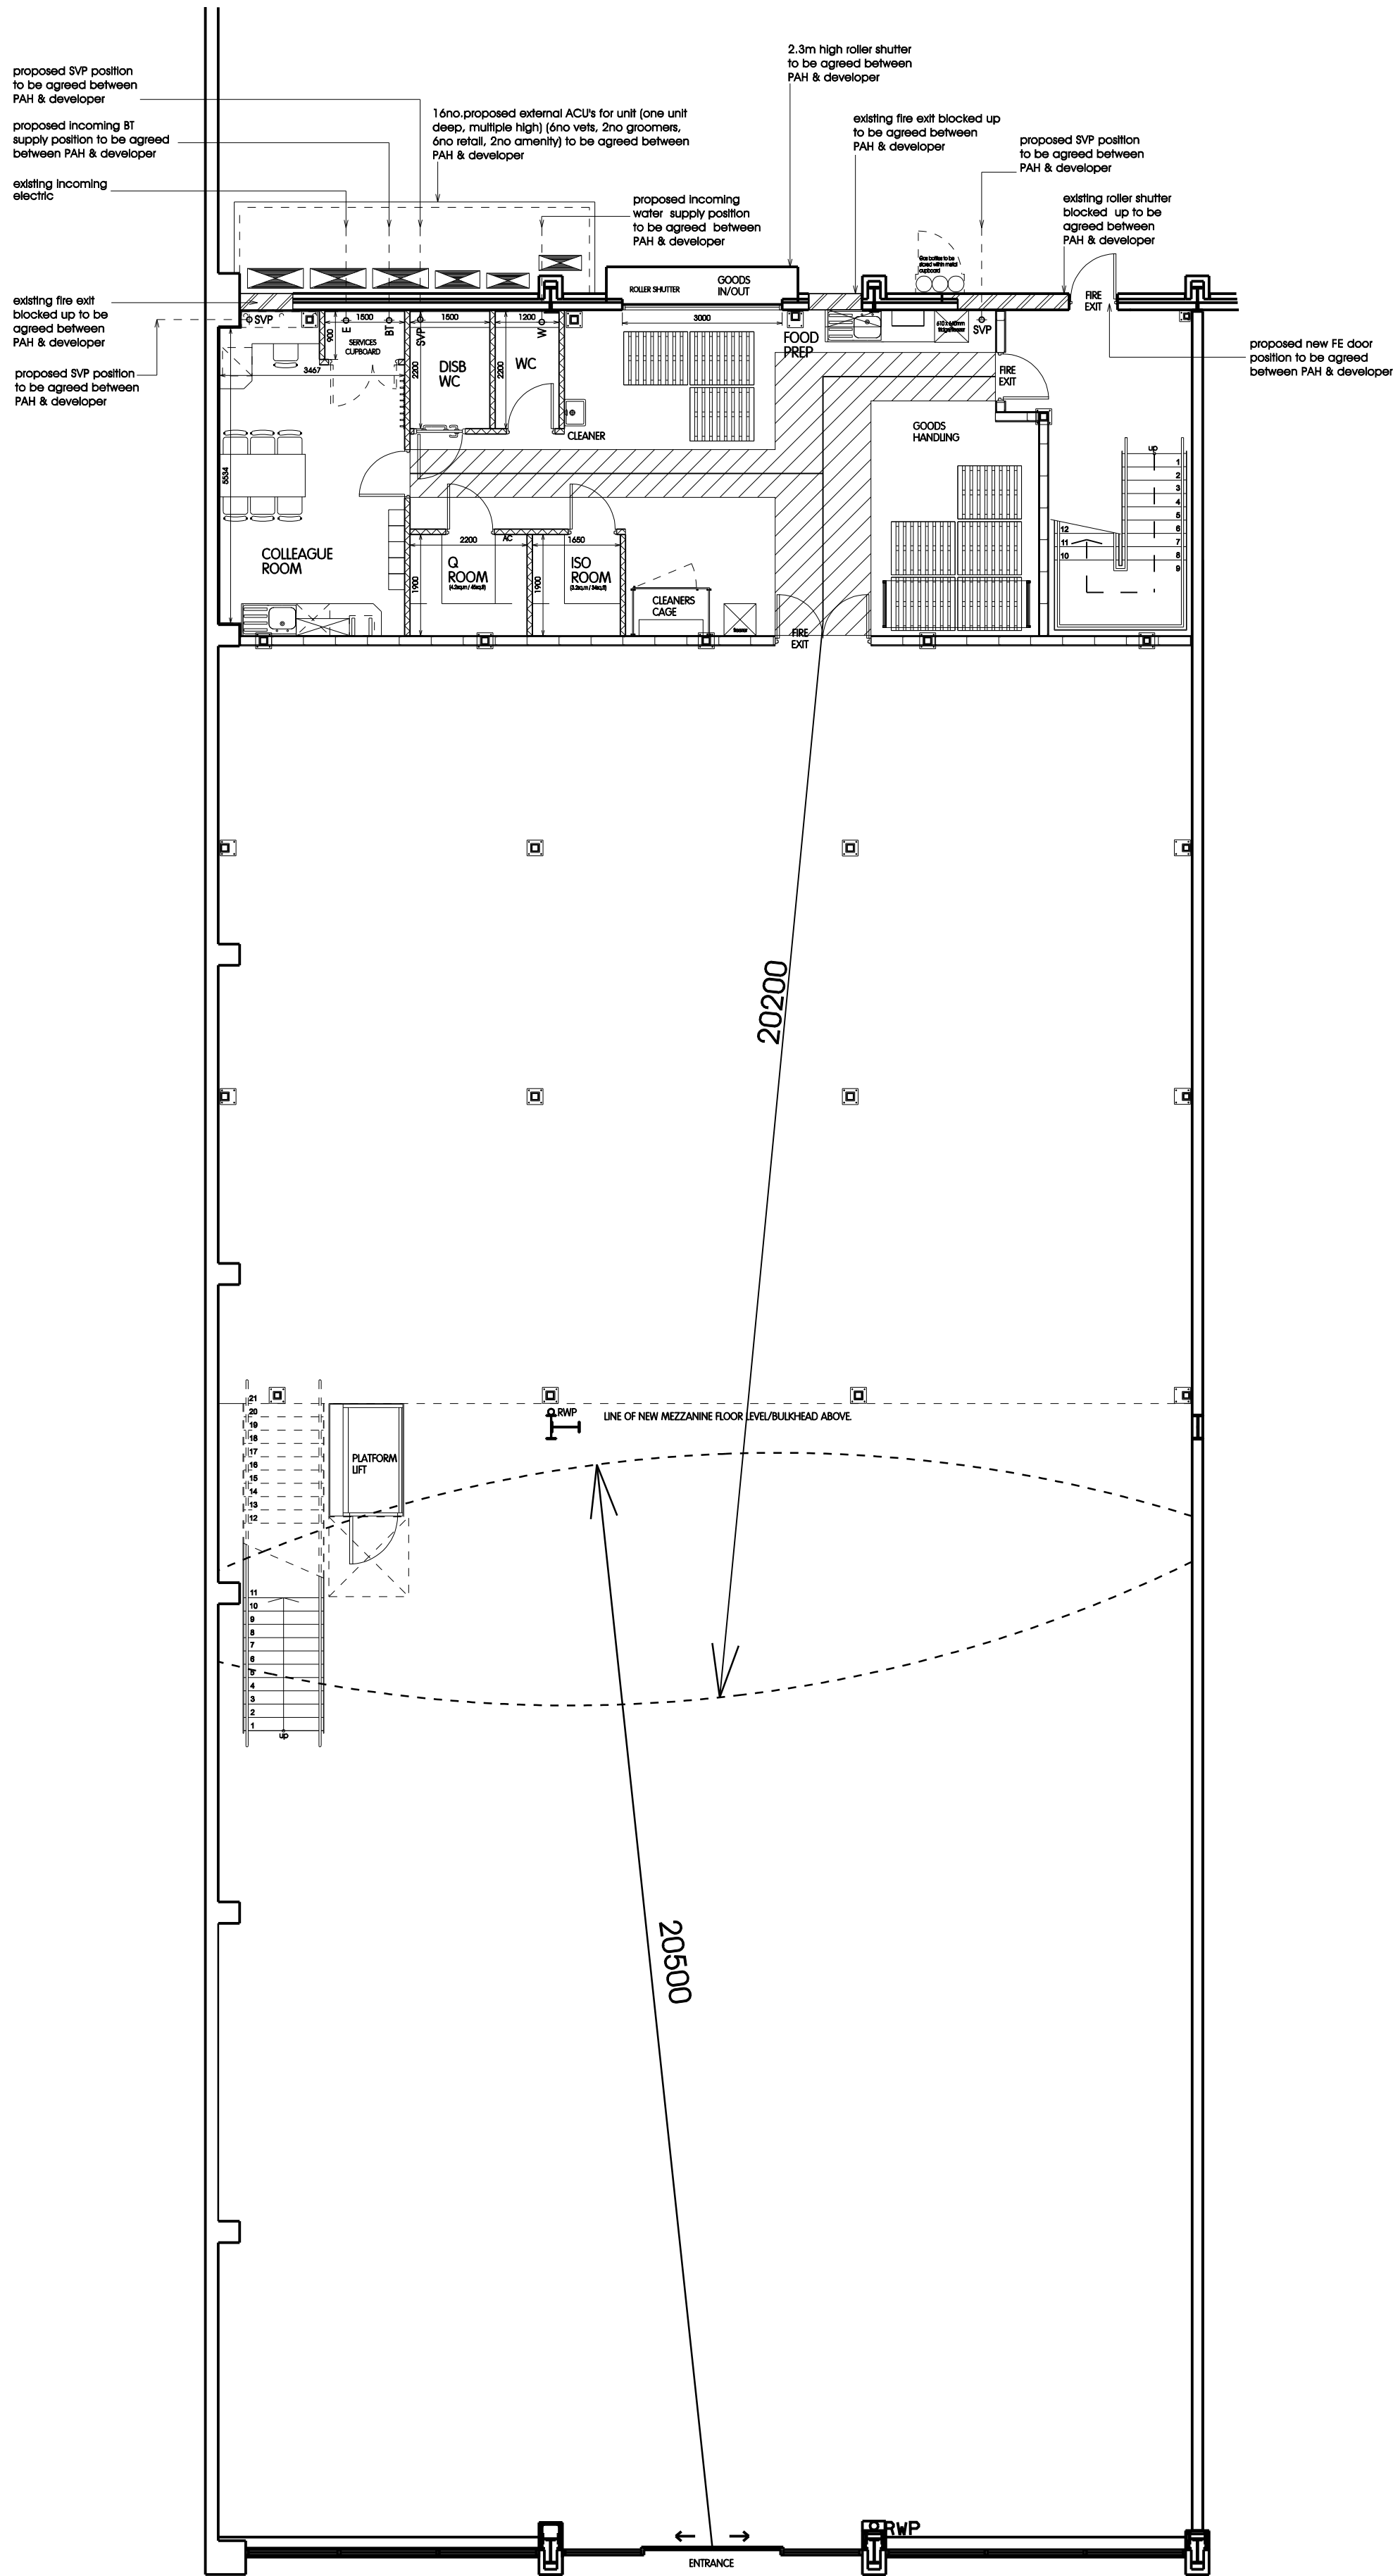


PROPOSED GROUND FLOOR LAYOUT PLAN 1:100

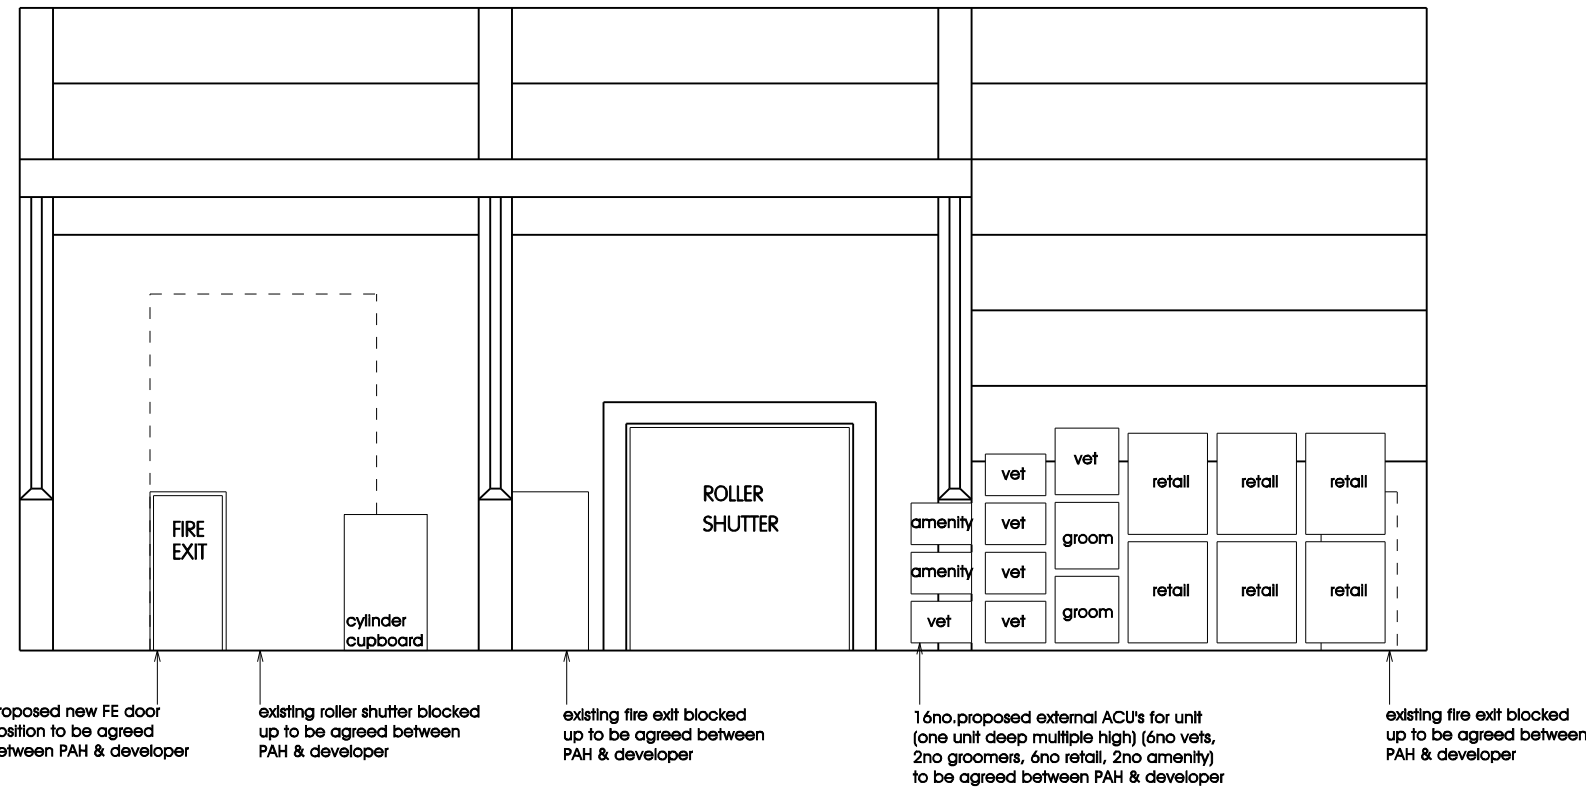

PROPOSED REAR ELEVATION 1:100

 

GROUND FLOOR
RETAIL AREA = 649.1sq.m/6984sq.ft
AMENITY AREA = 115.3sq.m/1241sq.ft

 

GROUND FLOOR
GROSS AREA = 764.4sq.m/8225sq.ft

NWd
Architecture and Interiors

NorthWest design associates ltd

Cheshire Office
Old Coach Road, Kelsall, Tarporley, Cheshire, CW6 0QJ
T 01829 751555 F 01829 752366

North Wales Office
Plas Llynrydu, Abersoch, Pwllheli, Gwynedd, LL53 7ER
T 01758 713694 F 01758 712258

E enquiries@nwdesign.co.uk W nwdesign.co.uk

CLIENT

Pets at Home Limited
Epsom Avenue,
Stanley Green Trading Estate,
Handforth, Cheshire, SK9 3RN



PROJECT

WATERLOOVILLE
Unit 1C, Wellington Retail Park, Hambledon Road,
Waterlooville, Hampshire, PO7 7FG

DESCRIPTION

Proposed ground floor and external elevation.

SCALE A1
1:100, 1:500

SCALE A3

DATE
11th March 2016

DRAWN BY
KA

DRAWING NO.

REVISION


5763/11

B

NOTE:-
SITE SETTING OUT OF AMENITY BLOCK TO BE AGREED BETWEEN PAH PROJECT MANAGER AND PRINCIPAL CONTRACTOR.

ANY DISCREPANCIES BETWEEN SITE DIMENSIONS AND THOSE NOTED ON THE DRAWINGS SHOULD BE BROUGHT TO THE ATTENTION OF NWD ARCHITECTS

ALL DIMENSIONS TO BE CHECKED ON SITE.
WRITTEN DIMENSION TO BE TAKEN IN PREFERENCE TO SCALED. COPYRIGHT © 2007.
Except where otherwise stated all rights, including copyright, in the content of these drawings and designs belong to NORTHWEST DESIGN ASSOCIATES LIMITED.
You are not permitted to copy, digitise, adapt or change these materials without the prior written permission of NORTHWEST DESIGN ASSOCIATES LIMITED.

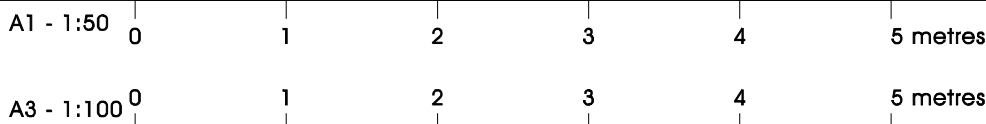

REV	DATE	DESCRIPTION	BY
A	17.03.16	Palisade fencing added to rear elevation.	KA
B	18.03.16	ACU's updated.	KA