


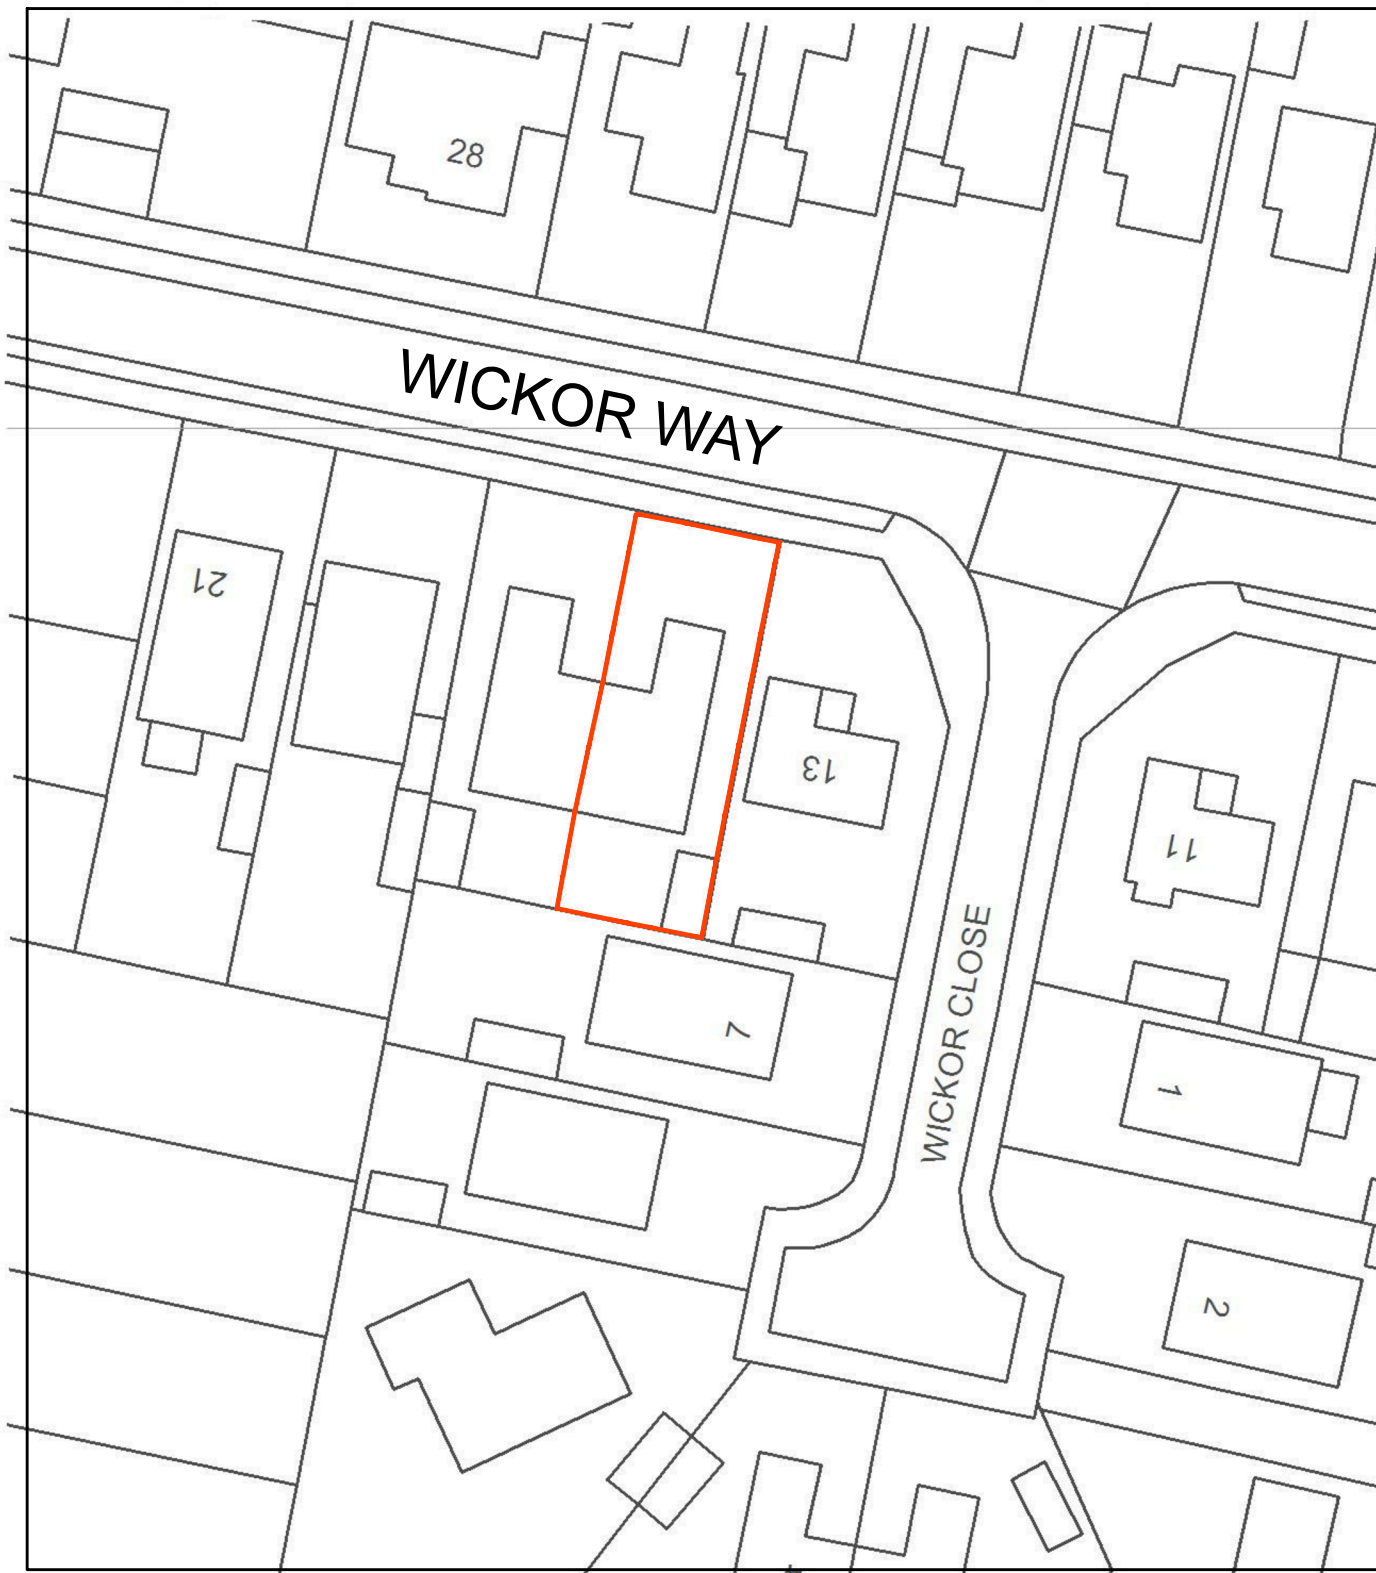

BLOCK 1:500

metres 10 20 30 40

15 Wickor Way
Emsworth



SITE PLANS

DRAFT 1

Revisions
A.
B.
C.

Scale: @A3 AS SHOWN
Date: 16-05-15
Drawn: OS, see licence

© Crown copyright.
All rights reserved.
Reproduced by permission.
Licence No. 100047474

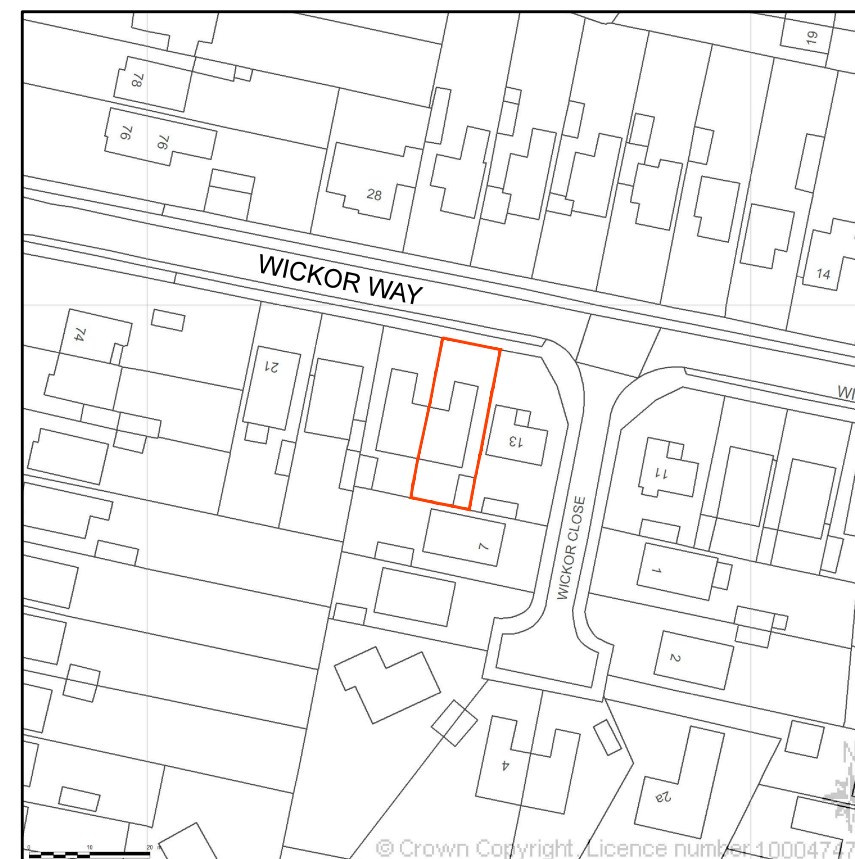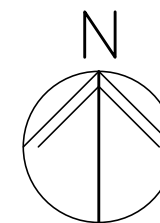

LOCATION 1:1250

m 10 20 30 40