



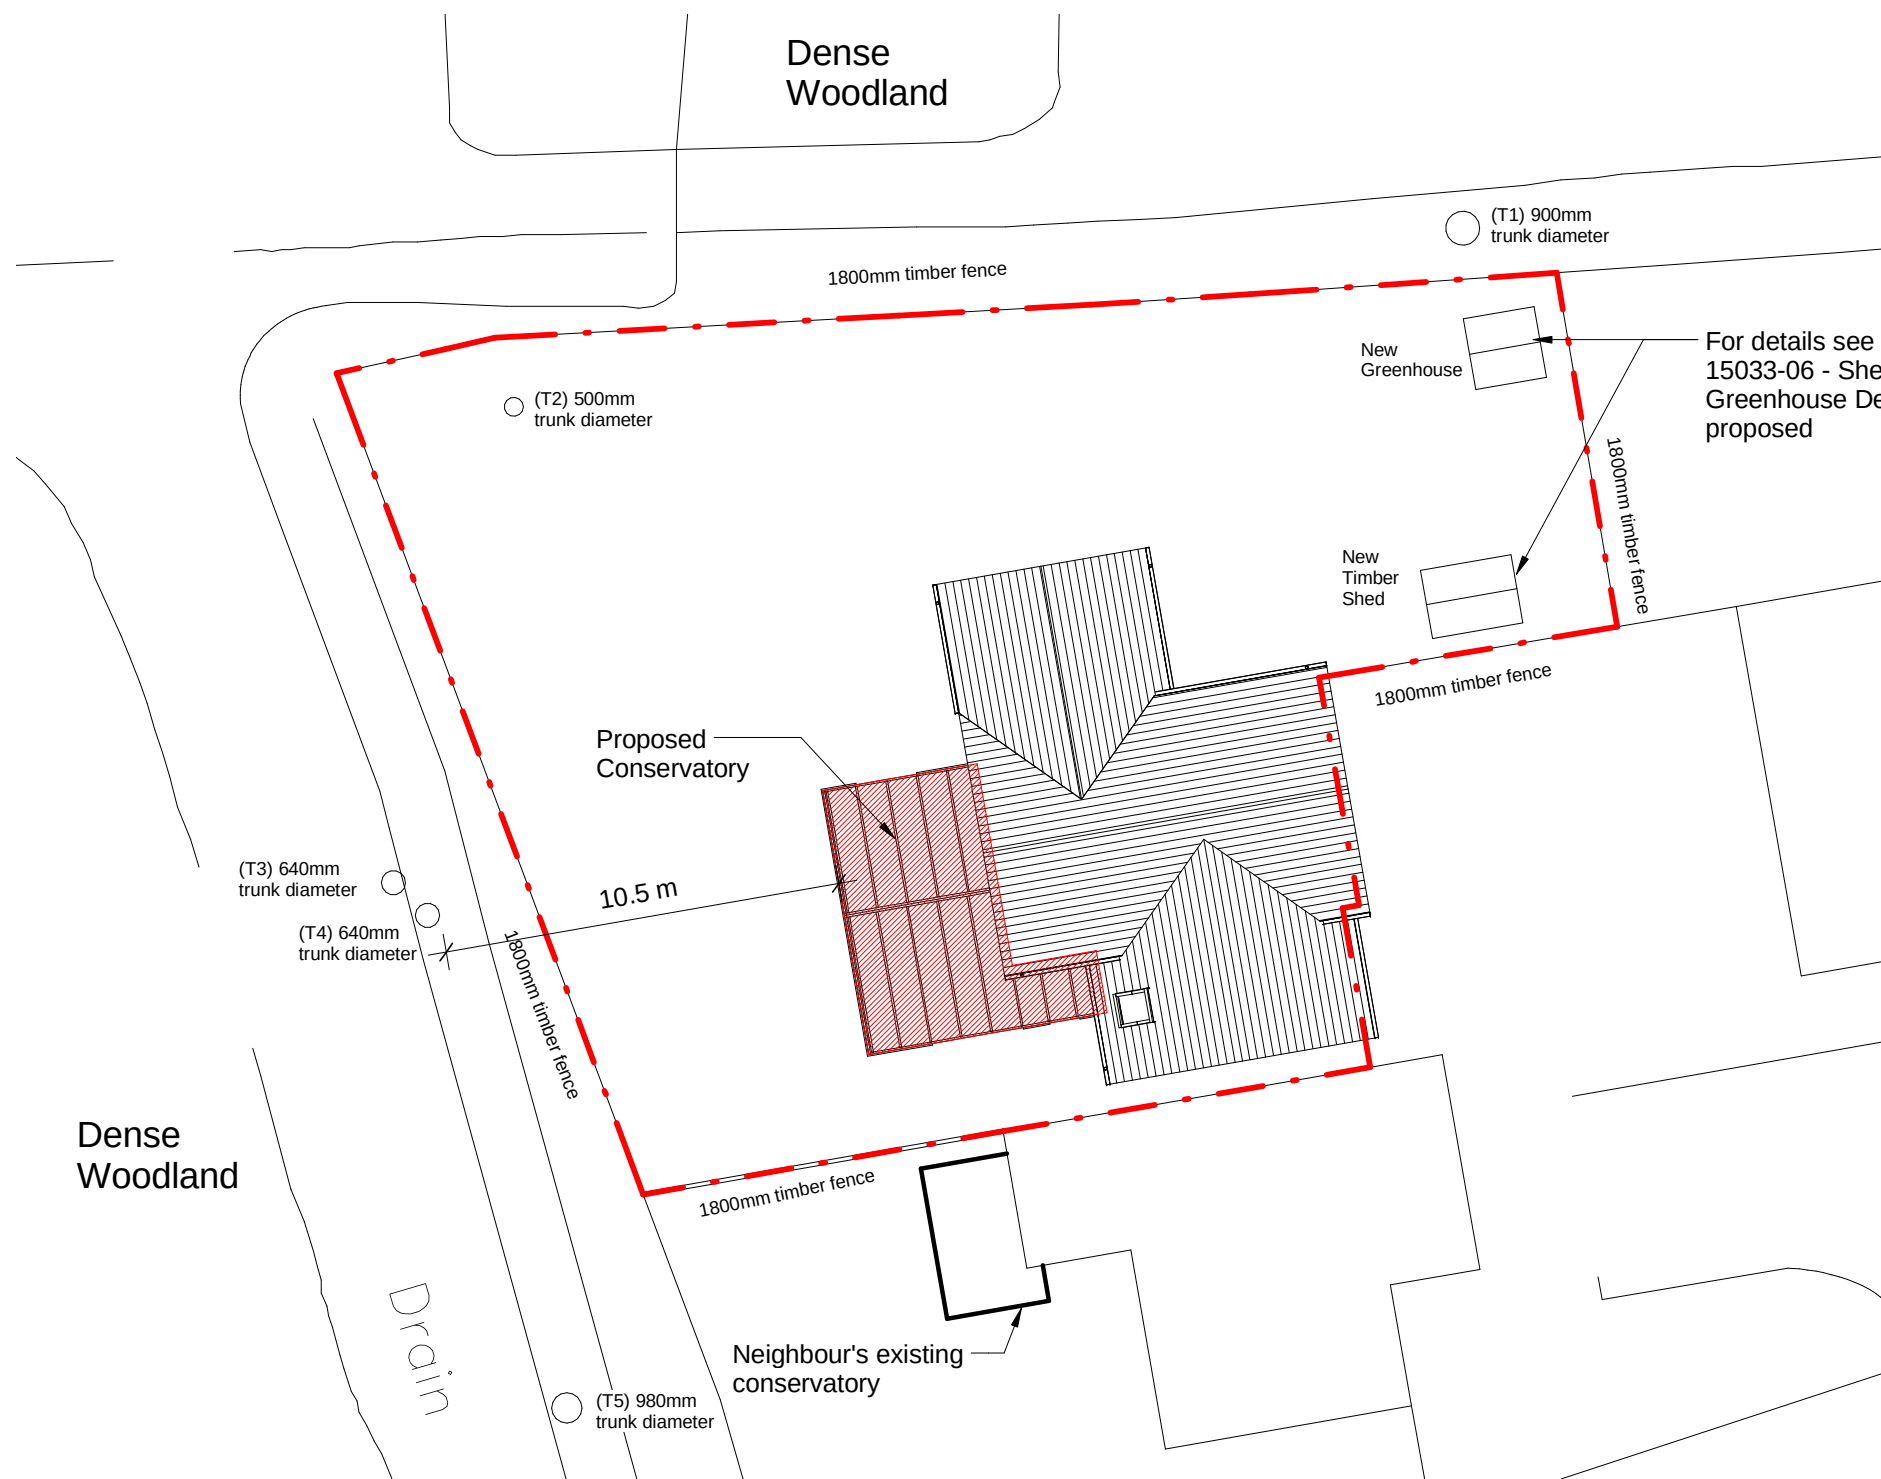


Site Plan
1 : 200

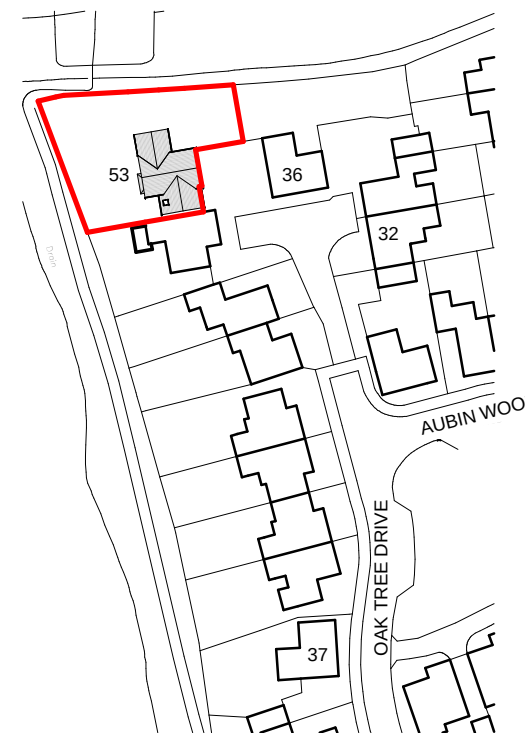

Ordnance Survey (c) Crown Copyright 2015.
All rights reserved. Licence number 100022432

Location Plan
1 : 1250

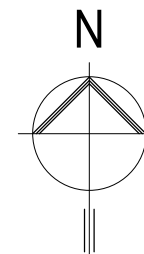

Rev.	Date	Initial
Scale at 1:200 in meters		
0	10	18

Figured dimensions only are to be taken from this drawing. This drawing is to be read in conjunction with all relevant consultants and/or specialists drawings/documents and any discrepancies or variations notified to the architect before work commences. This drawing is copyright and may not be reproduced, wholly or in part, without the consent of the architect.
This drawing is for Planning purposes only and not to be used for construction.

PLANNNG

Drawn	Checked	Sheet Issue Date
JPR	-	September 2015

THE ARCHITECTS DESIGN LTD

78 Rowan Road, Denvilles, Havant, Hampshire, PO9 2UU
T: 01243 624622 E: studio@thearchitectsdesign.co.uk
www.thearchitectsdesign.co.uk

BIM Enabled Practice

New Conservatory

at 53 Oak Tree Drive, Emsworth

for Mr and Mrs Cox

Site Plan and Location Plan

Job Number	Drawing Number	Scale @ A3	Revision
15033	01	As indicated	