




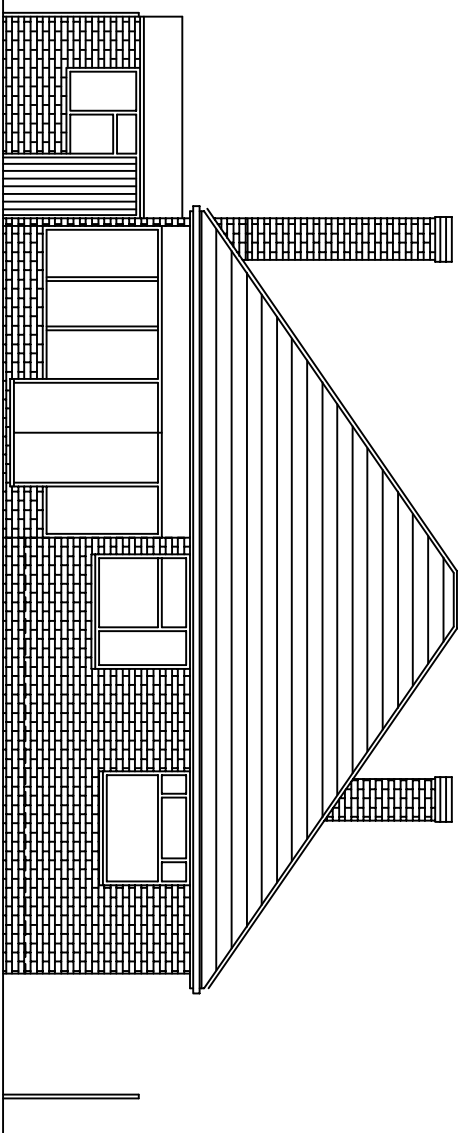


REAR ELEVATION

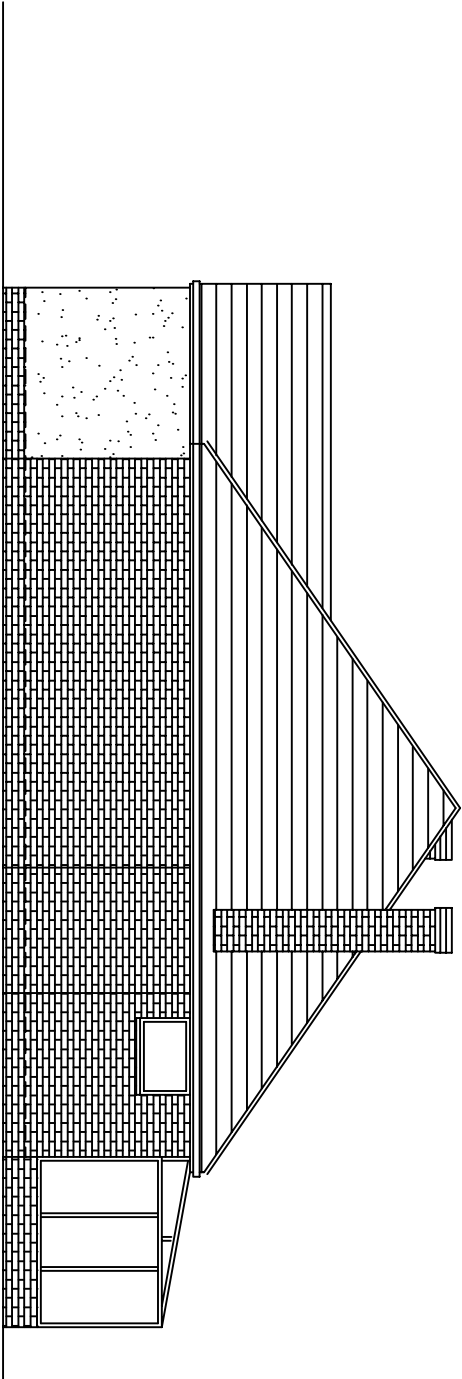


SIDE ELEVATION

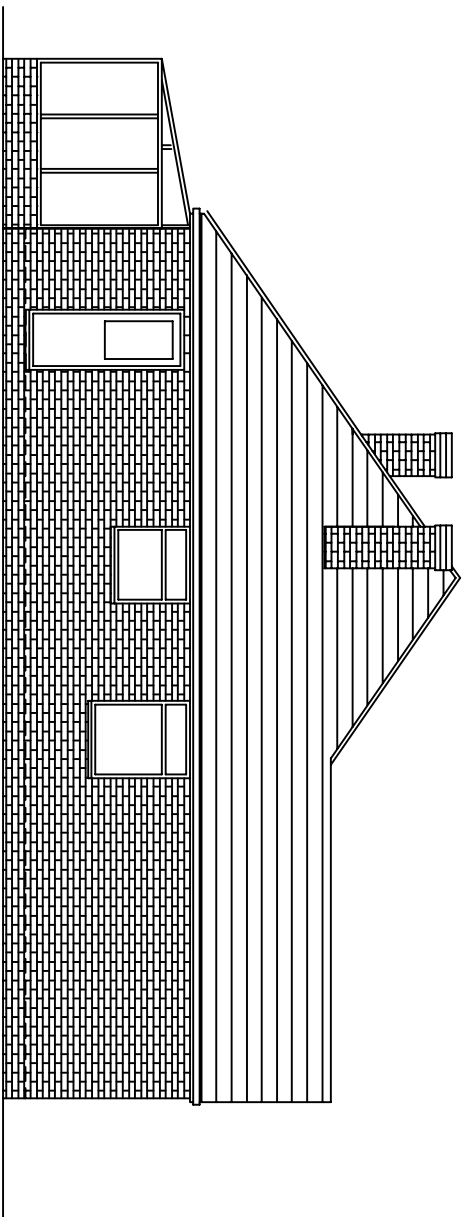


SIDE ELEVATION

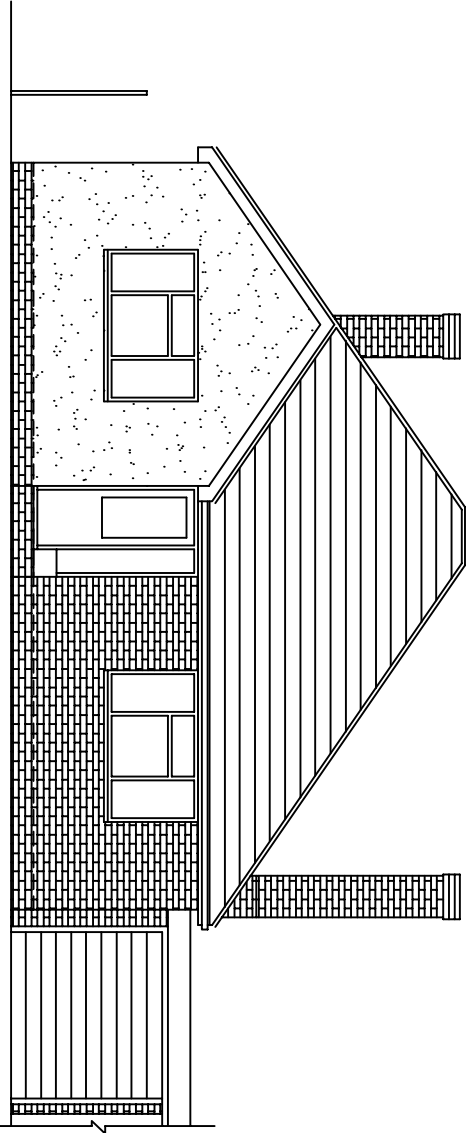


FRONT ELEVATION

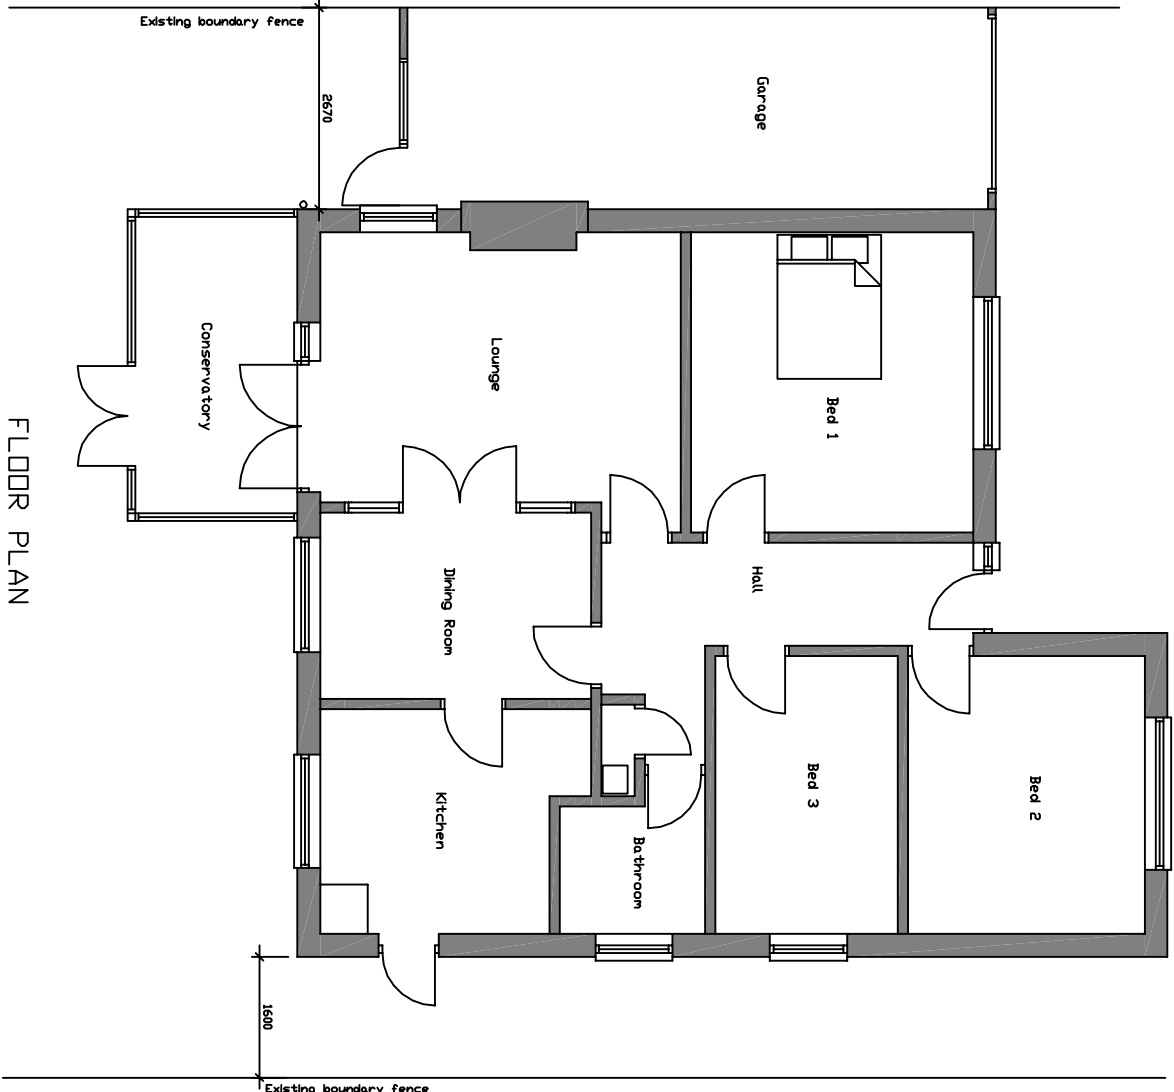

FLOOR PLAN

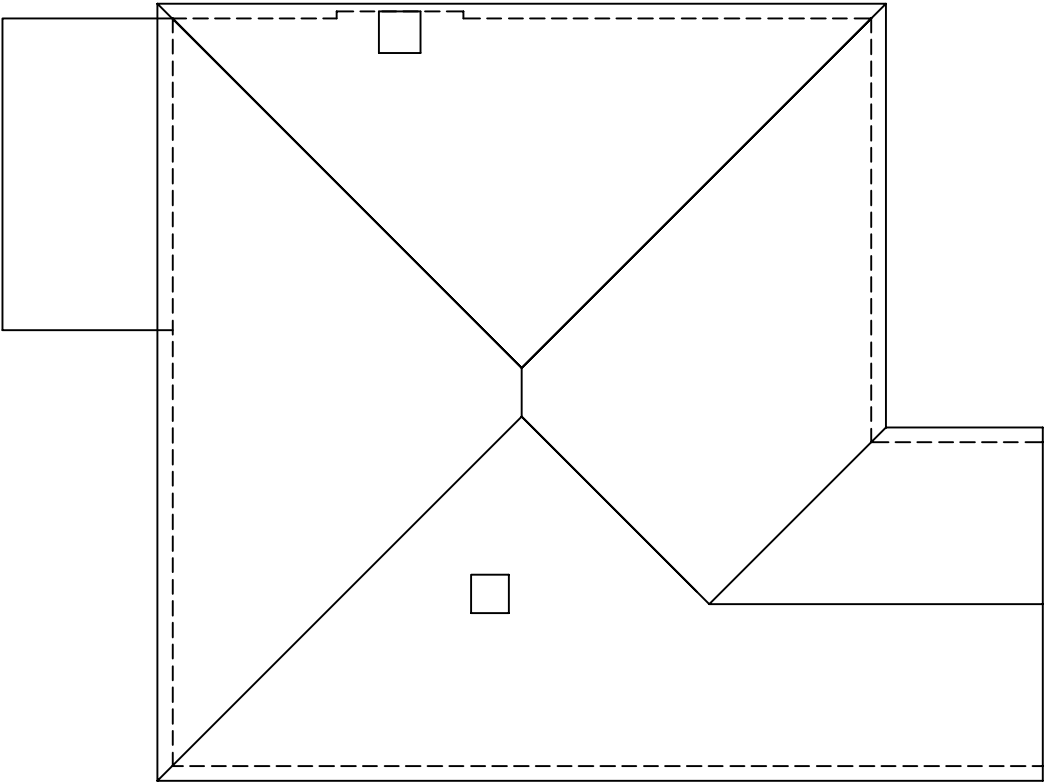

ROOF PLAN

 

Address: Proposed extension to 22 Nore farm Avenue Emsworth PO10 7NA	
Drawing Title: Existing Plans & Elevations	
Drawing Number Planning/001	Scale: 1:100 @ A2
Date: July 2015	Rev: