

3 SWAN CLOSE - EXISTING

NOTES:







Dimensions to be checked on site before commencing work. Any discrepancies shall be reported to the architect immediately.

Do not scale from these drawings except for planning purposes.

Use figured dimensions only.

Where applicable this drawing is to be read in conjunction with other consultants' drawings.

All drawings to be read in conjunction with specification and all other drawings including structural engineer and mechanical and electrical drawings / specification

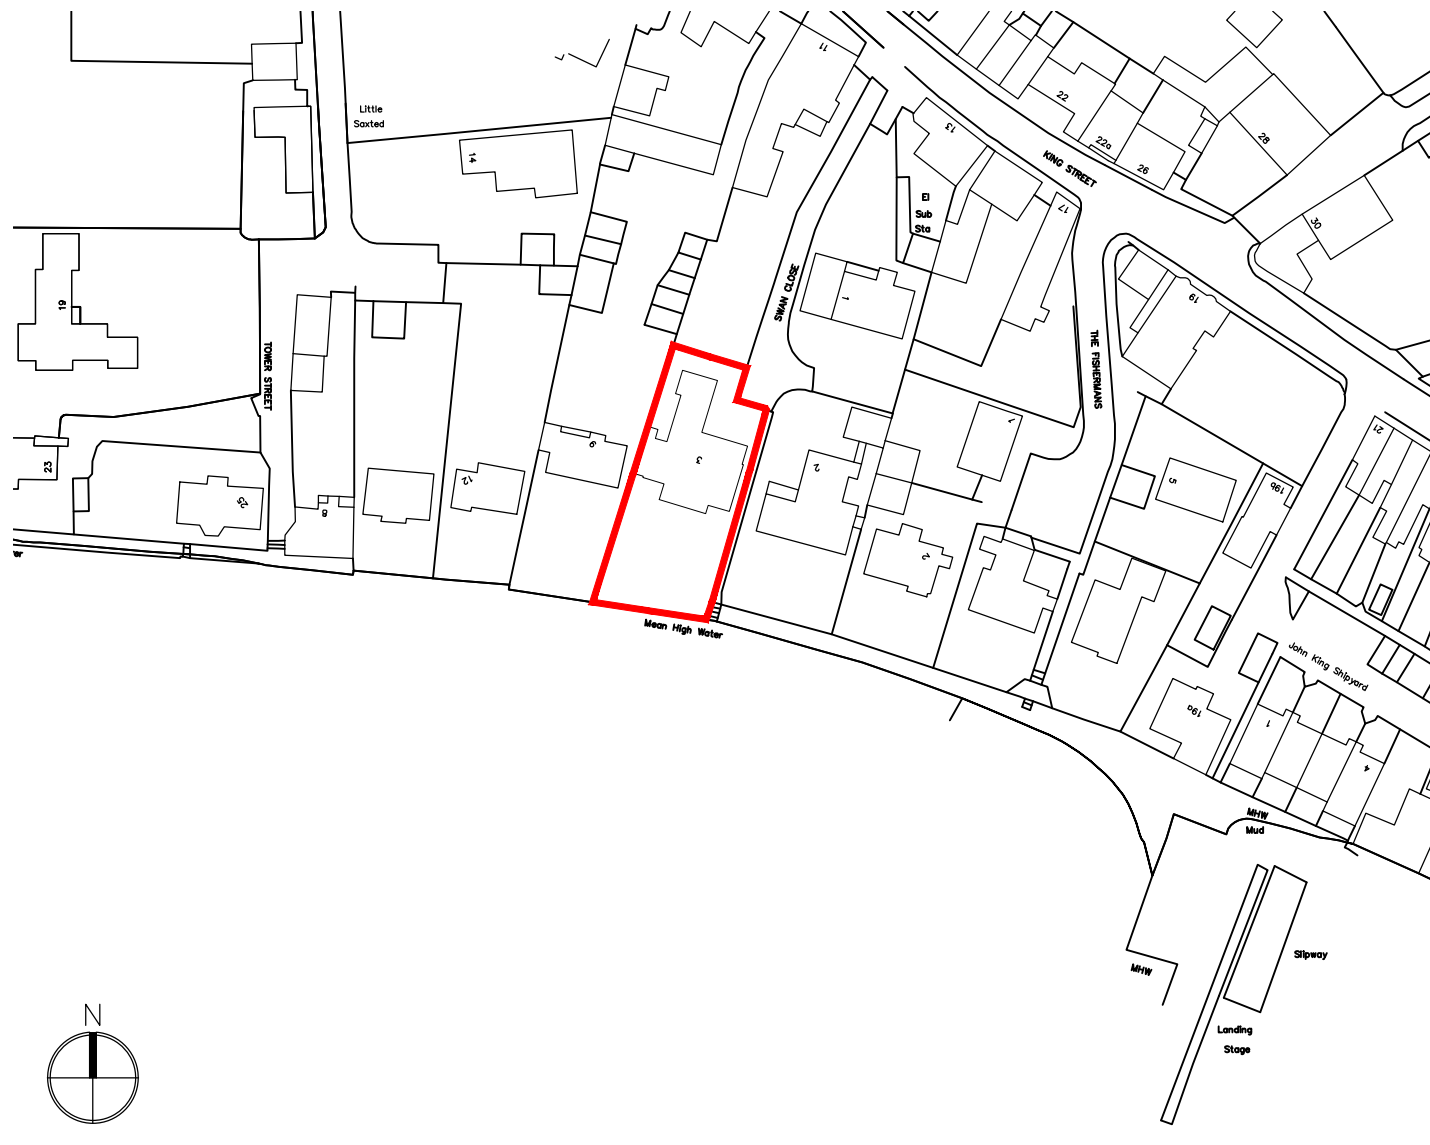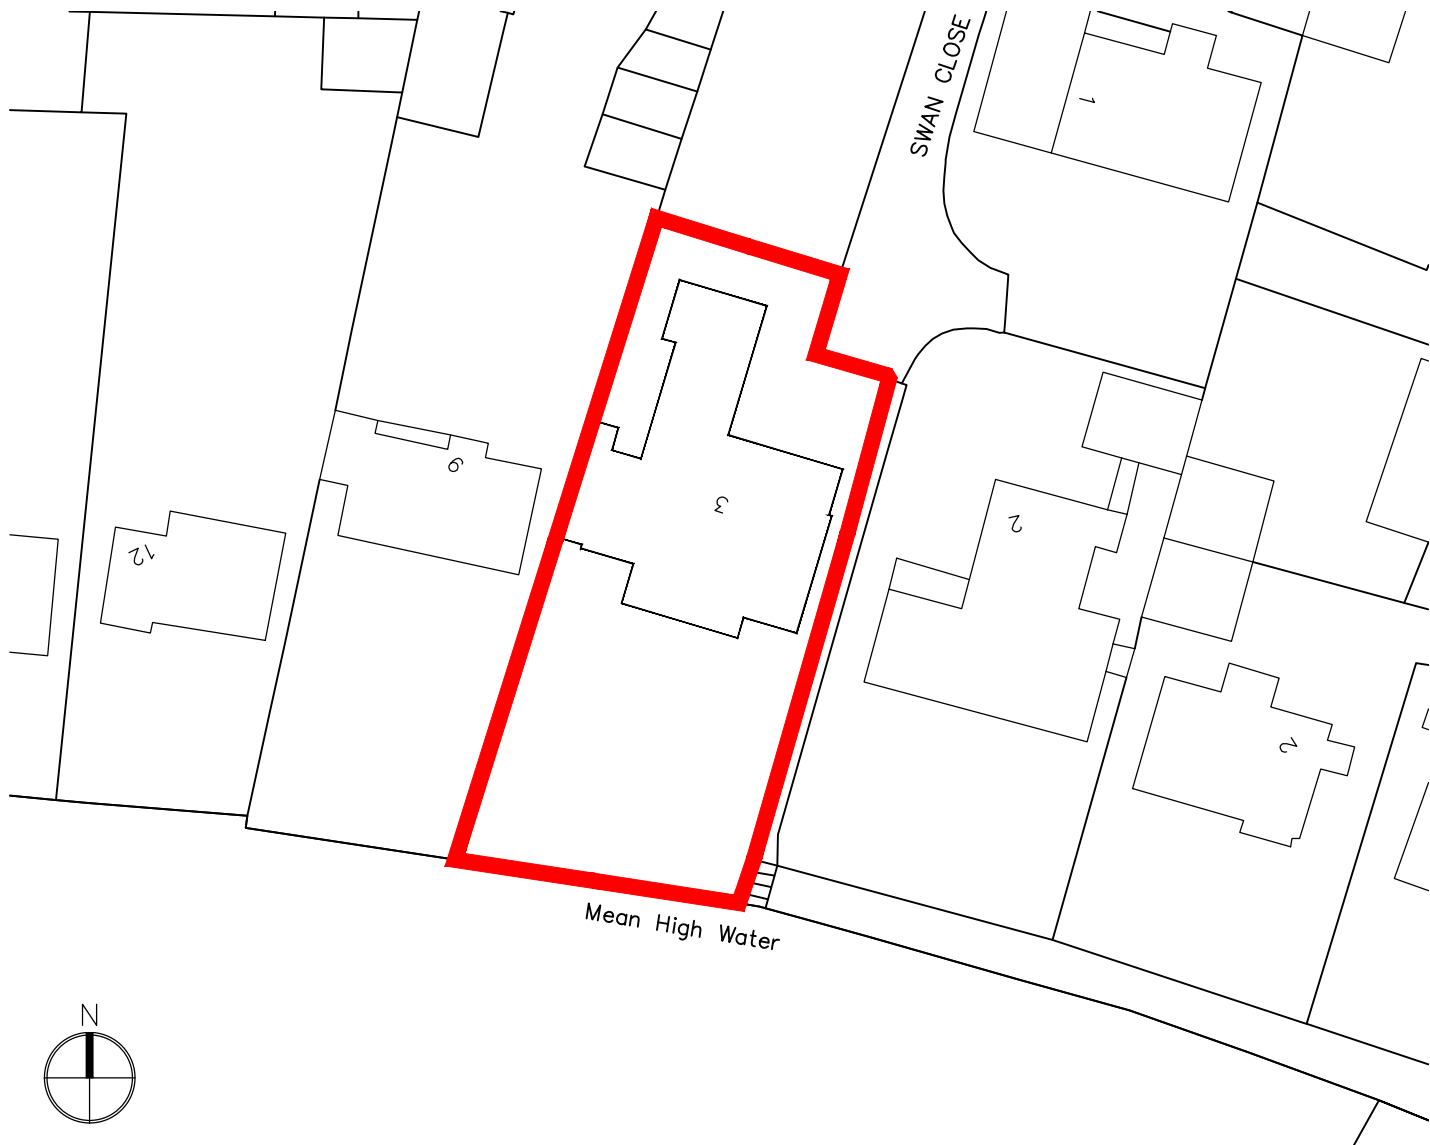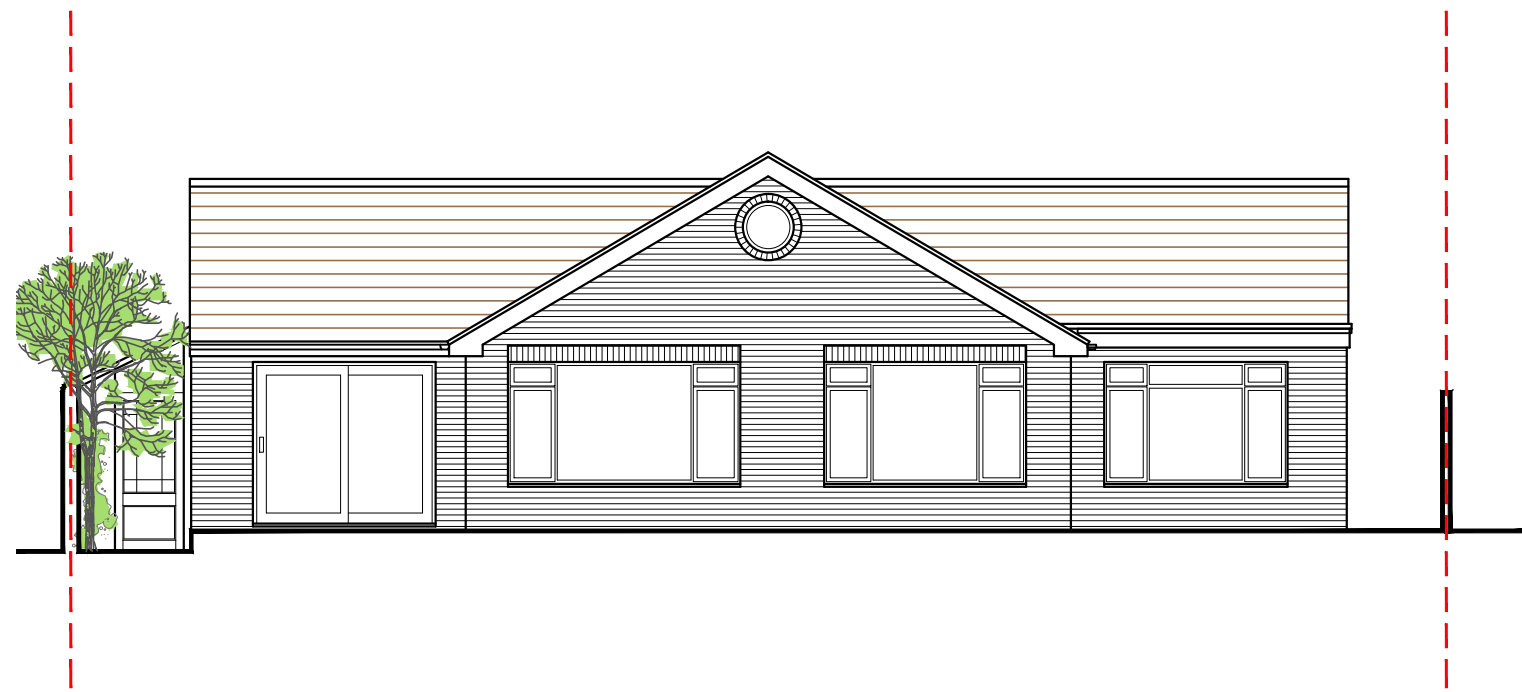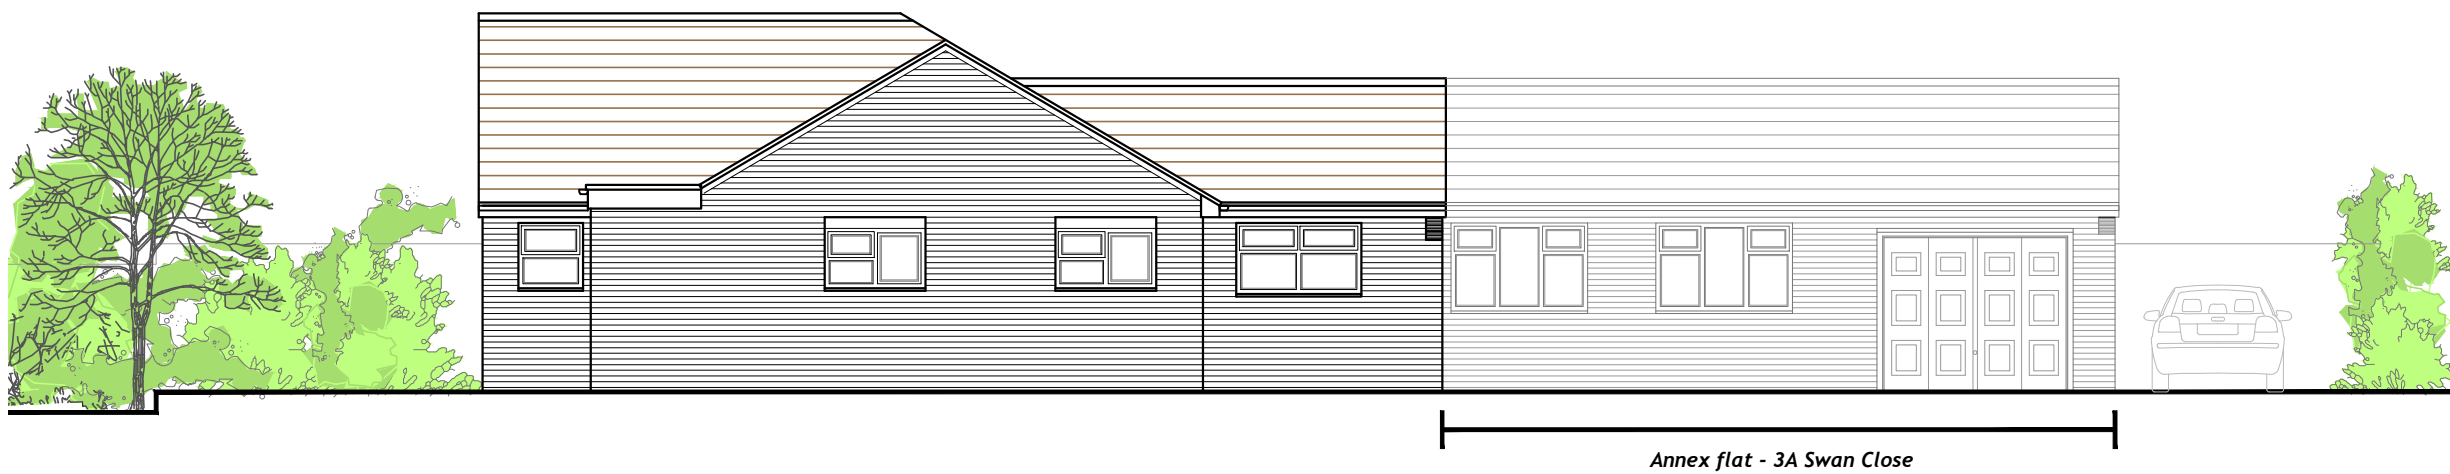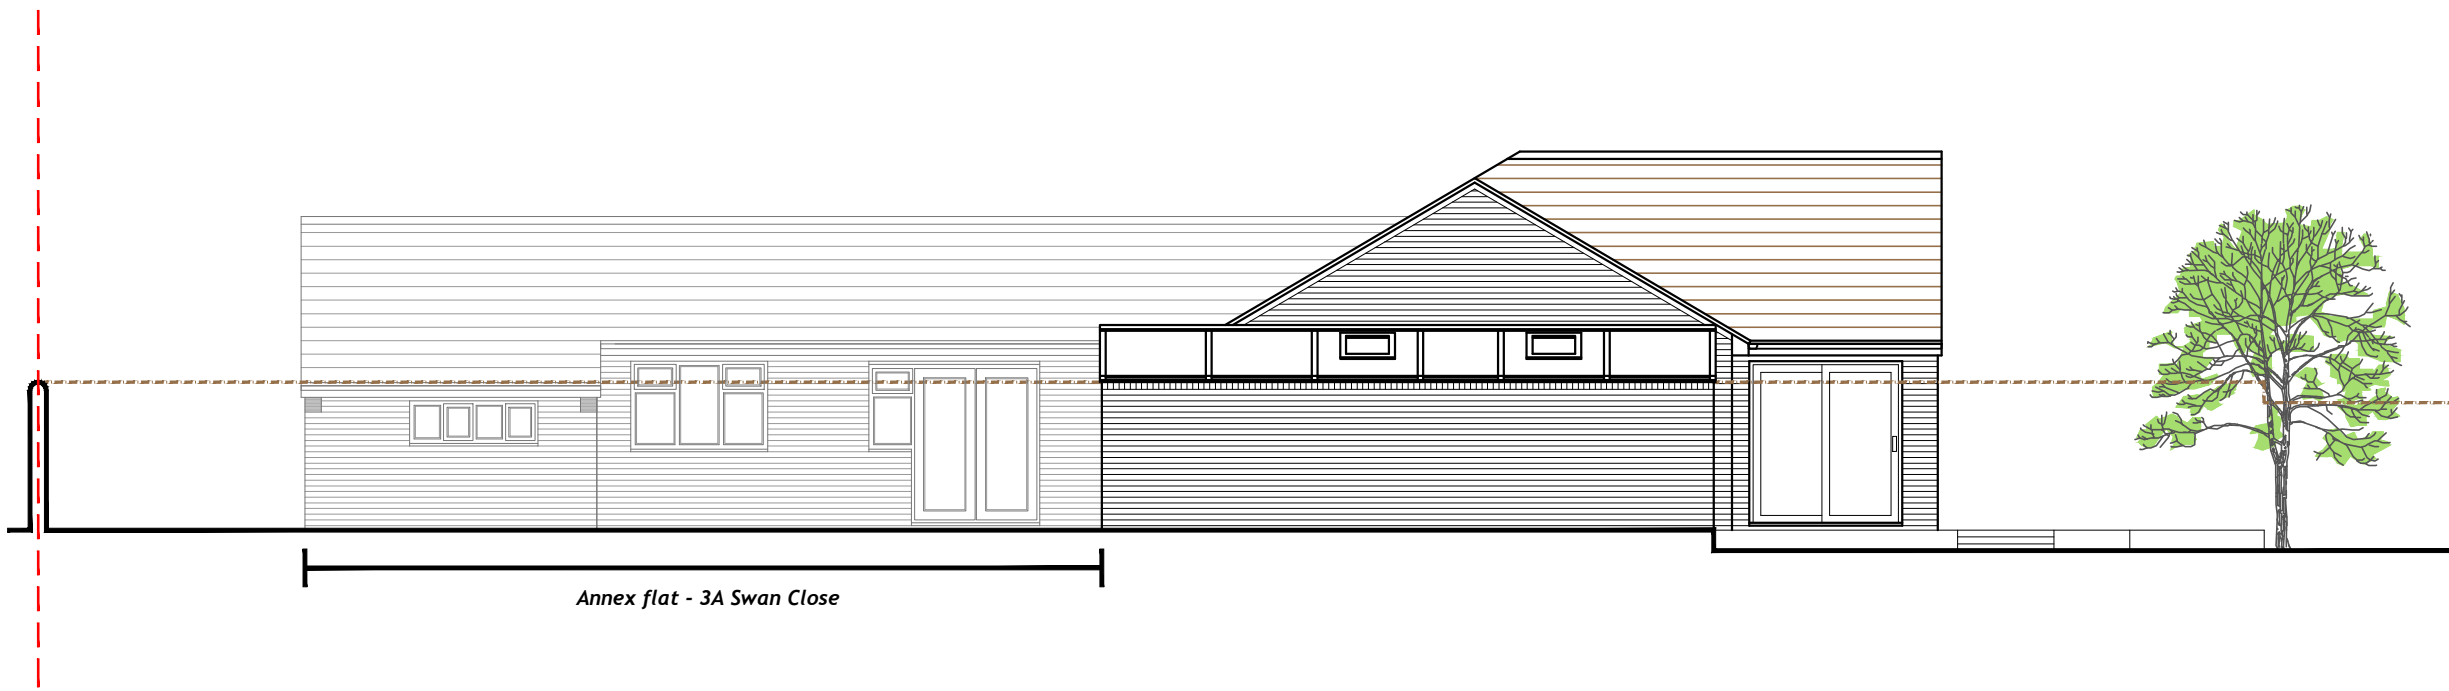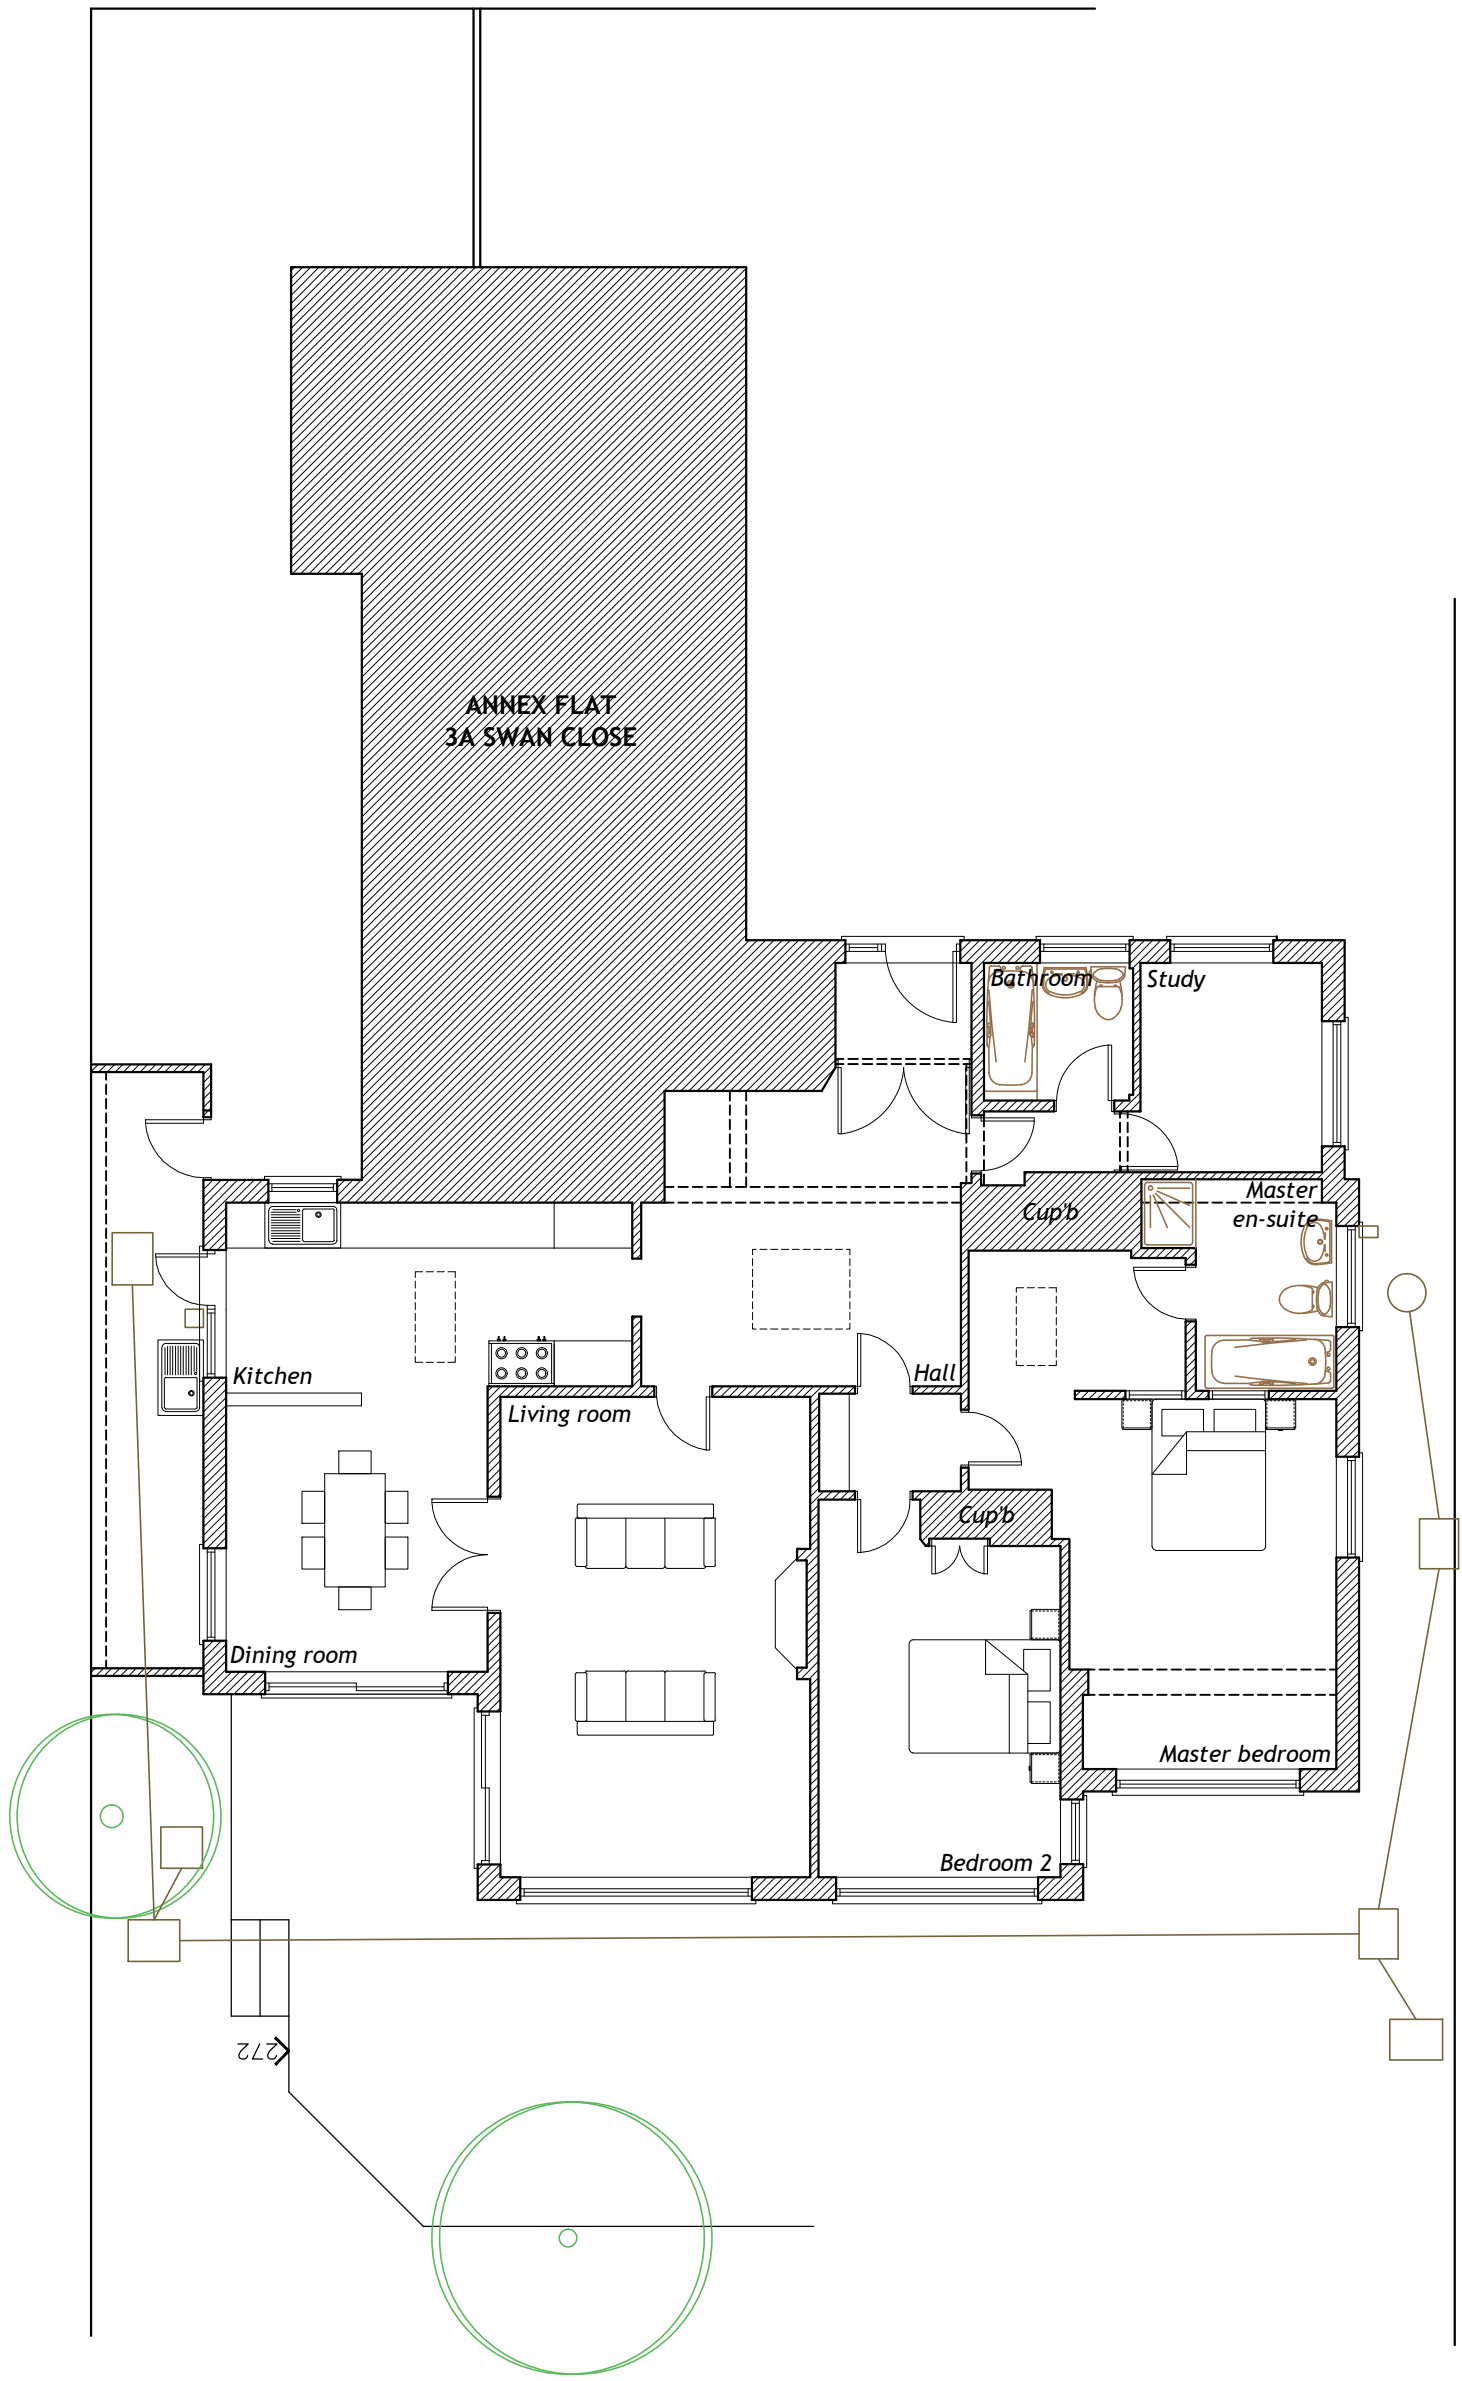

REV	DATE	AMENDMENT	DRAWN
hd			
architects			
www.hdarchitects.co.uk			
mail@hdarchitects.co.uk			
CLIENT			
Mr Bob Duncan			
PROJECT			
3 Swan Close			
King Street			
Emsworth, PO10 7BT			
Hampshire			
PO10 7BQ			
DRAWING			
Existing			
Ground floor plan			
Elevations			
Block plan			
Site location plan			
SCALE			
as noted @A1			
DATE			
July 2015			
DRAWN			
TW			
DRAWING NUMBER			
15084-01			
REVISION			
*			