


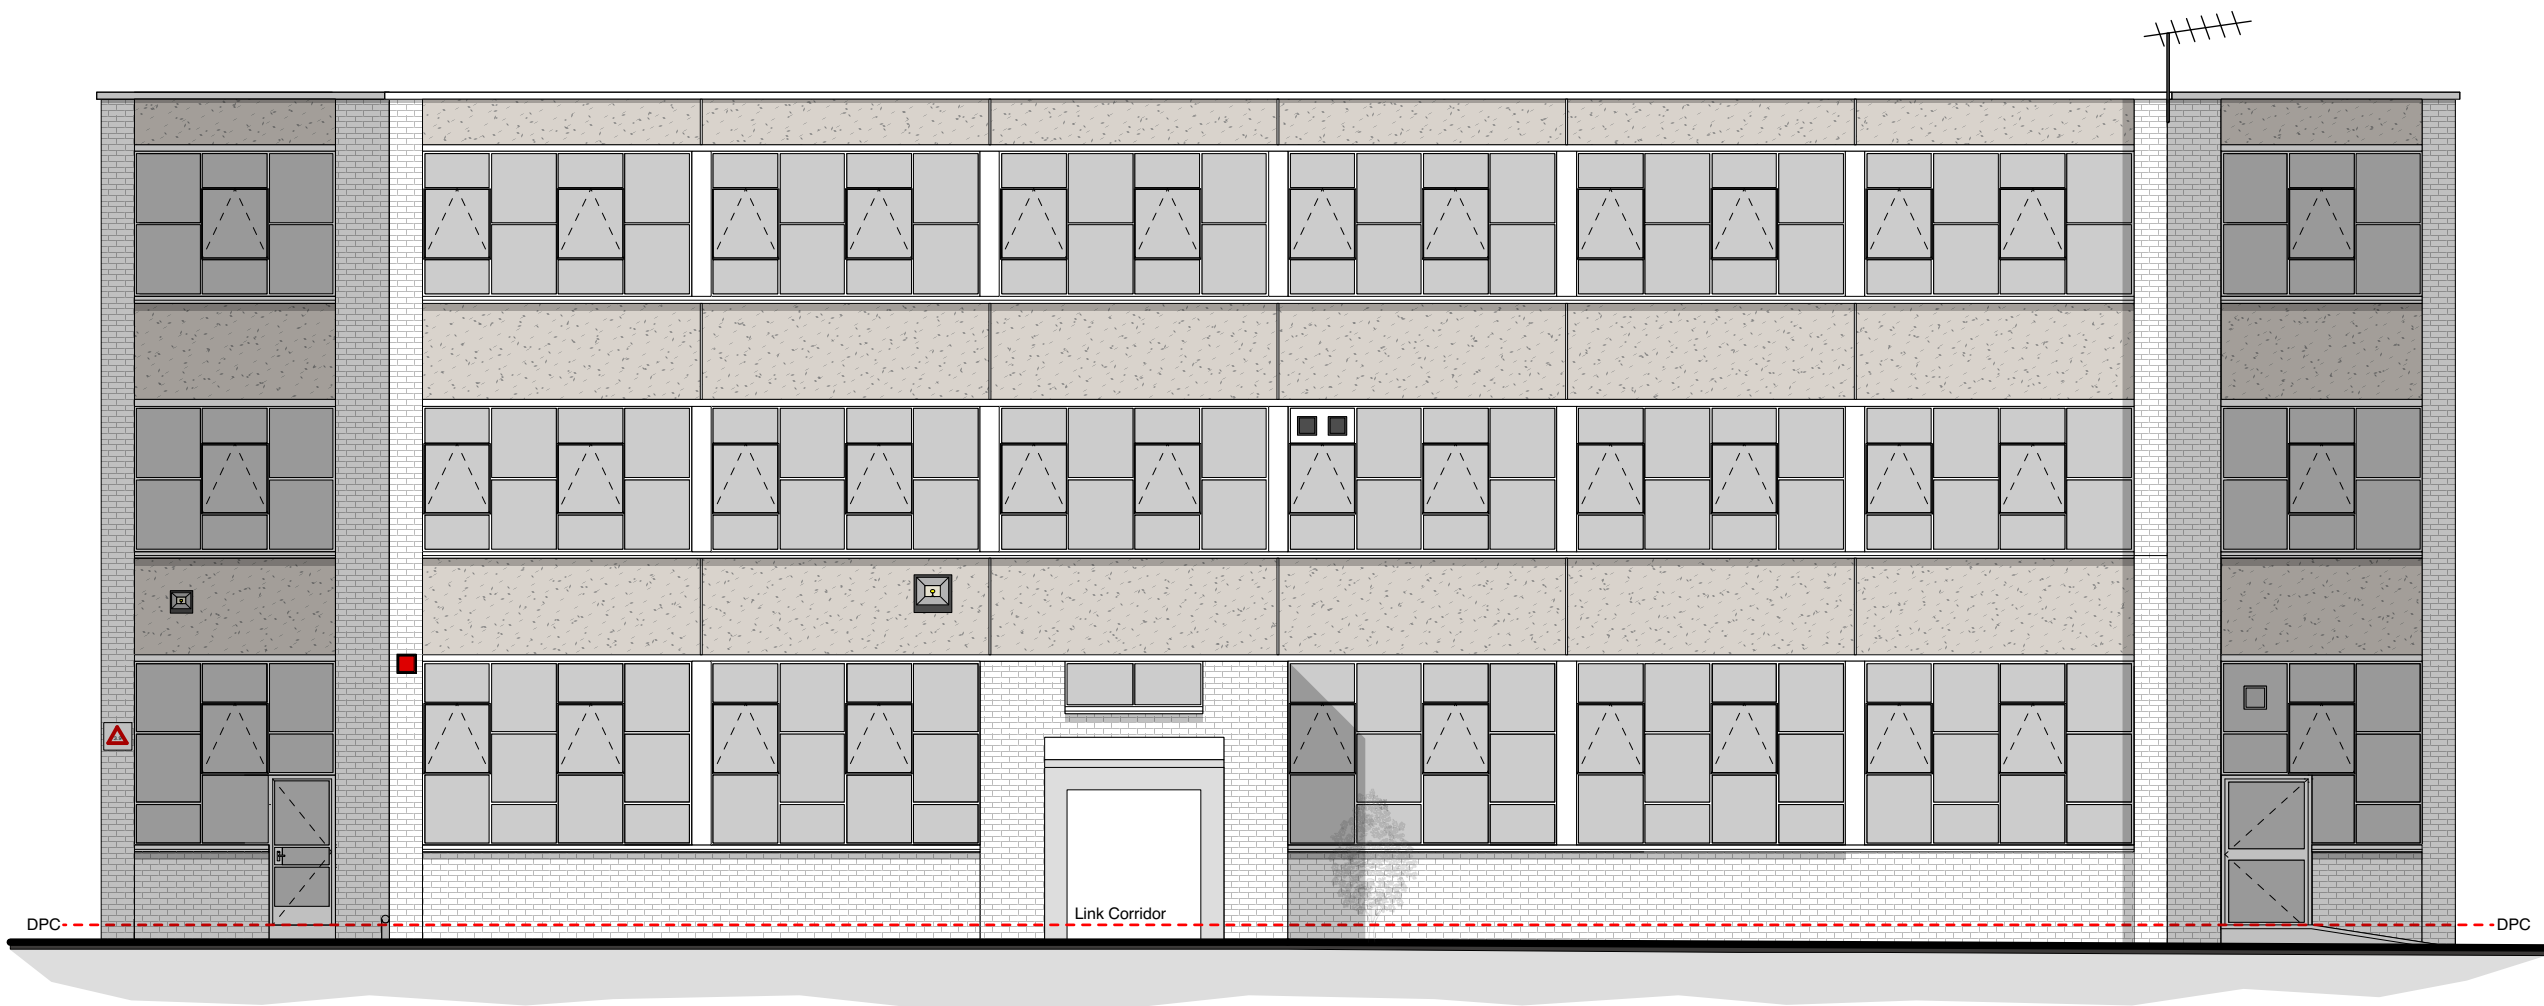


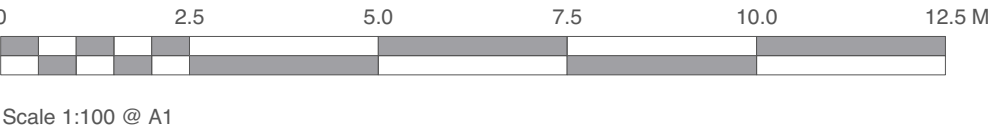


EXISTING SOUTH ELEVATION C

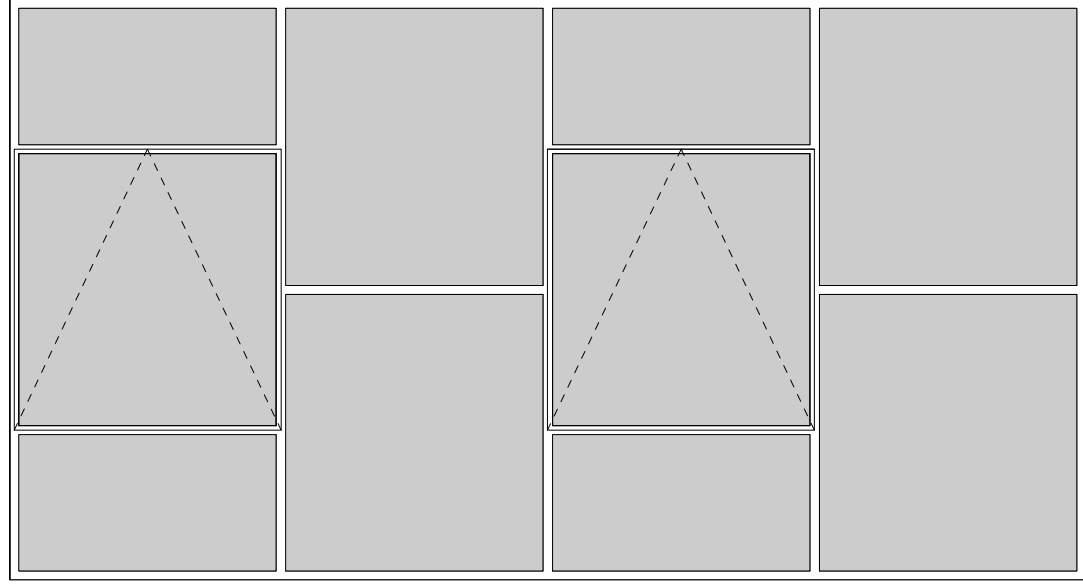


EXISTING WEST ELEVATION D

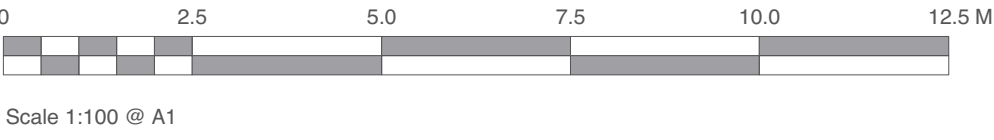



TYPICAL EXISTING FF WINDOW

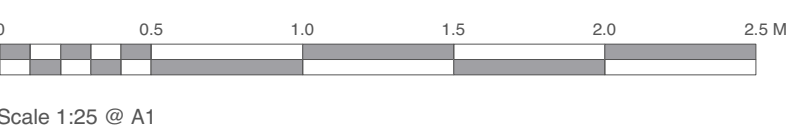



PROPOSED SOUTH ELEVATION C

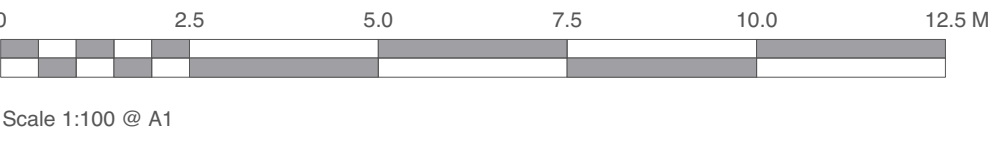



PROPOSED WEST ELEVATION D

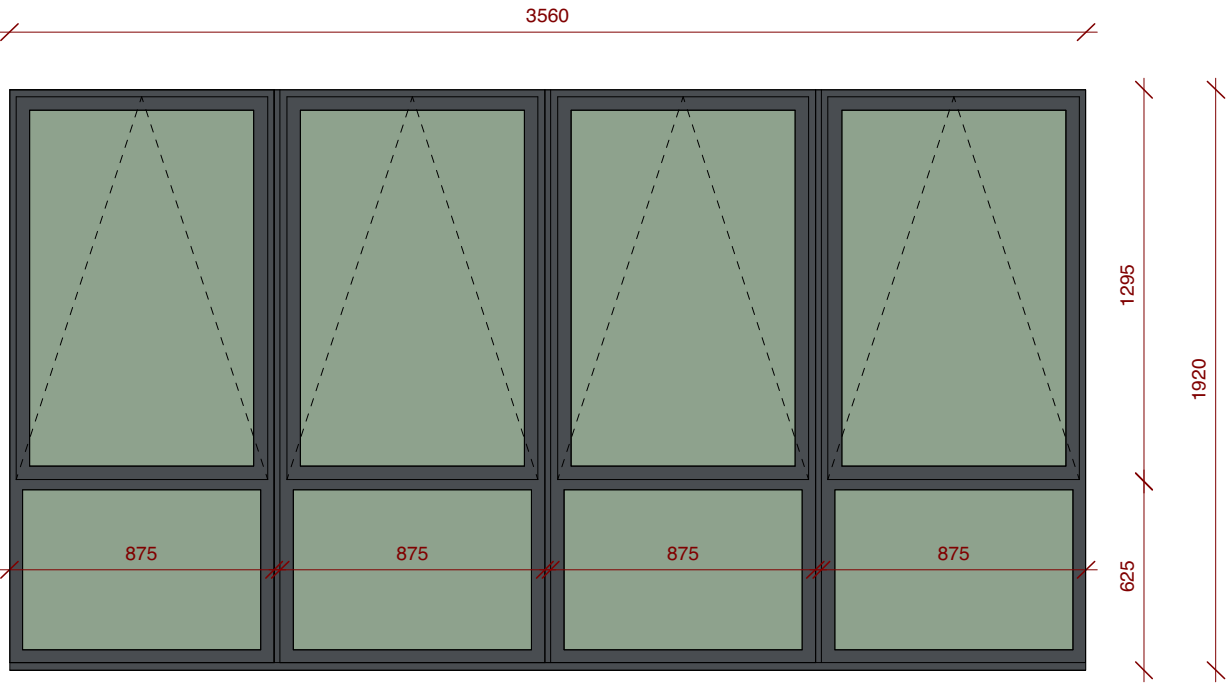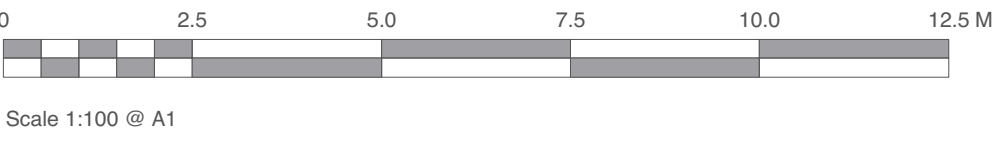



TYPICAL PROPOSED FF WINDOW

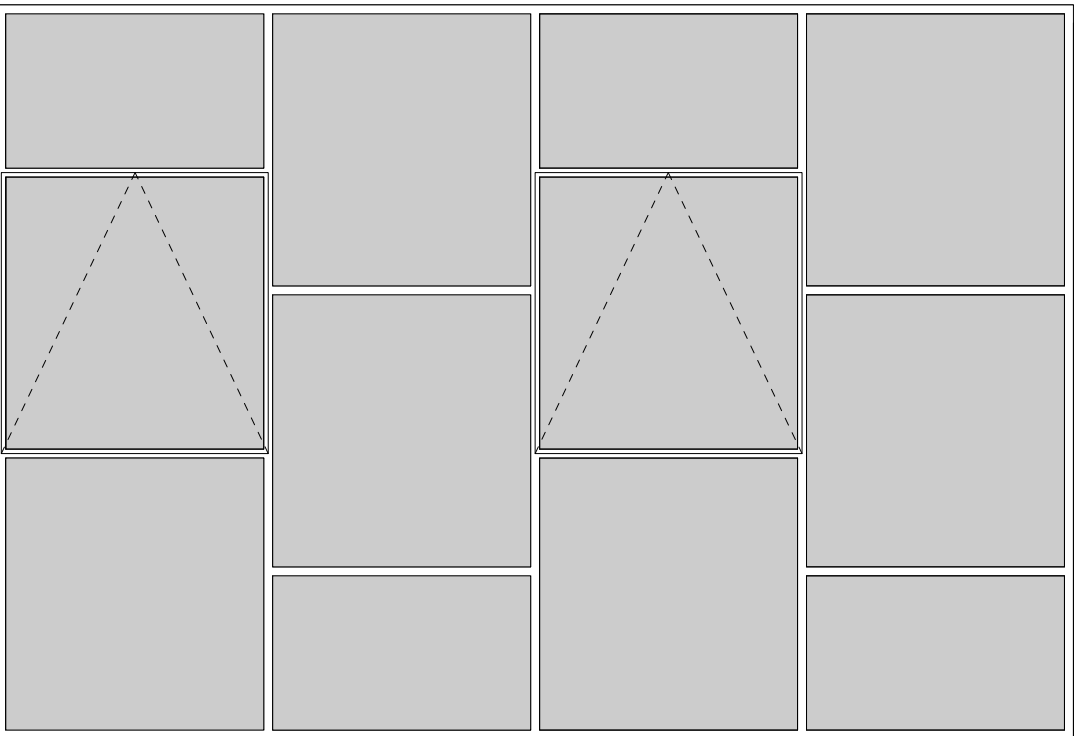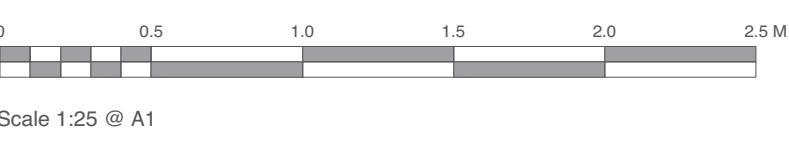

TYPICAL EXISTING GF WINDOW

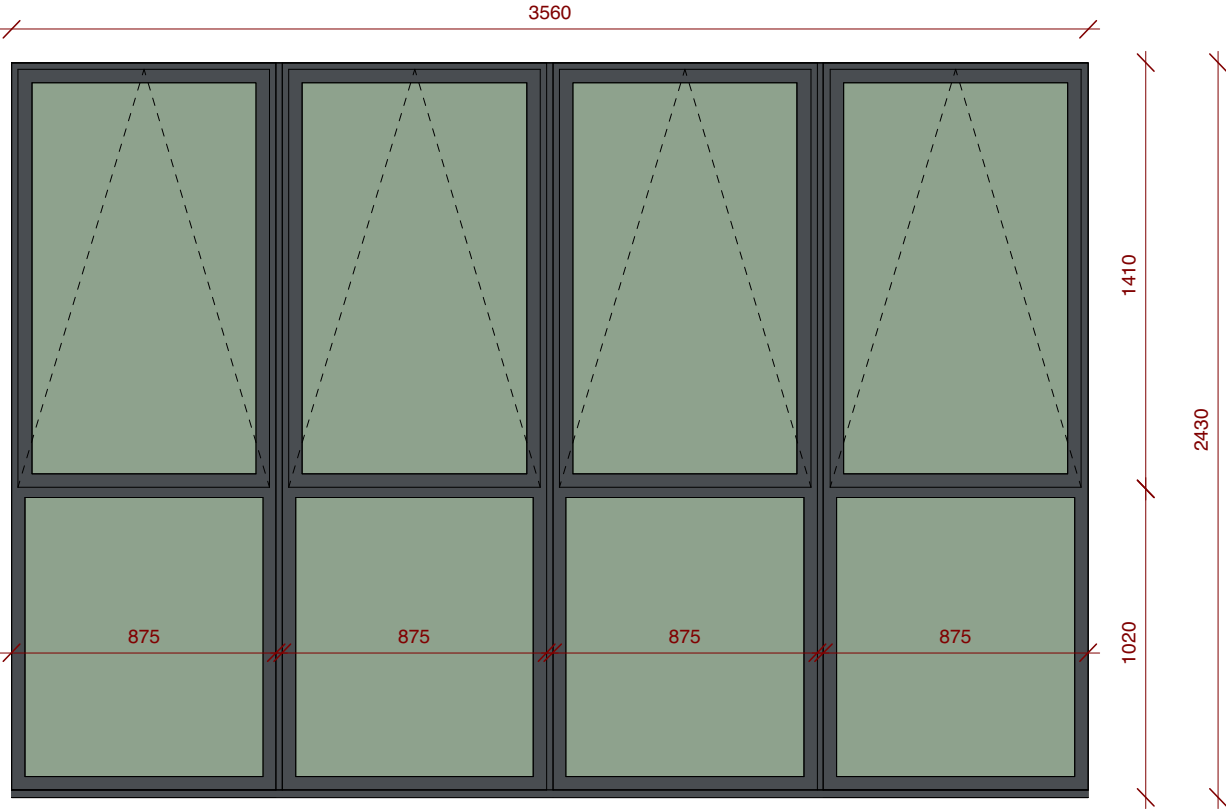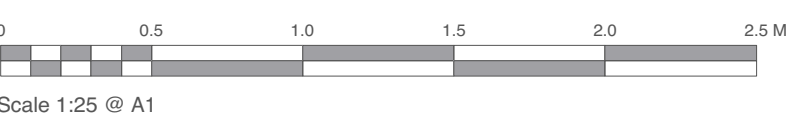


TYPICAL PROPOSED GF WINDOW

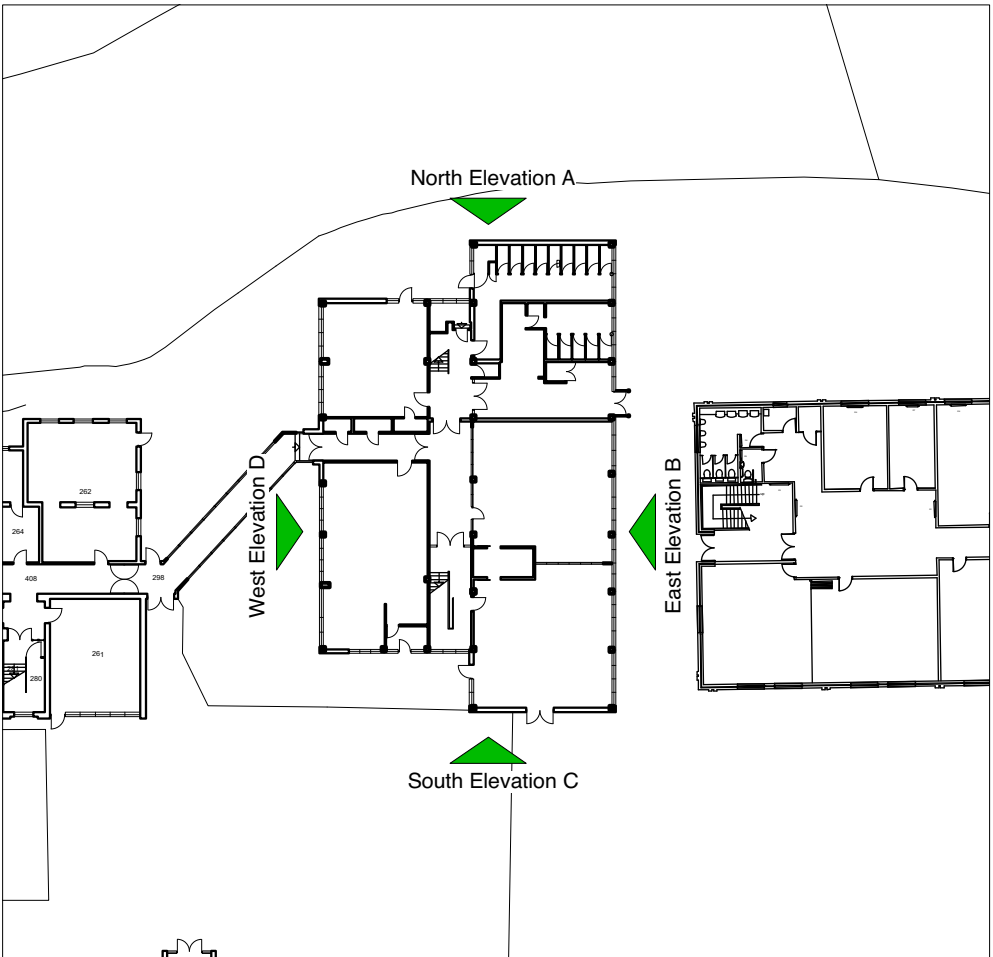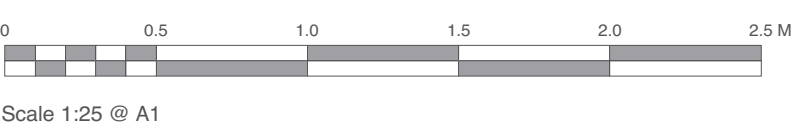

SITE PLAN EXTRACT

Not to Scale

 

LEGEND
EXTERNAL MATERIAL FINISHES

- Existing concrete panel cladding.
 - Existing metal framed windows. Colour - White.
 - Proposed Aluminium PPC finished frame window system with glazing and low level solid insulated panels. Colour - Dark Grey.
 - Proposed new vertical timber cladding - Western red Cedar.
 - Proposed new Insulated Render Cladding System over existing concrete panels & Direct applied render finish to existing brickwork. Colour - Off-White.
- Refer to Glazetek information for further details.

NOTES

- Cedar cladding to concrete panels.
- Insulated Render to parapet concrete panels.
- Direct render to existing brickwork.
- Wall mounted AC plant relocated on roof.



Chartered Architects
Chartered Building Surveyor
Interior Designers
CDM Services
Unit 1 Lakeside, Headlands
Business Park, Salisbury Road,
Ringwood BH24 3PB
+44 (0)1425 472 833
www.kendallkingscott.co.uk

Project
CIF Bid 2016/17
Windows and Roof Refurbishment
Client
Oaklands Catholic School &
Sixth Form College
Scale 1:100
Paper Size A1
Filename 150922.vwx
© Copyright.

Rv. Date By Ap Note

Drawing Title
Existing & Proposed Elevations 2 of 2
South and West

Project No.	Drawing No.	Rev.
150922 L(P)08	-	-
Date	Drawn	Checked
27/4/16	MC	AB
		PLANNING

Check all dimensions and levels on site.

EXISTING AND PROPOSED ELEVATIONS