


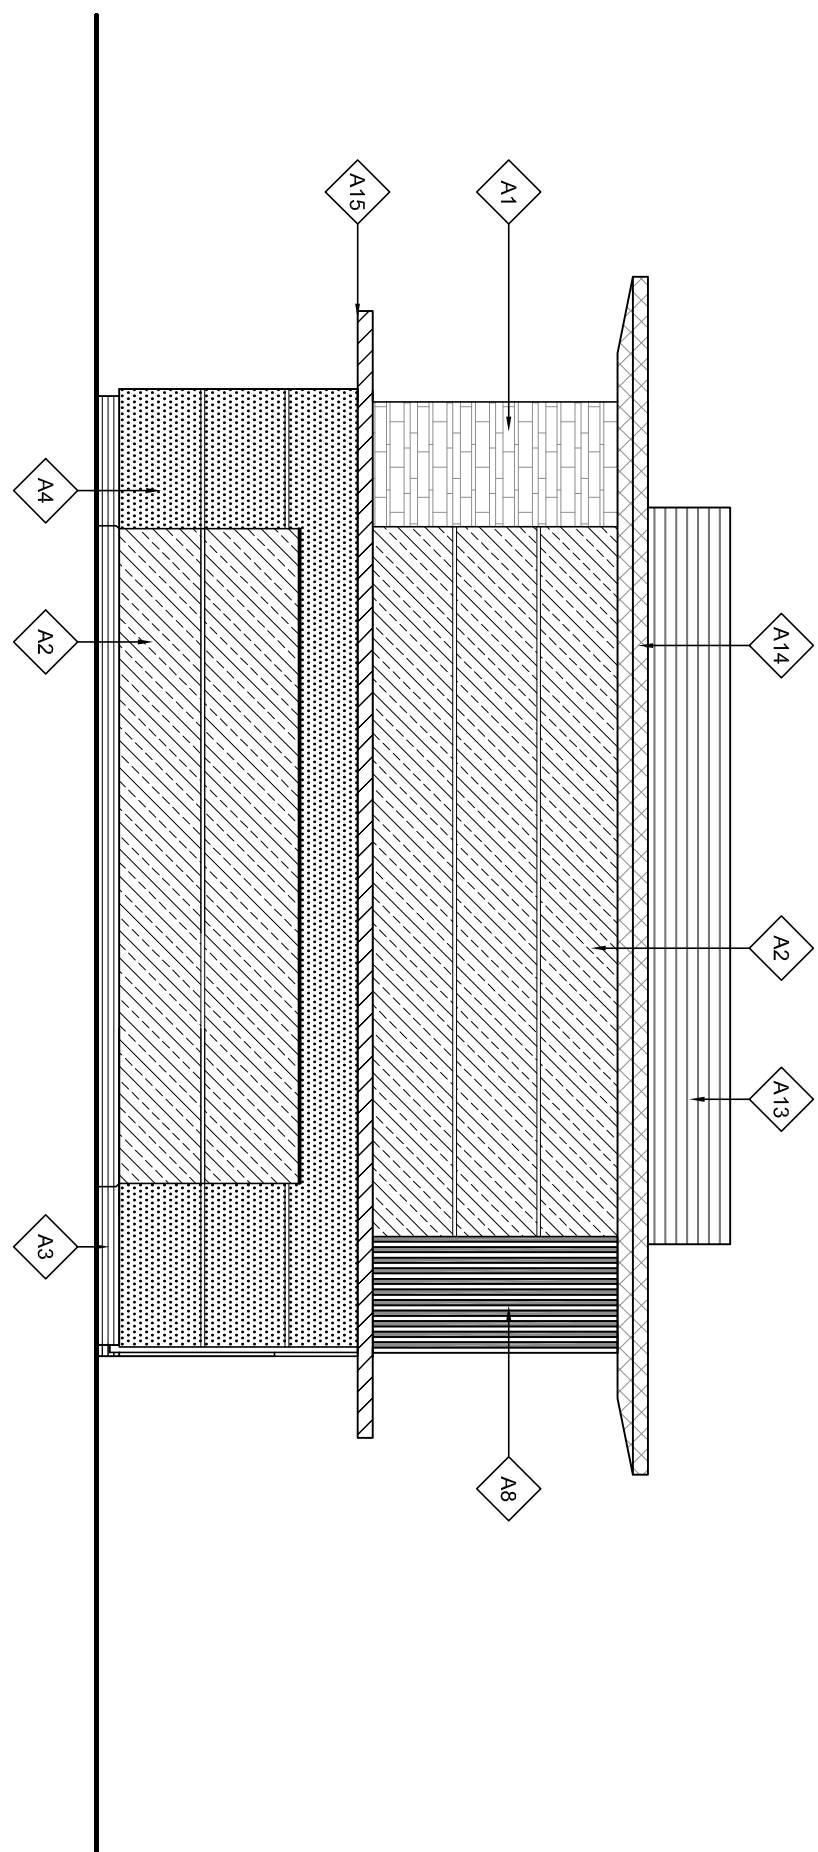


See drawing number 6449-PL-006 for location of section line

WEST ELEVATION



EAST ELEVATION

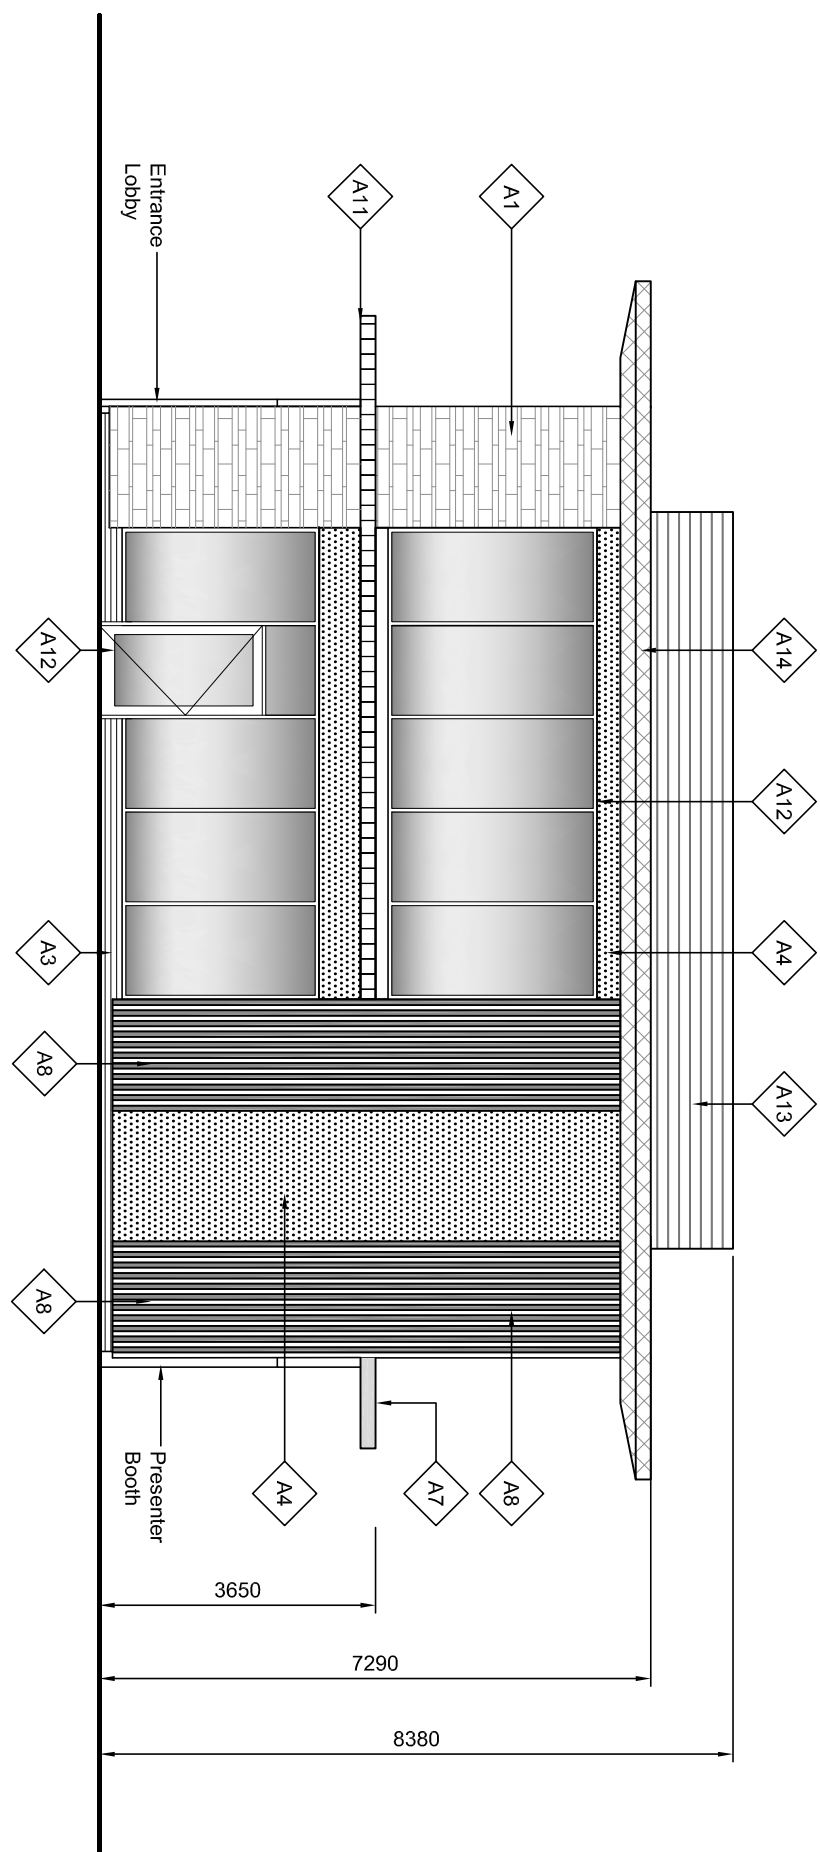

A11		10MM THICK NATURAL STONE TILES, REP. PERLA DI LUSERNA BY GRANIT FIANORE
A12		8MM TRESPA METEON WOOD DECORS ITALIAN WALNUT INNOV. JONIS RAL 7022
A13		DARK GREY ENGINEERING BRICK
A14		8mm TRESPA METEON LINI COLOURS ANTHRACITE GREY A 22.61 - JONIS RAL 7022
A15		SILVER PANELED CANOPY BELOW COLOUR RAL 9010 WHITE
A16		VERTICAL BATTENS - TIMBER EFFECT PROFILE ALUMINIUM
A17		8MM TRESPA METEON LINI COLOURS ANTHRACITE GREY A 22.61 - JONIS RAL 7022 LETTERS RAL 9010 NUMBERS RAL 9005 50x70mm 5x70mm 60x80
A18		BRUSH SOLEIL IN RE-NORD ALUMINIUM TIMBER EFFECT
A19		DOOR AND WINDOW FRAMES COLOUR RAL 7022 WITH IMITATION INSULATED WHITE PANELS AND UPWARD
A20		ROOF PLANT 3A ALUCOROND ON STEEL SUPPORT STRUCTURE COLOUR RAL 7015 SLATE GREY
A21		CANOPY 3A ALUCOROND ON STEEL SUPPORT STRUCTURE COLOUR RAL 9005 SIGNAL BLACK, RAL 7016 ANTHRACITE GREY
A22		CANOPY 3A ALUCOROND - ALUMINIUM TIMBER EFFECT

KEY	DATE	CHANGES	BY	REASON
B	12.05.2015	Correct Weight Amount.	TA	JK
A	13.05.2015	Updated to latest of weight bands	JK	-

At works are to be undertaken in accordance with the Building Regulations and the latest British Standards.

All proprietary materials and products are to be used strictly in accordance with the manufacturer's recommendations.

All alterations to be checked on the spot by construction.

All risks assessed to comply with the dutyholder's responsibility under the Construction (Design Management) Regulations 2007.

WATERLOOVILLE

McDonald's Restaurants Ltd

Proposed Elevations & Section

DESIGN BY BV	CHECKED BY JK	DRAWING No. 6449-PL-005
SCALE & SIZE	DATE	

© Copyright McDonald's Restaurants & Scurr Architects