


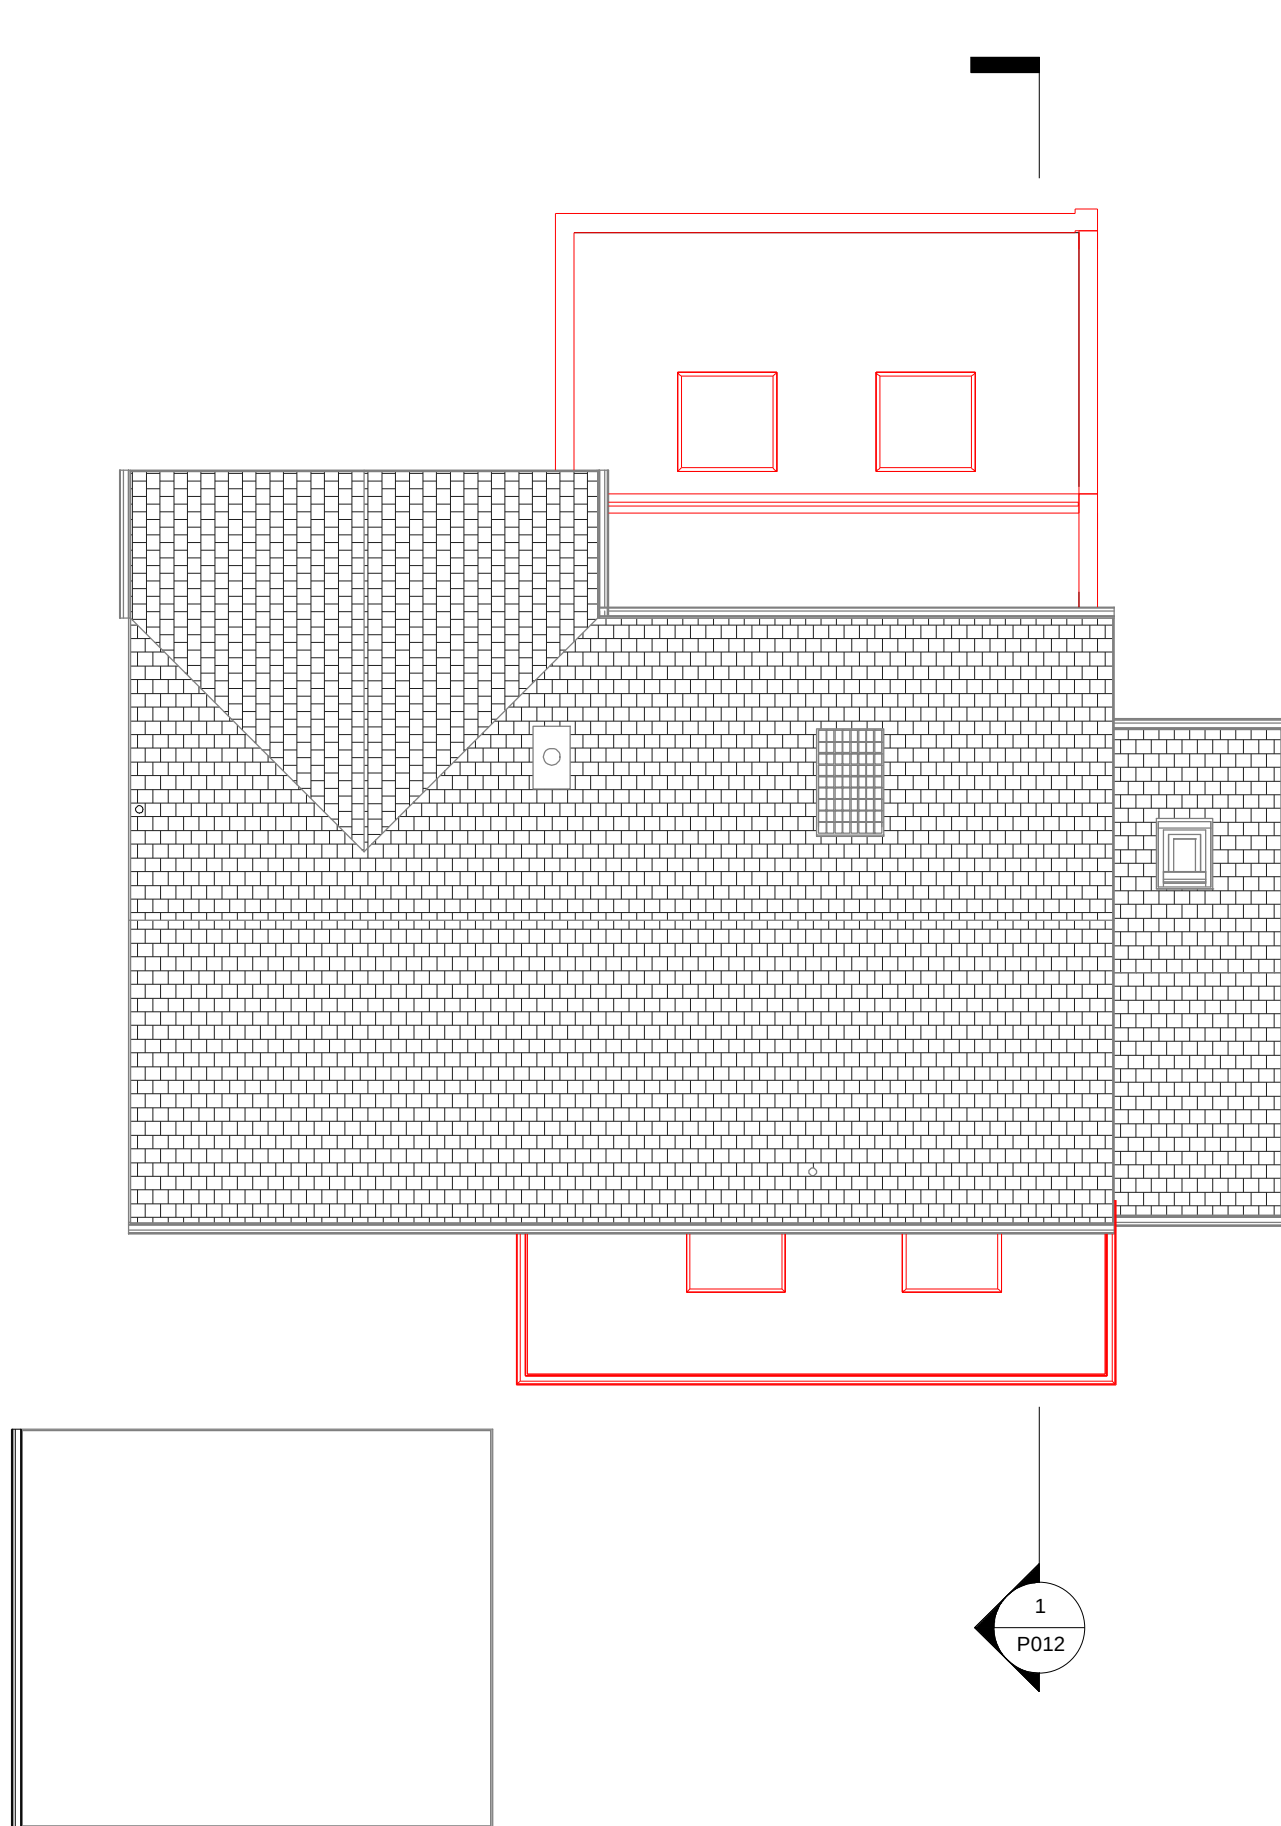

Compliance with building regulations is not to be assumed. © These plans remain the copyright of the Planning Service and must not be copied or reproduced in any way without written permission, with the exception of Local Authorities for planning purposes.

PROPOSED ROOF PLAN

Project number	167.1 [v2.3]
Date	13/07/2015
Drawn by	JJ
Project Status	Planning

P011

Scale	1 : 100
-------	---------

13/08/2015 13:39:35