



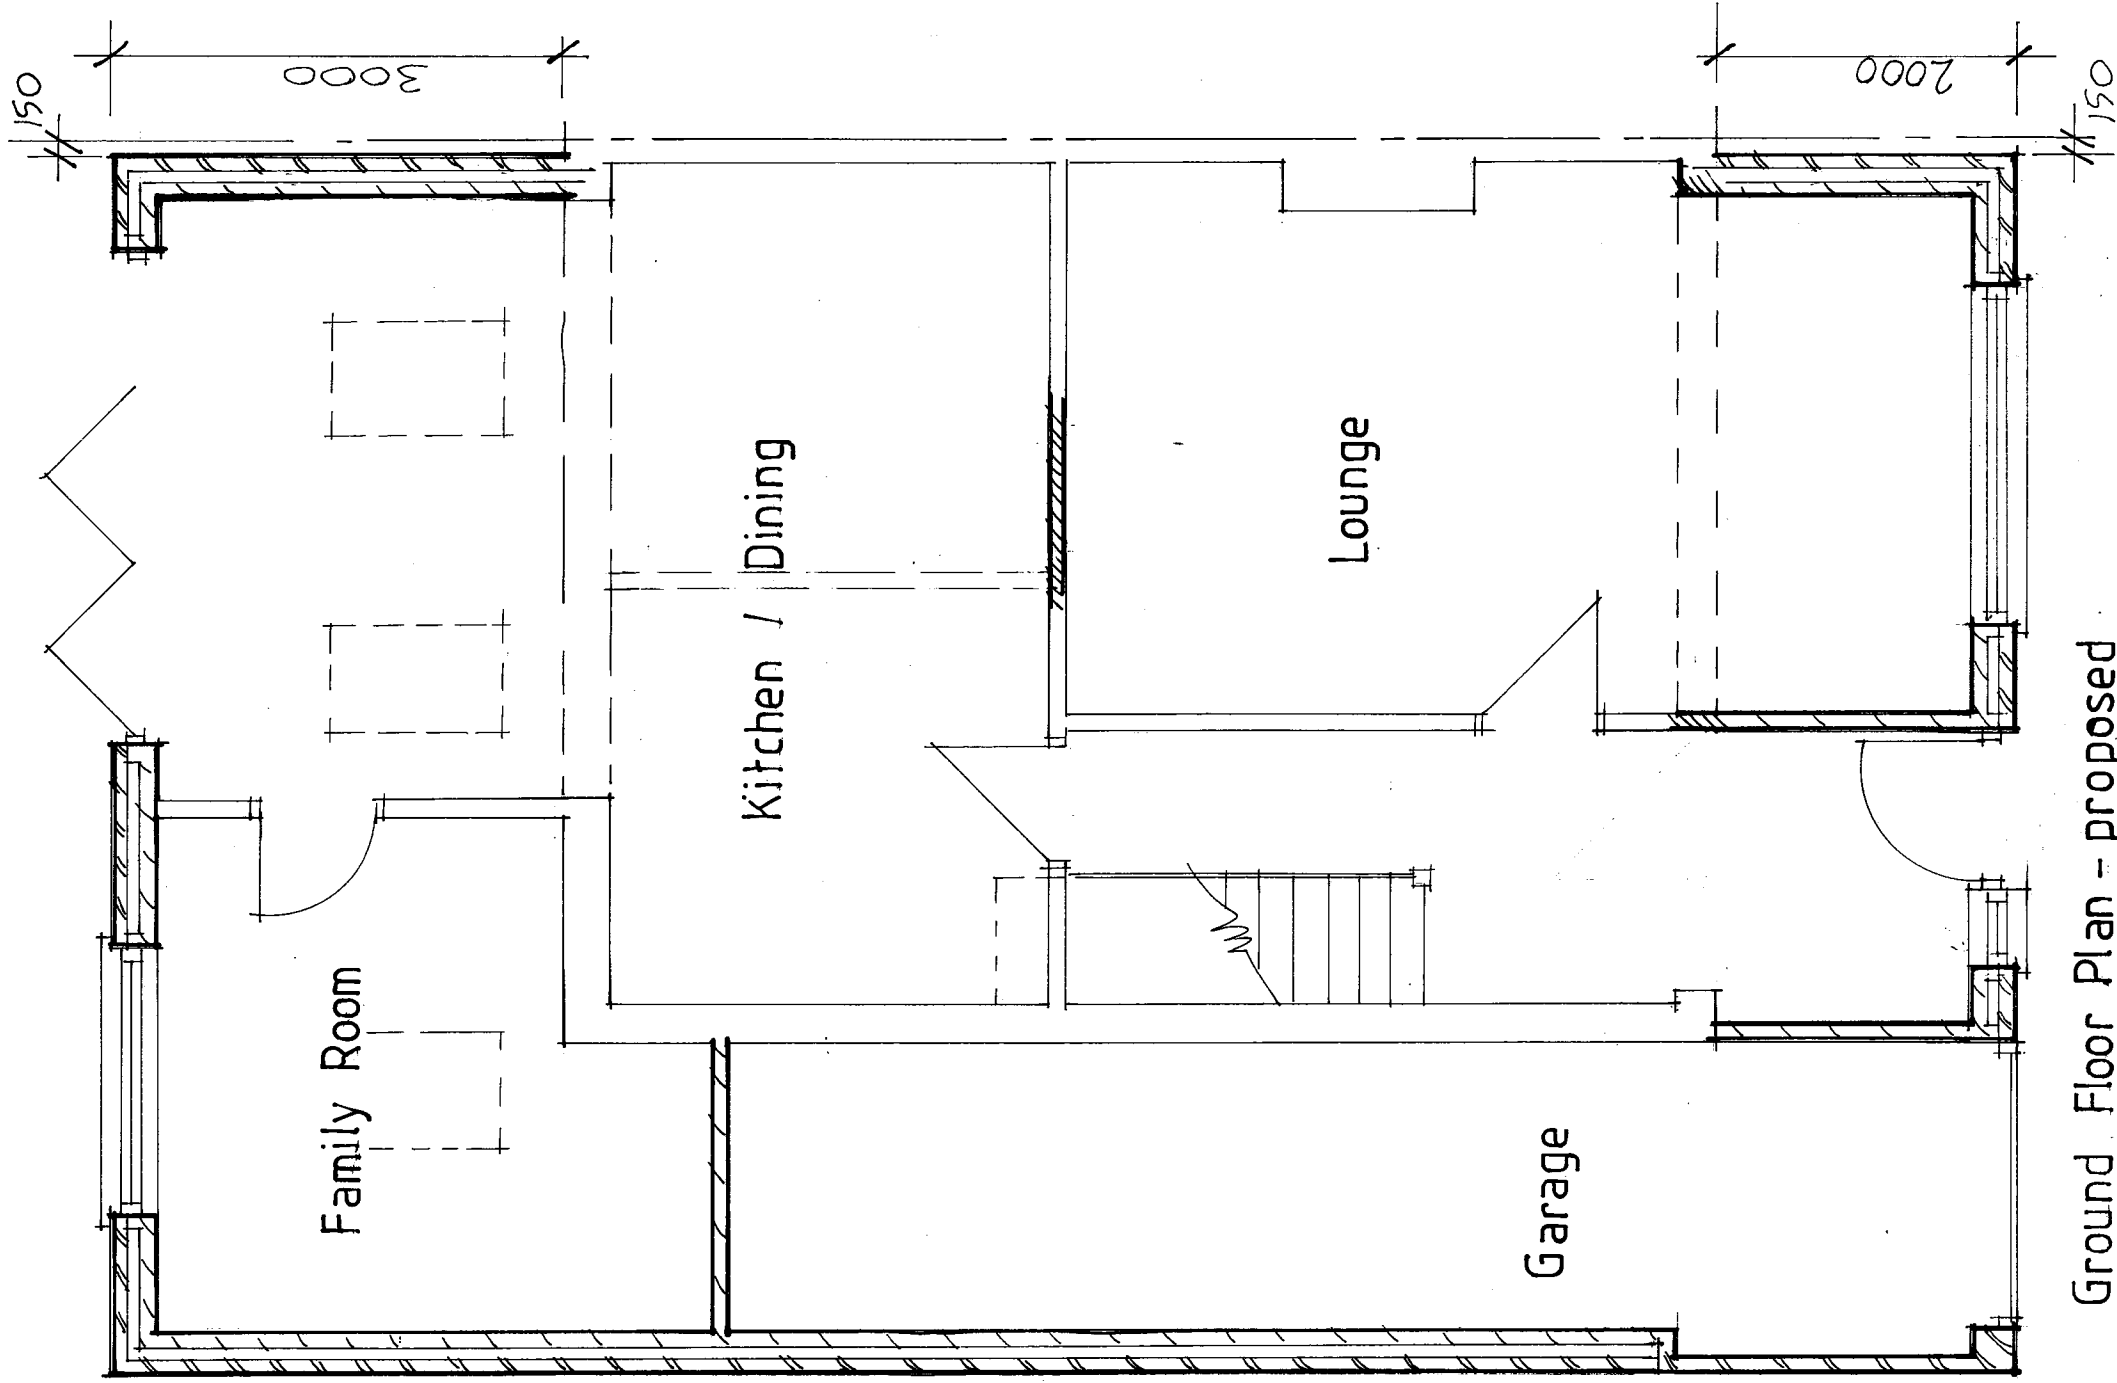

Ground Floor Plan - proposed

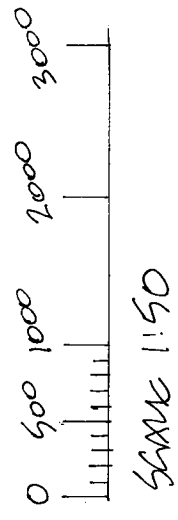

92 Park Lane
Bedhampton
SCALE 1:150
FEBRUARY 2016