


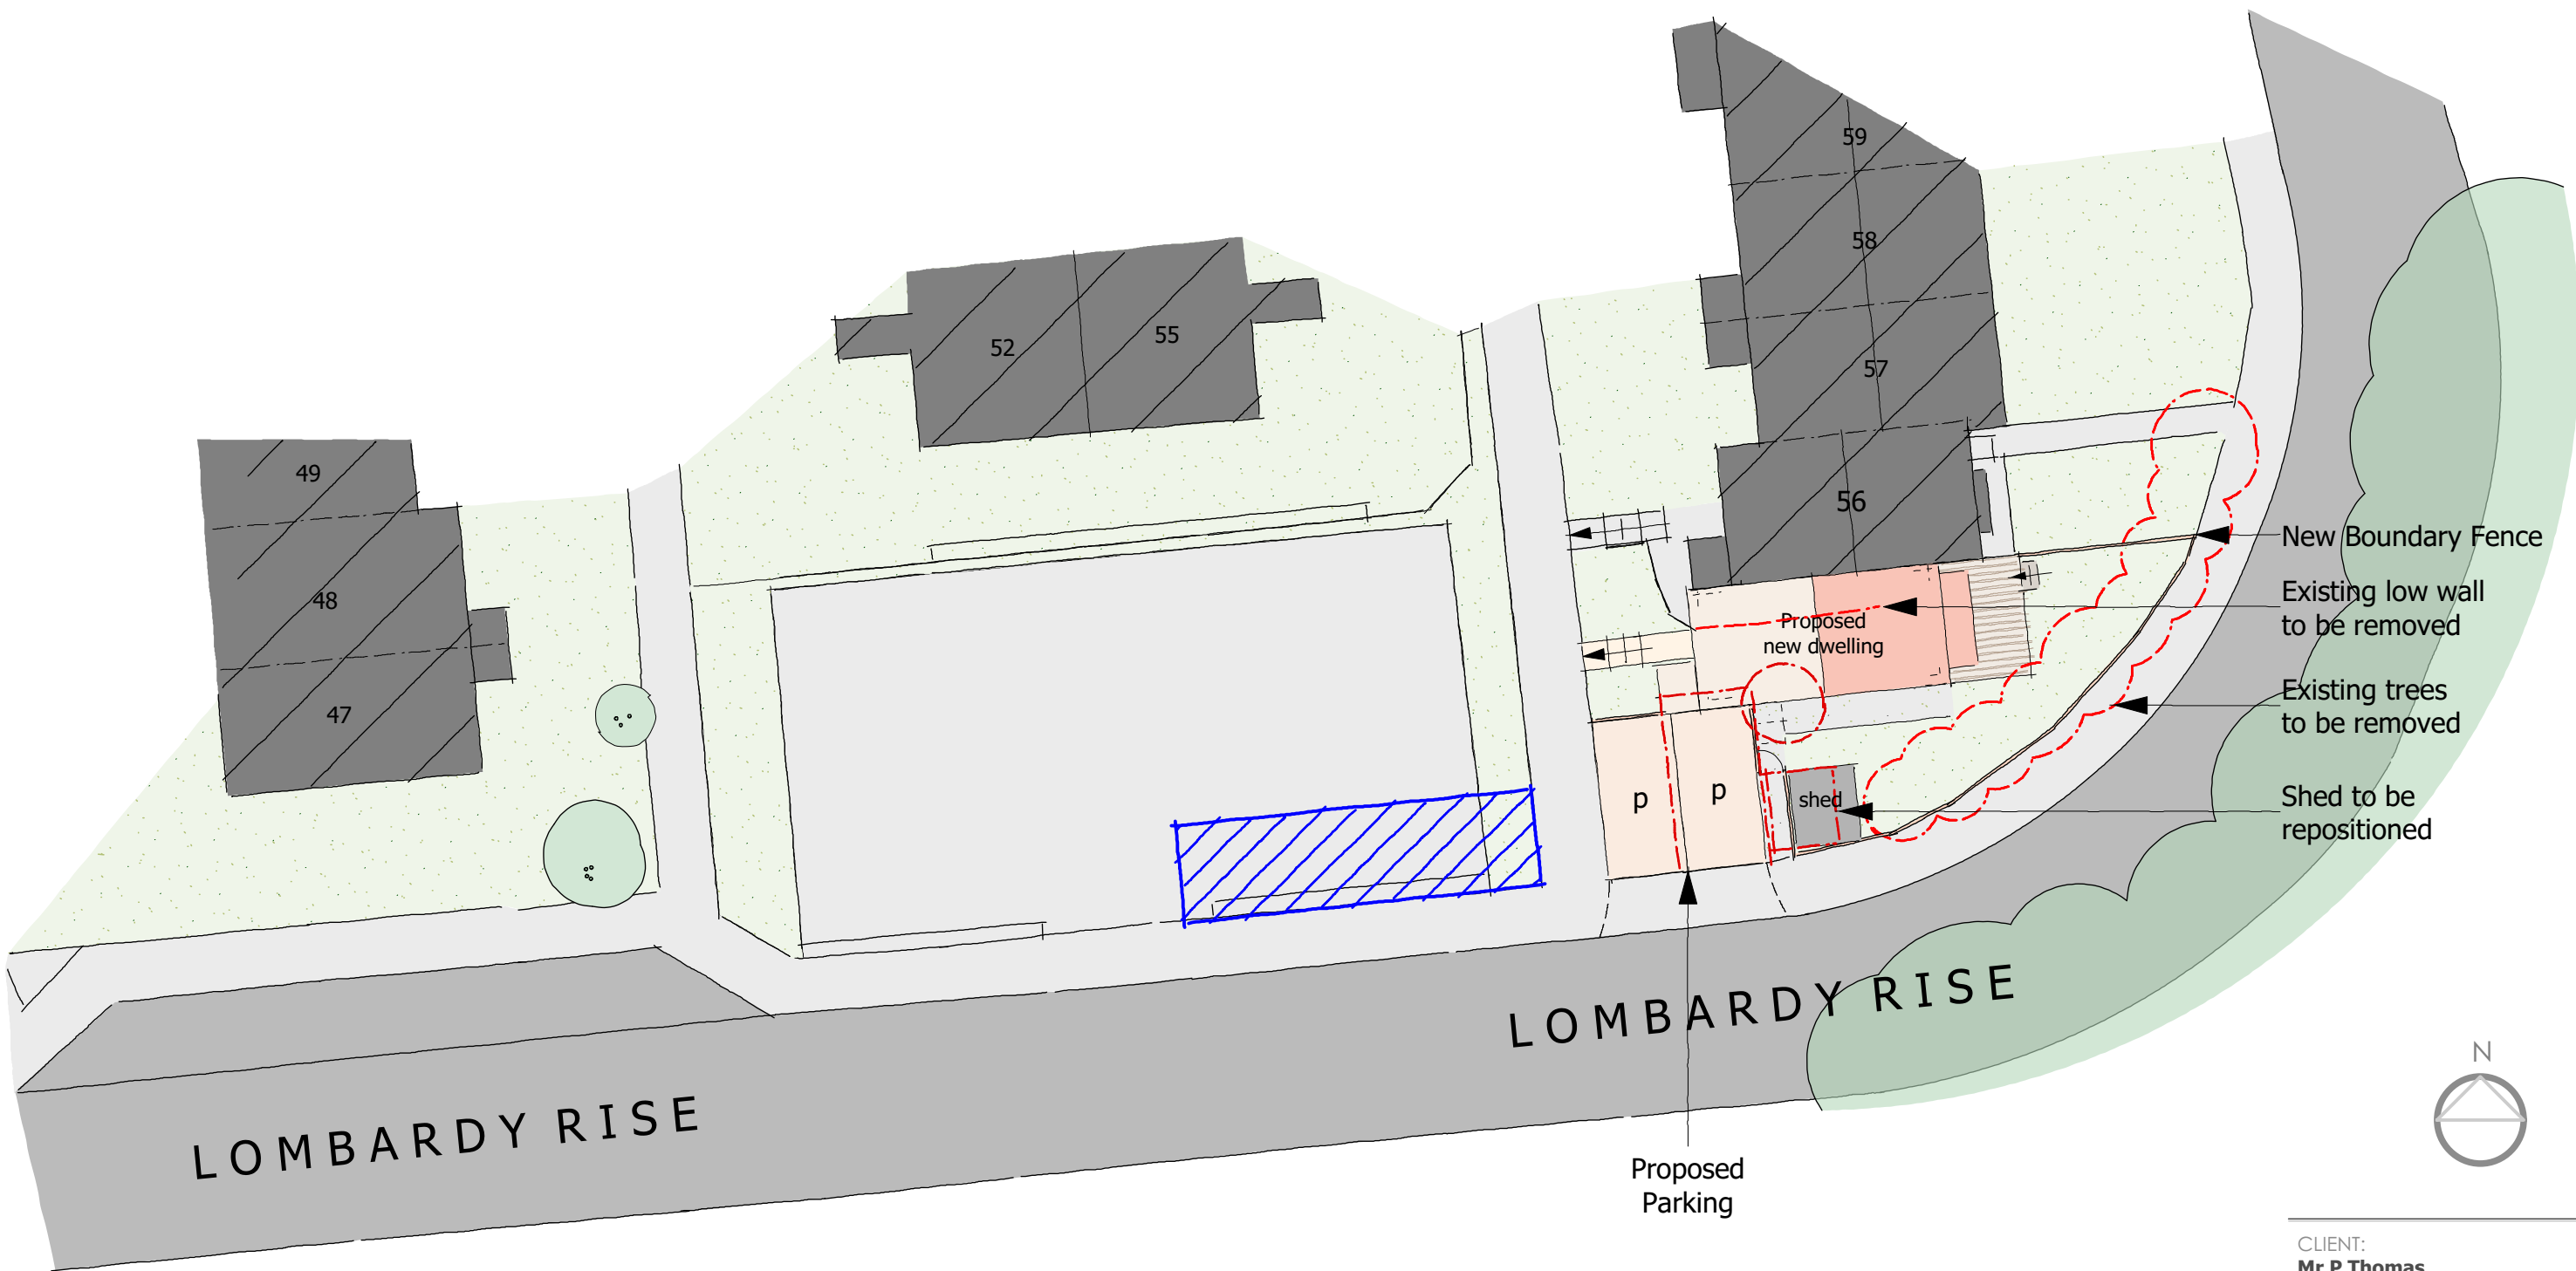

-  Removed Landscaping & single Car Park
-  Client Ownership (for parking)
-  Proposed Dwelling & new Parking

LOMBARDY RISE

Proposed Parking

- New Boundary Fence
- Existing low wall to be removed
- Existing trees to be removed
- Shed to be repositioned



CLIENT:
Mr P Thomas

PROJECT:
Lombardy Rise

DRAWING:
Proposed Site Plan

SCALE: **1:200@ A3** DWG NO: **1923/P02**

DATE: **Jan '16** REV: **#**



● Grosvenor Court, Winchester Road, Ampfield, Winchester, Hants. SO51 9BD
Tel: 01794 368 698
○ 12 West Mills Yard, Kennel Road, Newbury, RG14 5LP
Tel: 01635 40184

