



NOTES		
THIS DRAWING MAY NOT BE REPRODUCED IN ANY PART OR FORM WITHOUT THE WRITTEN AUTHORITY OF THE ARCHITECT.		
REV	DESCRIPTION	DATE

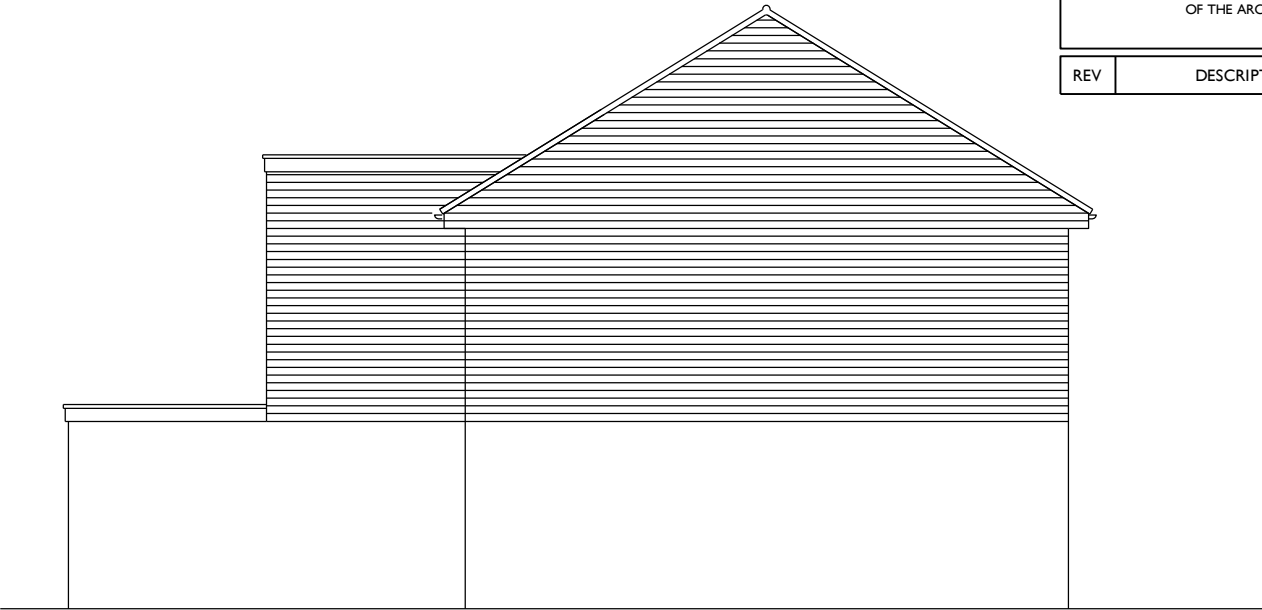


END ELEVATION - WEST

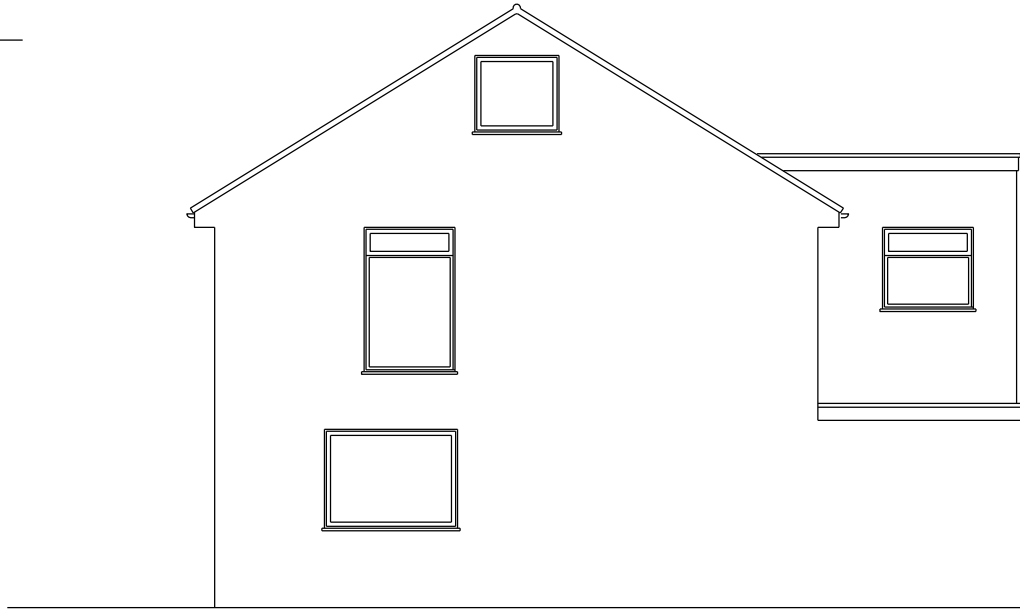

END ELEVATION - EAST



FRONT ELEVATION - SOUTH

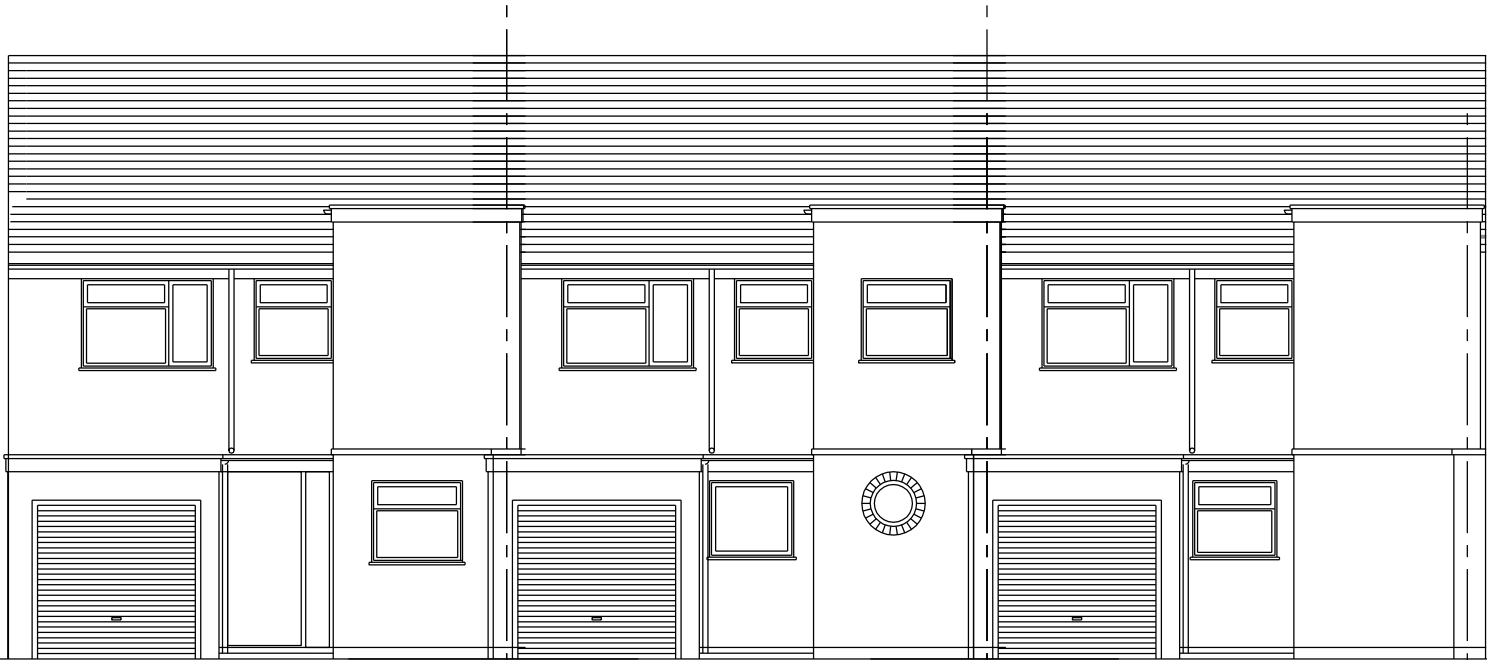

REAR ELEVATION - NORTH

TONY OKE
ARCHITECT

9 Holly Lea, Jacobswell
Guildford, Surrey, GU4 7PG

T: +44 (0) 1483 516629

E: tony@tonyokearchitect.com

Project

MR & MRS J BUCHANAN

4 MARINA CLOSE

EMSWORTH

PO10 7BG

Subject

DESIGN DRAWINGS

AS EXISTING

ELEVATIONS

Drawing Number

2016 - 02 - 04

Revision

Scale

1/100 @ A3

Date

FEBRUARY 2016

Drawn By

AGO

COPYRIGHT©

