




PROPOSED FLOOR PLAN 1:50

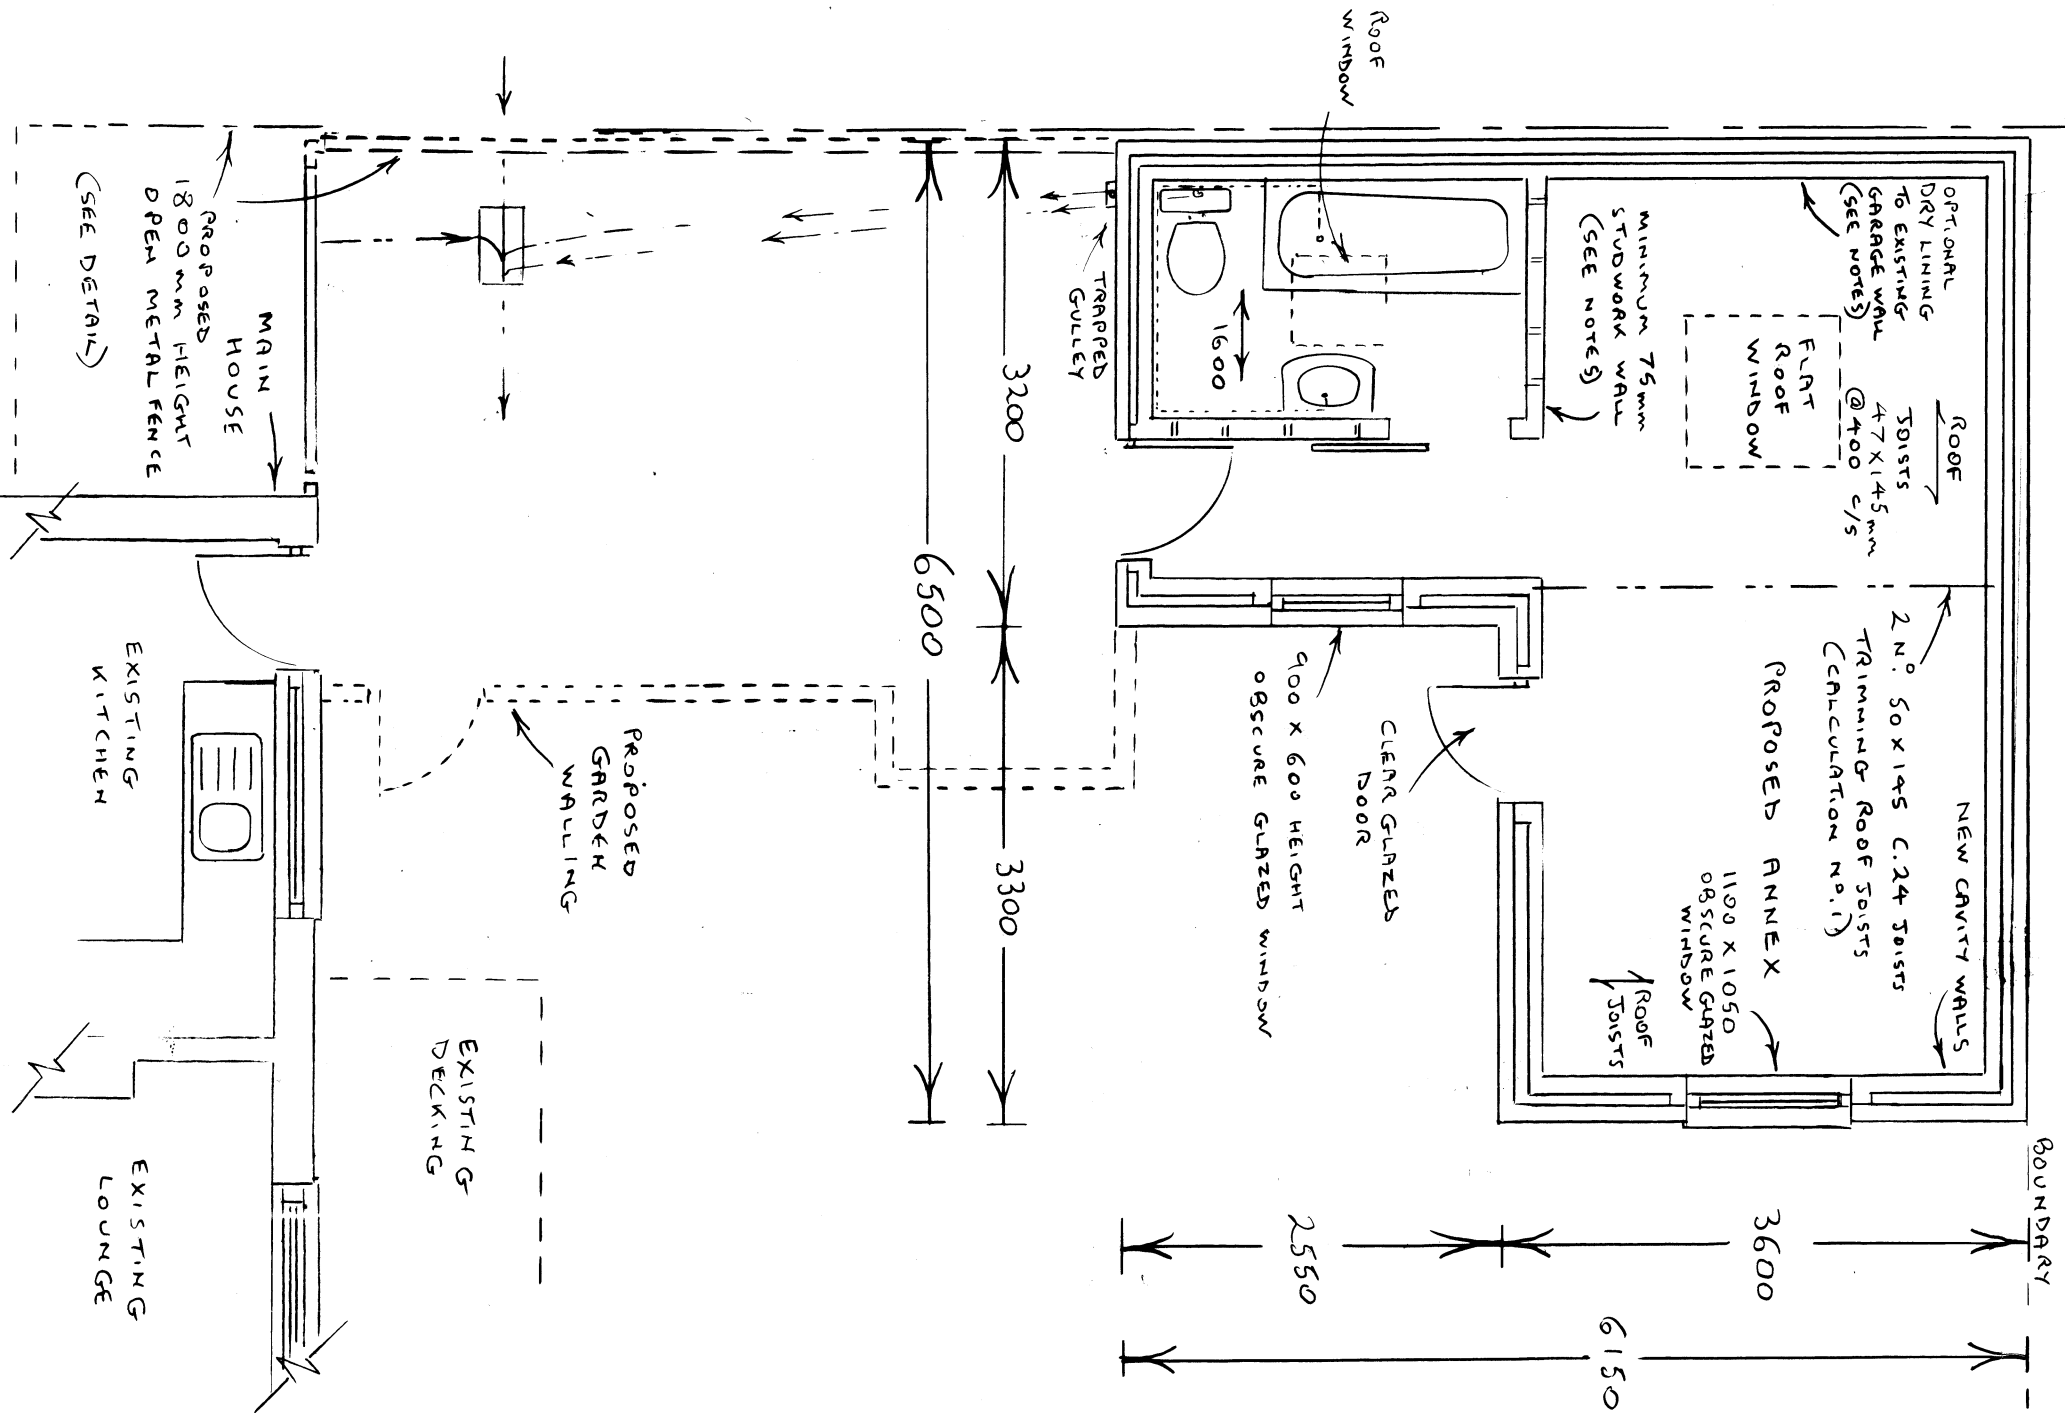

EXISTING FLOOR PLAN 1:50

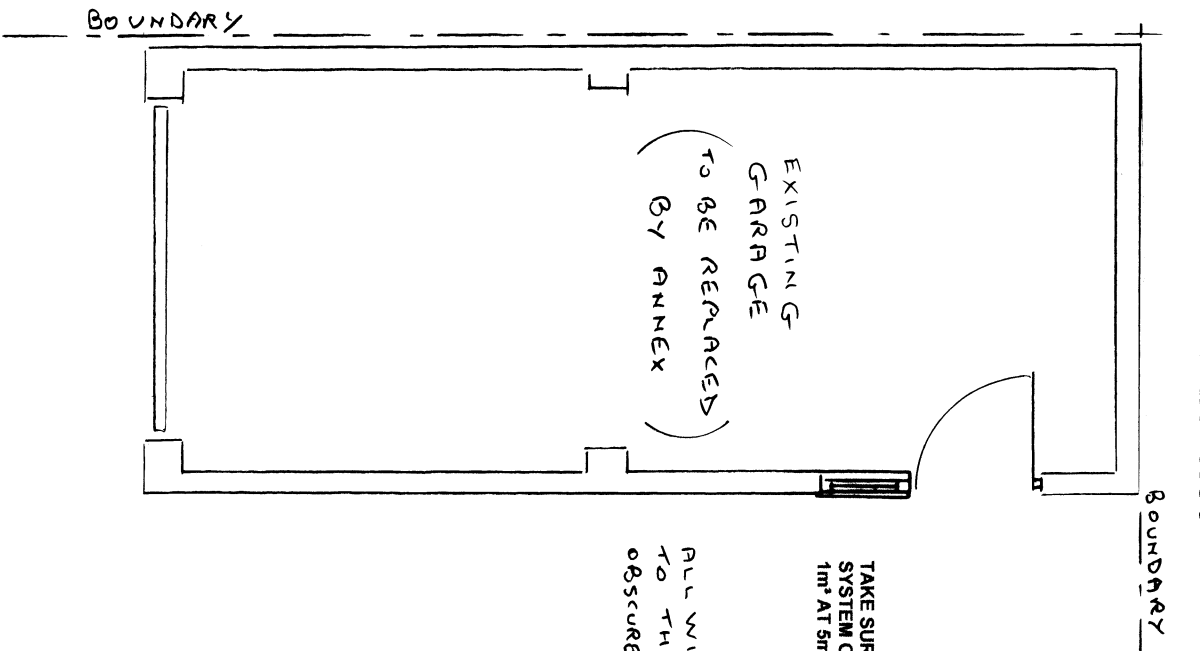

PROPOSED ELEVATIONS 1:100

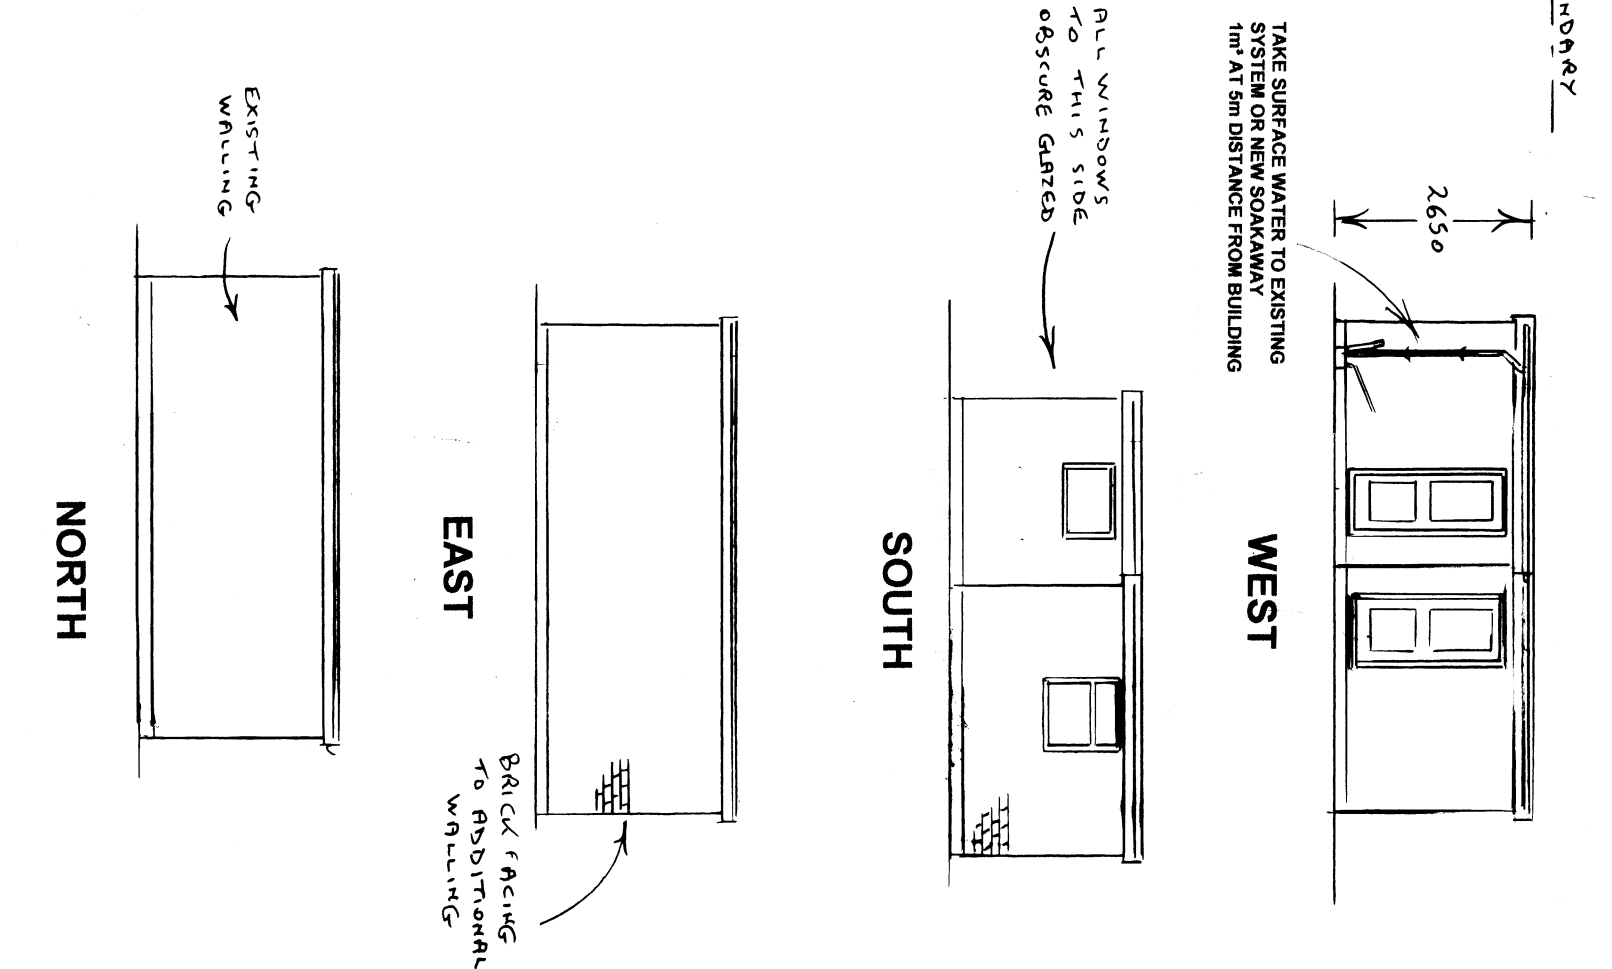

VERSION 2
* AMENDED JAN '16
TO CHANGE SIZE OF
ANNEX

OVERALL MEASUREMENTS TO BE
CHECKED ON SITE PRIOR TO
CONSTRUCTION WORK COMMENCING

ROGER CLARK (ARCHITECTURAL SERVICES)
Tel: 023 9237 3841

PLAN No: 240/396 / 1 VERSION 2

Floor Plans and Elevations Scale: 1:50 1:100

PROPOSED ANNEX

252 MILTON ROAD

COMPLAIN