



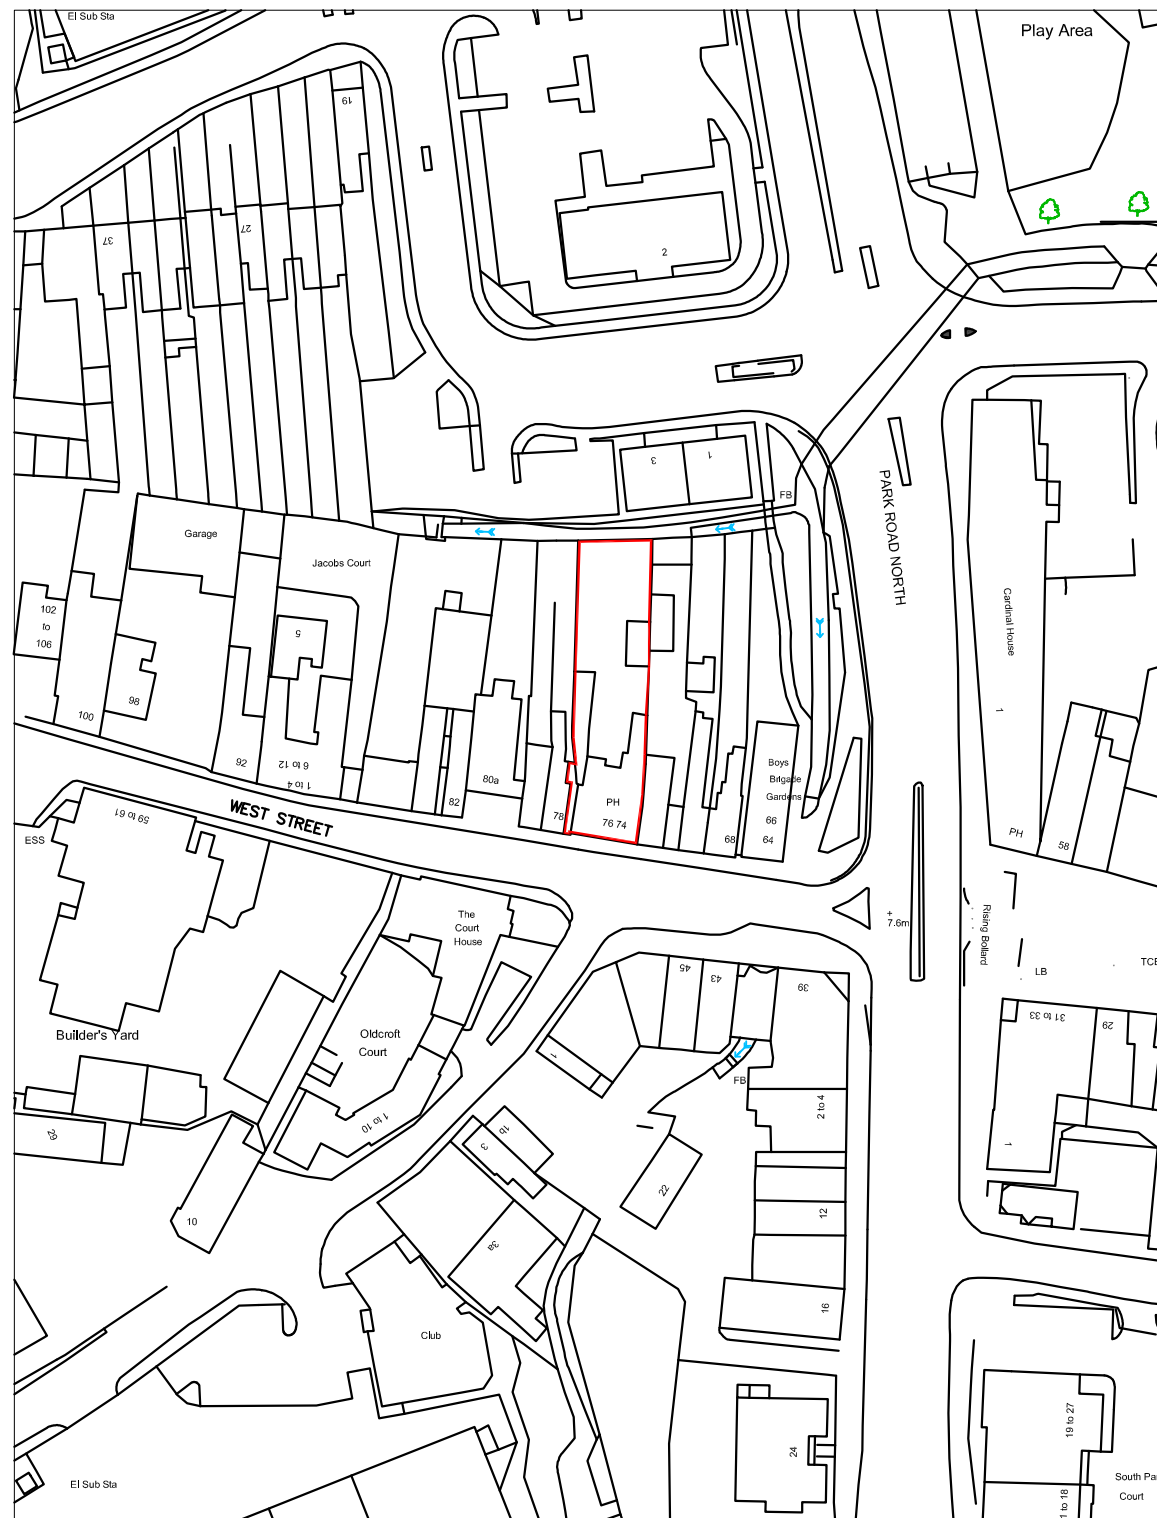

LOCATION PLAN 1:1250

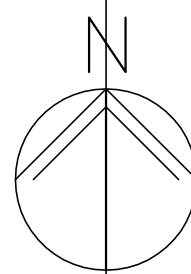

BLOCK PLAN 1:500

Cobden Arms
74–76 West Street
Havant

SITE PLANS

Revisions


- A.
- B.
- C.
- D.



Scale A3 = AS SHOWN
Date 05/02/16
Drawn OS


1044–131⁰

© Crown Copyright
All rights reserved.
Reproduced by Permission.
Licence No. 100046837

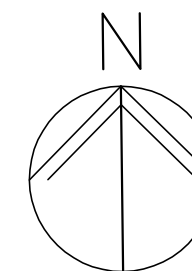

Cobden Arms
74–76 West Street
Havant

EXISTING GROUND
FLOOR PLAN

 

Martin Critchley
CHARTERED ARCHITECT

The Old Brewery,
15E South Street, Havant,
Hampshire, PO9 1BU
023 92 474 919
critchleyarchitect@hotmail.com

Scale 1 : 100
Drawn MHC/JHL
Date 15/01/16

Revisions

- A.
- B.
- C.

GROUND



metres

10


20

30

1044–231⁰

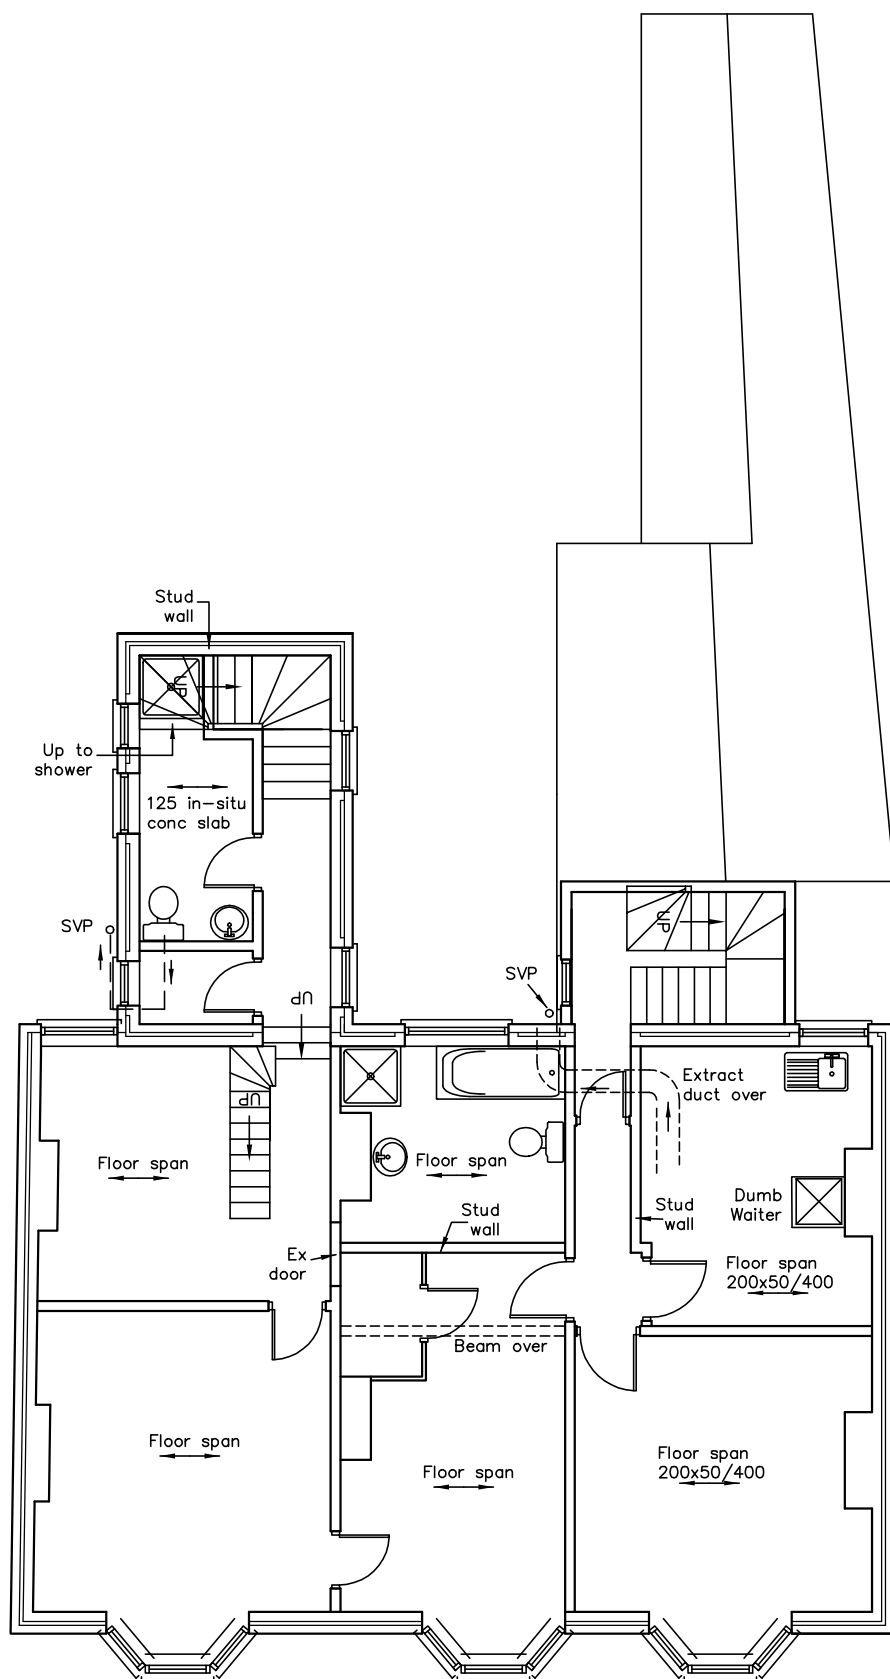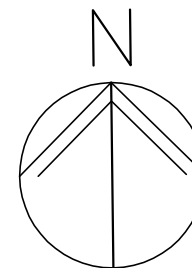


FIRST

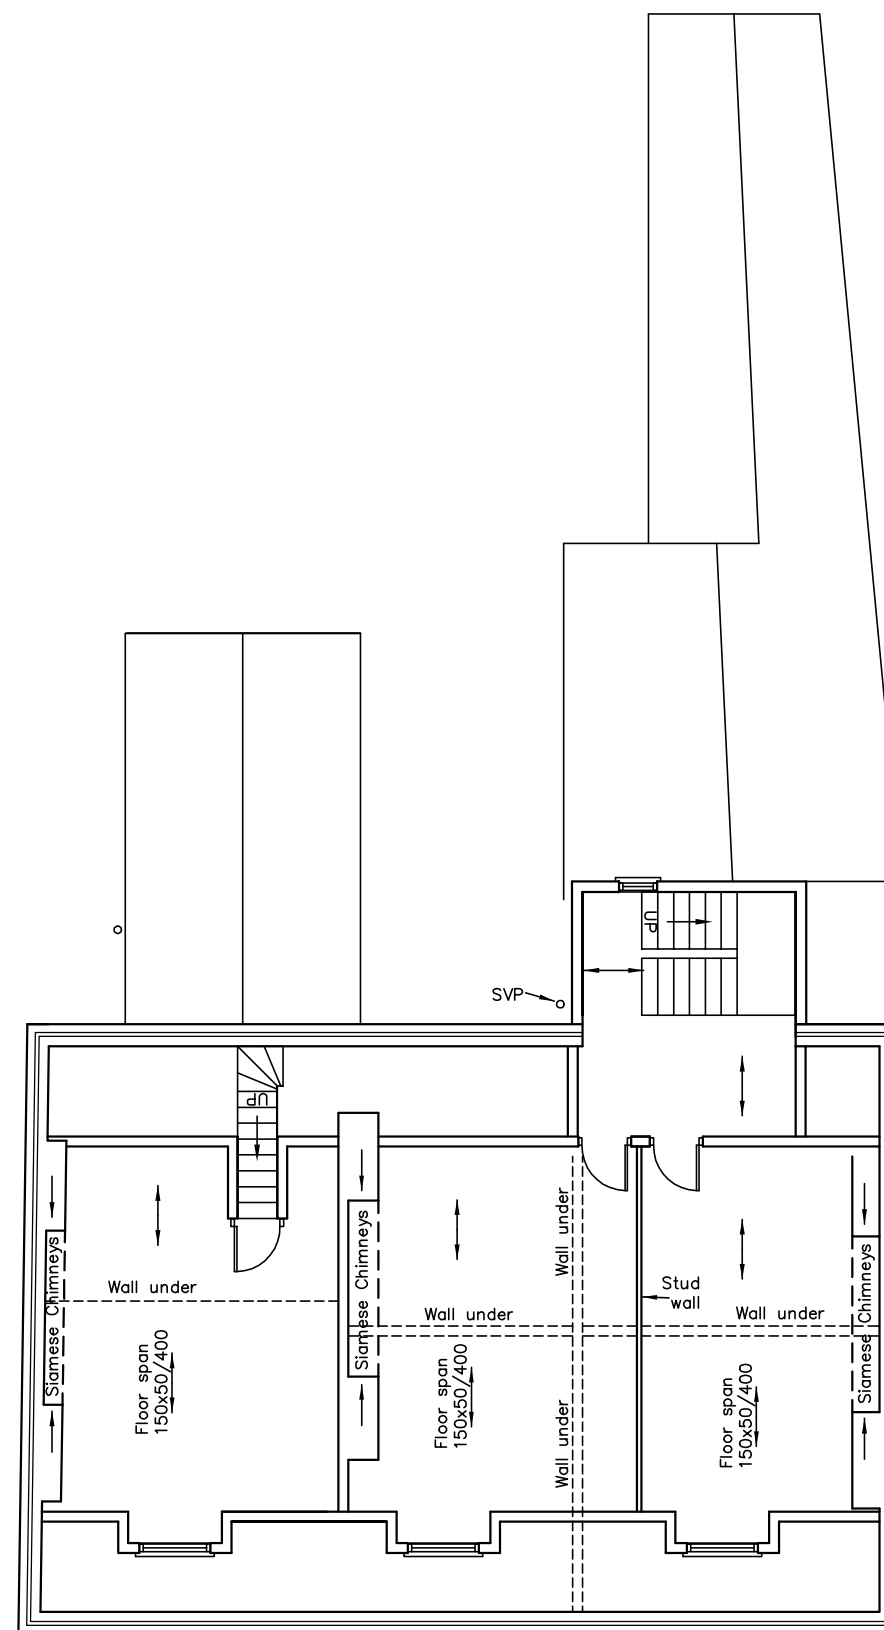

SECOND

Cobden Arms
74-76 West Street
Havant

EXISTING UPPER
FLOOR PLANS

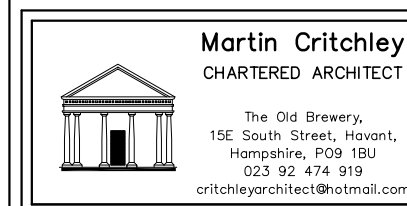

Scale 1 : 100
Drawn MHC/JHL
Date 15/01/16

Revisions

- A.
- B.
- C.

1044-232⁰

metres


10

20

30



SOUTH

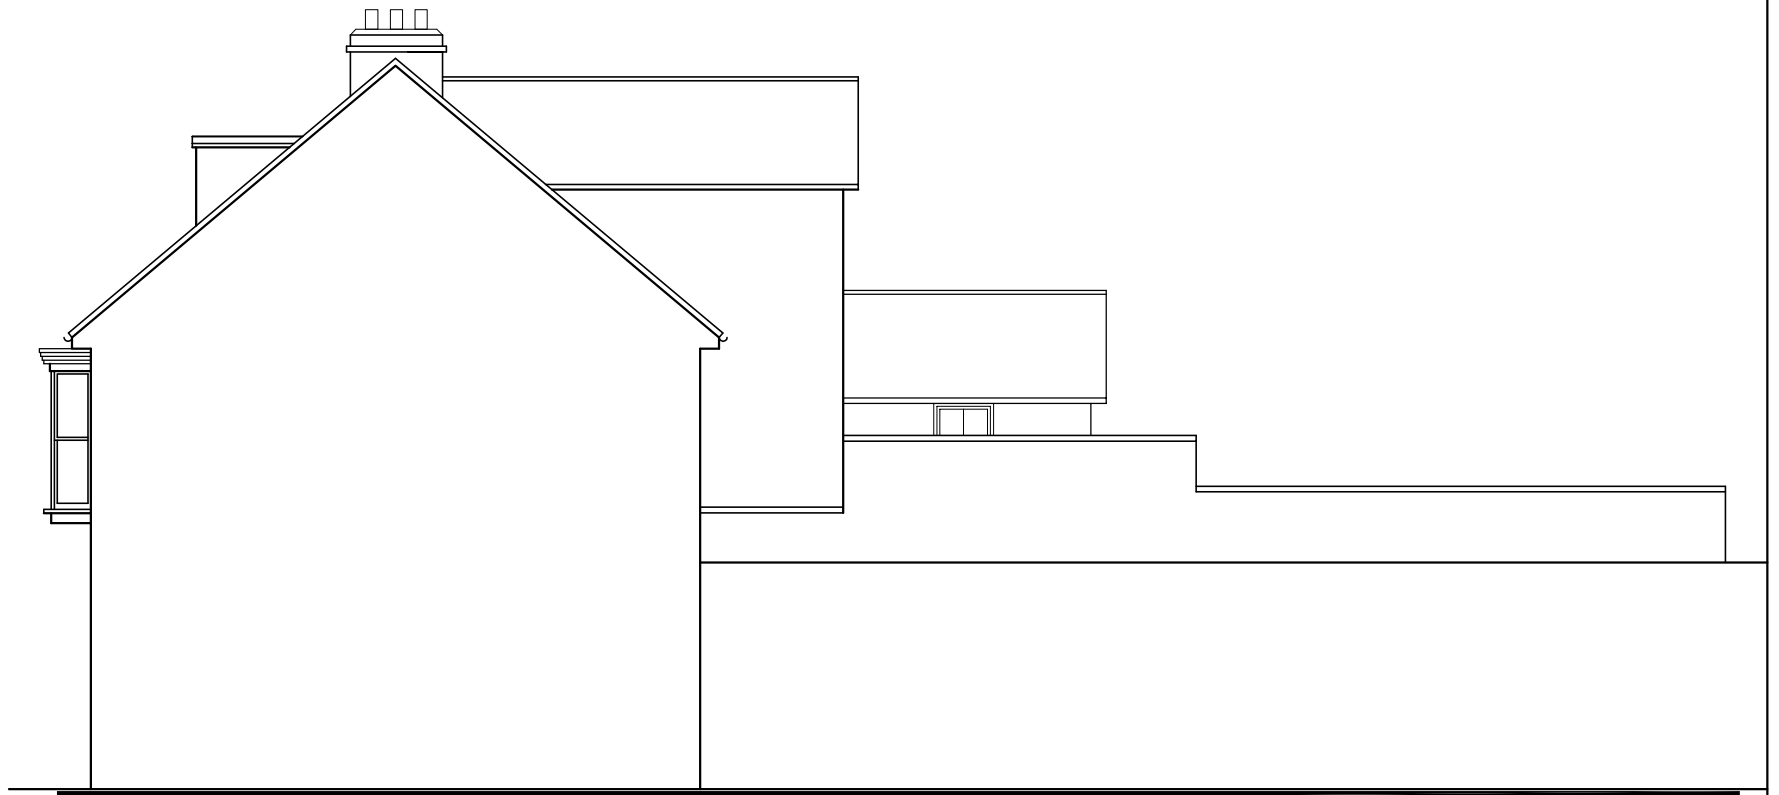

EAST



NORTH




WEST

Cobden Arms
74-76 West Street
Havant

EXISTING
ELEVATIONS

Revisions

A.
B.
C.

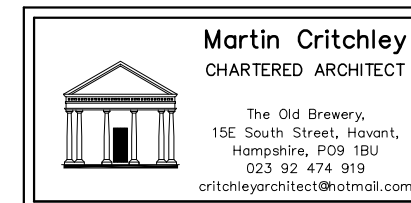

Scale 1 : 100
Drawn MHC/JHL
Date 15/01/16



metres

10

20

30

1044-331⁰

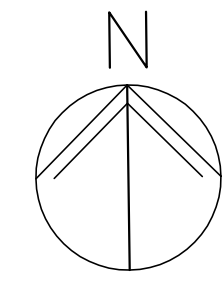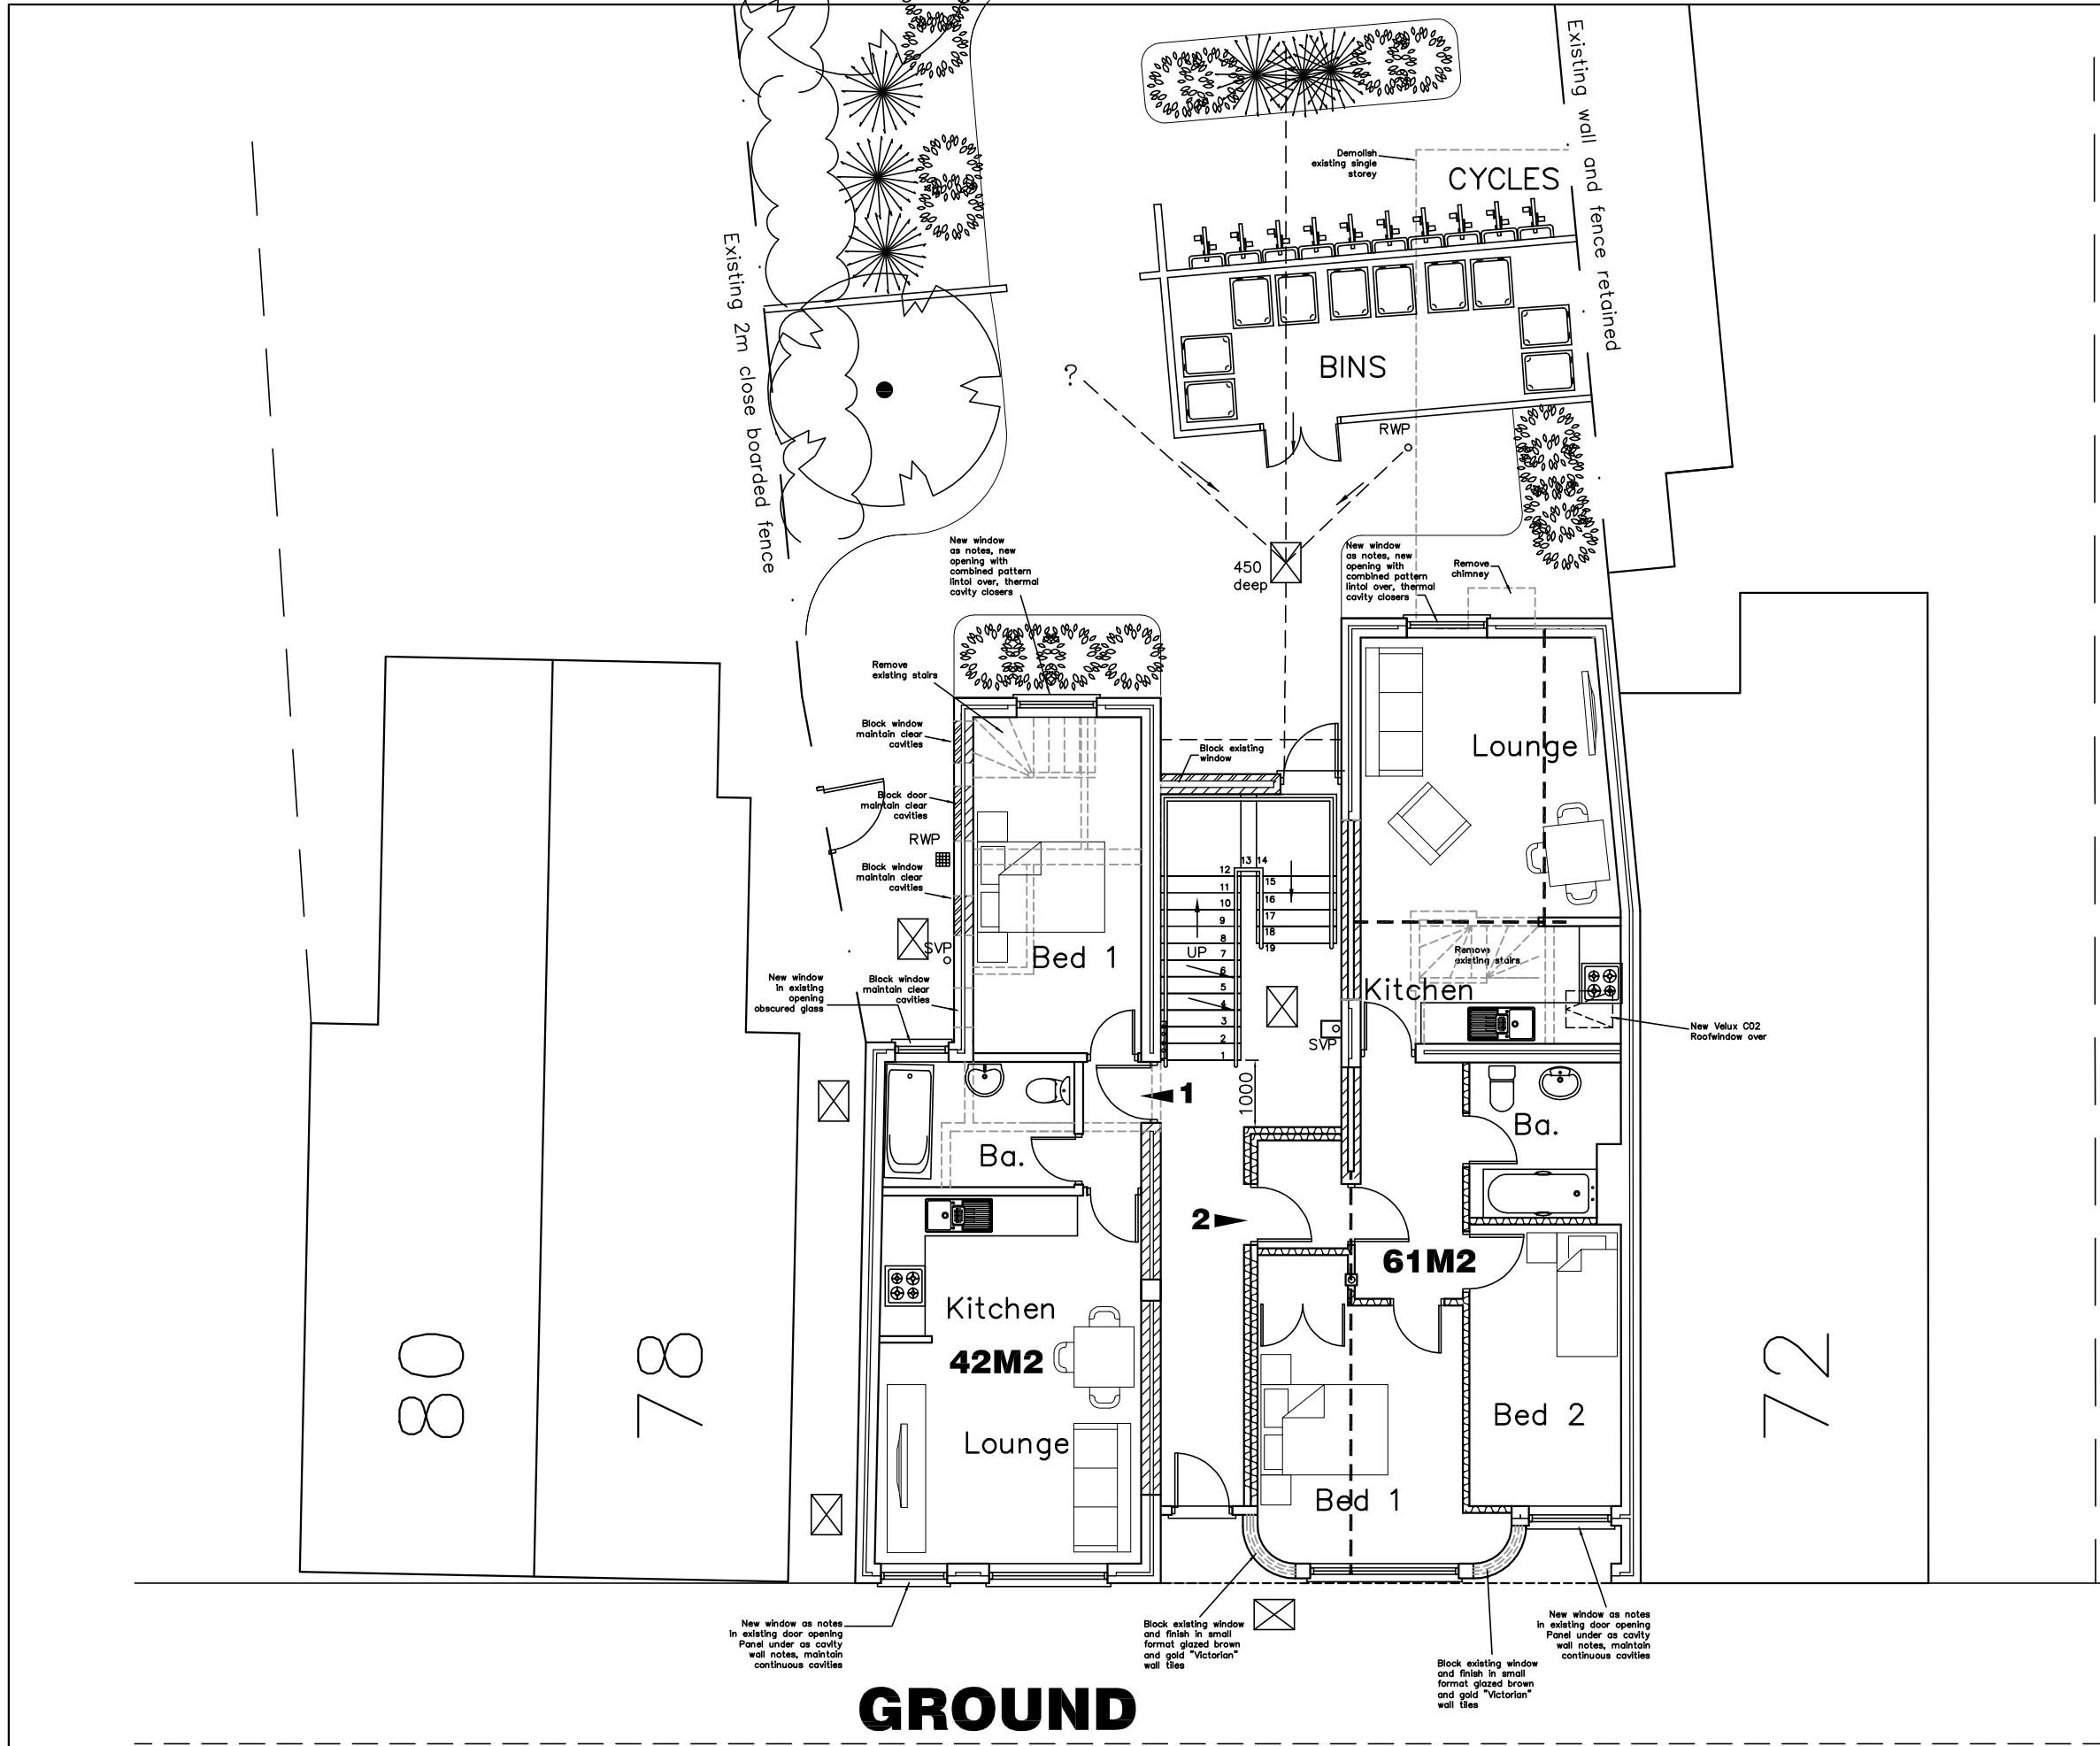

Cobden Arms
74-76 West Street
Havant

PROPOSED GROUND FLOOR PLAN



Martin Critchley
CHARTERED ARCHITECT



The Old Brewery,
15E South Street, Havant,
Hampshire, PO9 1BU
023 92 474 919
critchleyarchitect@hotmail.com

Scale 1 : 100
Drawn MHC/JHL
Date 15/01/16


Revisions

- A.
- B.
- C.

1044-431⁰

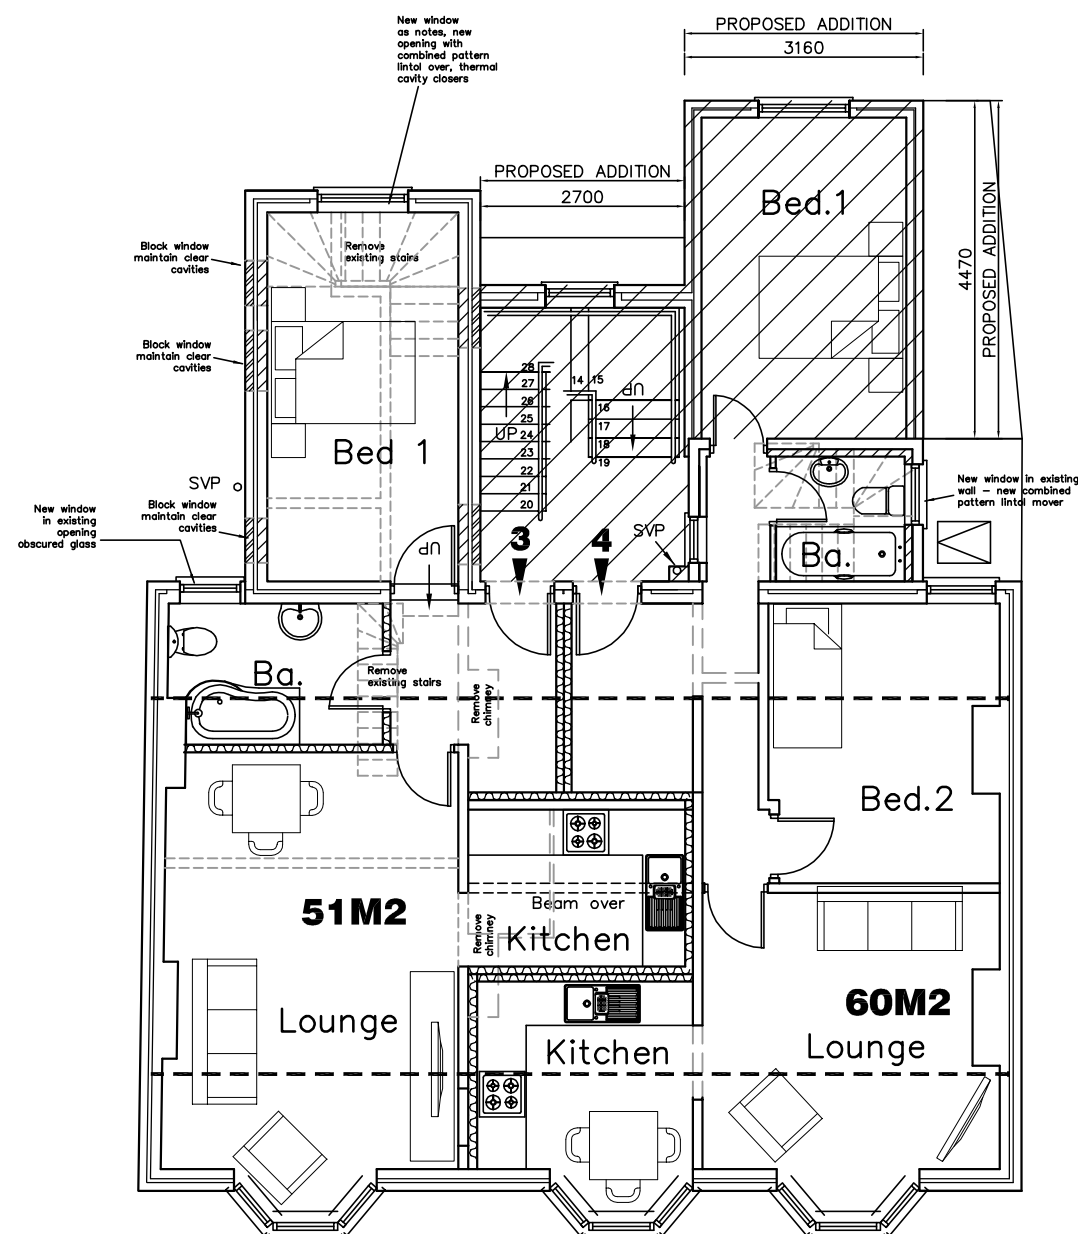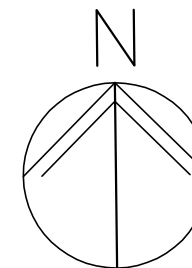

FIRST

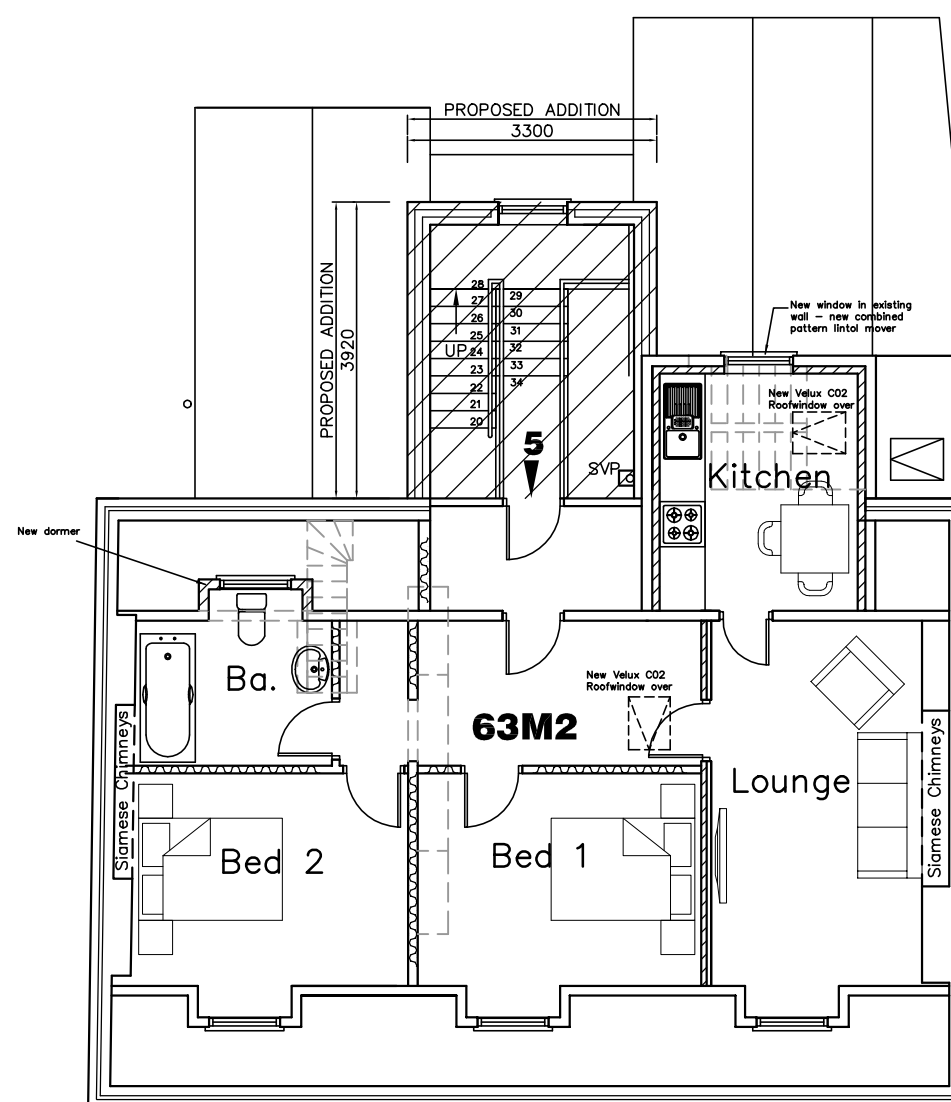

SECOND

Cobden Arms
74-76 West Street
Havant

PROPOSED UPPER
FLOOR PLANS



Martin Critchley
CHARTERED ARCHITECT

The Old Brewery,
15E South Street, Havant,
Hampshire, PO9 1BU
023 92 474 919
critchleyarchitect@hotmail.com

Scale 1 : 100
Drawn MHC/JHL
Date 15/01/16

Revisions
A.
B.
C.

metres

10

20

30


1044-432⁰



SOUTH

Block existing window and finish in small format glazed brown and gold "Victorian" wall tiles


Block existing window and finish in small format glazed brown and gold "Victorian" wall tiles

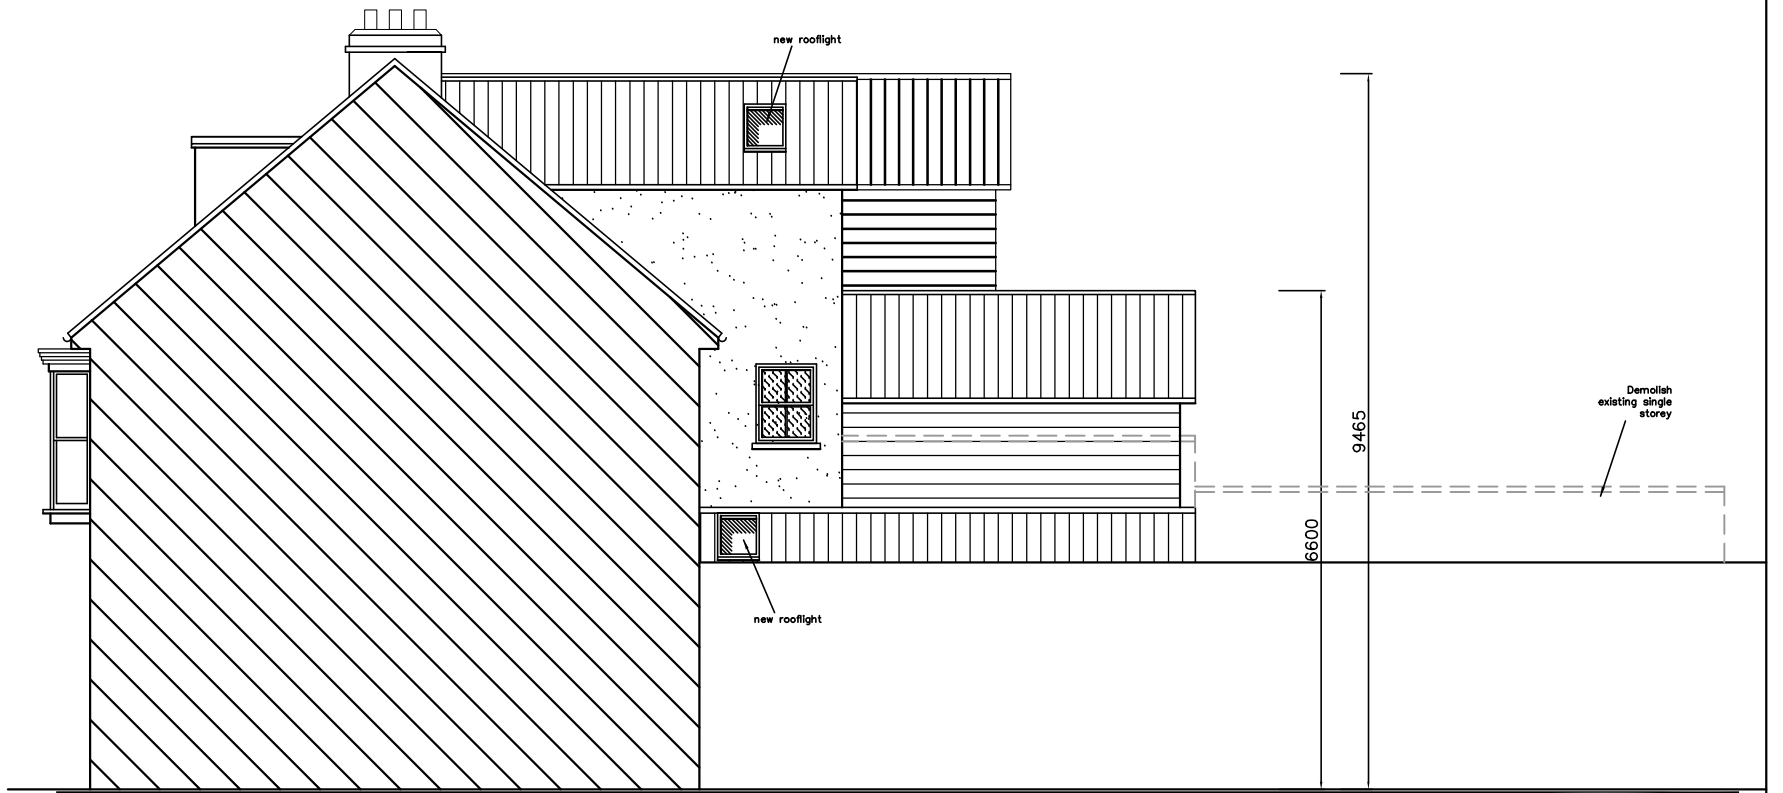

EAST



NORTH

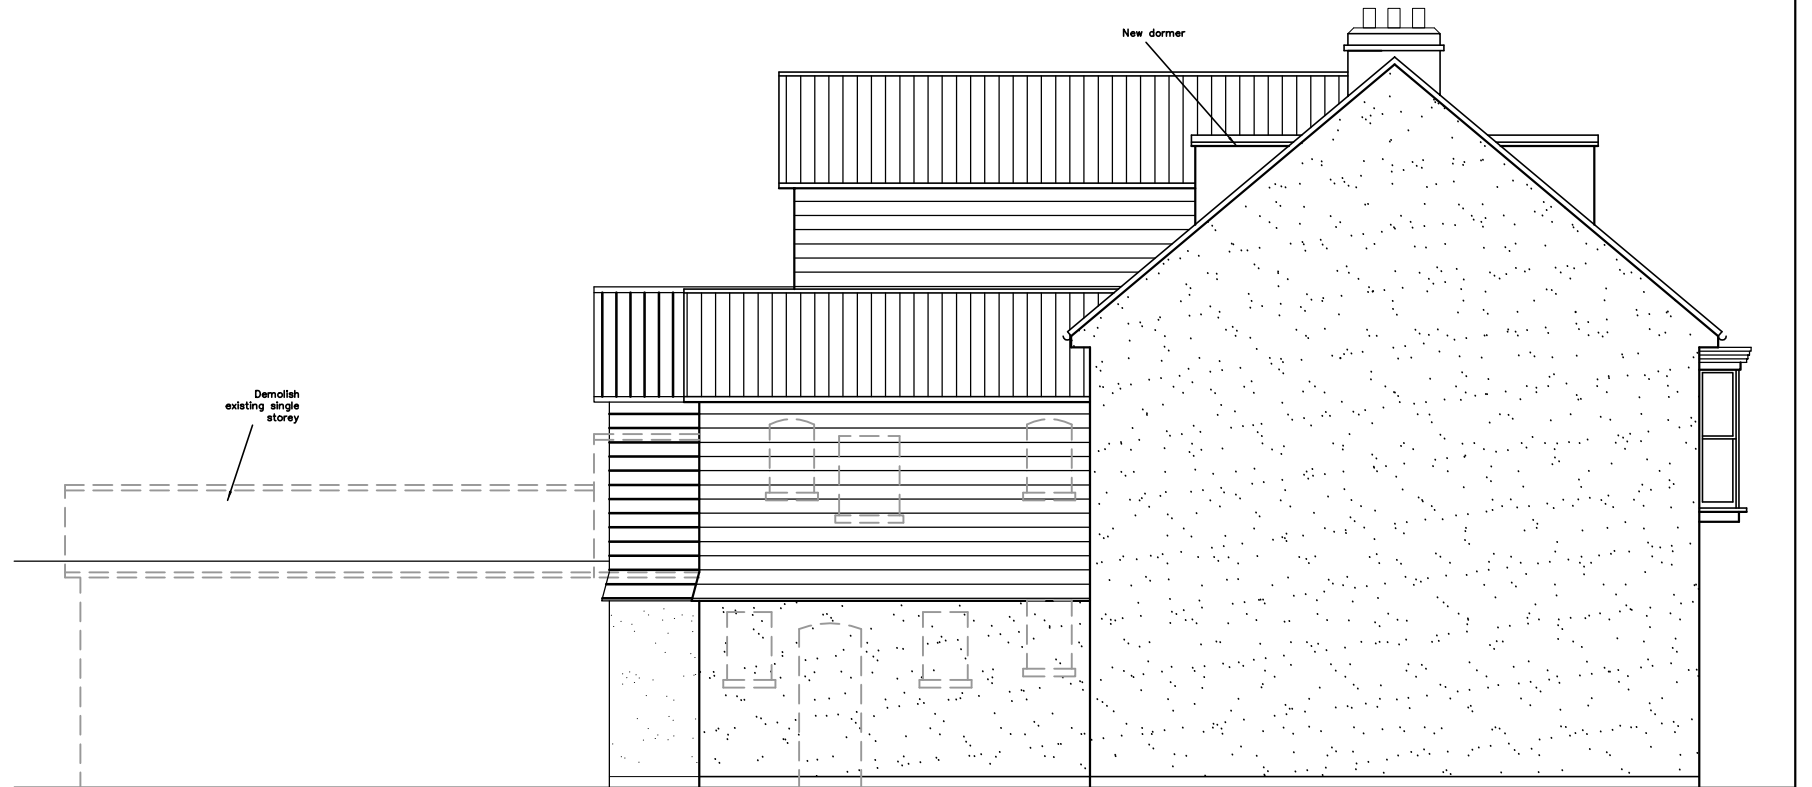


WEST

Cobden Arms
74-76 West Street
Havant

PROPOSED ELEVATIONS

Revisions

A.
B.
C.

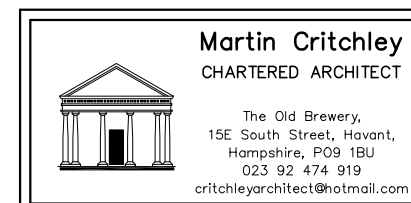

Scale 1 : 100
Drawn MHC/JHL
Date 25/01/16

metres

10

20

30

1044-531⁰