


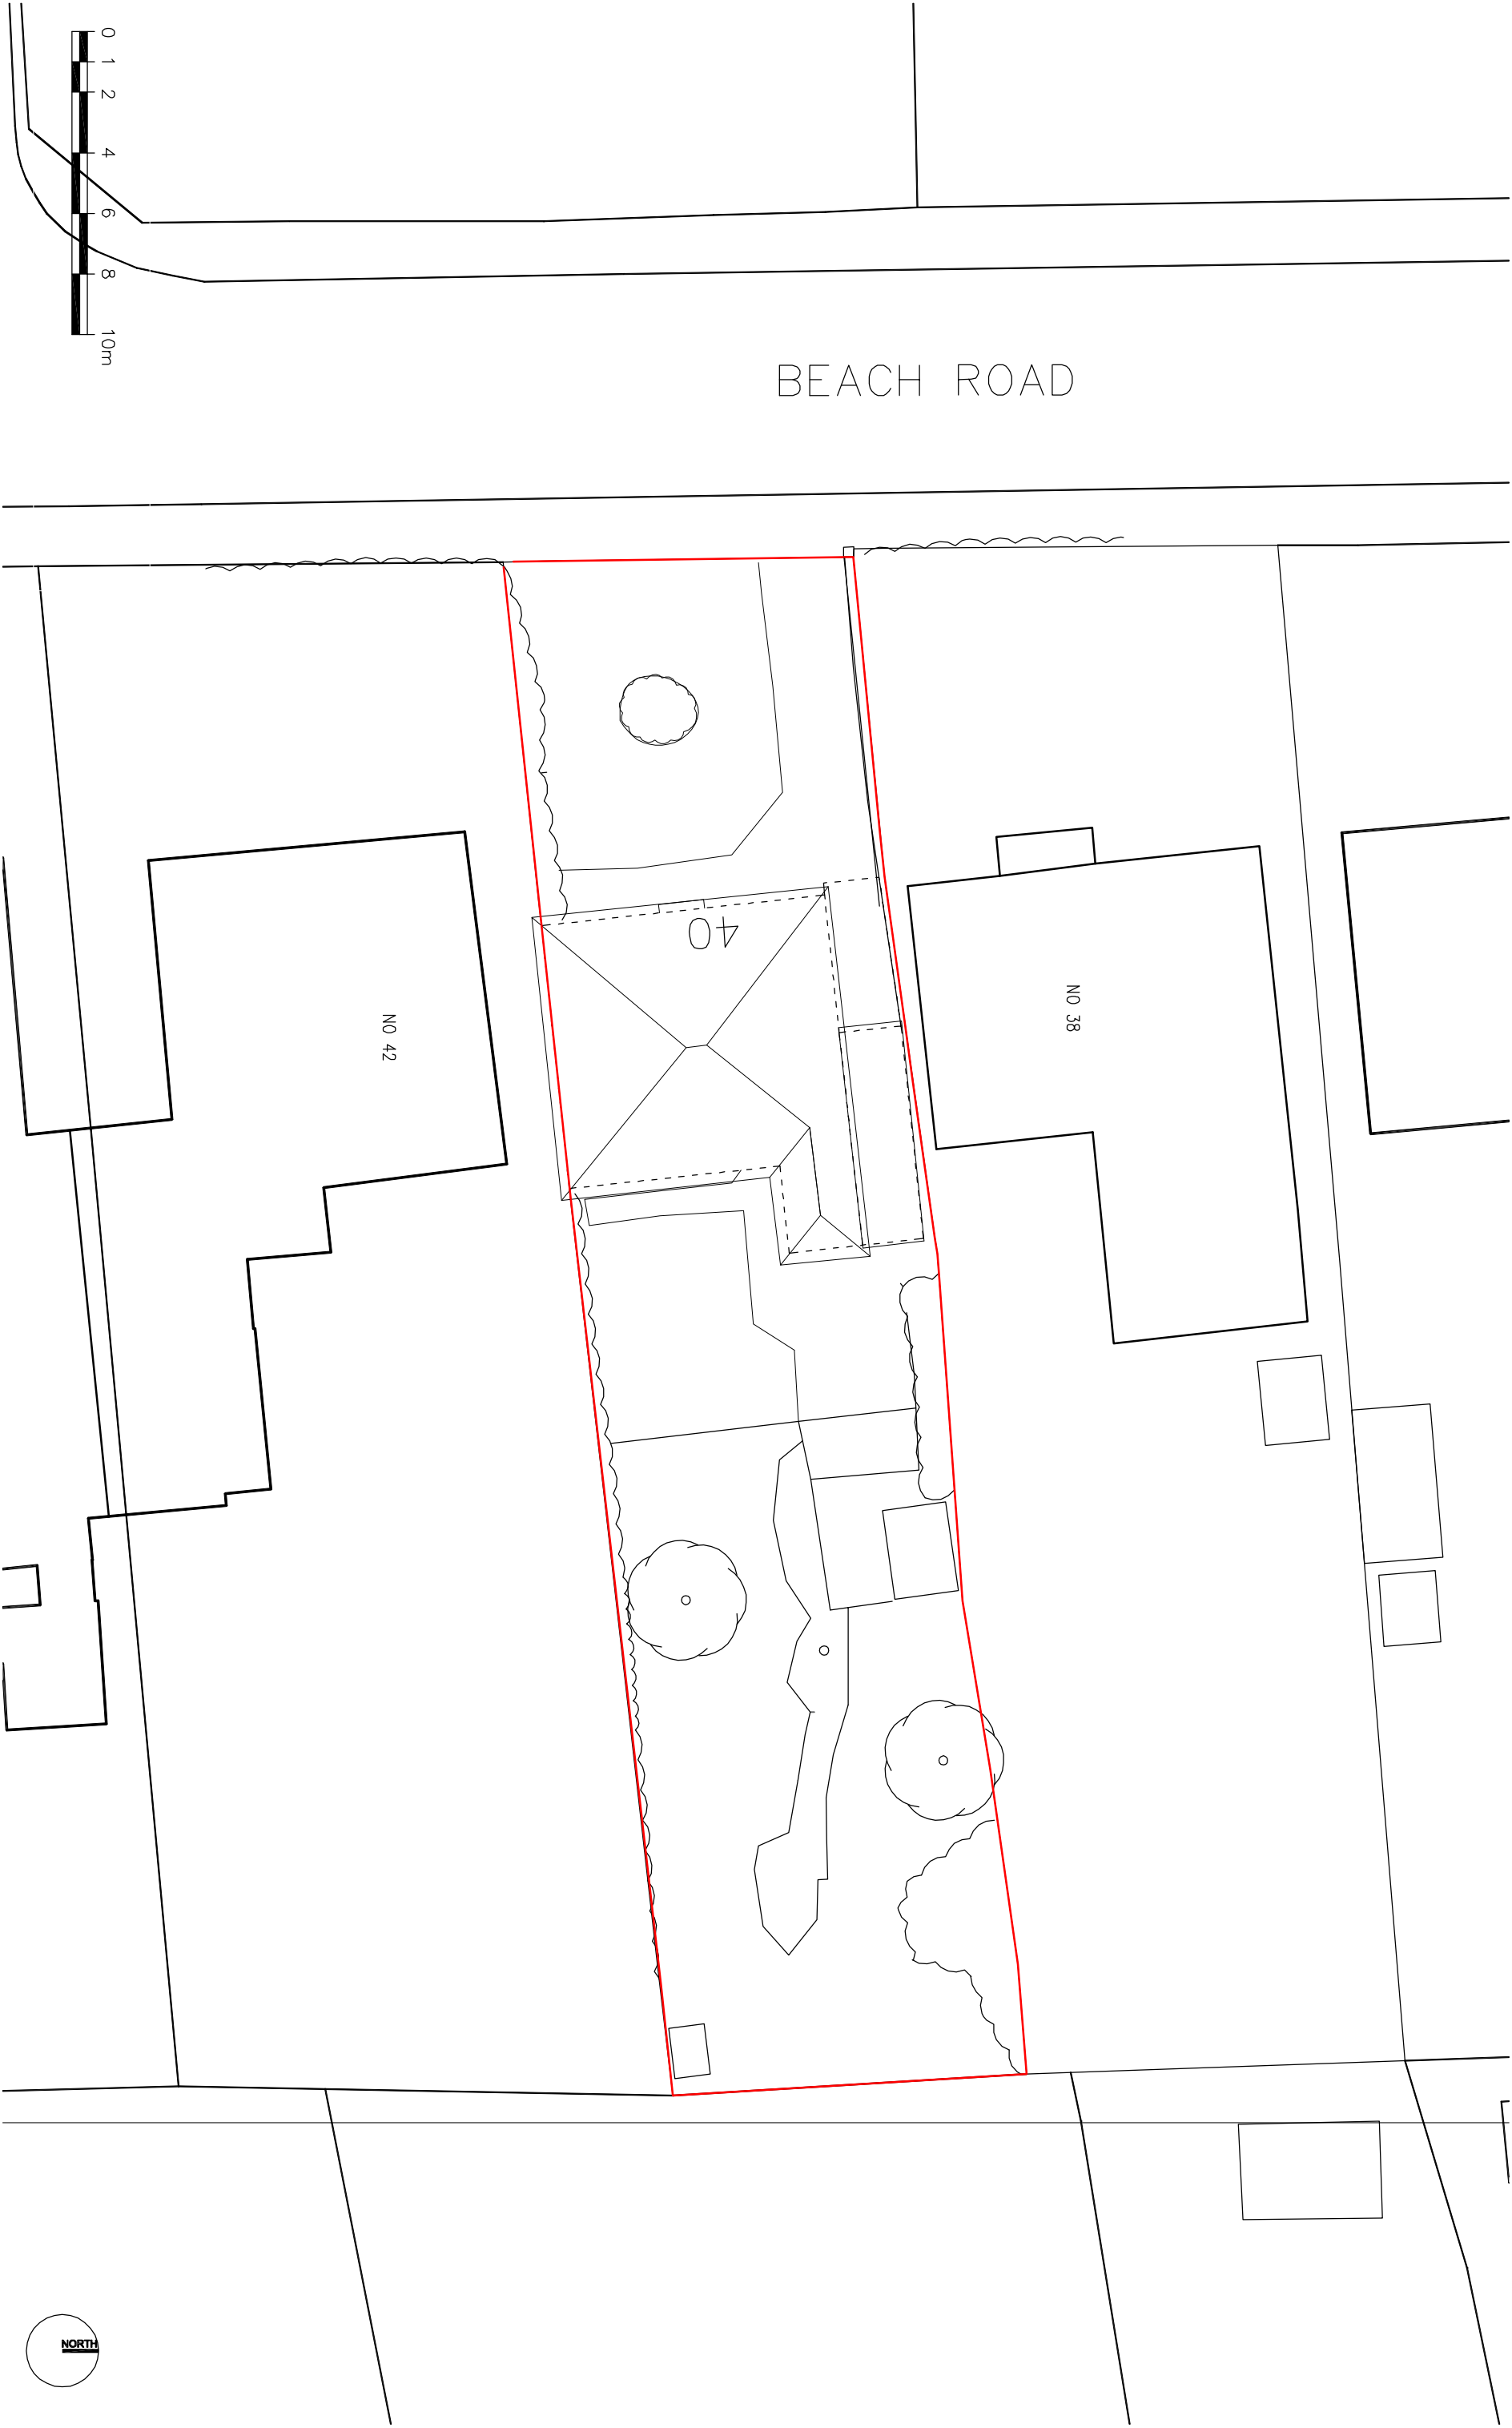

Notes

ALL DETAILS TO BE CHECKED AND APPROVED BY
SPECIALIST CONTRACTOR AND INSTALLED IN STRICT
ACCORDANCE WITH MANUFACTURERS DESIGN AND
SPECIFICATION

Notes/revisions:

Rev	Date	Dwn	Chkd

PLANNING ISSUE			
Date:	Sept 2015	Client:	Mr. J. Adams
Drawn:	JS	Project:	40 Beach Road, Emsworth
Check:		Title:	Existing Site Plan
Scale:	1 : 200 @ A3	Dwgno:	15-248 D02
		Revision:	