




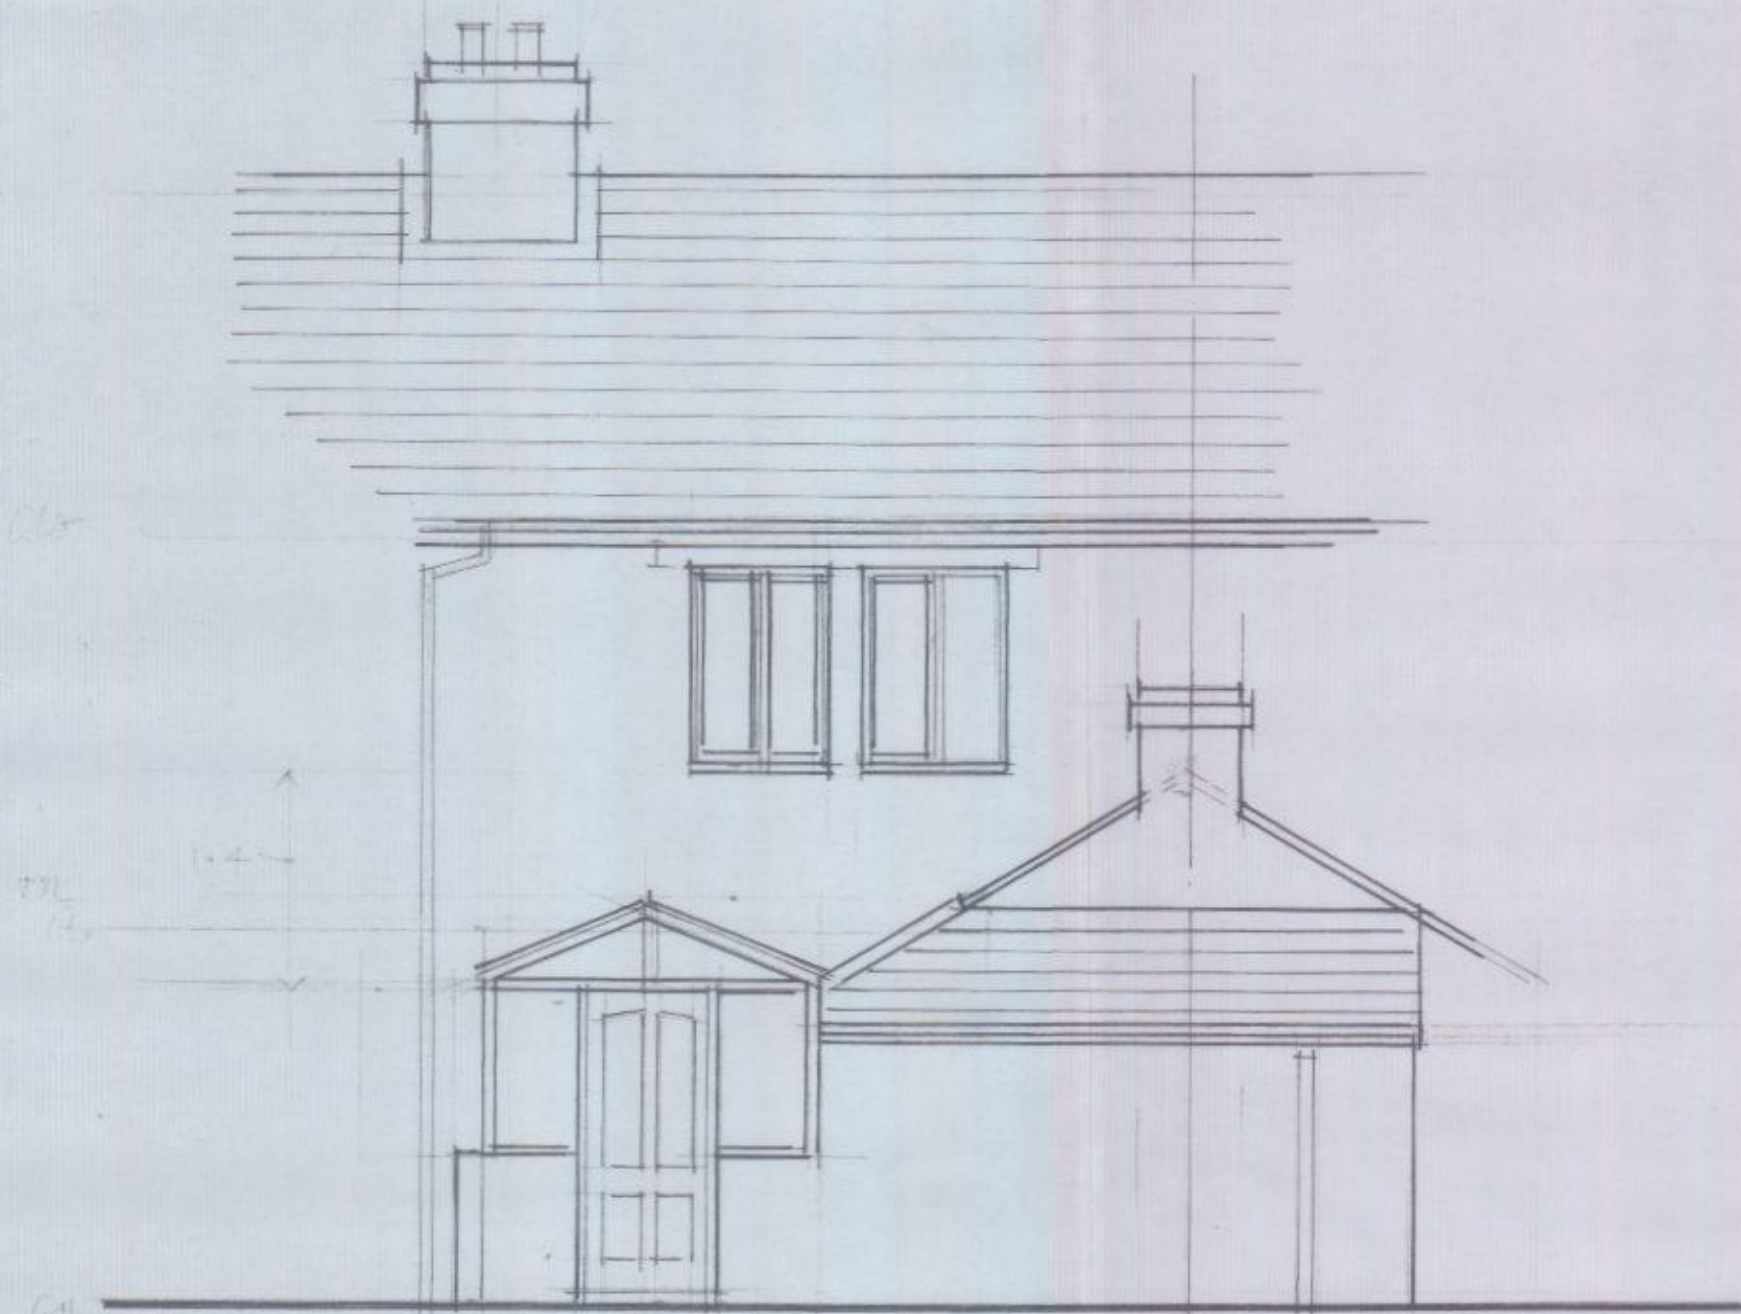

REAR ELEVATION

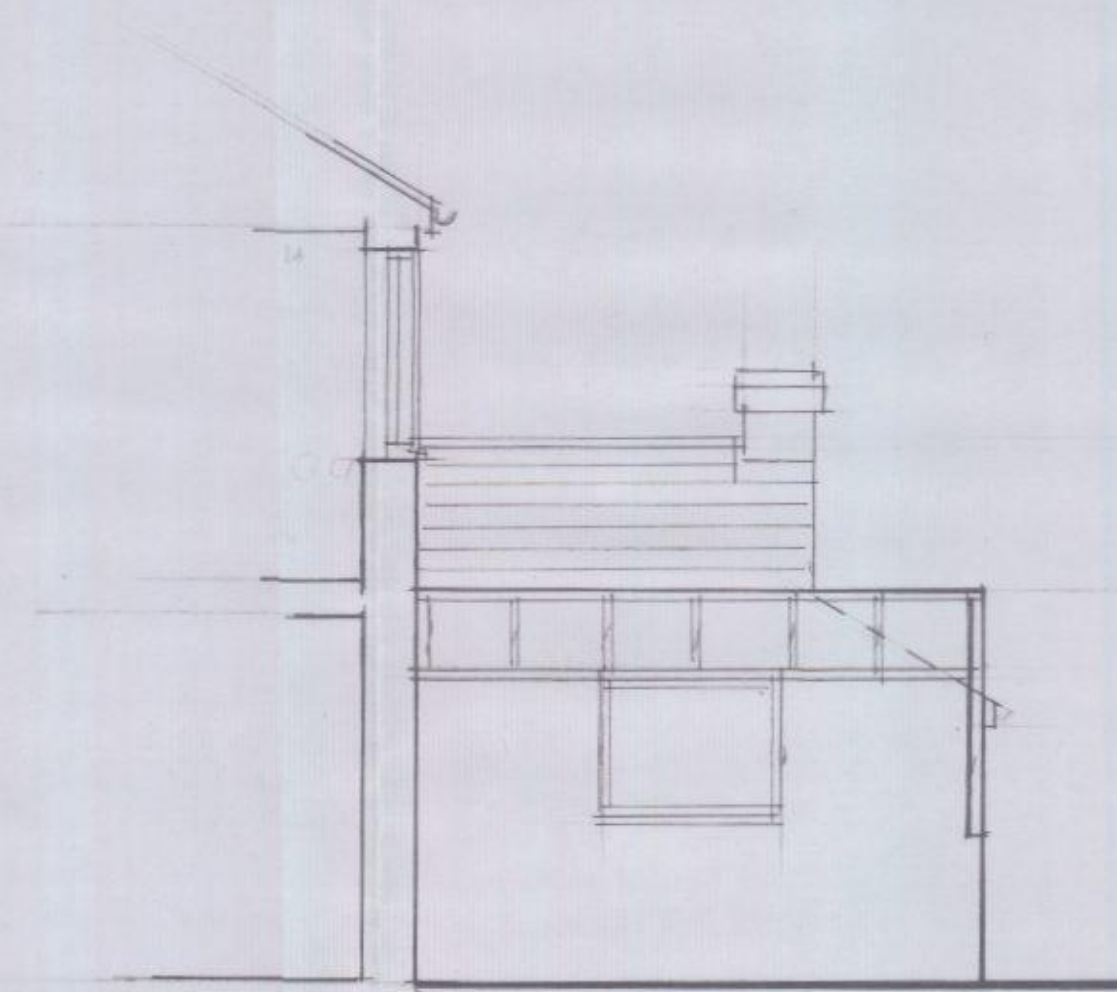

SIDE ELEVATION

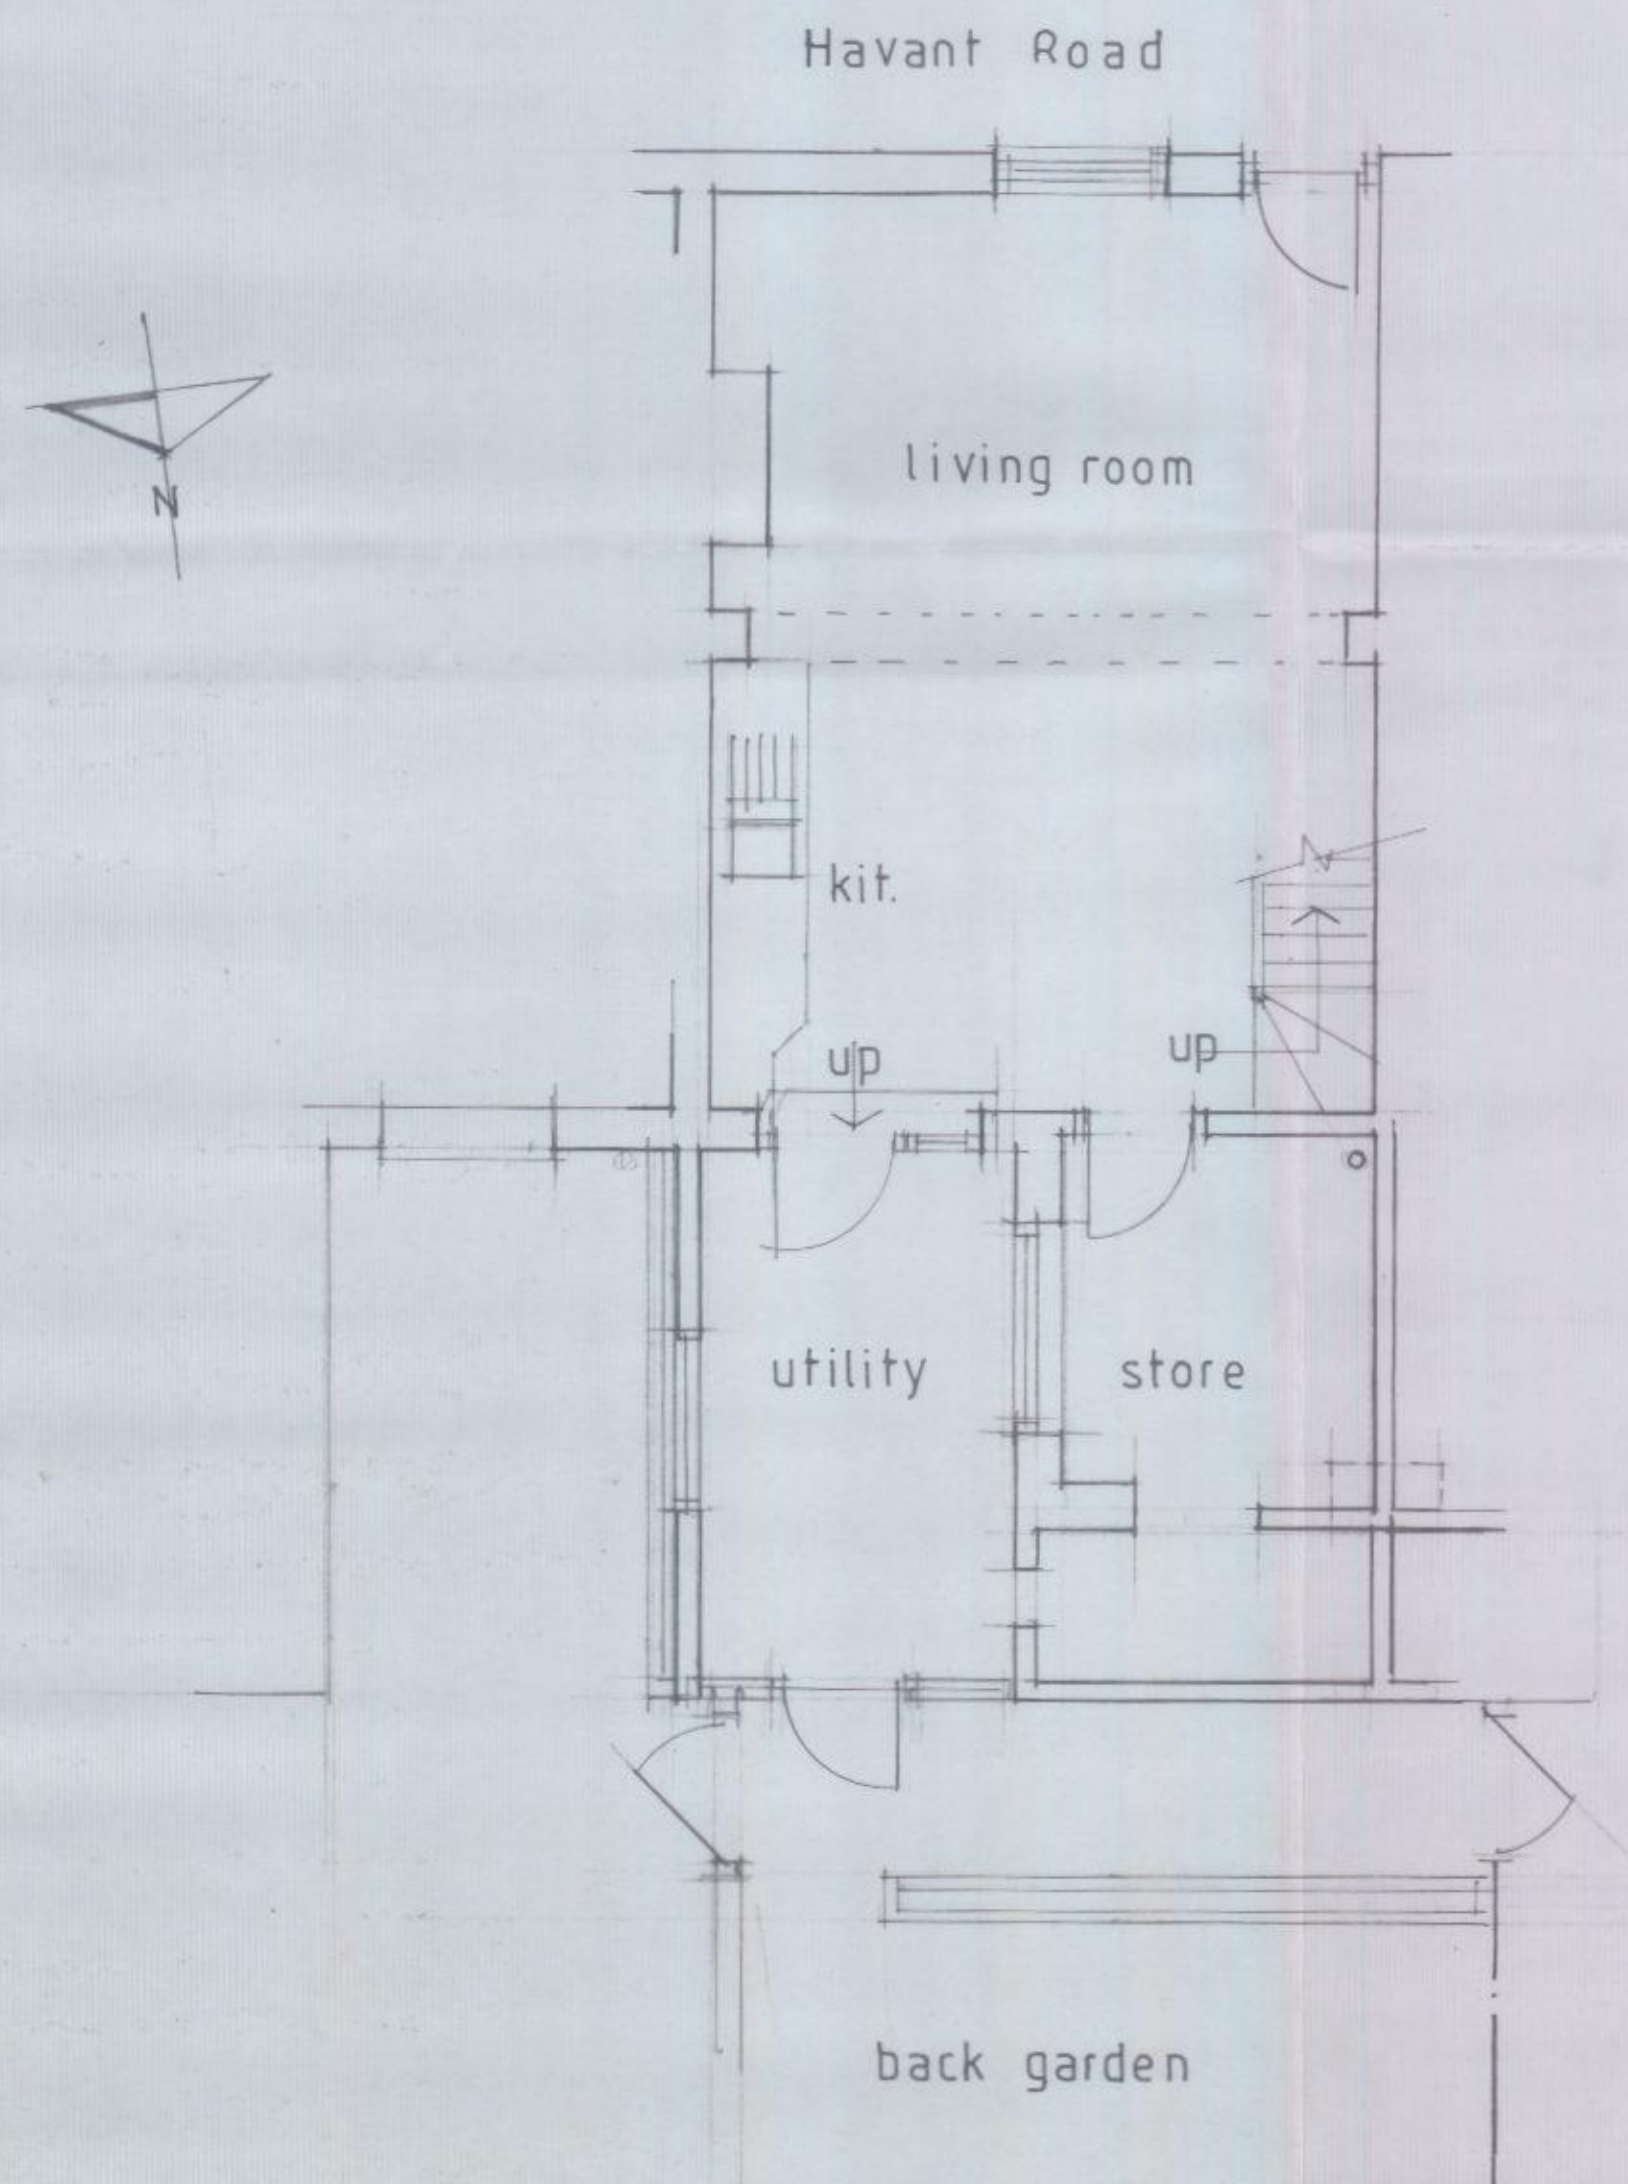

GROUND FLOOR PLAN 1:50

HAVANT BOROUGH
COUNCIL

07 OCT 2015

RECEIVED

No.	Revisions:	Date:
-----	------------	-------

O'NEILL
ARCHITECTURAL SERVICES
16 Grosvenor Road, Donnington,
Chichester, West Sussex. PO198RX.
Telephone: (01243) 531333

Client:
Mr. & Mrs. N. SLADE
Project:
13 HAVANT ROAD,
EMSWORTH,
HAMPSHIRE.

Drawing:
SURVEY AS EXISTING

Drawn by: P. O'NEILL	Date: MARCH, 2015
-------------------------	----------------------

Scale/s:
1:50

Dwg. no. 1500/01	Rev.
---------------------	------