


Proposed Elevations

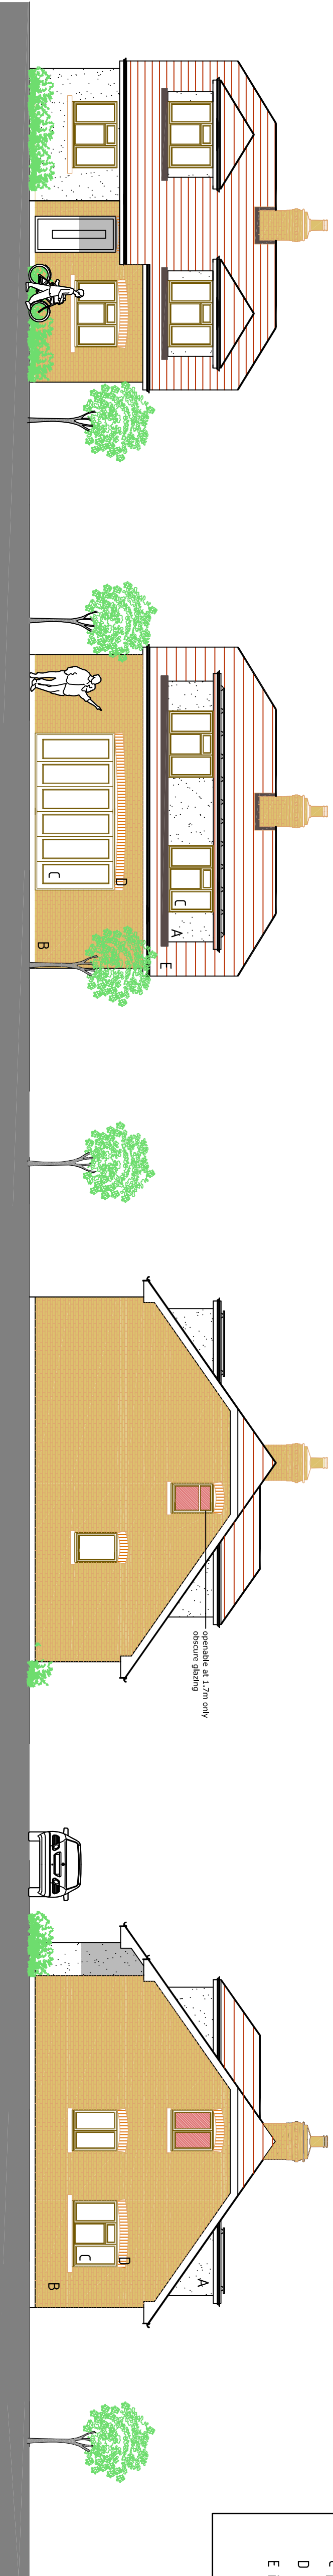


- Materials
- A smooth render
 - B Facing brick
 - C plastic windows and doors
 - D contrasting brick
 - E interlocking tile

Proposed North Elevation





Proposed South Elevation

Proposed East Elevation





Proposed West Elevation

 


Proposed Section

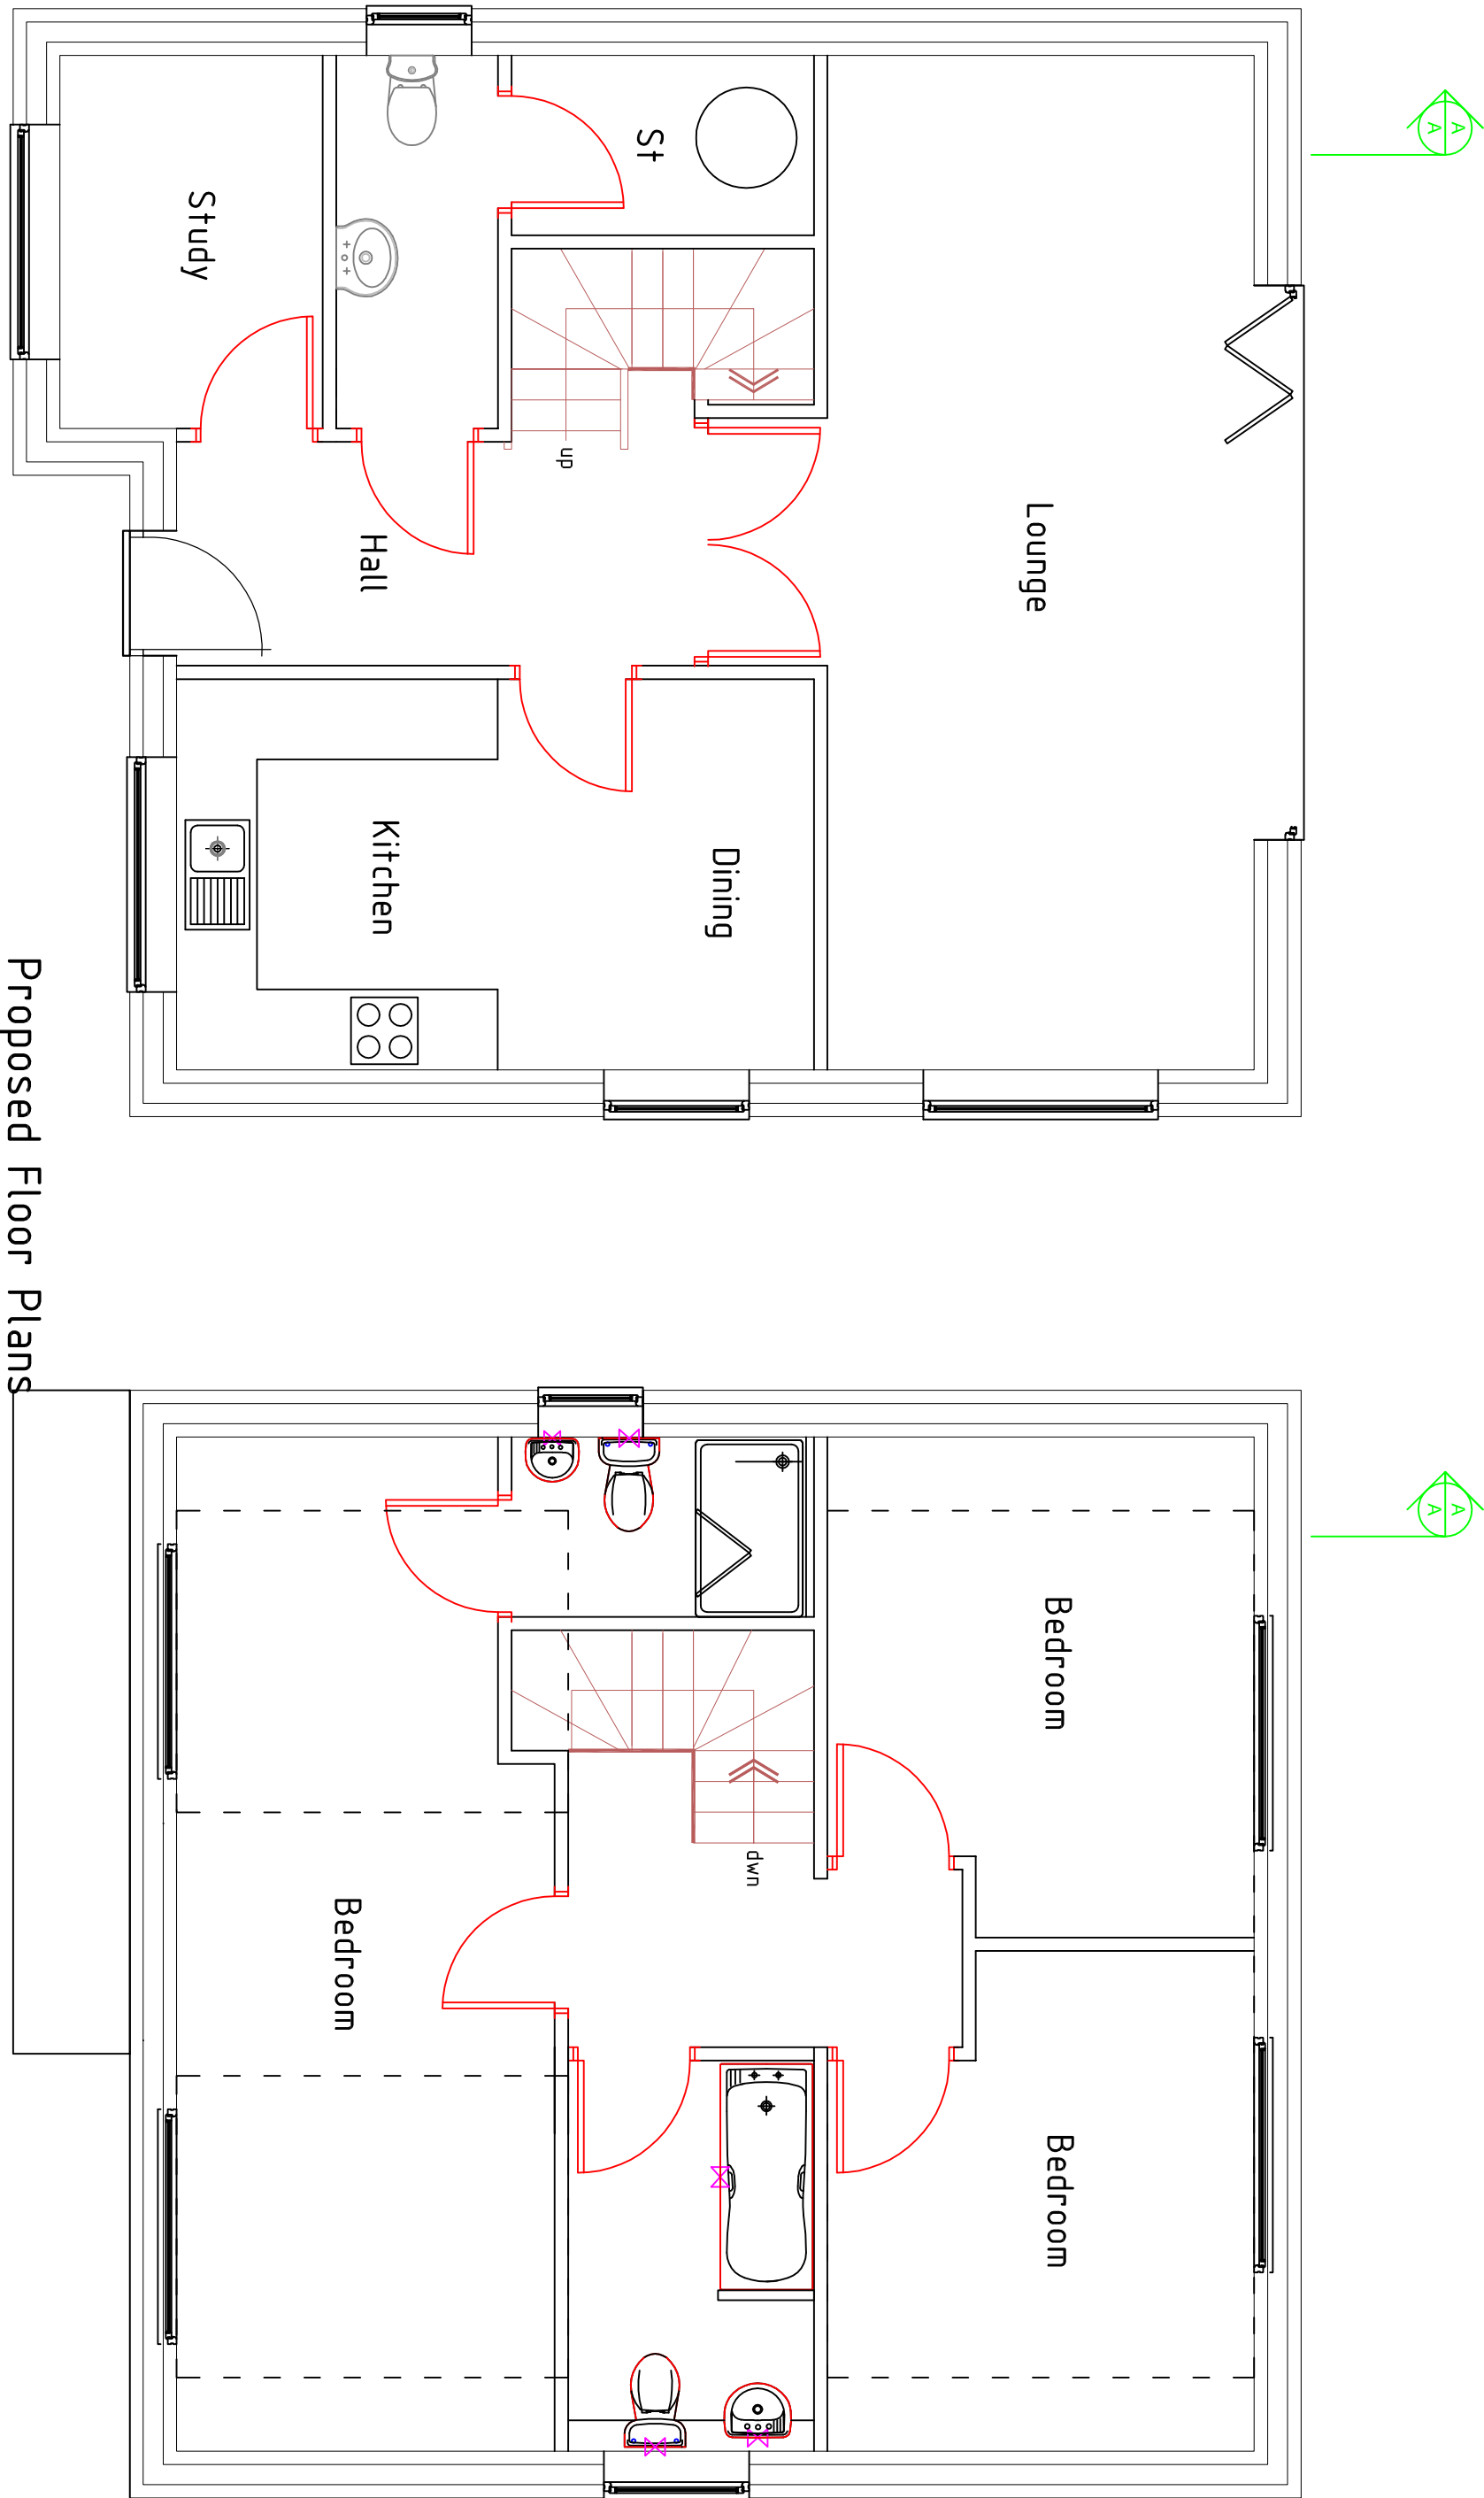 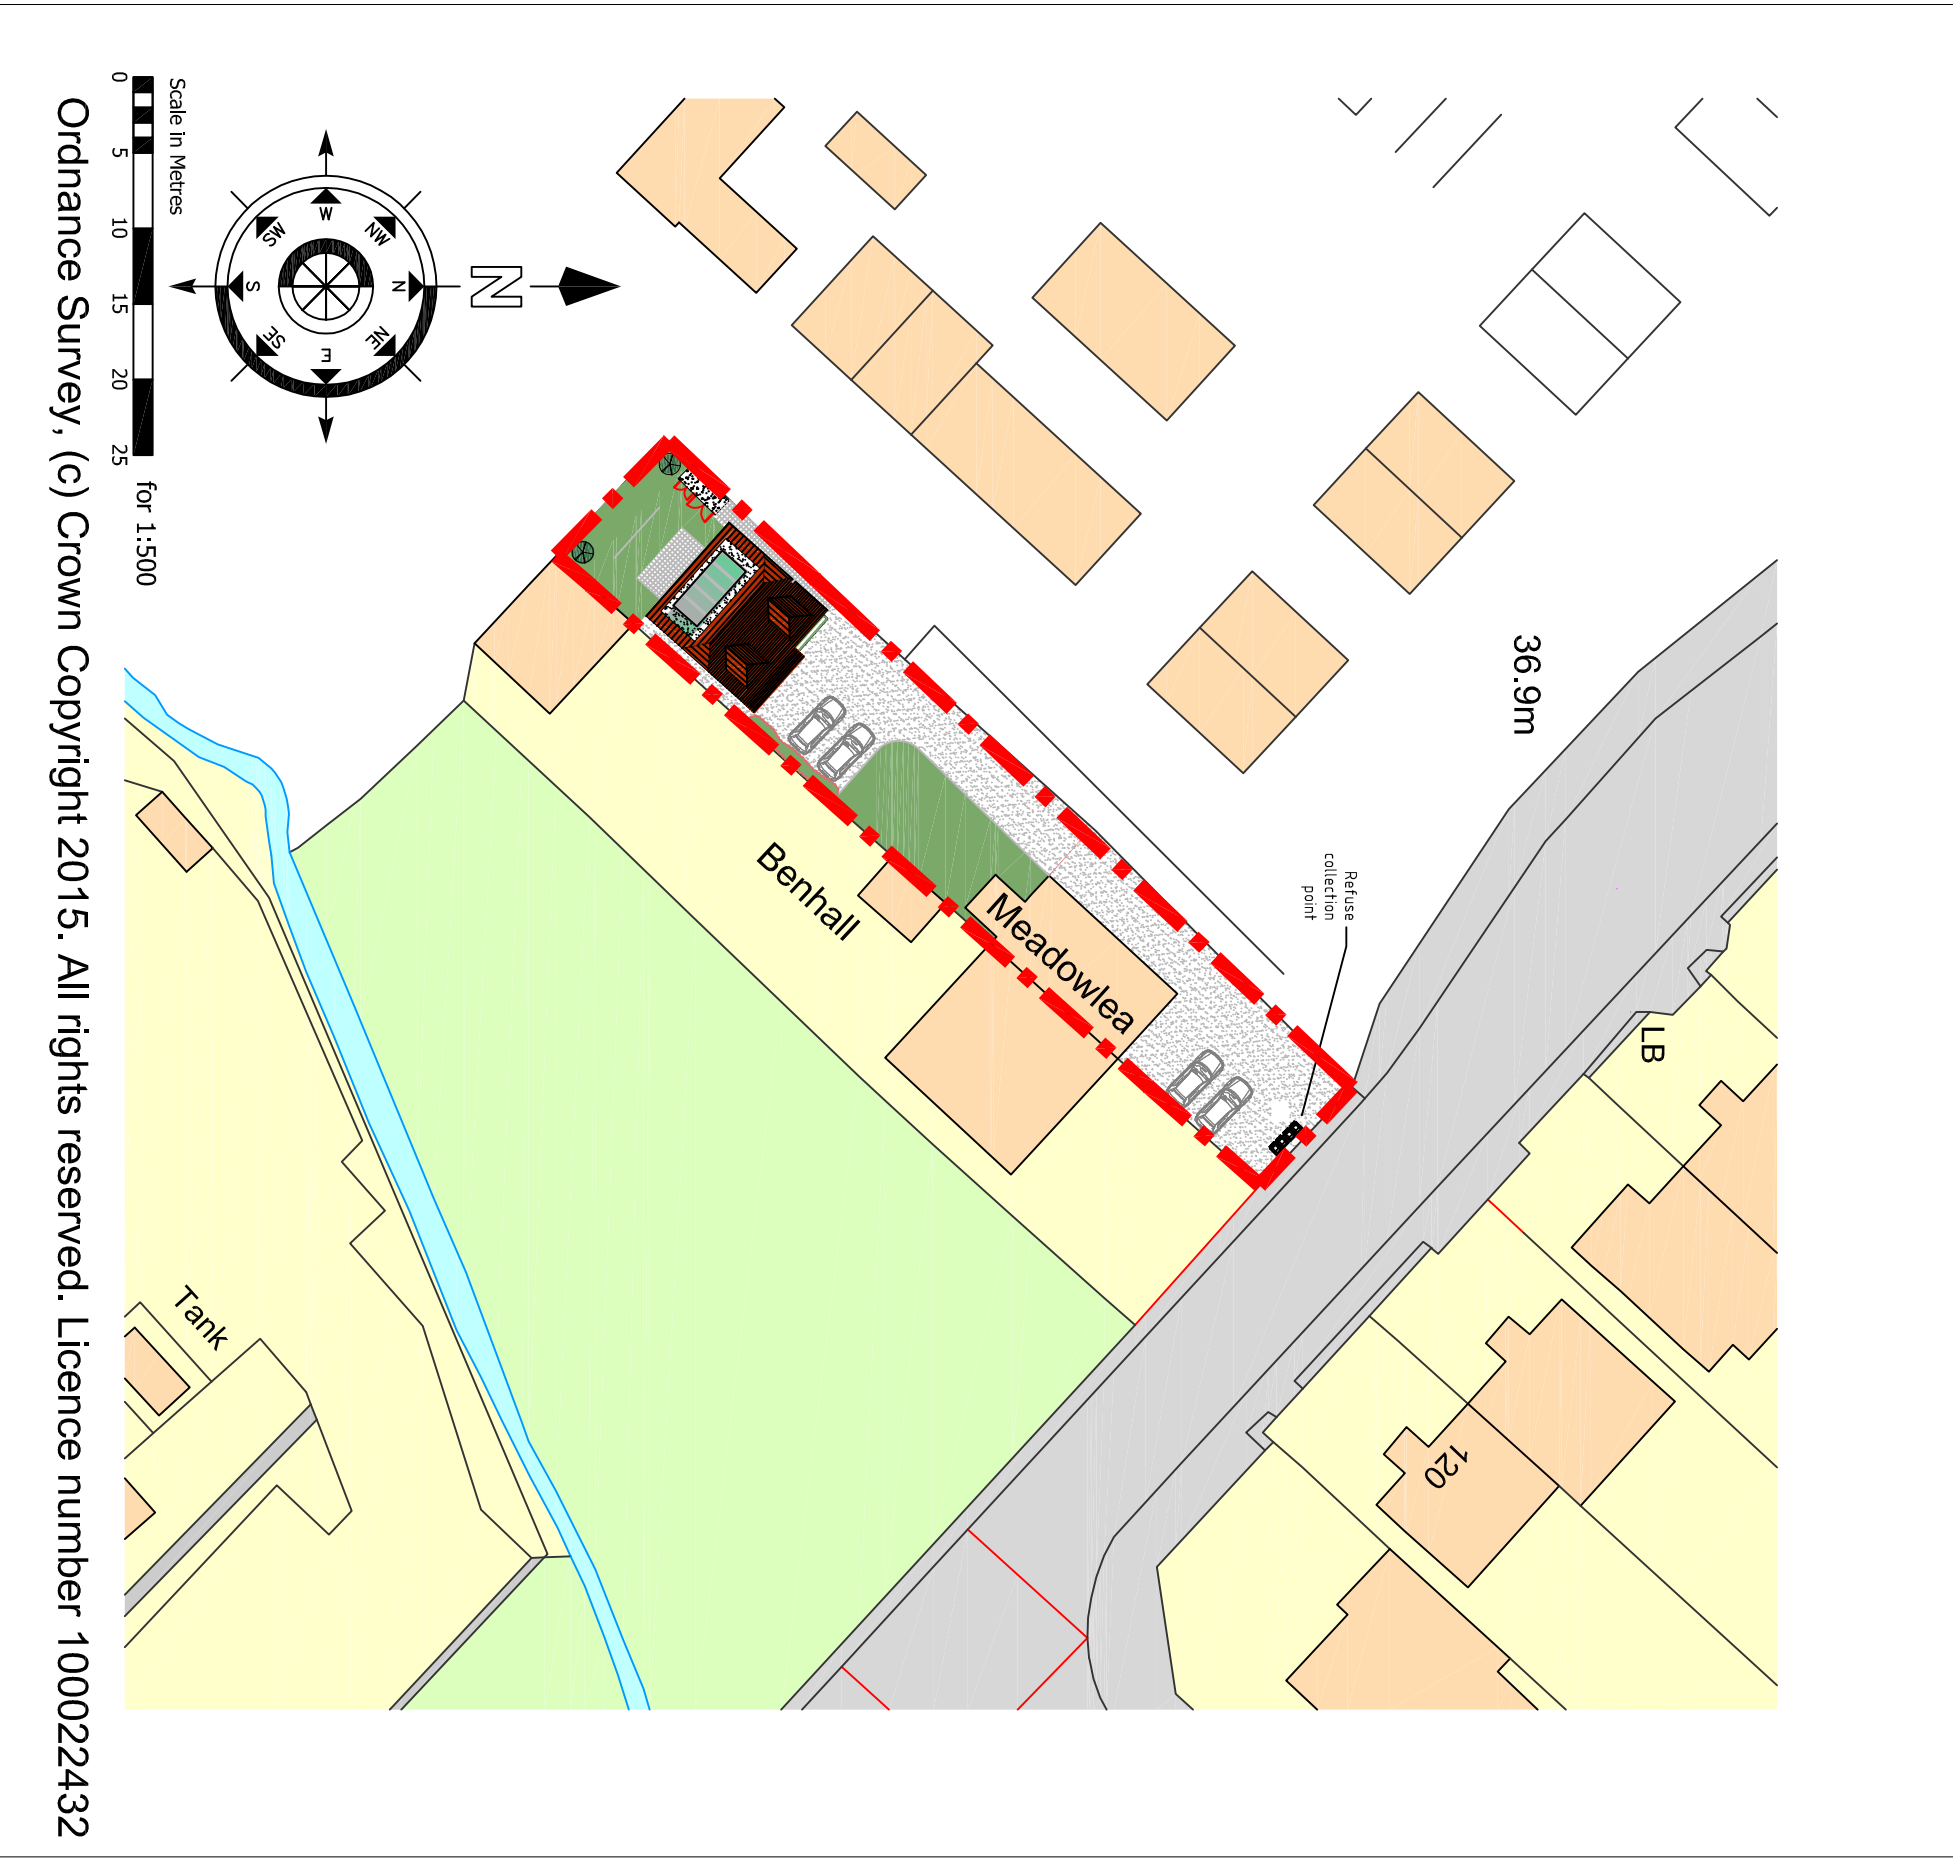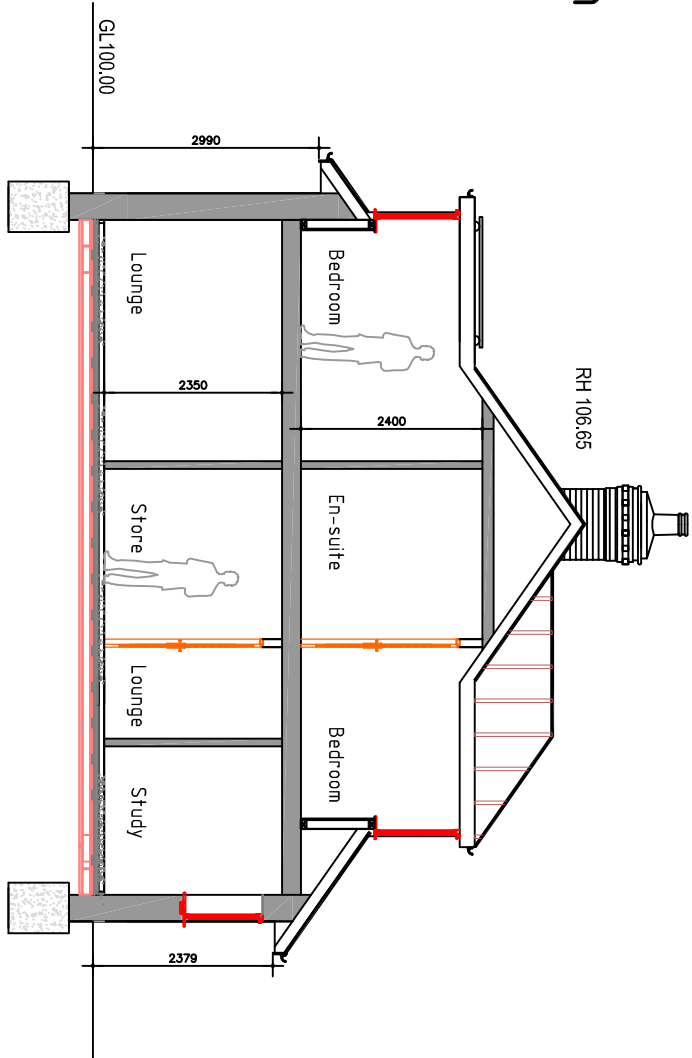

Proposed Floor Plans

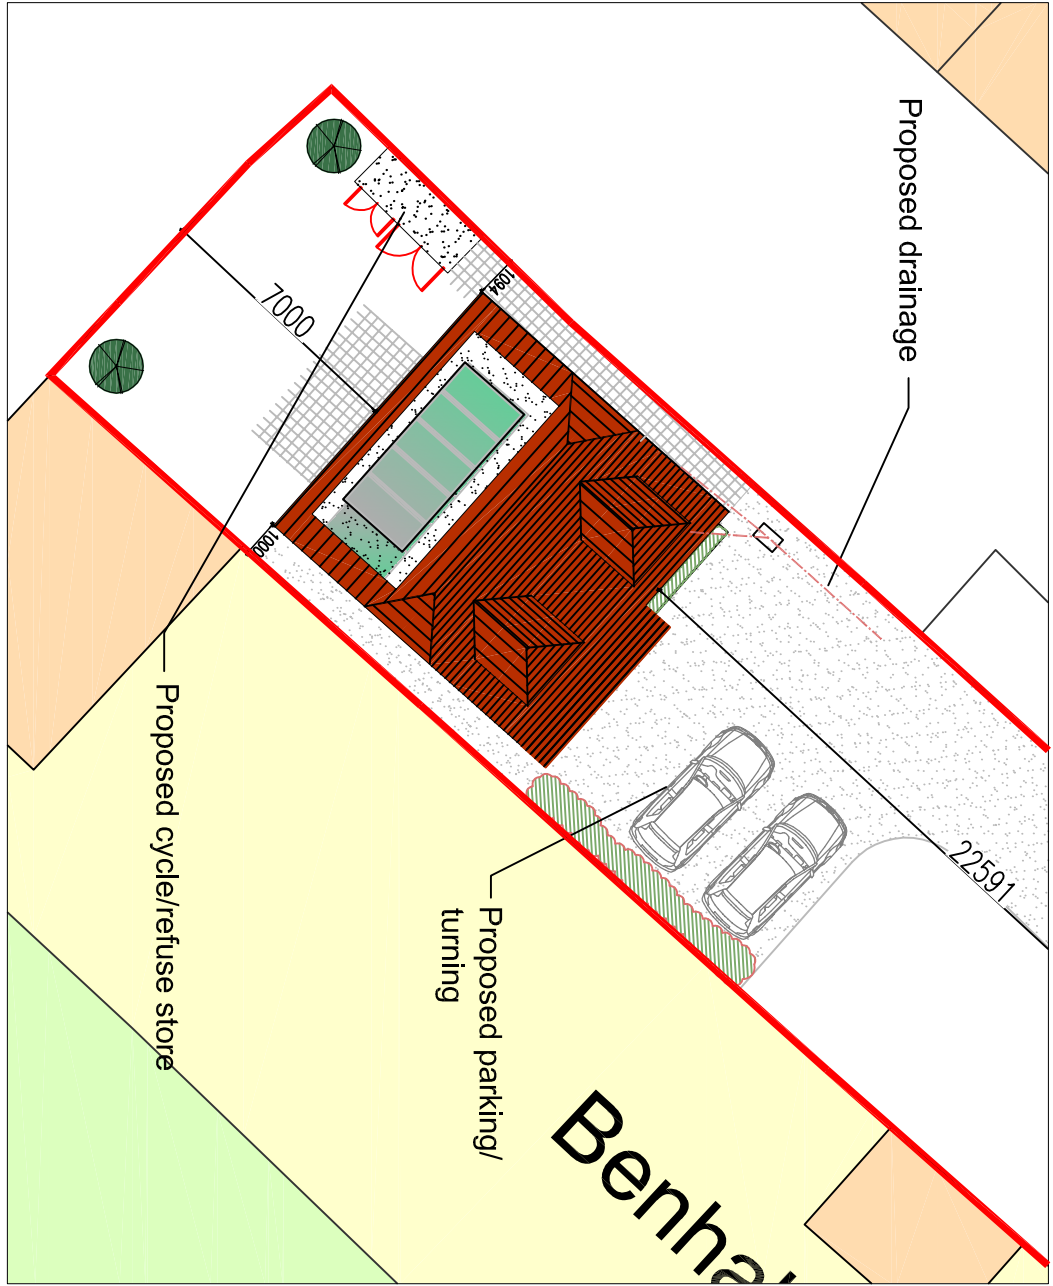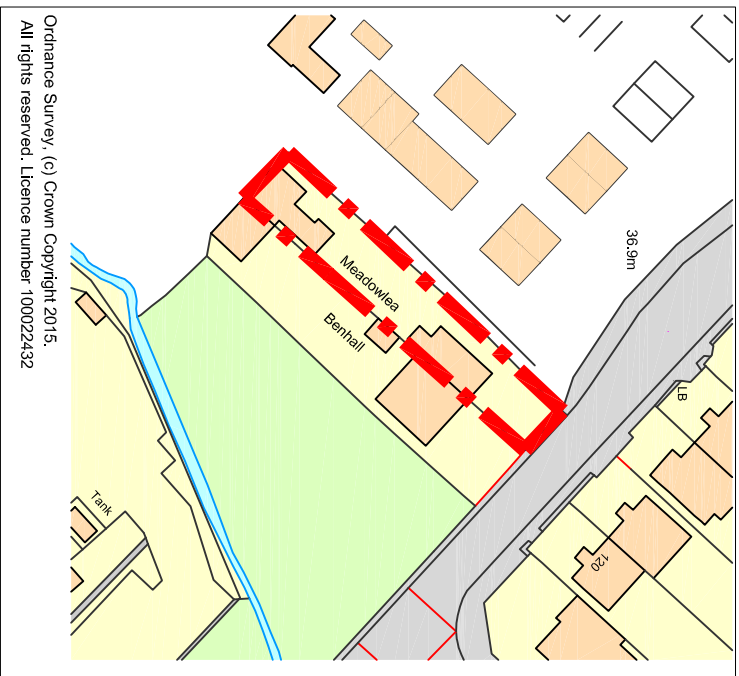  

Proposed Refuse/
Cycle store

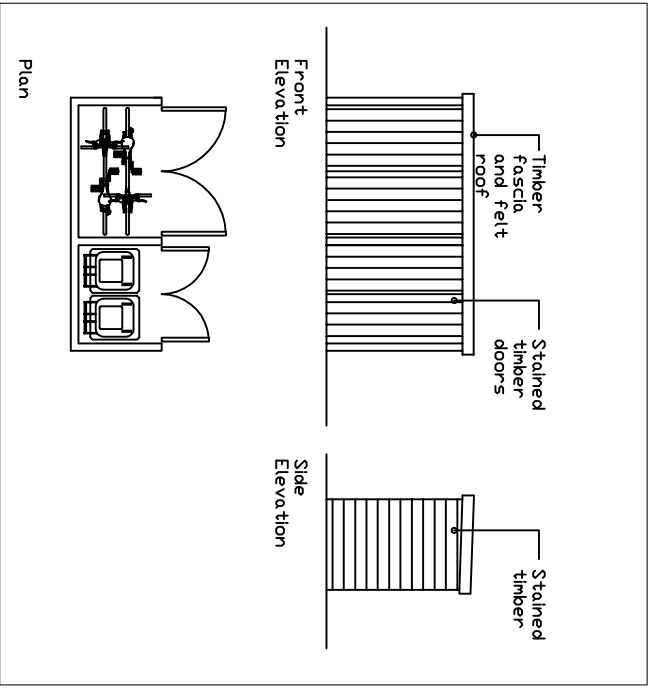

Chris Flint Associates Ltd
CHARTERED SURVEYORS - PROJECT MANAGERS
DEVELOPMENT CONSULTANTS

Proposed Dwelling

Project :
Meadowlea
Hambleton Road
Waterlooville
Hampshire

Drawn By	CF	Date	21/02/15	Checked By	Date	Approved By	Date
Drawing No.	CFA	Revision	FULL	01	03	Scale:	1:100

PLANNING

2 Emerald Close Waterlooville, Hants PO7 2NZ
tel: 023 92 432484 fax: 023 92 358554
Email: chris@flintassociates.co.uk