




30 High Street - Emsworth

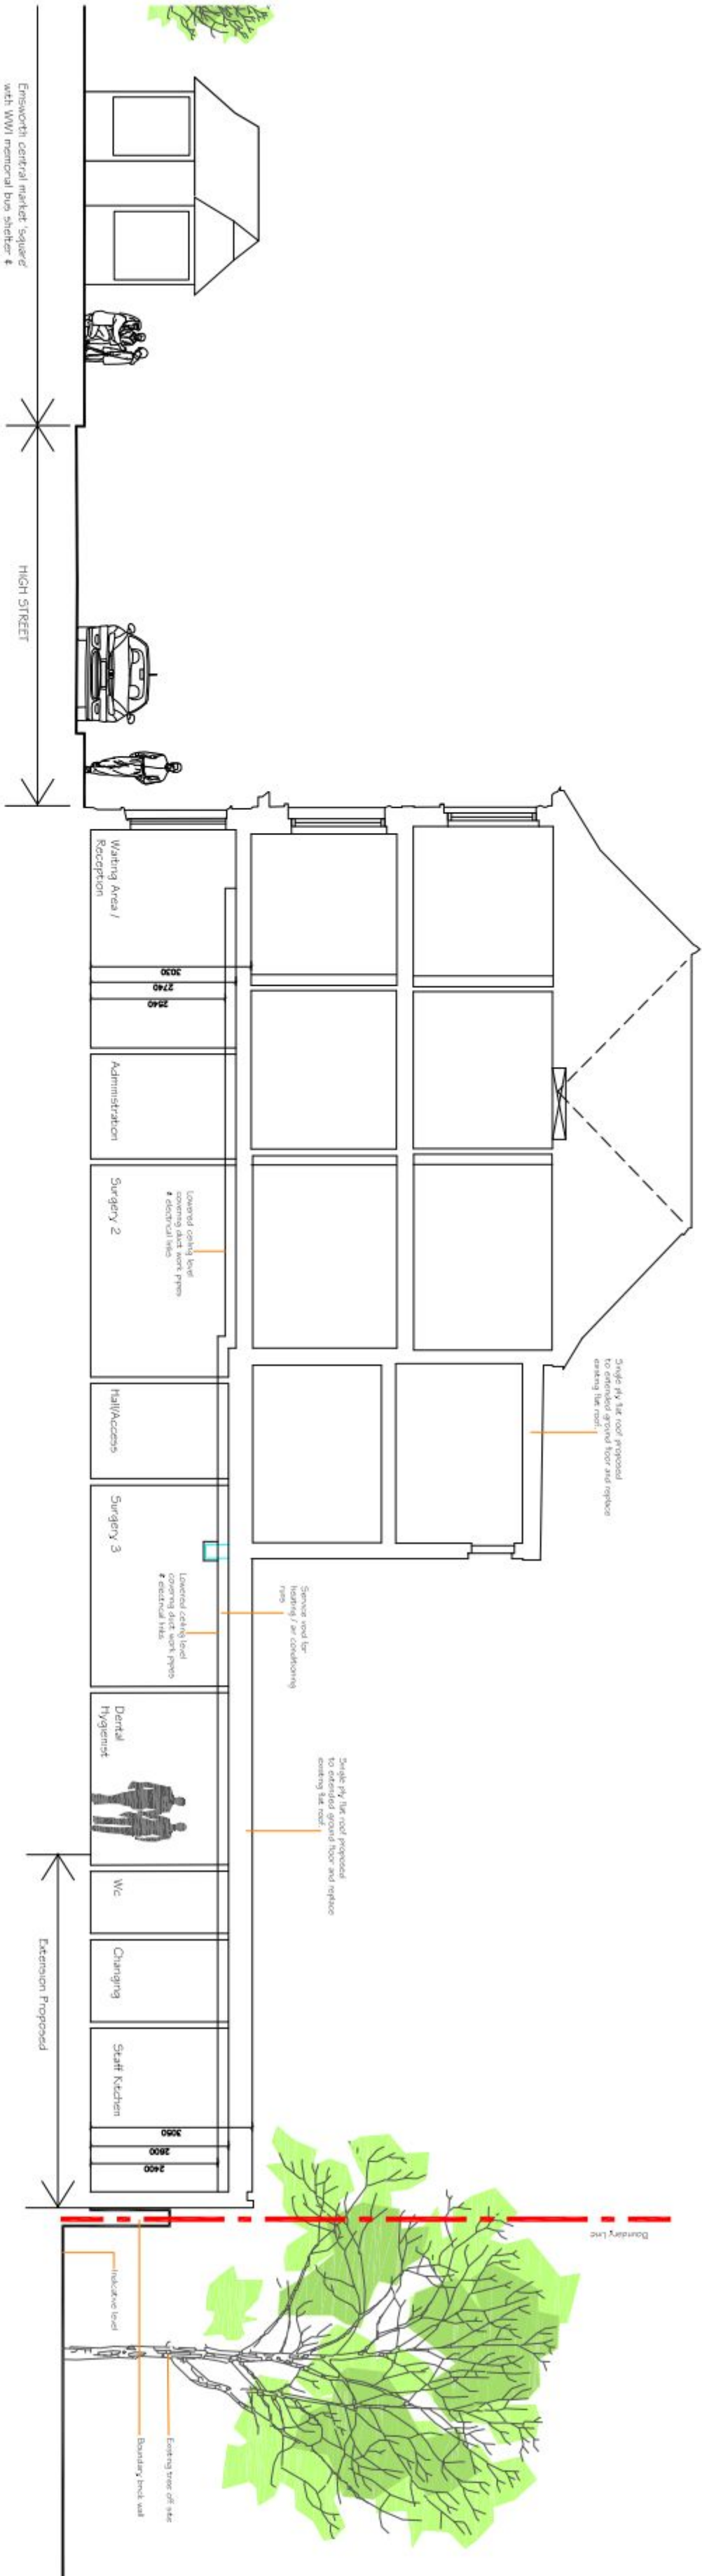


SECTION A-A

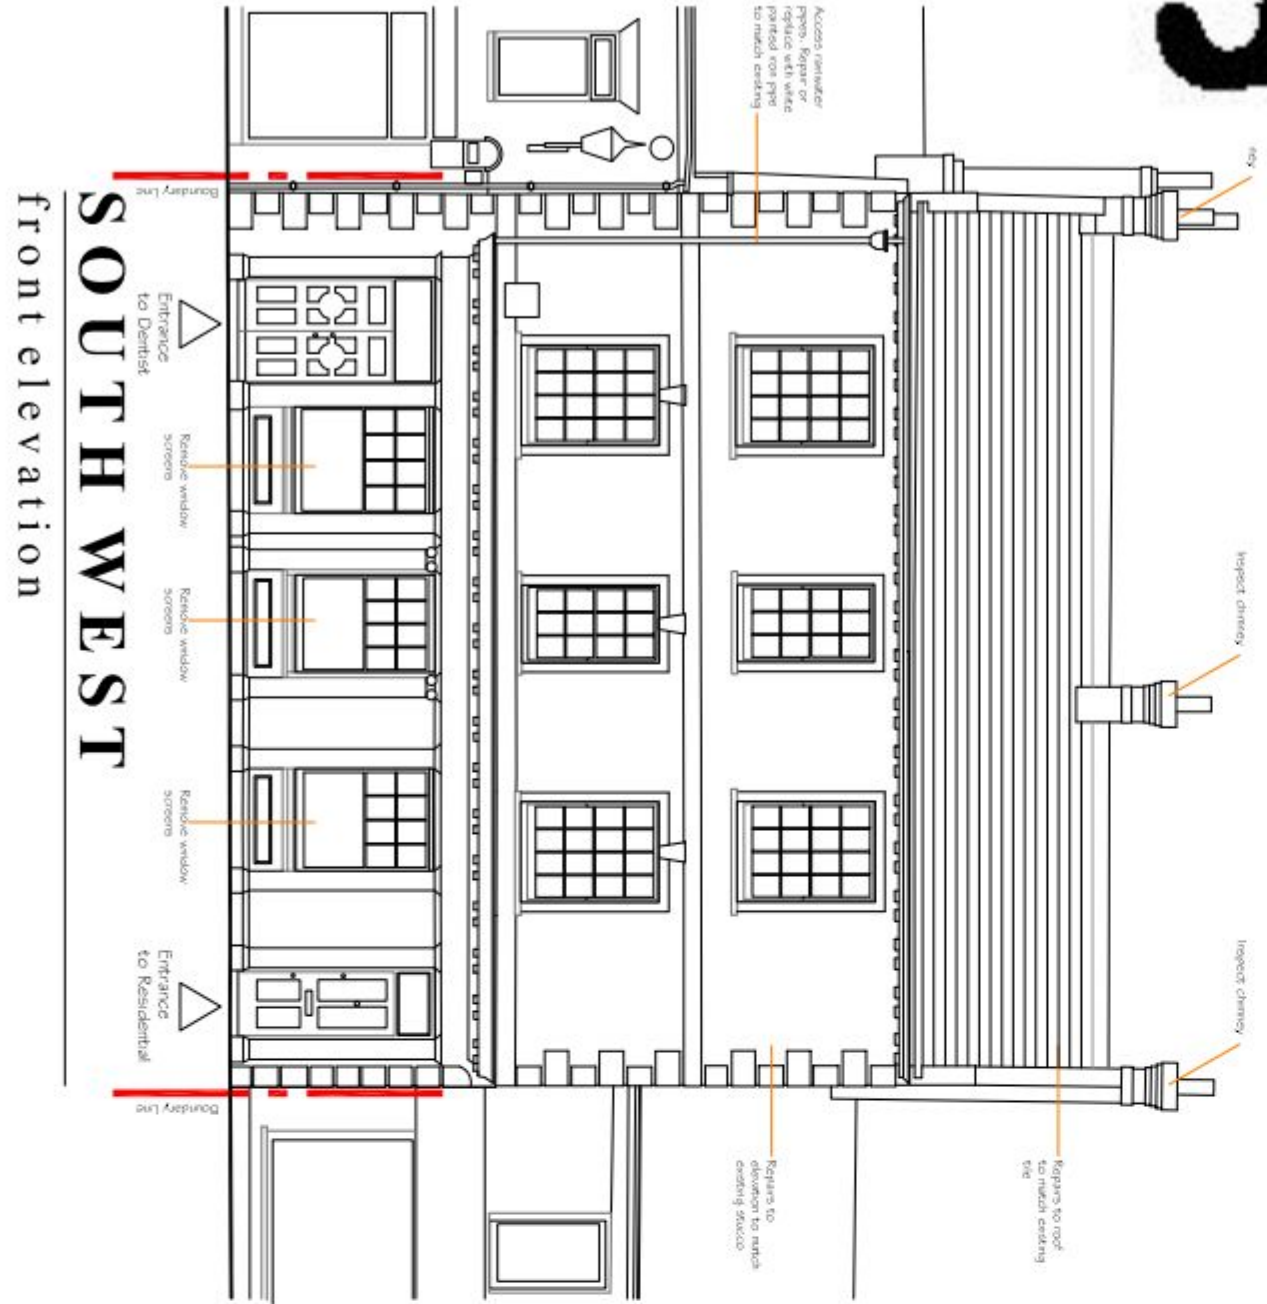

SOUTH EAST side elevation

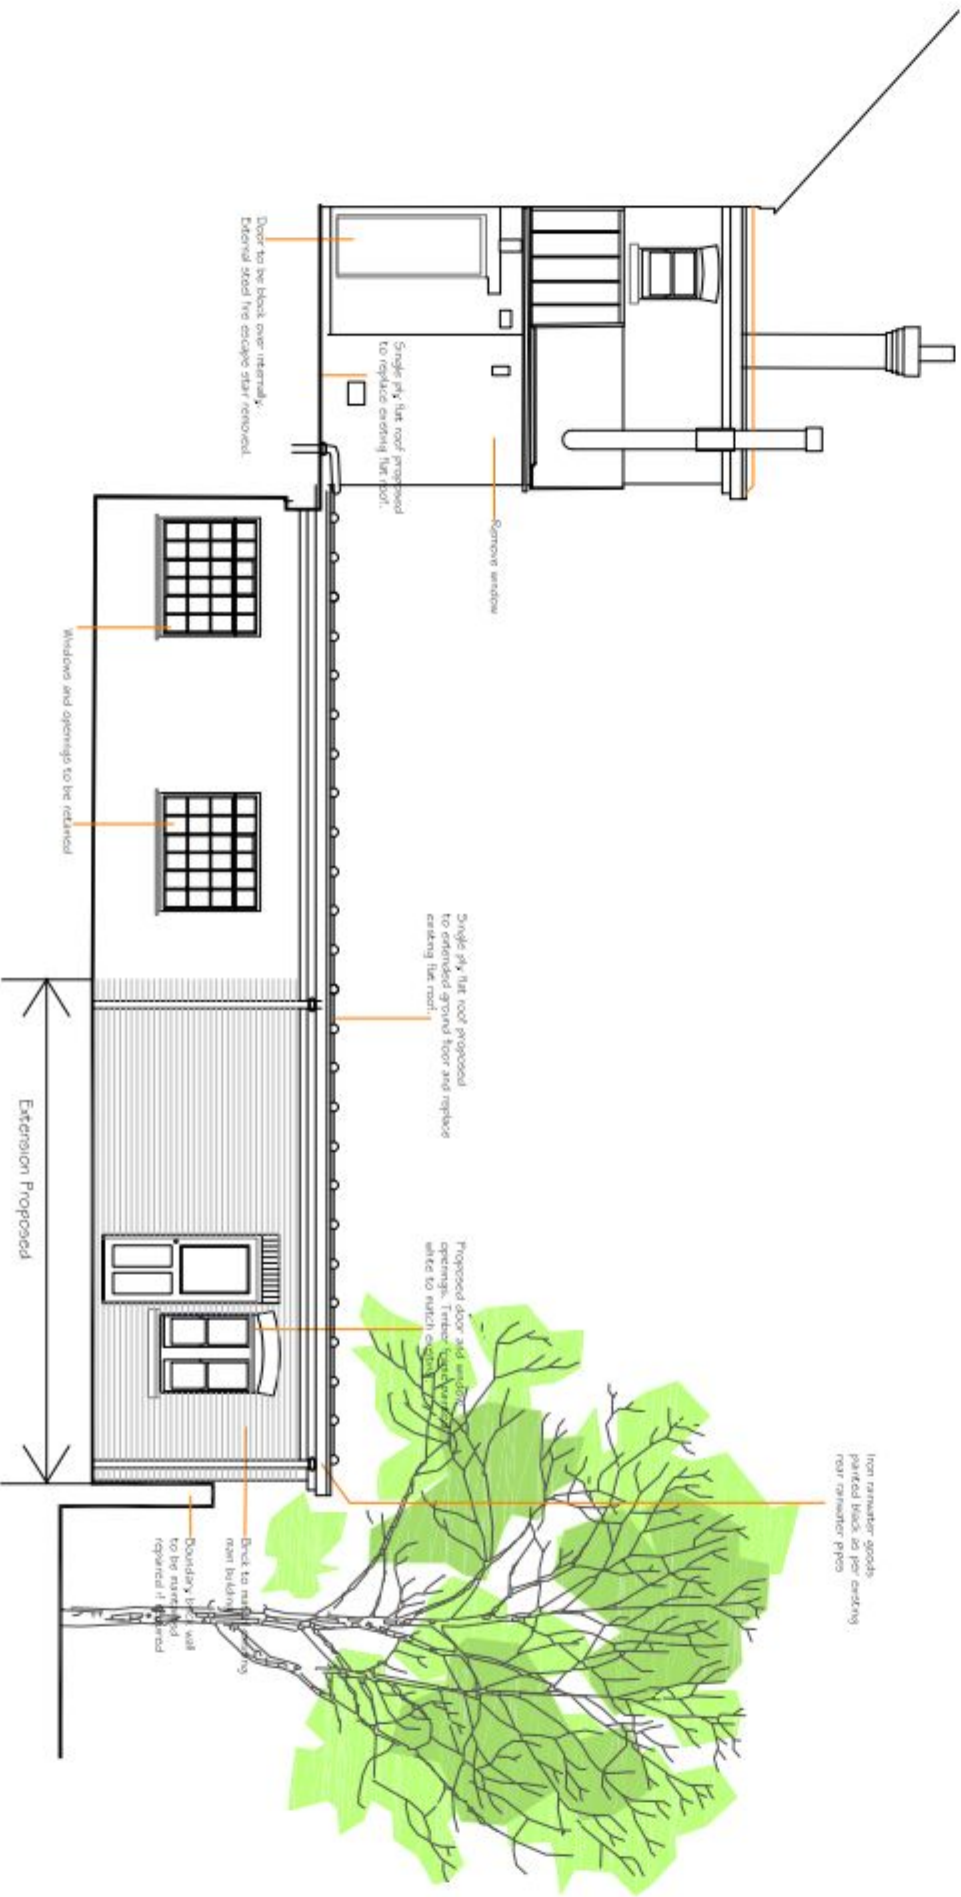

NORTH EAST rear elevation

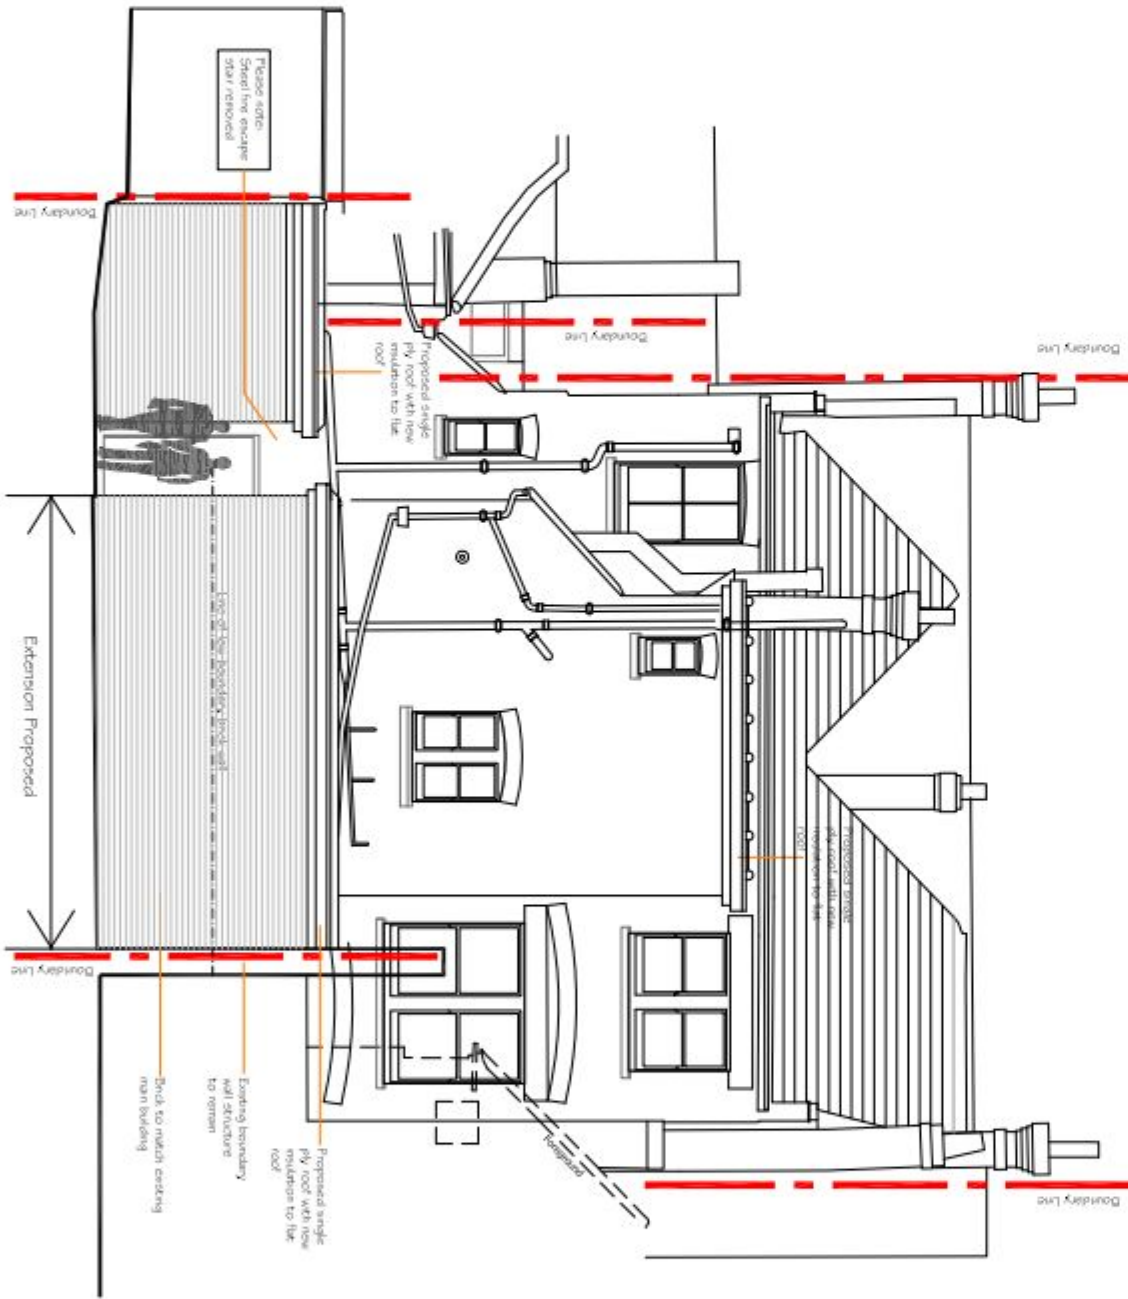

NOTES:
Dimensions to be checked on site before commencing work.
Any discrepancies shall be reported to the architect immediately.
Do not scale from these drawings except for planning purposes.
Use figured dimensions only.
Where applicable this drawing is to be read in conjunction with other consultants' drawings.
All drawings to be read in conjunction with specification and schedule of materials.
Mechanical and electrical drawings / specification

REV	DATE	AMENDMENT	DRAWN

hd architects	Hayter Davies Architects Ltd 1 The Old Flour Mill, Emsworth, PO10 7BT 01483 250 715 mail@hdaarchitects.co.uk
www.hdaarchitects.co.uk	

CLIENT	Emsworth Dental Surgery
--------	-------------------------

PROJECT	30 High Street, Emsworth, Hampshire, PO12 7AK
---------	--

DRAWING	Proposed Elevations & Sections
SCALE	as noted at A1

DATE	MARCH 2015	DRAWN	K.L.
DRAWING NUMBER	15-07-04_Planing	REVISION	1