

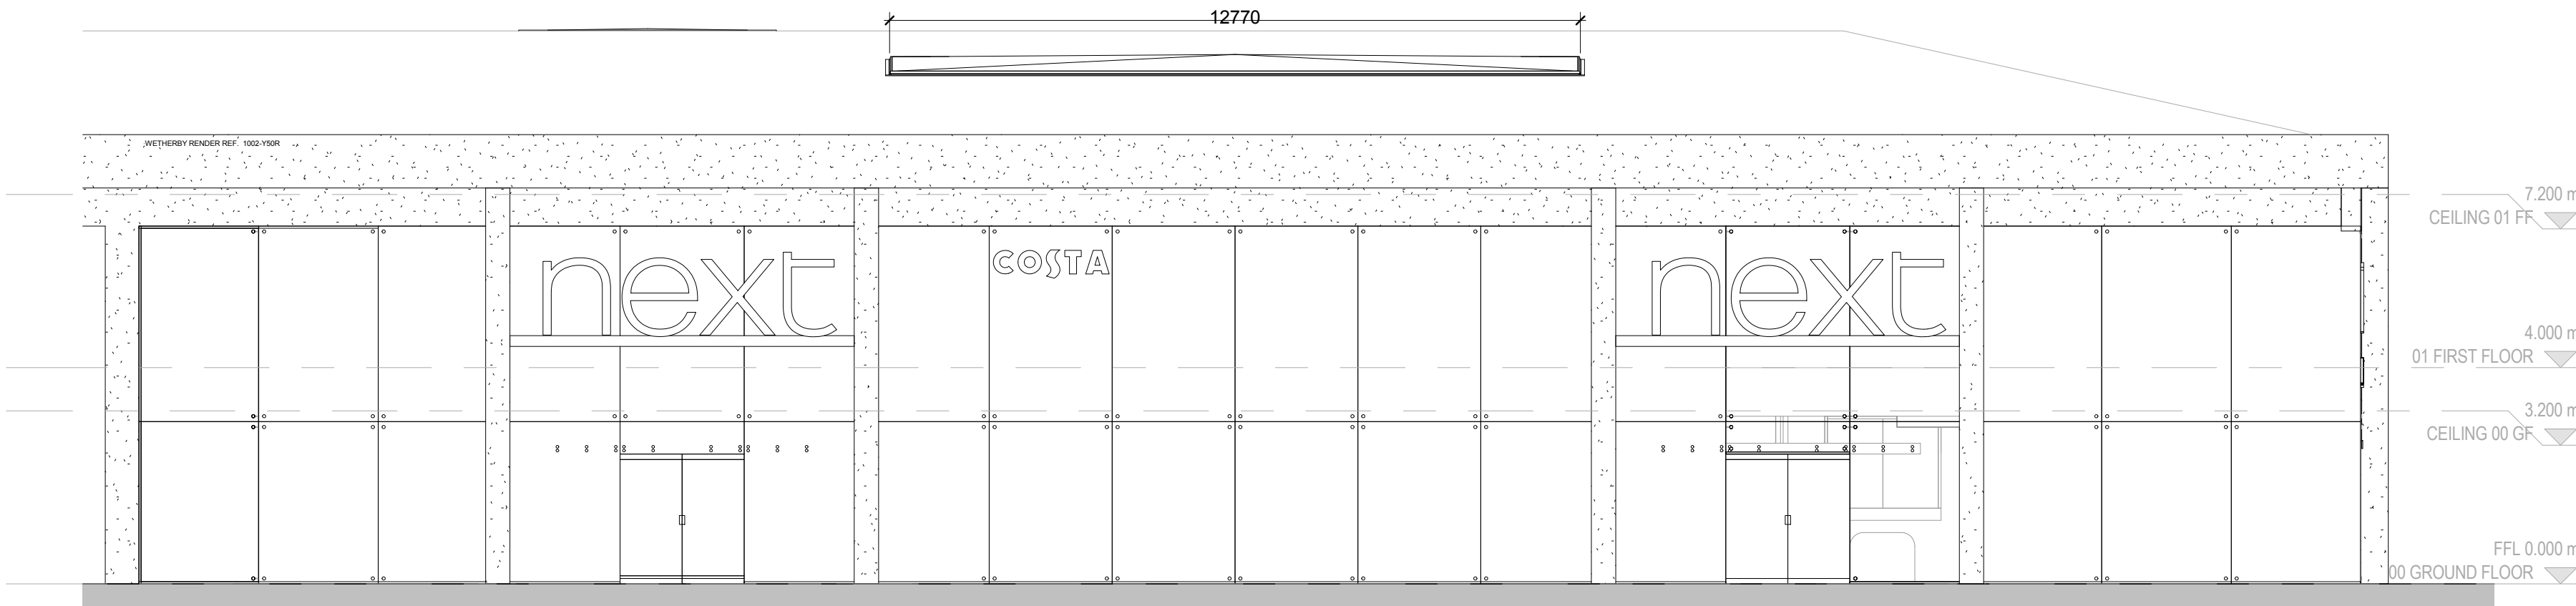



DO NOT SCALE FROM PRINT
IF IN DOUBT ASK

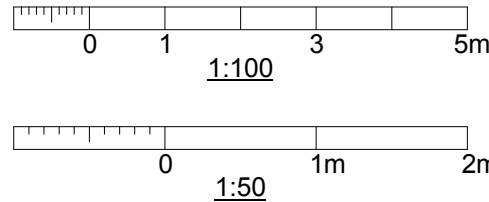

1 001 SOUTH - SHOPFRONT ELEVATION
1 : 100

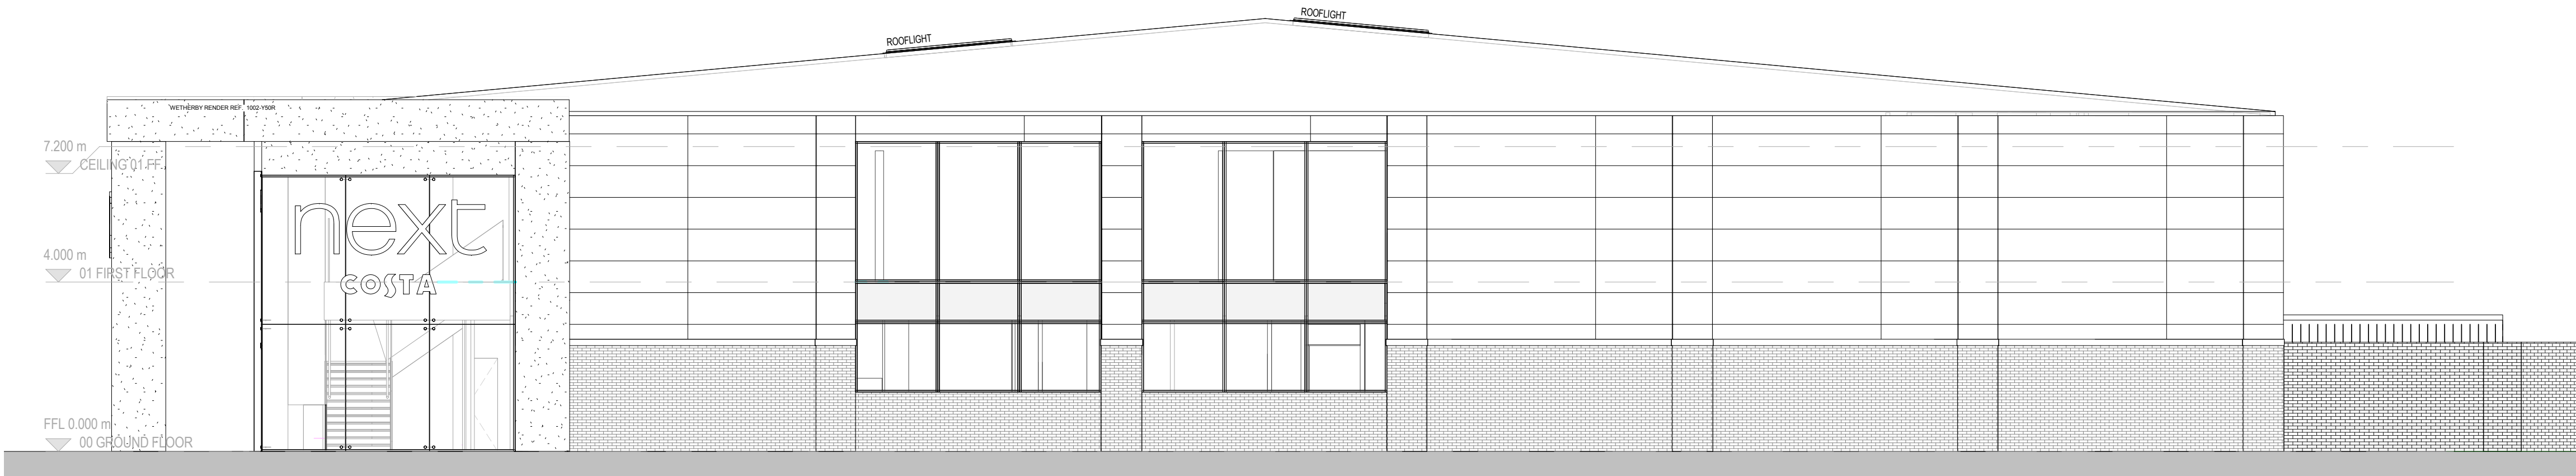

2 002 EAST - RETURN ELEVATION
1 : 100

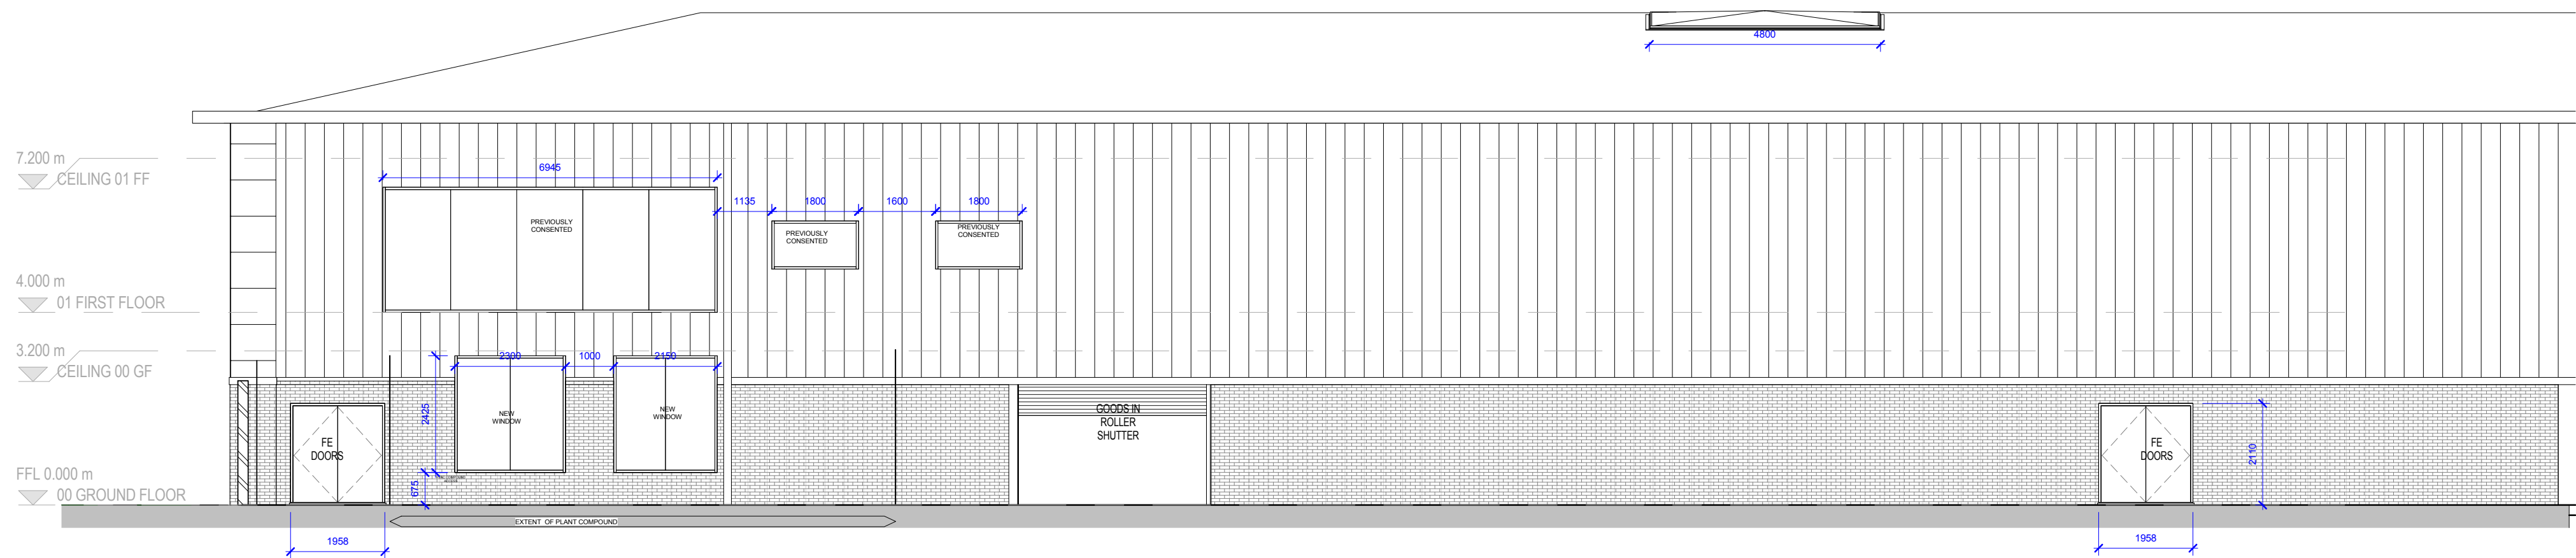

3 003 NORTH ELEVATION - REAR
1 : 100

AM	04.01.16	JK	Revised Mosaic pads following Capex 21.12.15 Adjusted lighting in Womenswear. Marked HVAC items to be reconsidered
AL	17.12.15	JK	Revised Lingerie. Reduced Womens Mosaic pad. Added timber flooring in Womens Accessories. Widened corridor to staffroom. Relocated electric cupboard
Rev.	Date	Drawn	Description
			next Shopfitting Department Desford Road Enderby LE19 4AT Tel: +44 (0) 844 844 8888 Tel: +44 (0) 116 284 2111

ADDRESS:
SOLENT RETAIL PARK, HAVANT

PROJECT:
RESITE AW15
DRAWING TITLE:
Elevations

DRAWING NUMBER:
02474 - 020-003

SCALE:
1 : 100

DATE:
09/18/15
DRAWN BY:
JK
REVISION:
AM