




37 King Street - Emsworth

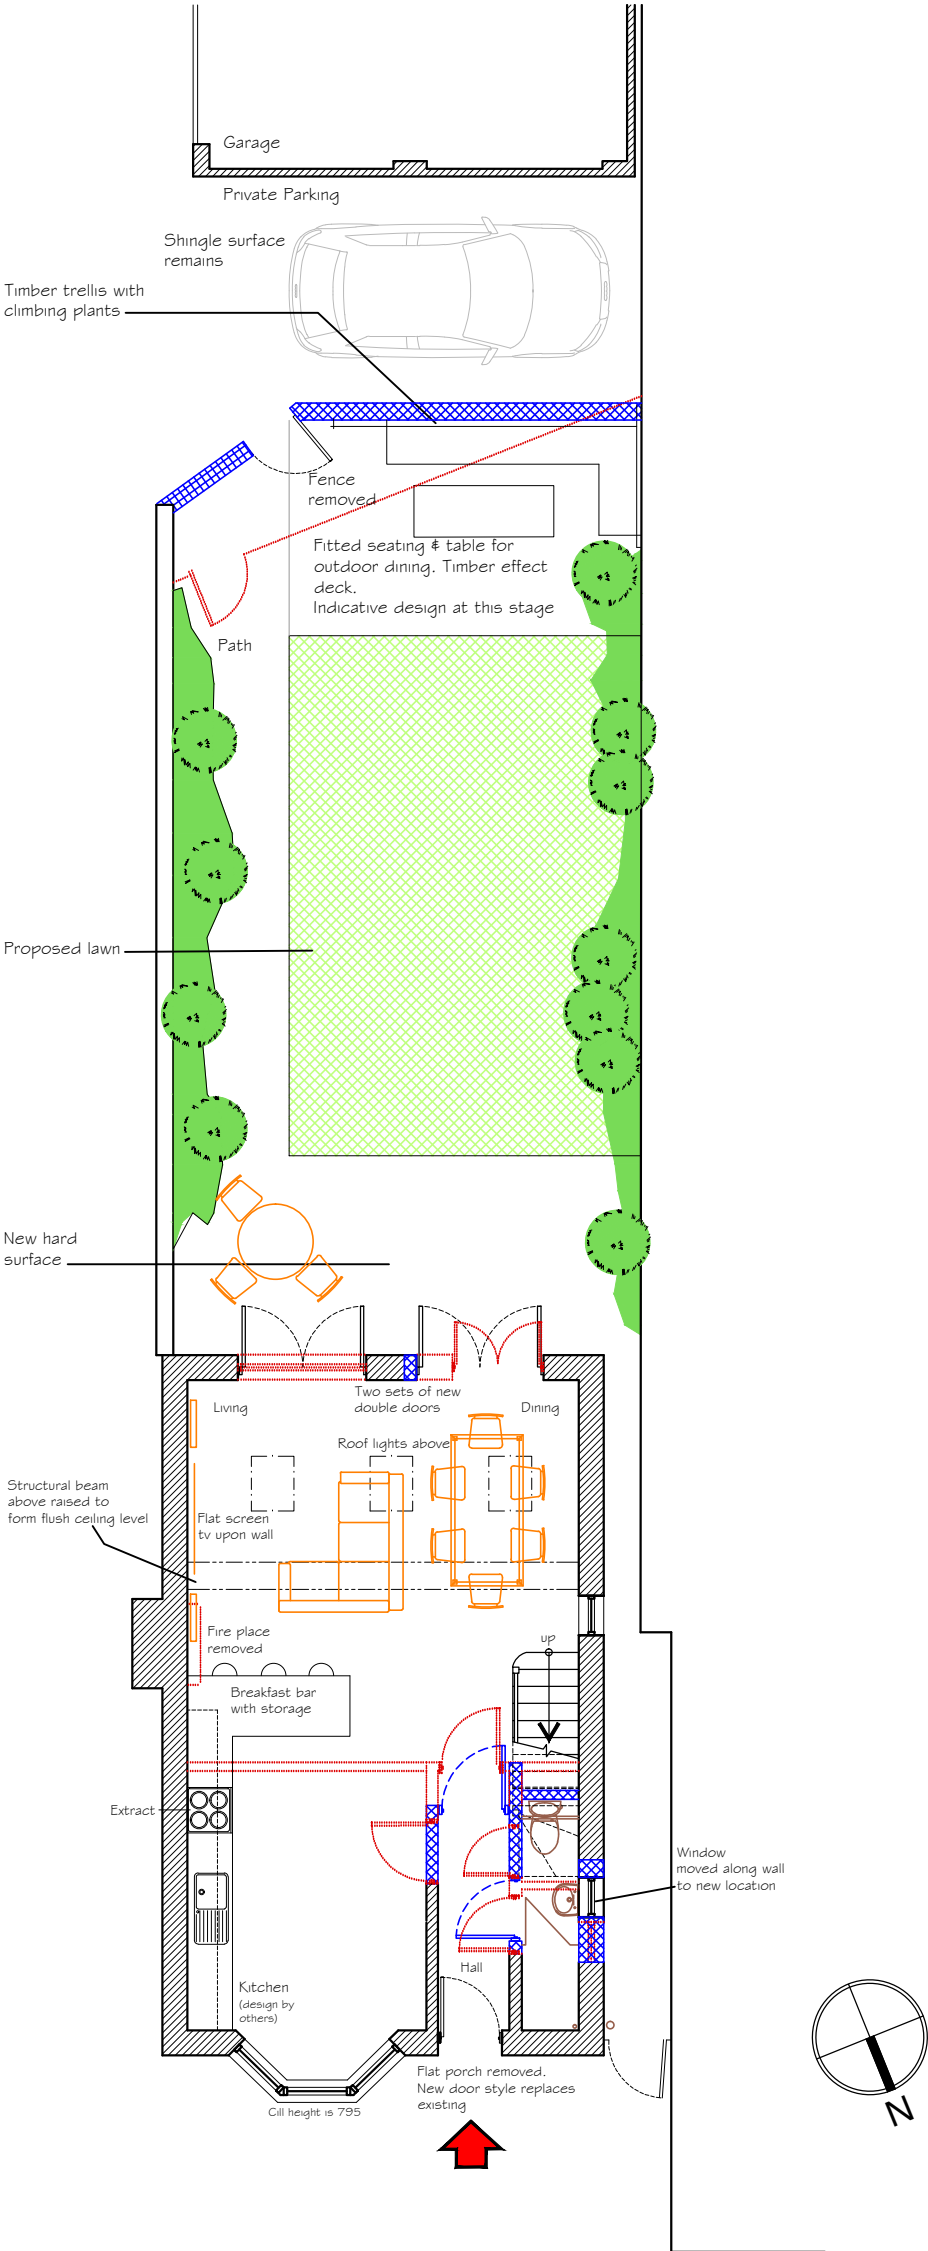


GROUND FLOOR plan

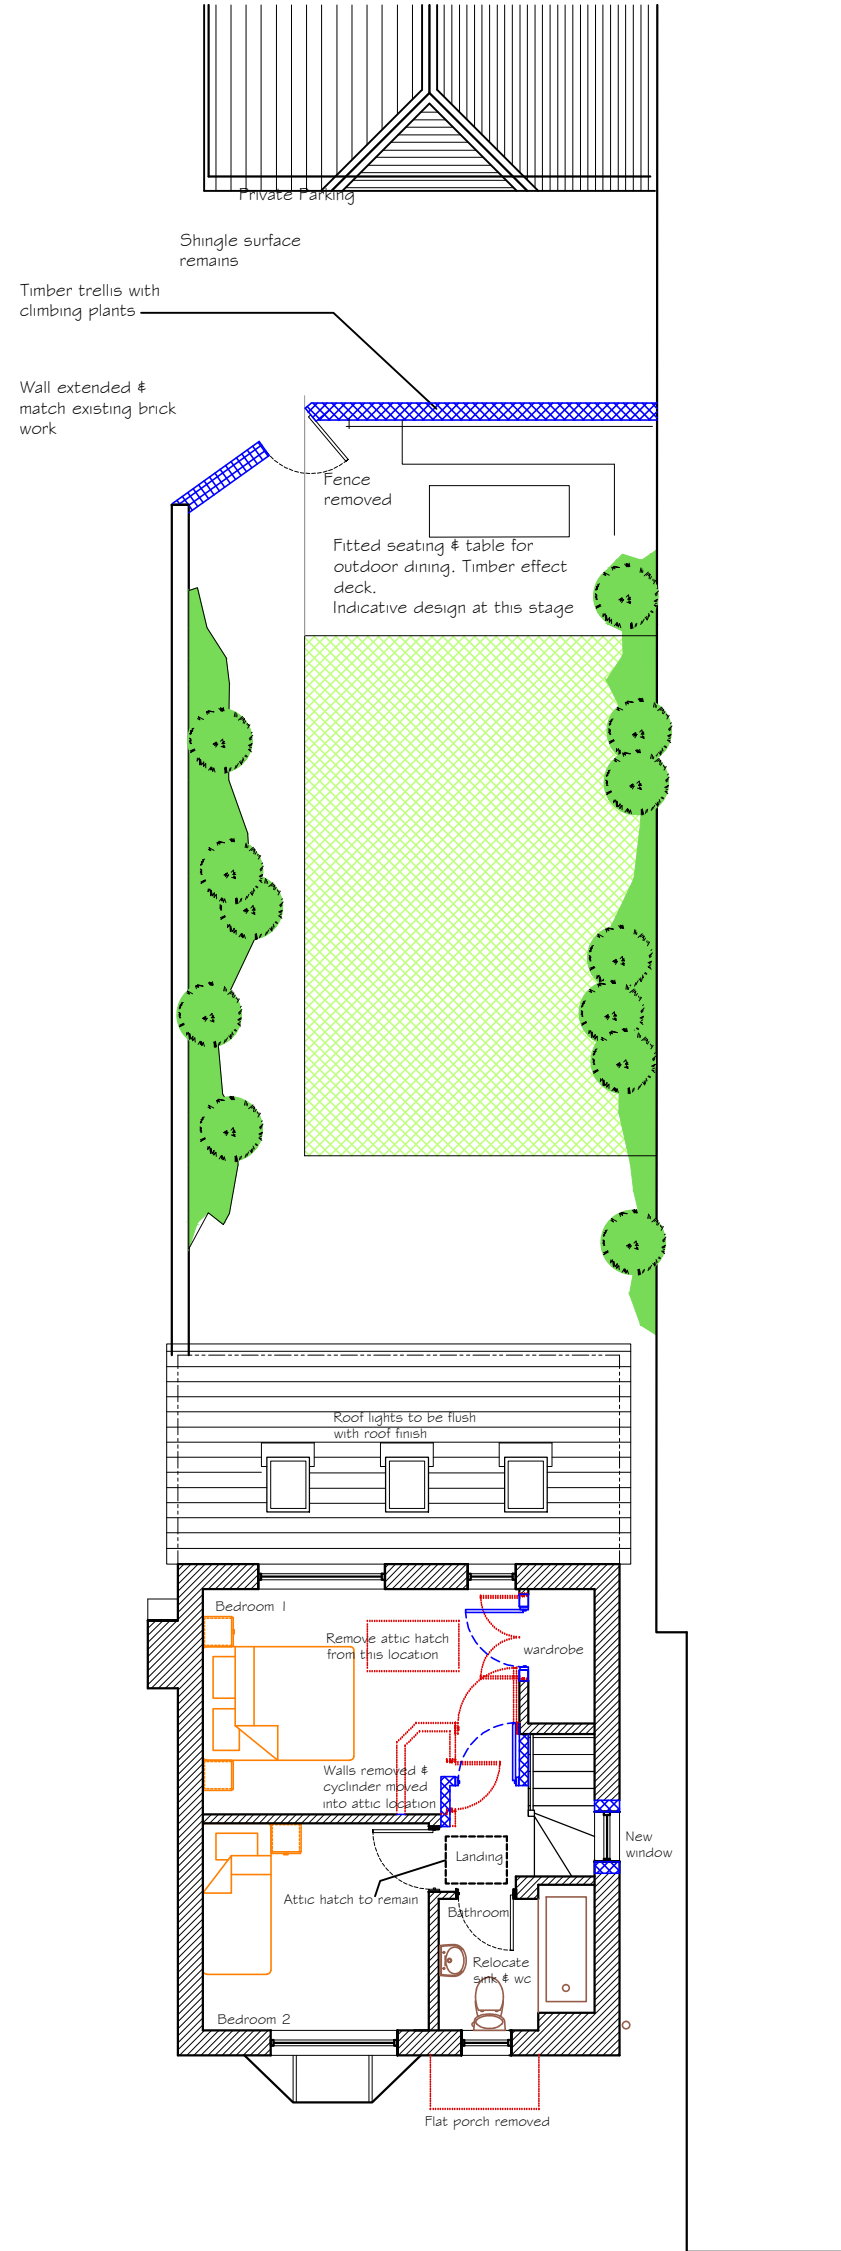


FIRST FLOOR plan

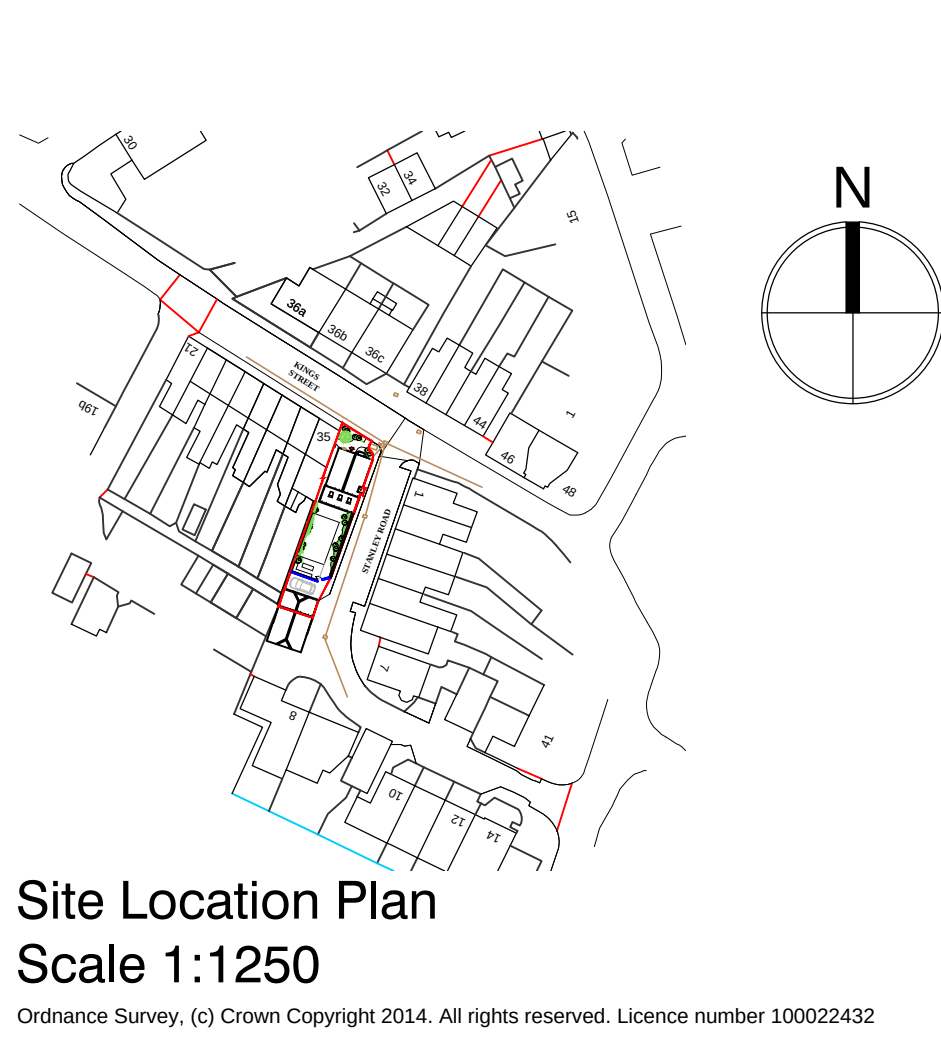


Site Location Plan Scale 1:1250
Ordnance Survey, (c) Crown Copyright 2014. All rights reserved. Licence number 100022432

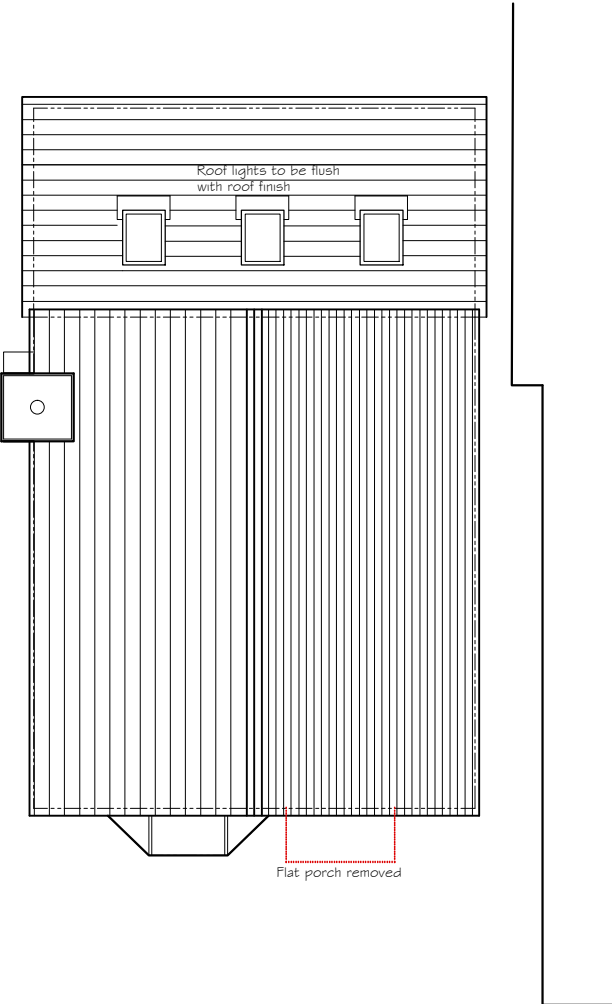

ROOF plan

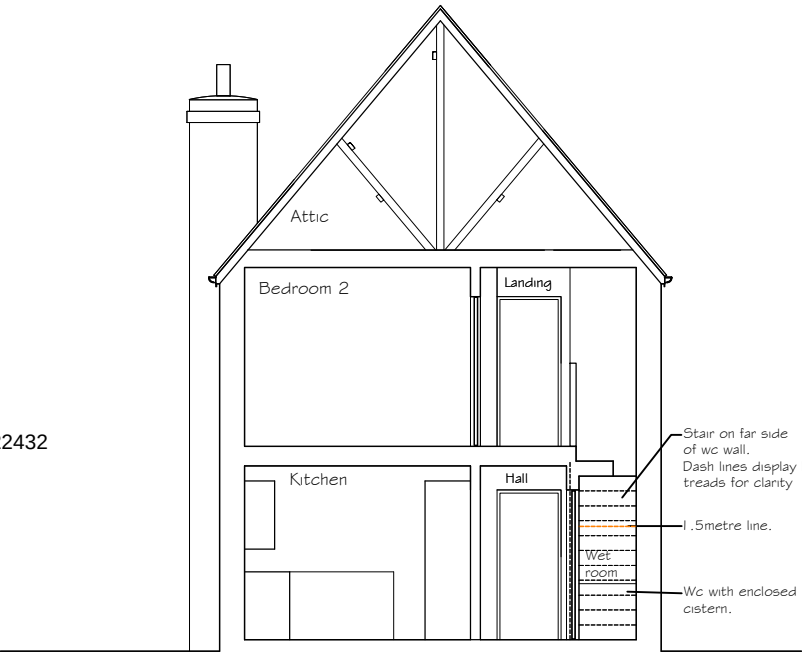


NORTH cross-section A-A

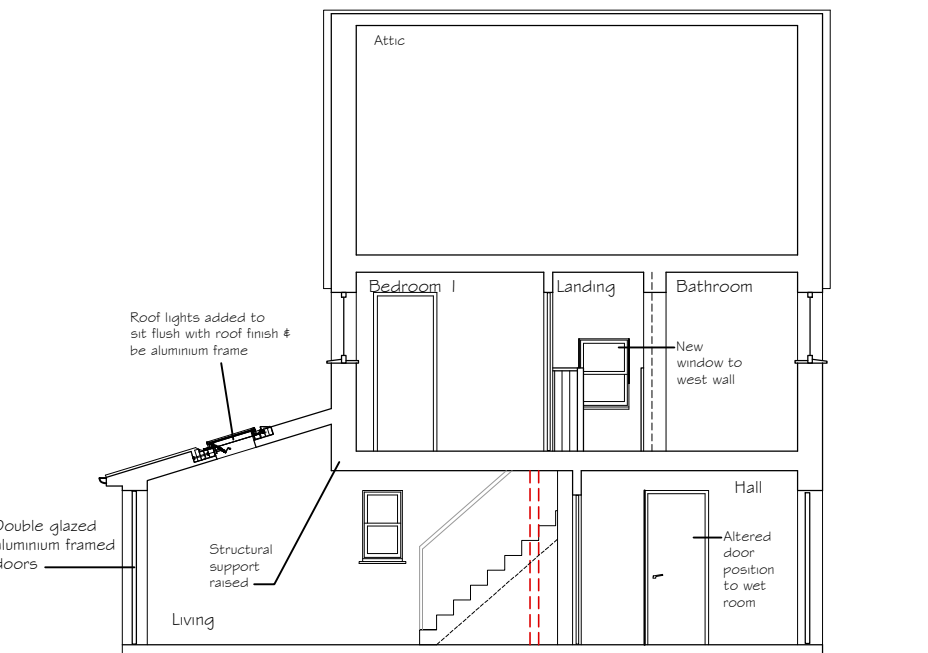

EAST side section B-B




NORTH front elevation

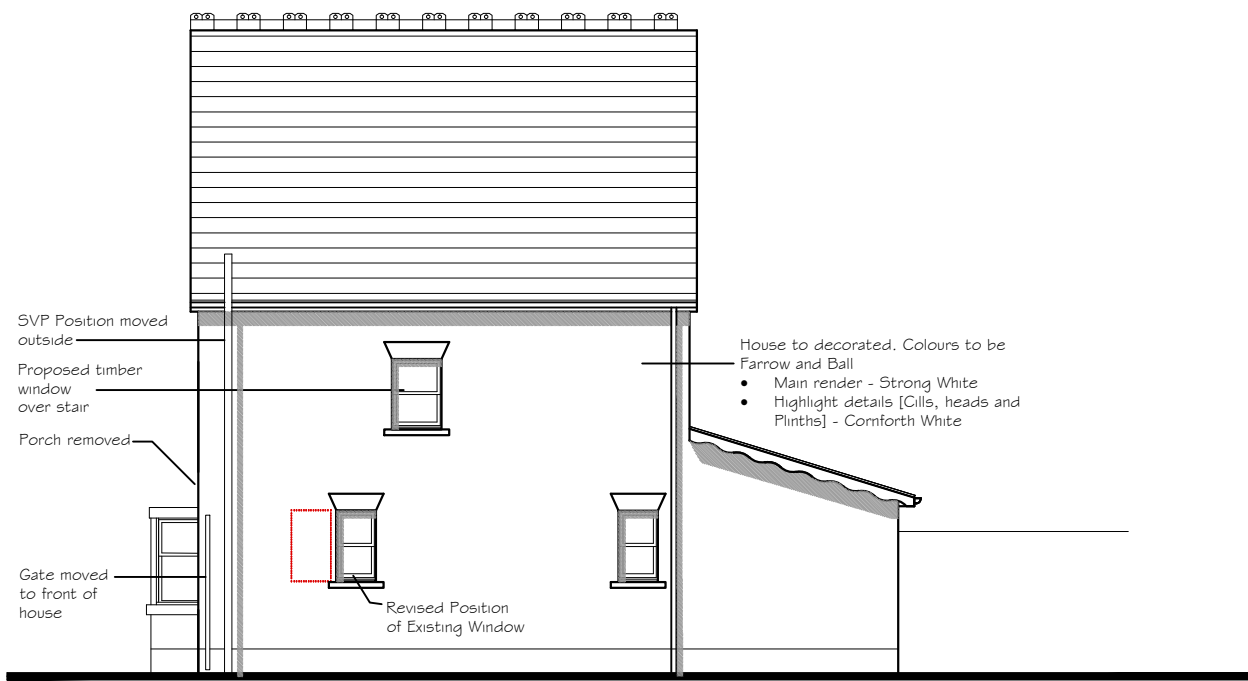

WEST side elevation



SOUTH rear elevation

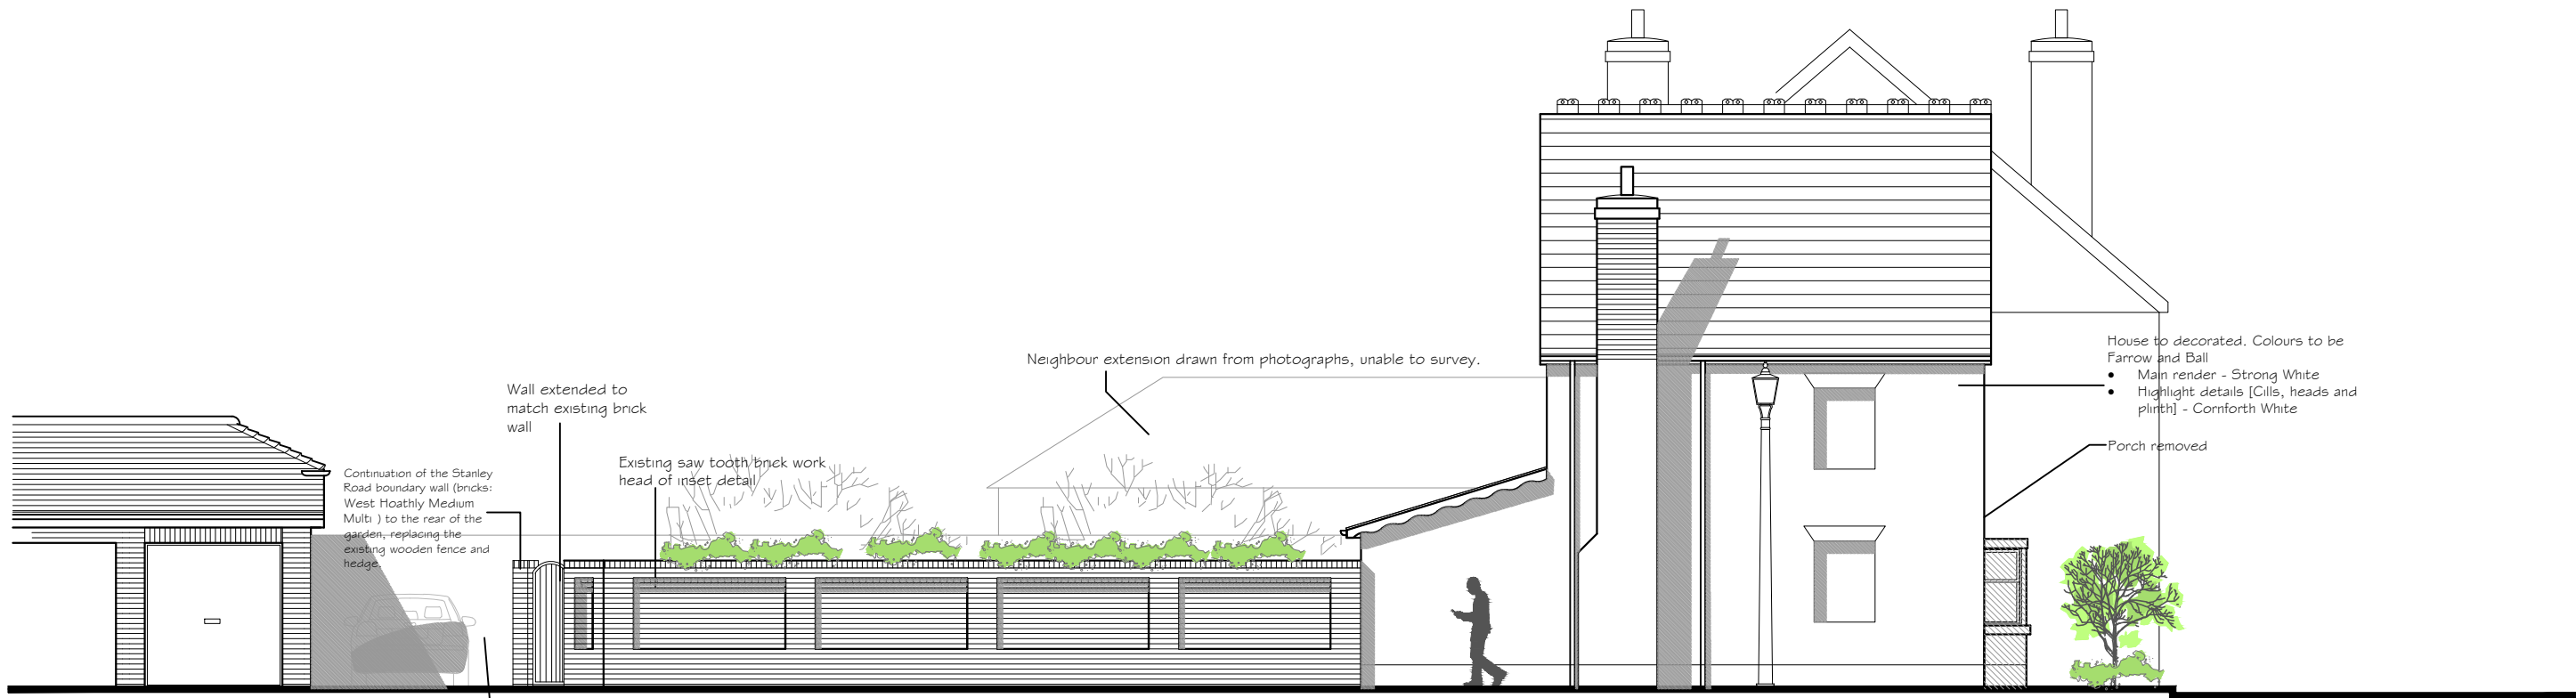


EAST side elevation



SOUTH rear elevation of wall

NOTES:
Dimensions to be checked on site before commencing work. Any discrepancies shall be reported to the architect immediately.
Do not scale from these drawings except for planning purposes.
Use figured dimensions only.
Where applicable this drawing is to be read in conjunction with other consultants' drawings.
All drawings to be read in conjunction with specification and all other drawings including structural engineer and mechanical and electrical drawings / specification

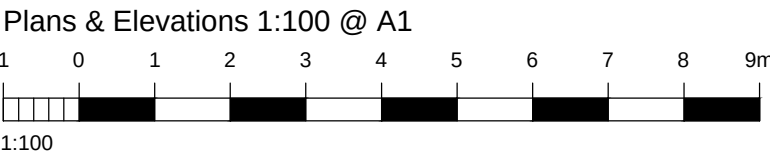

Removed
Proposed
Existing

REV	DATE	AMENDMENT	DRAWN

hd architects
Helyer Davies Architects Ltd
1 The Old Flour Mill
Emsworth, PO10 7BT
01243 370 715
www.hdarchitects.co.uk mail@hdarchitects.co.uk

CLIENT
Paula Nickolds and David Morley

PROJECT

37 King Street
Emsworth
Hampshire
PO10 7AX

DRAWING
Proposed Site Plan
Proposed Plans & Elevations

SCALE
1:200
1:100

DATE September 2014
DRAWING NUMBER
14-099/02_Planning Issue

DRAWN K.J.L.
REVISION
*