




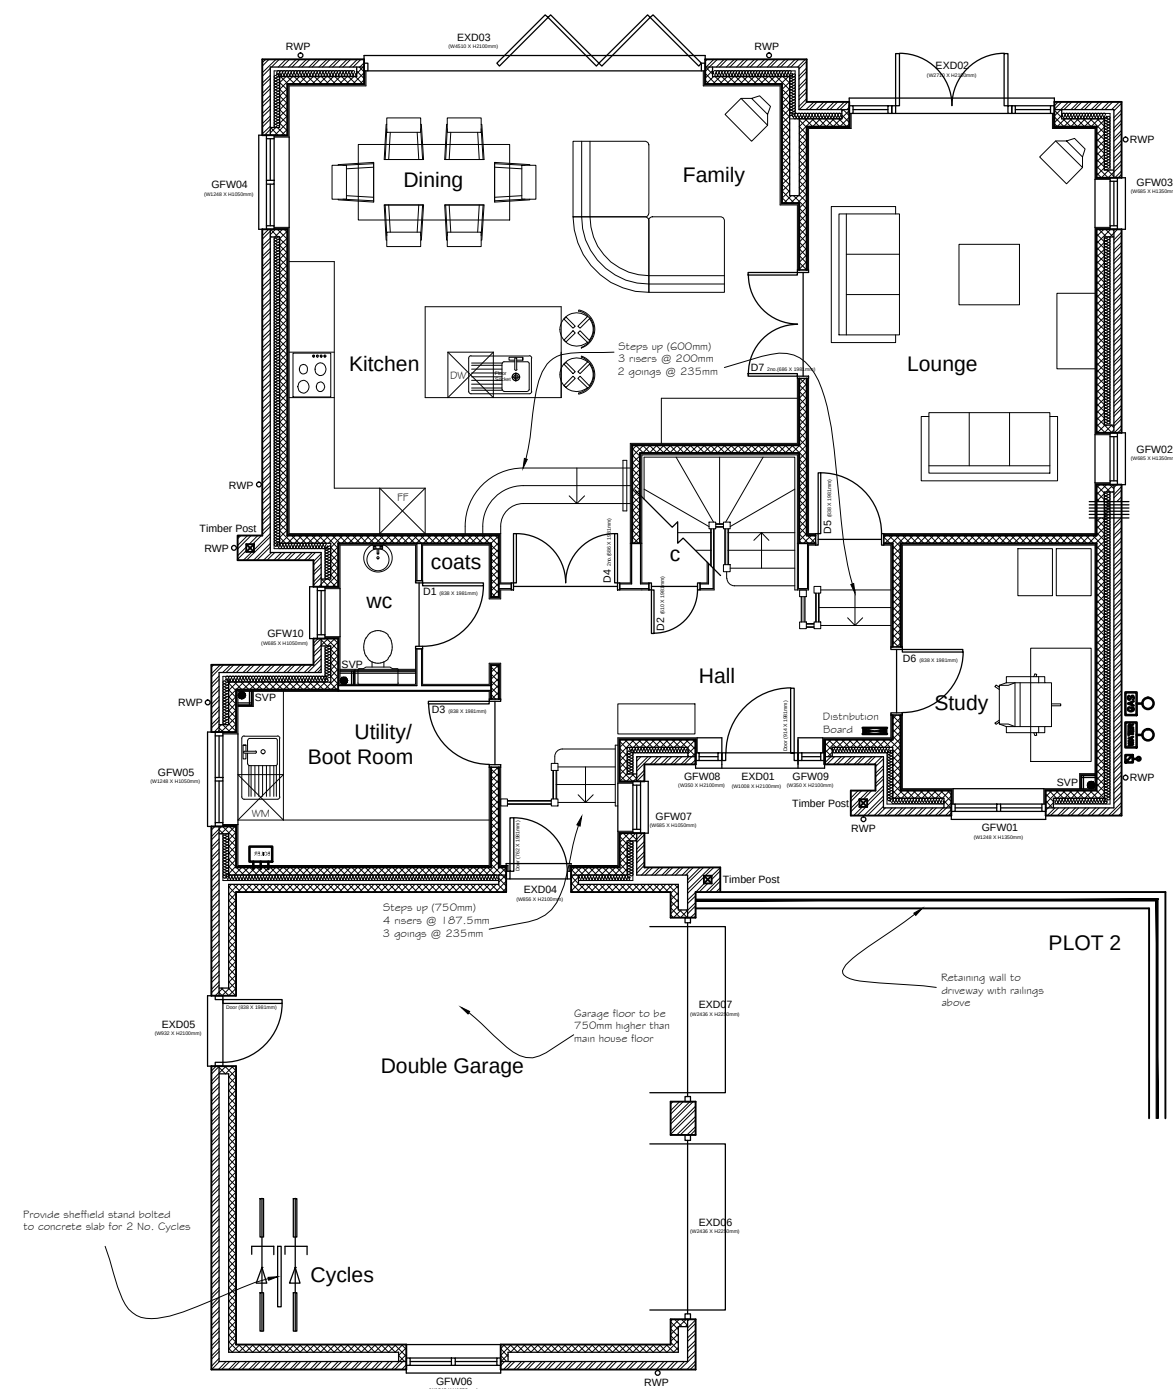

GROUND FLOOR PLAN
(1:100)

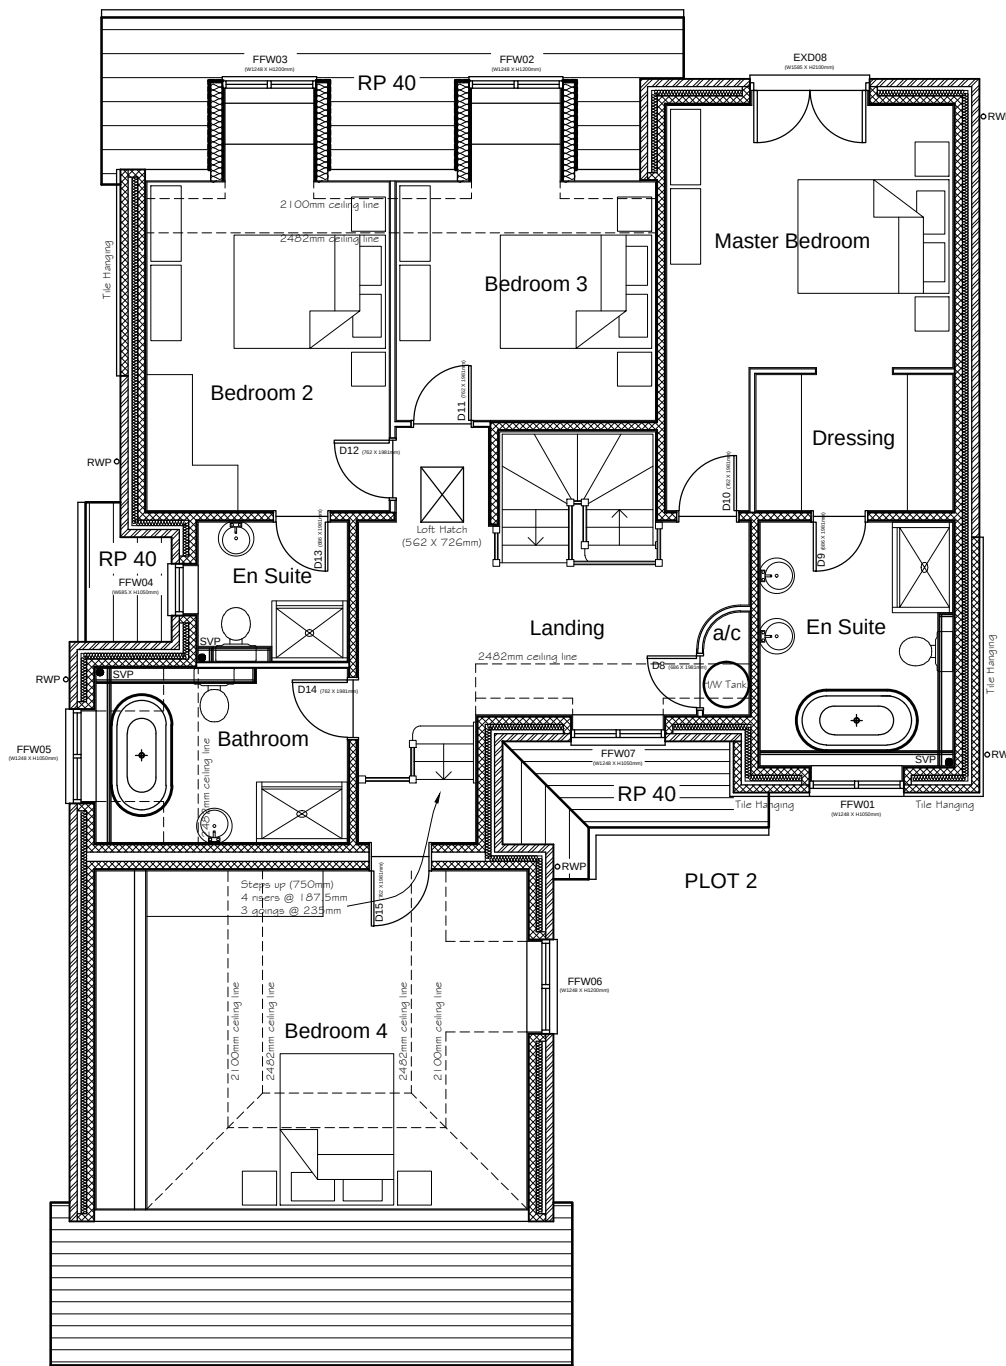

FIRST FLOOR PLAN
(1:100)

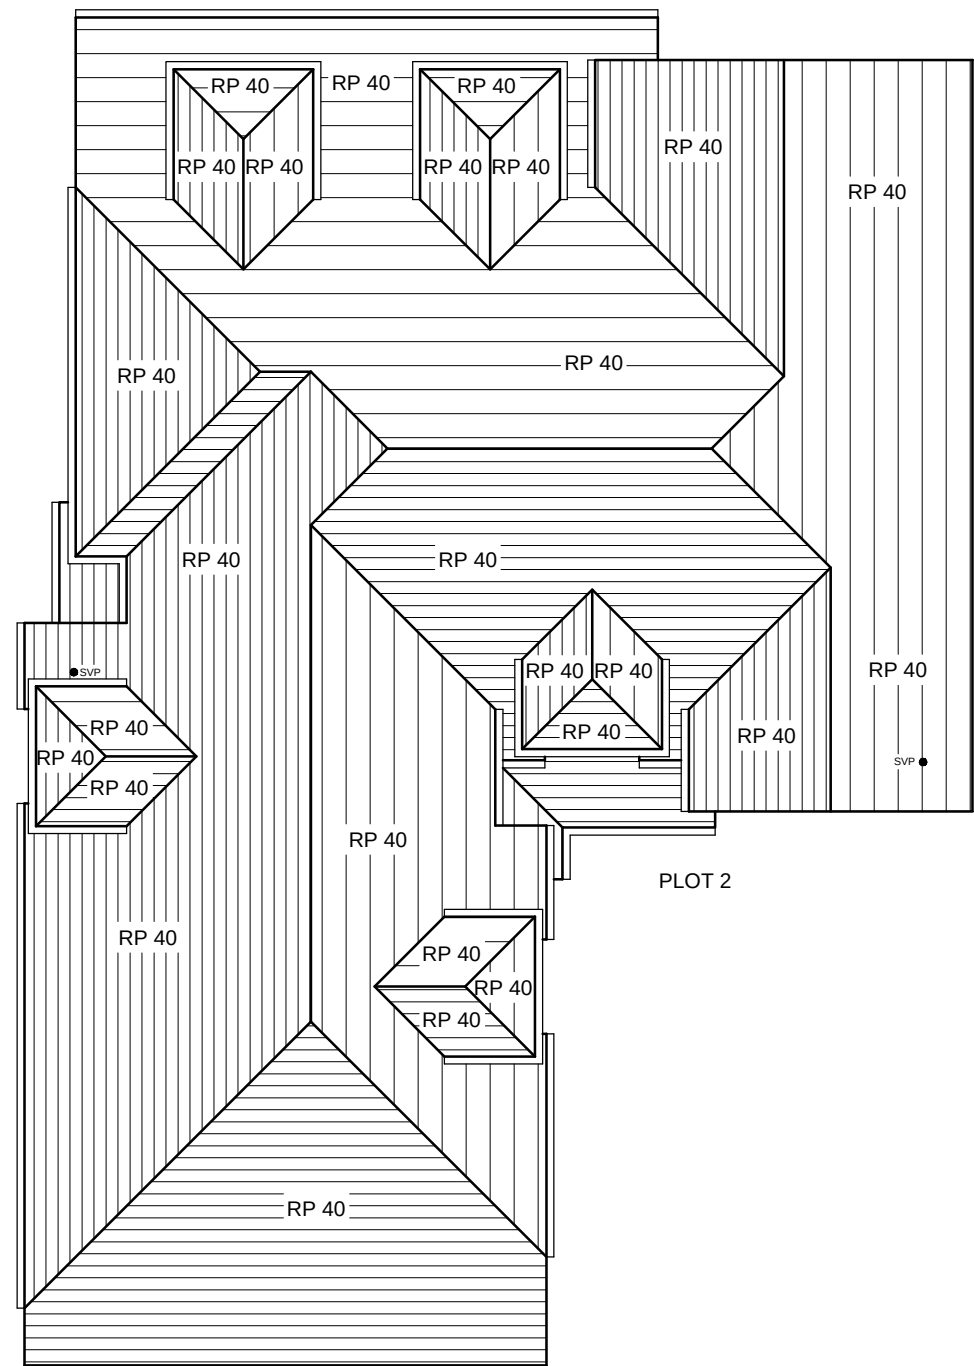

ROOF PLAN
(1:100)



SOUTHEAST ELEVATION
(1:100)

- Materials Key
- 1 Facing Brickwork
WIENERBERGER - Loxley Red Multi
 - 2 Tile Hanging
IMERYS - Phaléon Clay Plain Amber
 - 3 Feature Soldier Courses & Cills
WIENERBERGER - Loxley Red Multi
 - 4 Concrete Interlocking Tiles
FORTICRETE - Gemini Interlocking Twin Plain Tiles Ember Blend
 - 5 Concrete Angled Ridge and Hip Tiles Ember Blend
 - 6 UPVC Windows and Bi Fold Doors - White
 - 7 Britley GRP Front Doors & Garage Doors - Black
 - 8 UPVC Fascias and Soffits - White
 - 9 UPVC Rainwater Goods - Black
 - 10 Porches Softwood Timber Posts & Brackets - White
 - 11 Lead Clad Dormers - Grey




NORTHWEST ELEVATION
(1:100)

- Materials Key
- 1 Facing Brickwork
WIENERBERGER - Loxley Red Multi
 - 2 Tile Hanging
IMERYS - Phaléon Clay Plain Amber
 - 3 Feature Soldier Courses & Cills
WIENERBERGER - Loxley Red Multi
 - 4 Concrete Interlocking Tiles
FORTICRETE - Gemini Interlocking Twin Plain Tiles Ember Blend
 - 5 Concrete Angled Ridge and Hip Tiles Ember Blend
 - 6 UPVC Windows and Bi Fold Doors - White
 - 7 Britley GRP Front Doors & Garage Doors - Black
 - 8 UPVC Fascias and Soffits - White
 - 9 UPVC Rainwater Goods - Black
 - 10 Porches Softwood Timber Posts & Brackets - White
 - 11 Lead Clad Dormers - Grey



SOUTHWEST ELEVATION
(1:100)

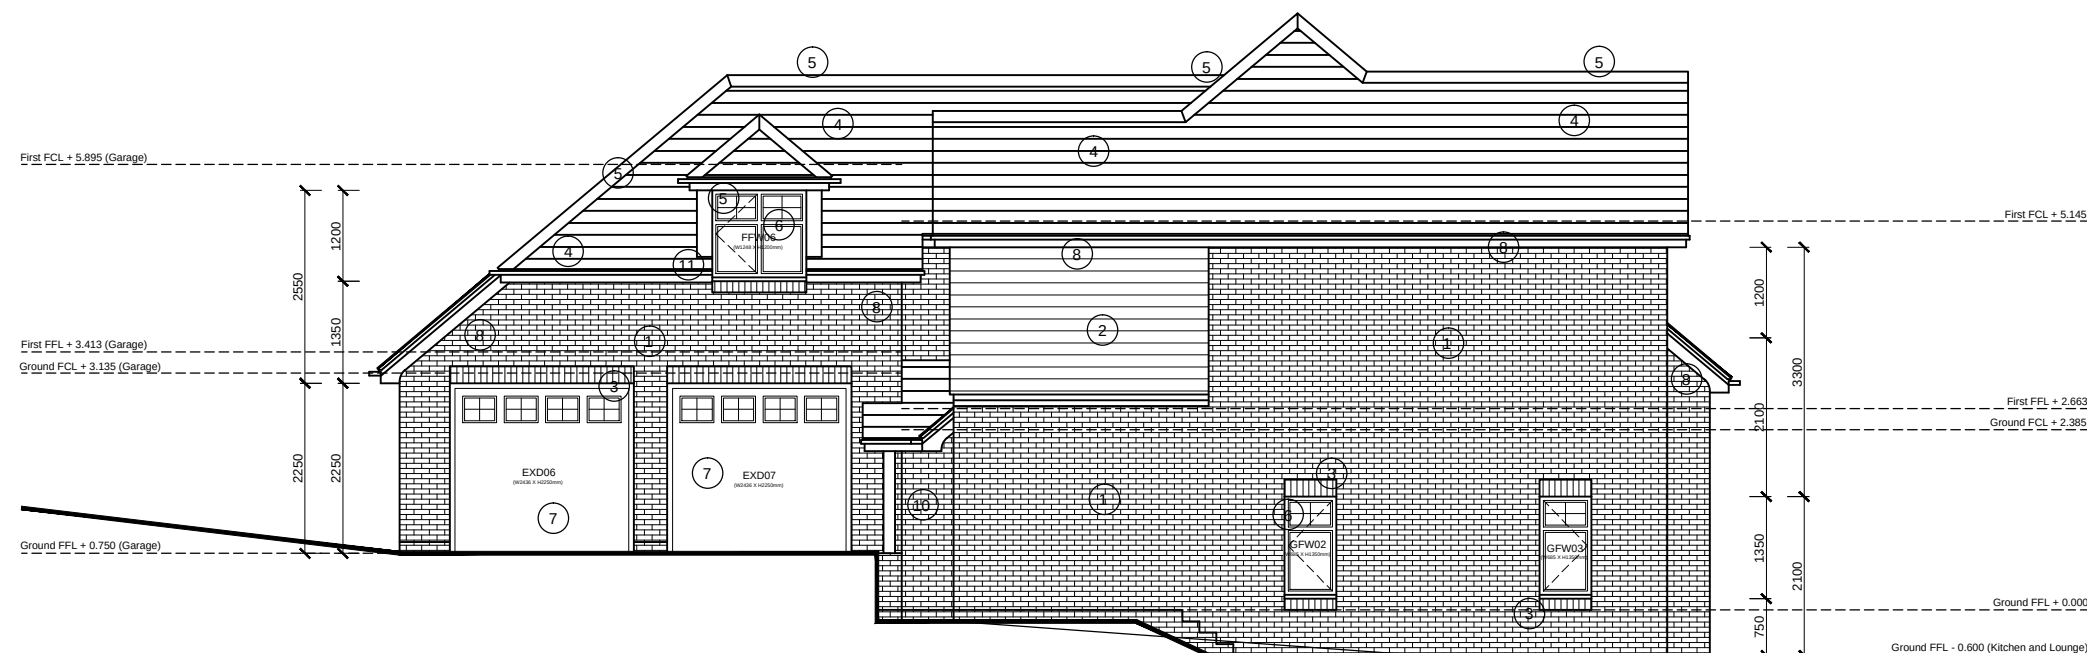

NORTHEAST ELEVATION
(1:100)

Notes

THIS DRAWING IS THE COPYRIGHT OF VIVID DESIGN STUDIO LTD AND MUST NOT BE COPIED, ALTERED OR REPRODUCED IN ANY WAY NEITHER PASSED TO A THIRD PARTY WITHOUT THEIR WRITTEN PERMISSION.

DIMENSIONS TO BE CHECKED ON SITE BEFORE COMMENCING WORK AND ANY DISCREPANCIES SHALL BE REPORTED TO THE DESIGNER. FIGURED DIMENSIONS MUST BE TAKEN IN PREFERENCE TO SCALED DIMENSIONS.

Rev:-	Description:-	Date:-	Chkd by:-



Newborne House, 51-52 West Street, Chichester,
West Sussex, PO19 1RP
Tel: 01243 537552
Fax: 01243 200010
Email: info@vividdesignstudio.co.uk
Website: www.vividdesignstudio.co.uk

Project:-	Proposed Residential Development 40 Queens Road Waterlooville Hampshire
Title:-	Proposed Floor Plans & Elevations (Plot 2)
Client:-	Knight Homes Ltd
Scale:-	1:100 (@A1)
Drawn By:-	PJD
Checked By:-	
Date:-	09/06/14
Date:-	
Job.No:-	120051
Drg.No:-	63
Rev:-	