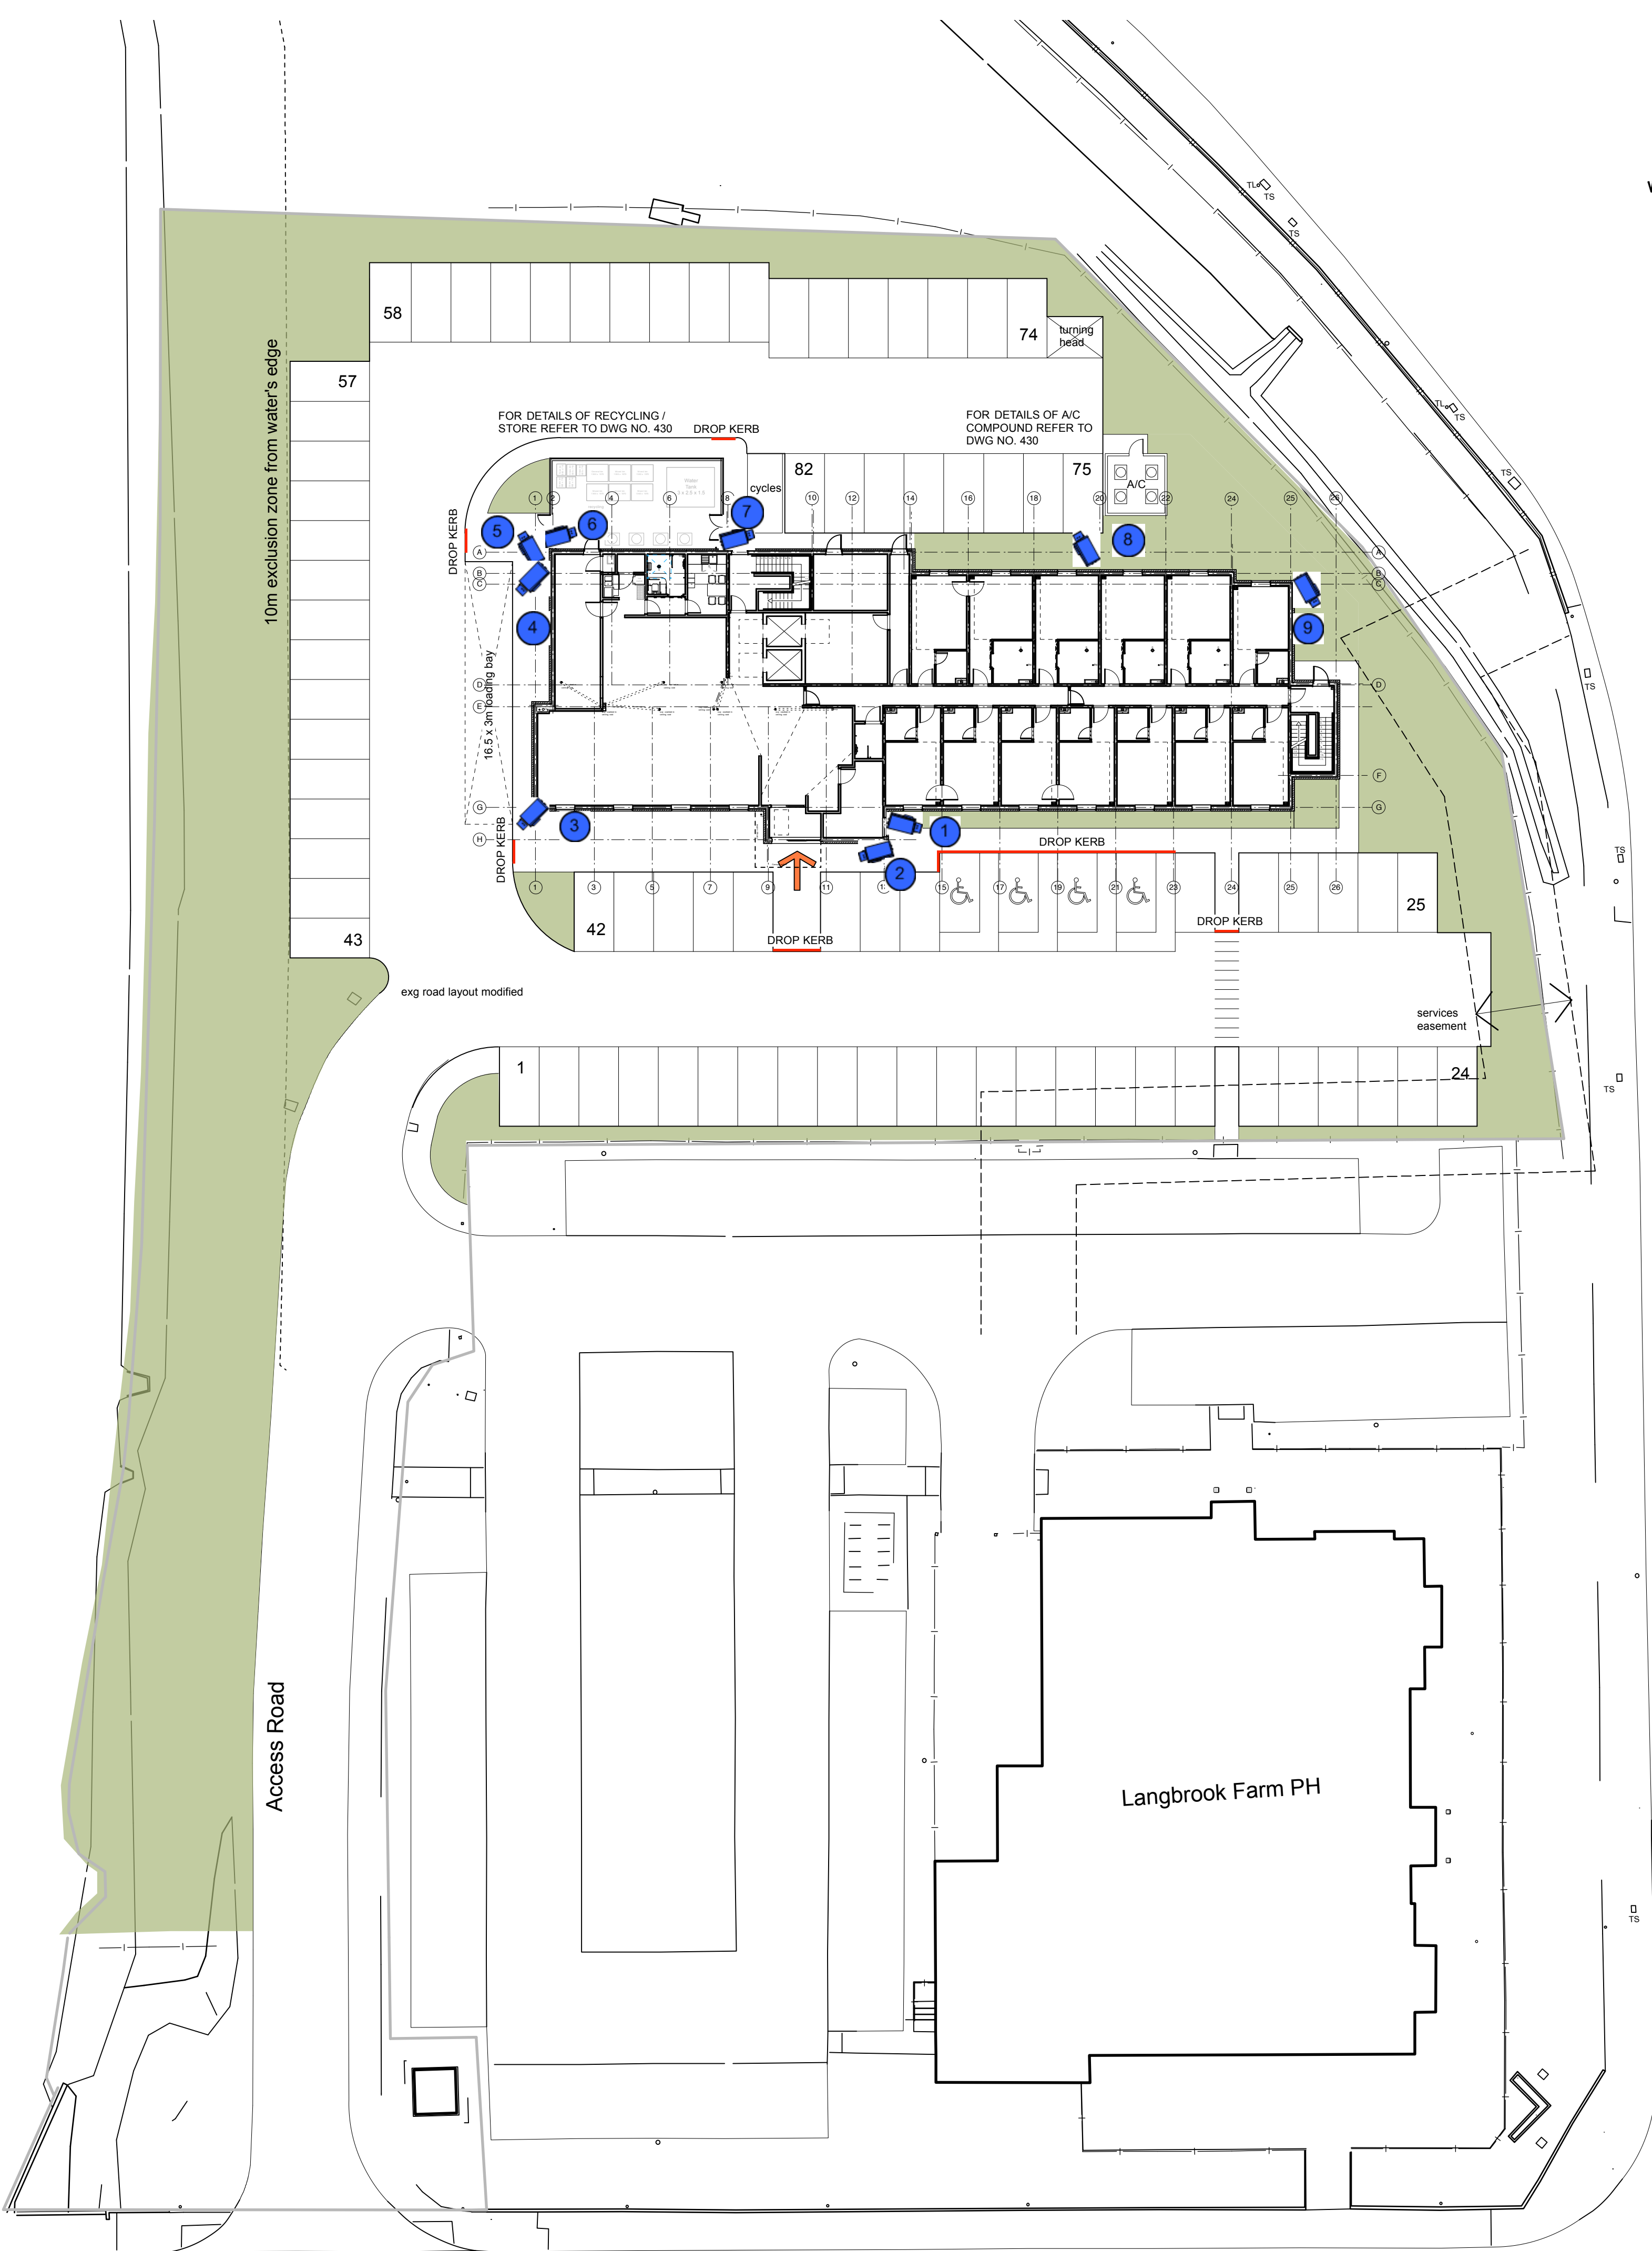


This drawing is the copyright of Axiom Architects.

The contractor is to check all site dimensions and levels before work starts. **Do not scale** from drawings. Notify the architect of any discrepancies. This drawing must be read with and checked against all structural and other specialist drawings, specification and bills of quantities. Notify the architect of any discrepancies. The contractor is to comply with all current British Standards and Building Regulations whether or not specifically stated on these drawings.

MATERIALS LEGEND:

- NEW ROADWAYS (TARMAC)
- NEW FOOTPATH (PAVING SLABS) MARSHALLS "SAXON" COLOUR "BUFF" TO MATCH EXISTING
- NEW LANDSCAPING (GRASS & PLANTING) REFER TO PLANTING SCHEME
- EXISTING LANDSCAPING
- NEW KERB (DROP)

PARKING SPACES

THE LAYOUT WILL PROVIDE A TOTAL OF 82 SPACES

Rev	Date	Description	By
-----	------	-------------	----

Brooklands Yard
Southover High Street
Leaves
East Sussex
BN7 1HU

Tel. 01273 479269
www.axiomarchitects.co.uk

Client

WHITBREAD GROUP PLC

Project

PREMIER INN HOTEL
LANGSTONE ROAD
HAVANT, PO9 1SA

Drawing

SITE PLAN

Scale	Status	Date	Drawn	Checked
1:50 @ A1	TENDER	19.12.14		

Drawing No.	Revision
-------------	----------

3654/101

File Name: 3654-101 Site Plan.vwx