



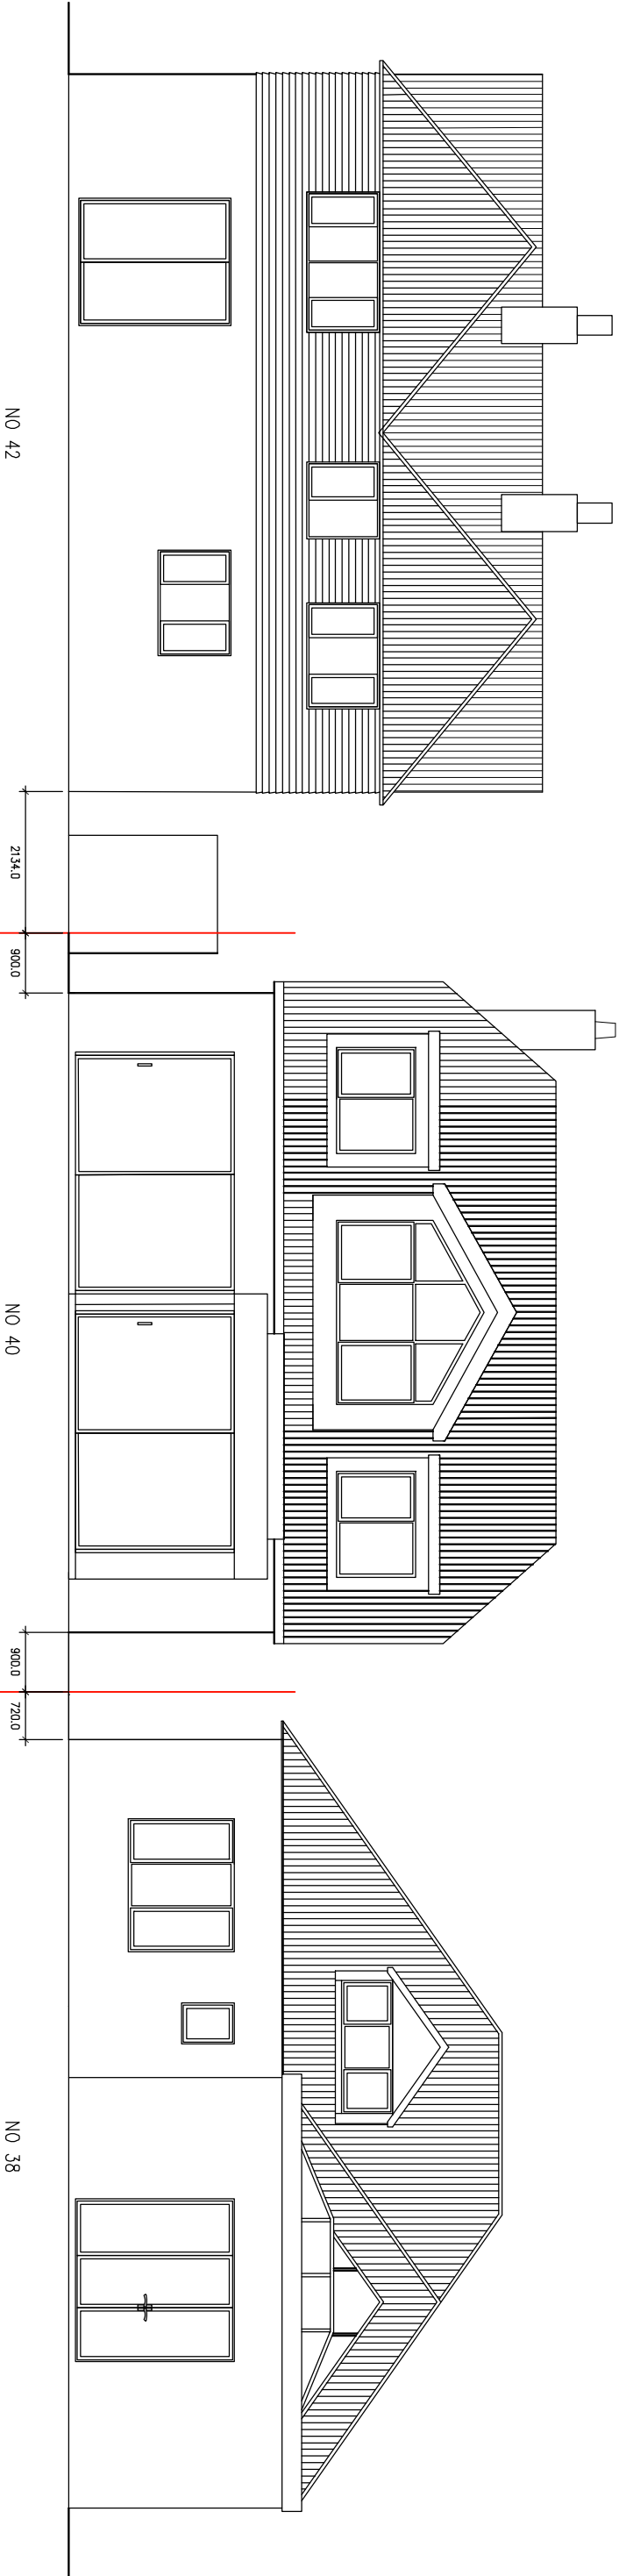

REAR EAST ELEVATION IN CONTEXT

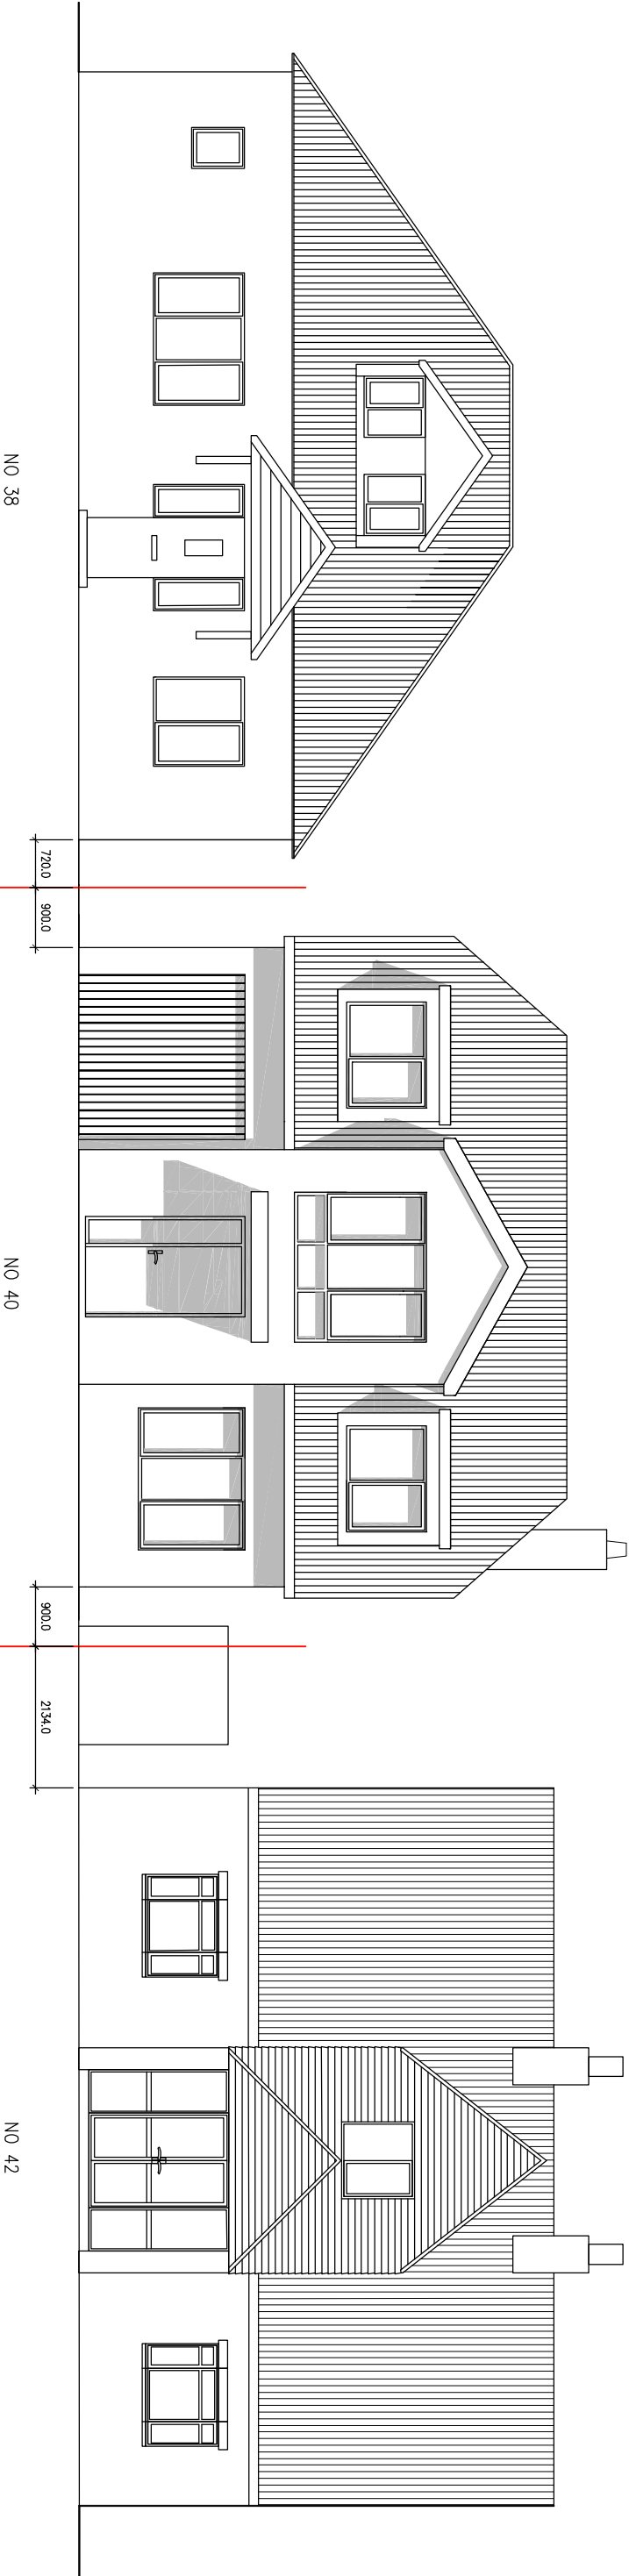

FRONT WEST ELEVATION IN CONTEXT

Notes

ALL DETAILS TO BE CHECKED AND APPROVED BY SPECIALIST CONTRACTOR AND INSTALLED IN STRICT ACCORDANCE WITH MANUFACTURERS DESIGN AND SPECIFICATION

Notes/revisions:

Rev	Date	Drwn	Chkd

PLANNING ISSUE			
Date:	Sept 2015	Client:	Mr J. Adams
Drawn:	JS	Project:	40 Beach Road, Emsworth
Check:		Title:	Proposed Elevations in Context
Scale:	1 : 100 @A3	Dwgnr:	15-248 D09
		Revision:	