

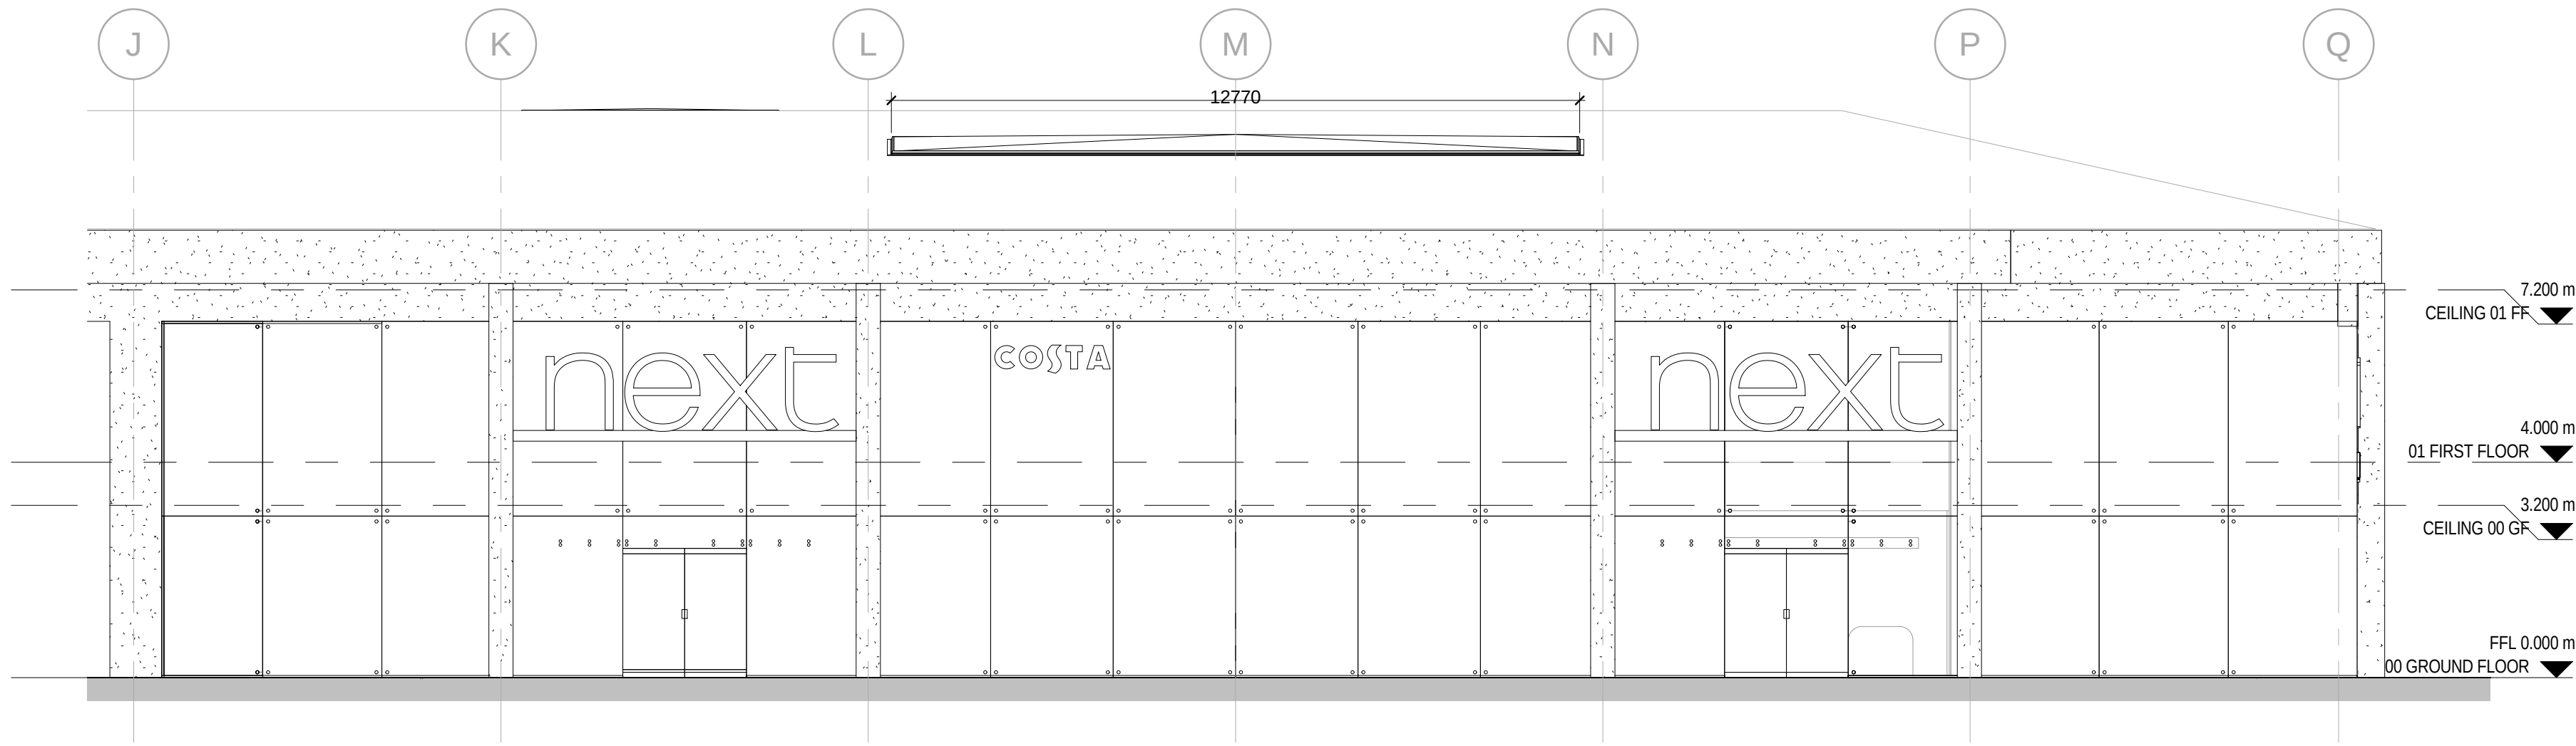



DO NOT SCALE FROM PRINT
IF IN DOUBT ASK

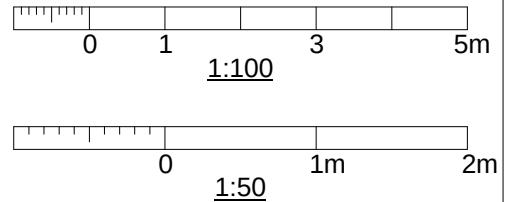

1 001 SOUTH - SHOPFRONT ELEVATION
1 : 100

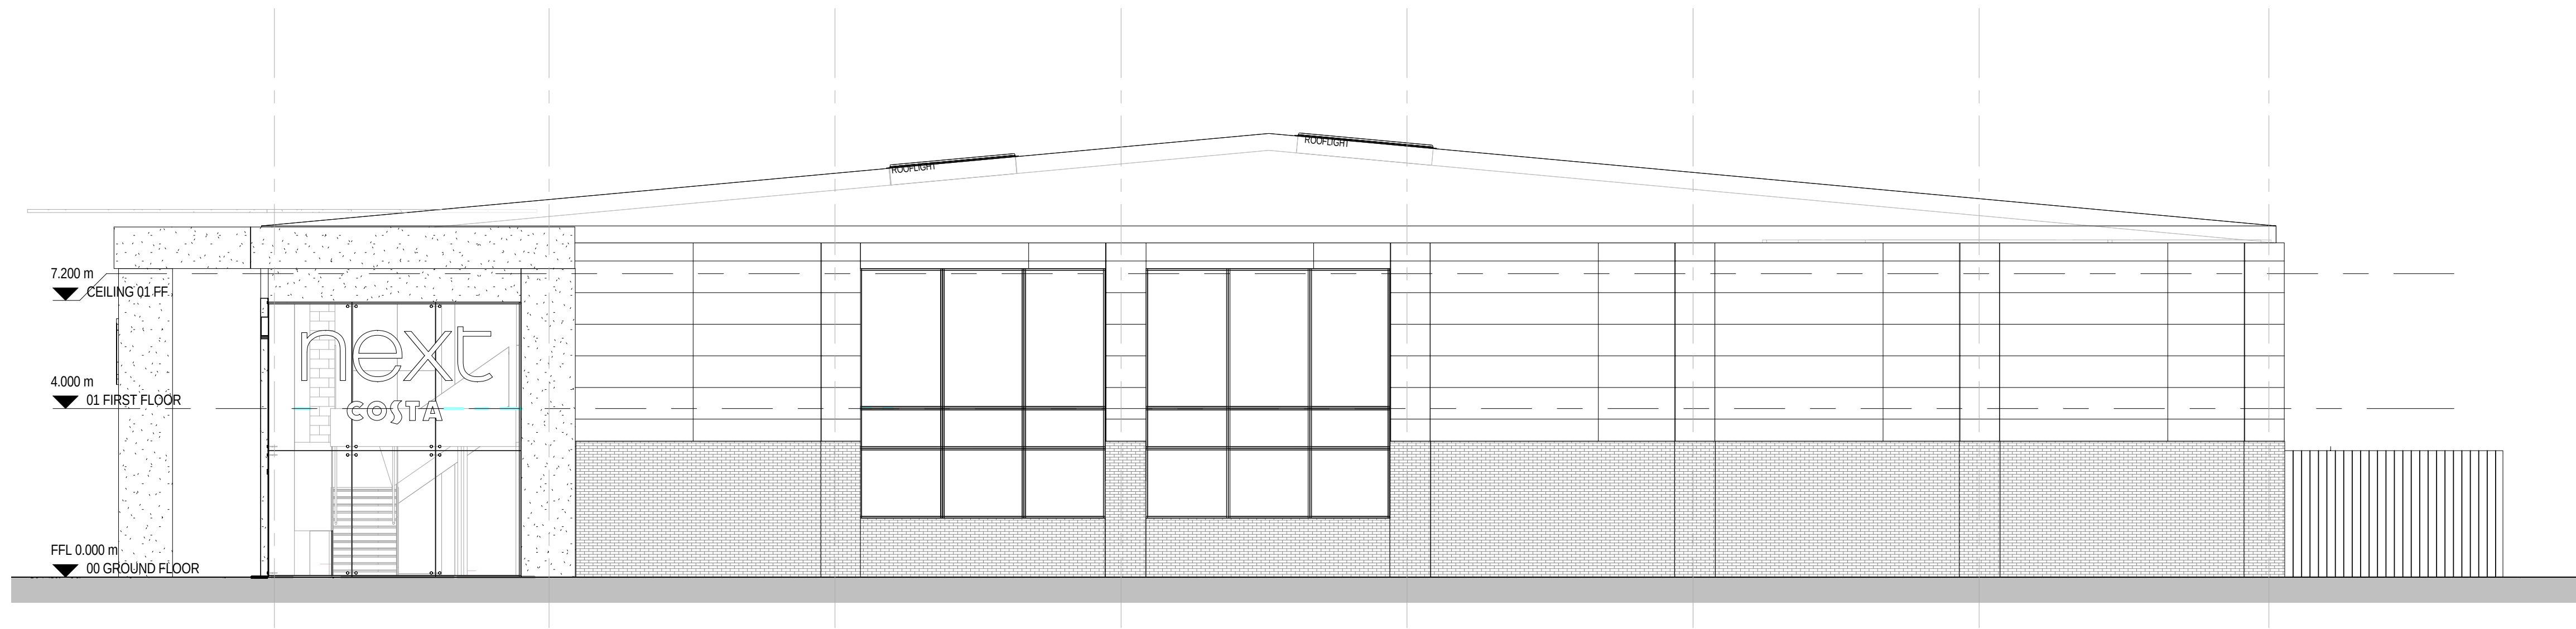

2 002 EAST - RETURN ELEVATION
1 : 100

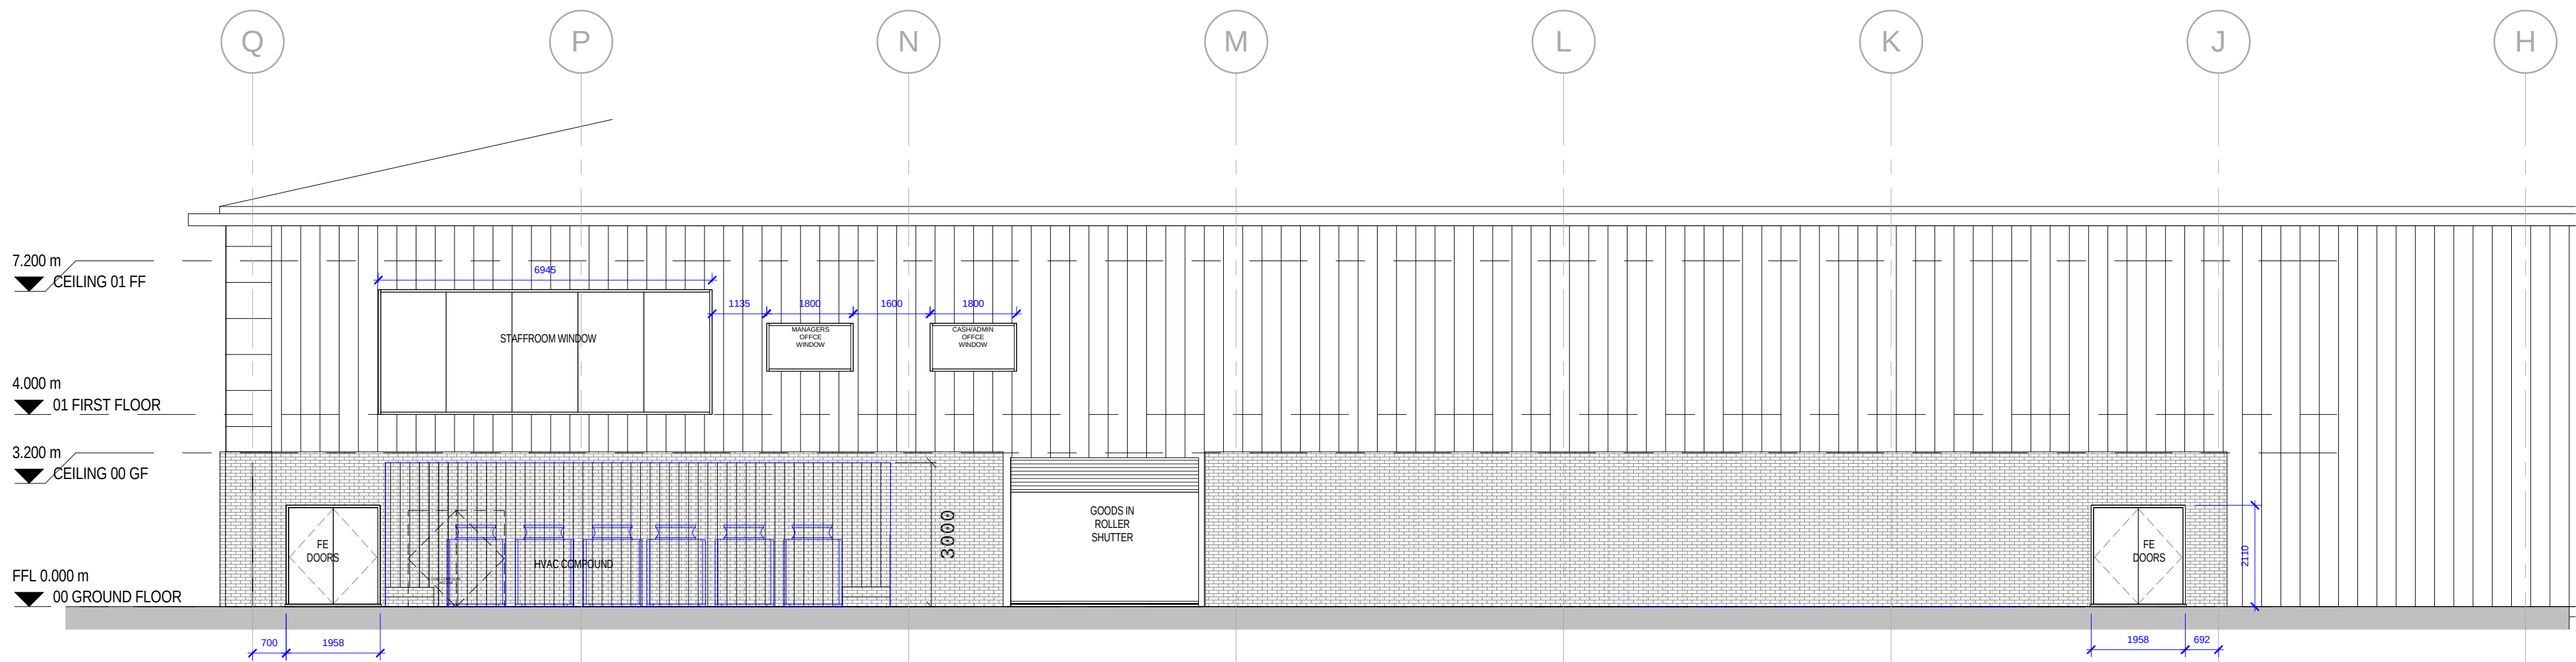

3 003 NORTH ELEVATION - REAR
1 : 100

AD	24.09.15	SCR	BR dry run comments 22.09.15 - re-install WW ACC. FR. Remove CW AAC FR. extend CW end spirewall by 200mm; reduce CW cashdesk to 3 tills;
AC	21.09.15	SCR	BR dry run comments 11.09.15 - WW ACC. FR. removed. Home cashdesk relocated to back wall.
AB	18.09.15	JK	Revised position of escalator pit and adjoining area. Revised mezzanine posts to use diag of 16.09.15
Rev.	Date	Drawn	Description
next Shopfitting Department Dorset Road Enderby LE19 4AT Tel: +44 (0) 844 844 8888 Tel: +44 (0) 116 284 2111			
ADDRESS: SOLENT RETAIL PARK, HAVANT			
PROJECT: RESITE AW15			
DRAWING TITLE: Elevations			
DRAWING NUMBER: 02474 - 020-003			
SCALE 1 : 100		DATE 09/18/15	
DRAWN BY: JK		REVISION AD	