



NOTES:
Dimensions to be checked on site before commencing work. Any discrepancies shall be reported to the architect immediately.

Do not scale from these drawings except for planning purposes. Use figured dimensions only.

Where applicable this drawing is to be read in conjunction with other consultants' drawings.

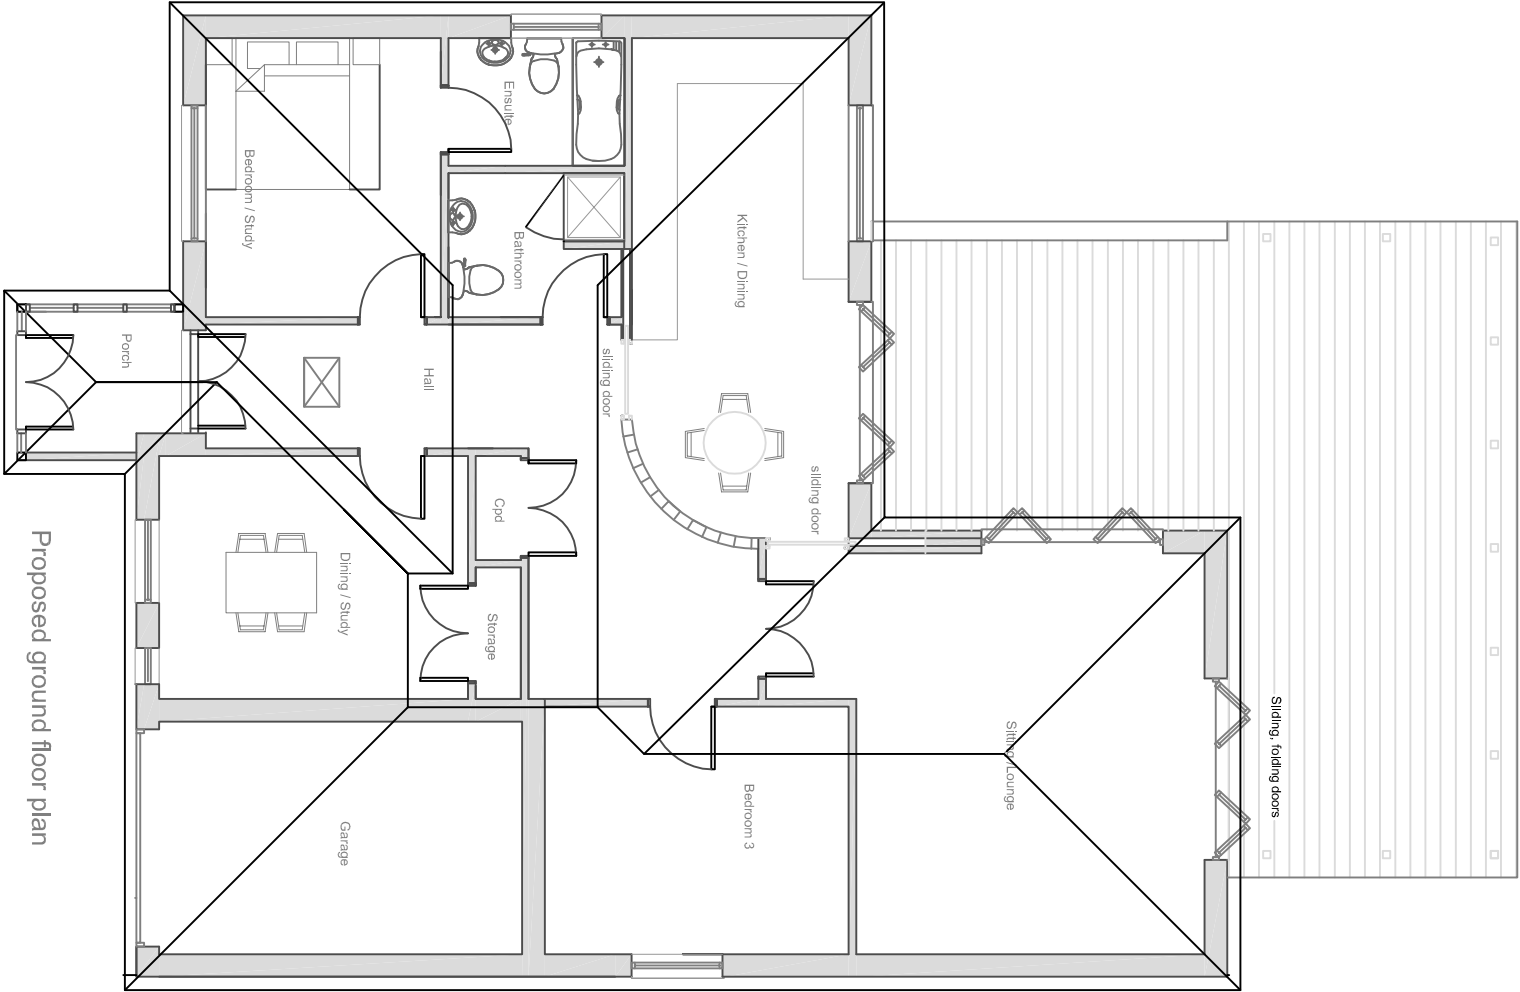

Proposed ground floor plan

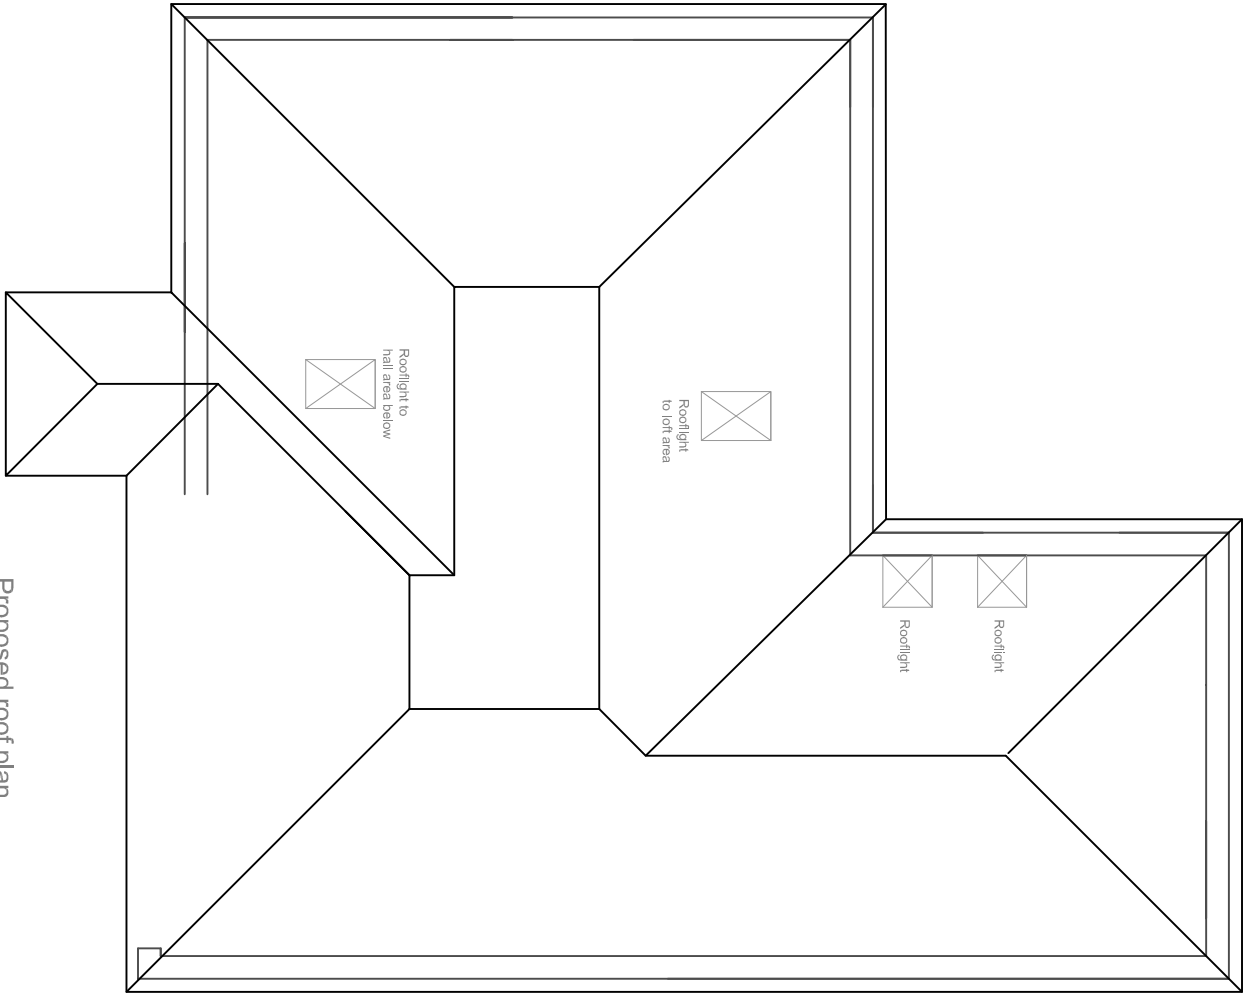

Proposed roof plan

Title		Scale
PLANNING		1:100
New bungalow		
Proposed plans		
Date	Drawn	Checked
Job Number	Drawing Number	Revision
15.111	PL 01D	

D	Oct '15	LA comments	Checked
C	Aug '15	Post pre-app enquiry	
Rev	Date	Amendment	

bloomfield parker

ARCHITECTS

6 The Old Flour Mill, Queen Street,
Emsworth, Hants, PO10 7BT
Tel: 44 (0) 1243 373855
Fax: 44 (0) 1243 373245
e-mail: info@bloomfieldparker.co.uk

For
Ms C Swales
Project
**Proposed bungalow at
13 Eastoke Avenue
Hayling Island**