


NOTES:


Dimensions to be checked on site before commencing work. Any discrepancies shall be reported to the architect immediately.

Do not scale from these drawings except for planning purposes. Use figured dimensions only.


Where applicable this drawing is to be read in conjunction with other consultants' drawings.

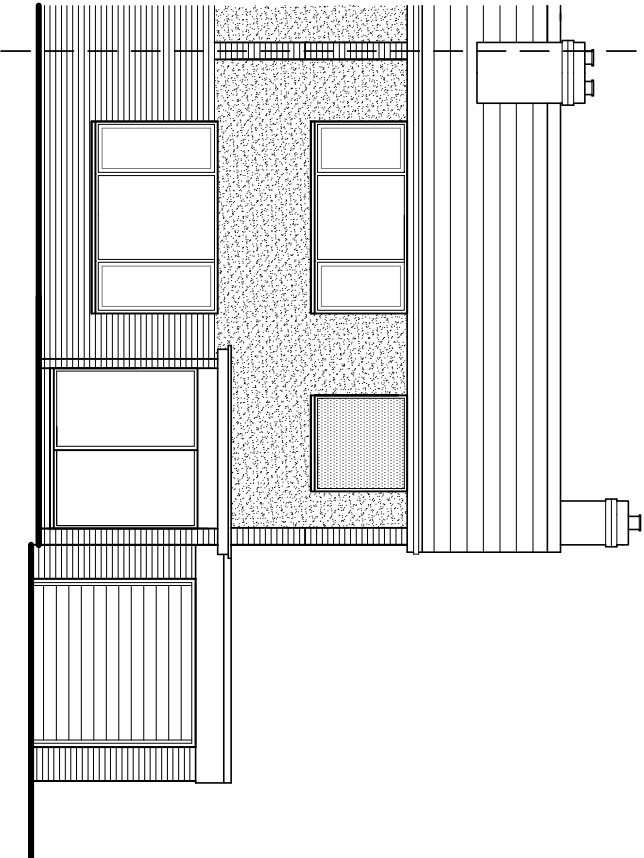


North (front) elevation

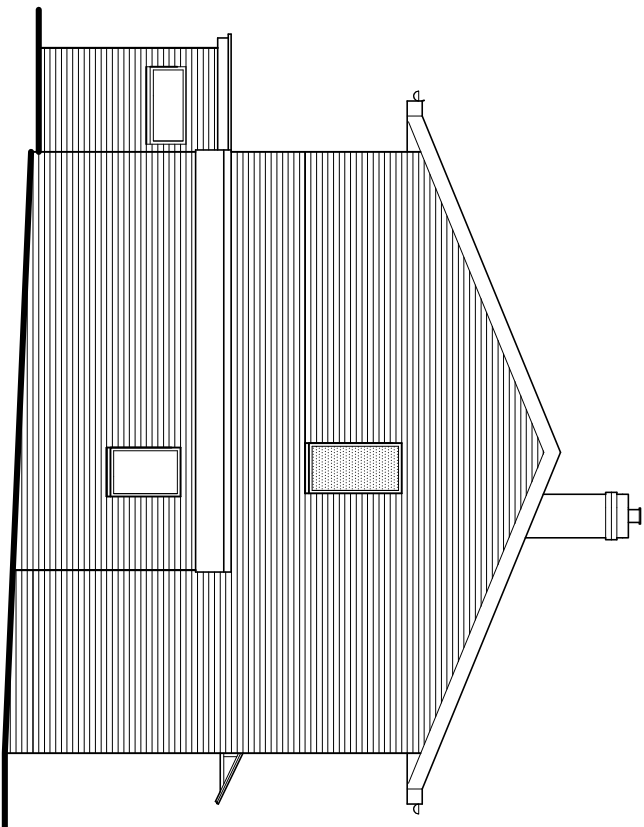


West (side) elevation

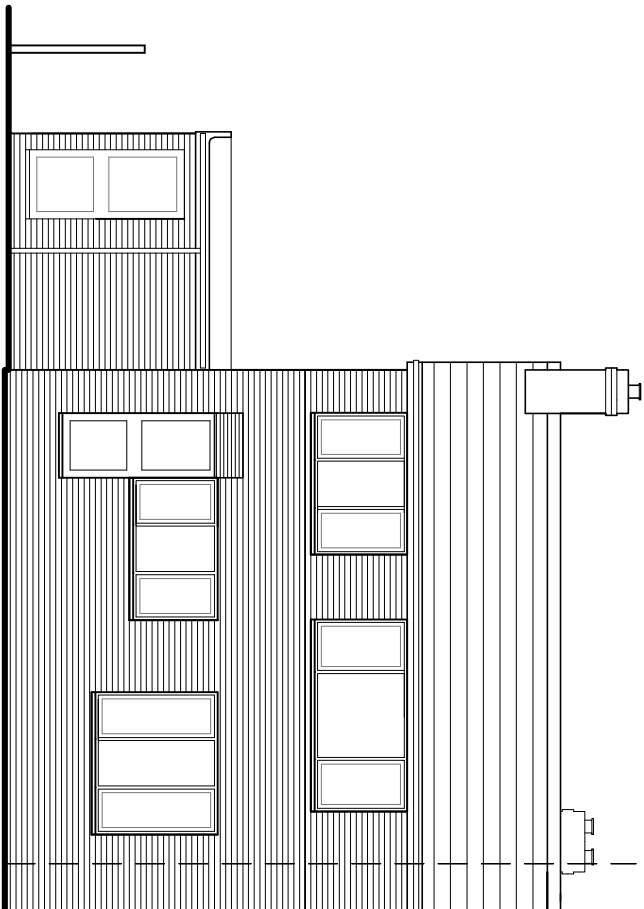

South (rear) elevation

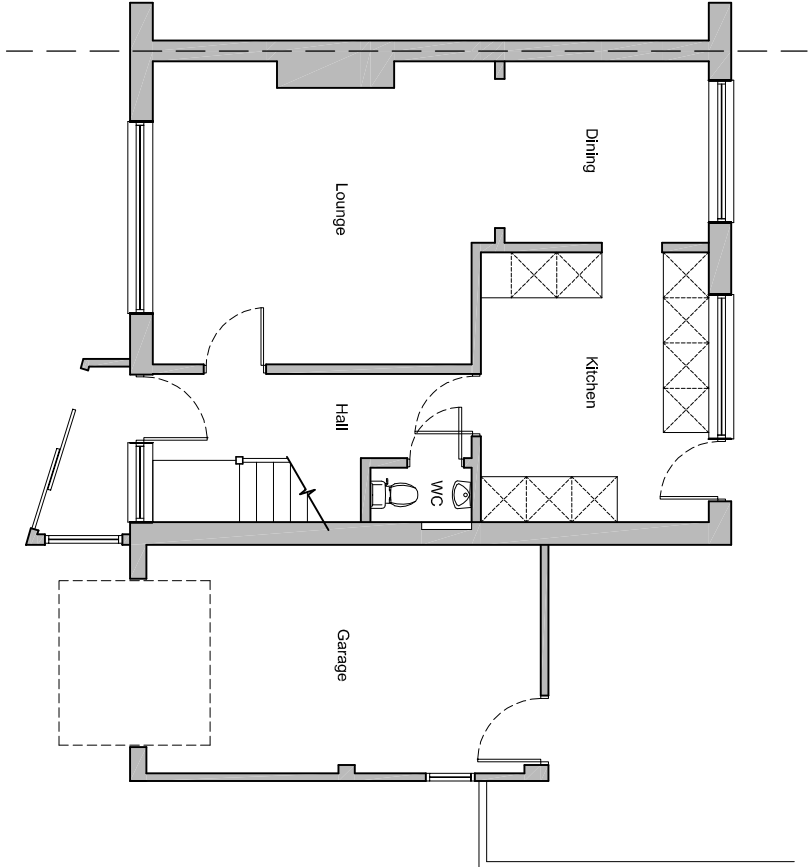


Ground floor plan

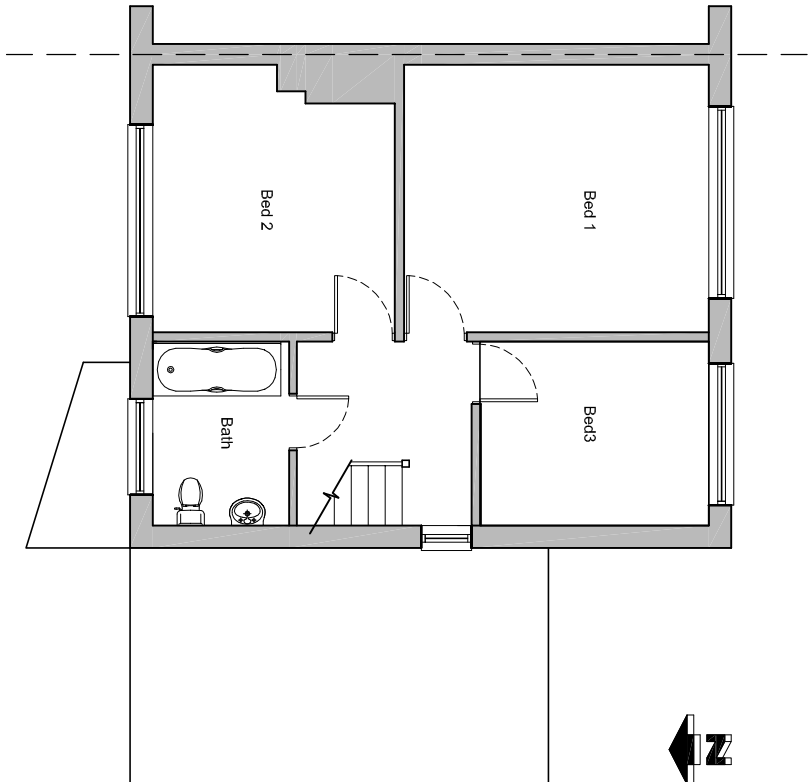

First floor plan

Existing plans & elevations scale 1:100

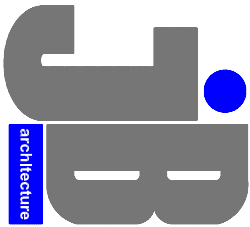

JIMMY BESSANT ARCHITECTURE
TEL: 01243 373620 M: 07769904282
E: jimmy@jb-architecture.co.uk
Web: www.jb-architecture.co.uk

For
MR & MRS YOSPER
Project
**PROPOSED SIDE EXTENSION AT
1 BIRCH TREE CLOSE
EMSWORTH
PO10 7QE**

Title
**EXISTING FLOOR PLANS
& ELEVATIONS**

Date	Drawn	Scale	Checked
MARCH 2016	JB	1:100 @ A3	-
Job Number	Drawing Number	Revision	
PL9116	-02		