


EXISTING REAR ELEVATION

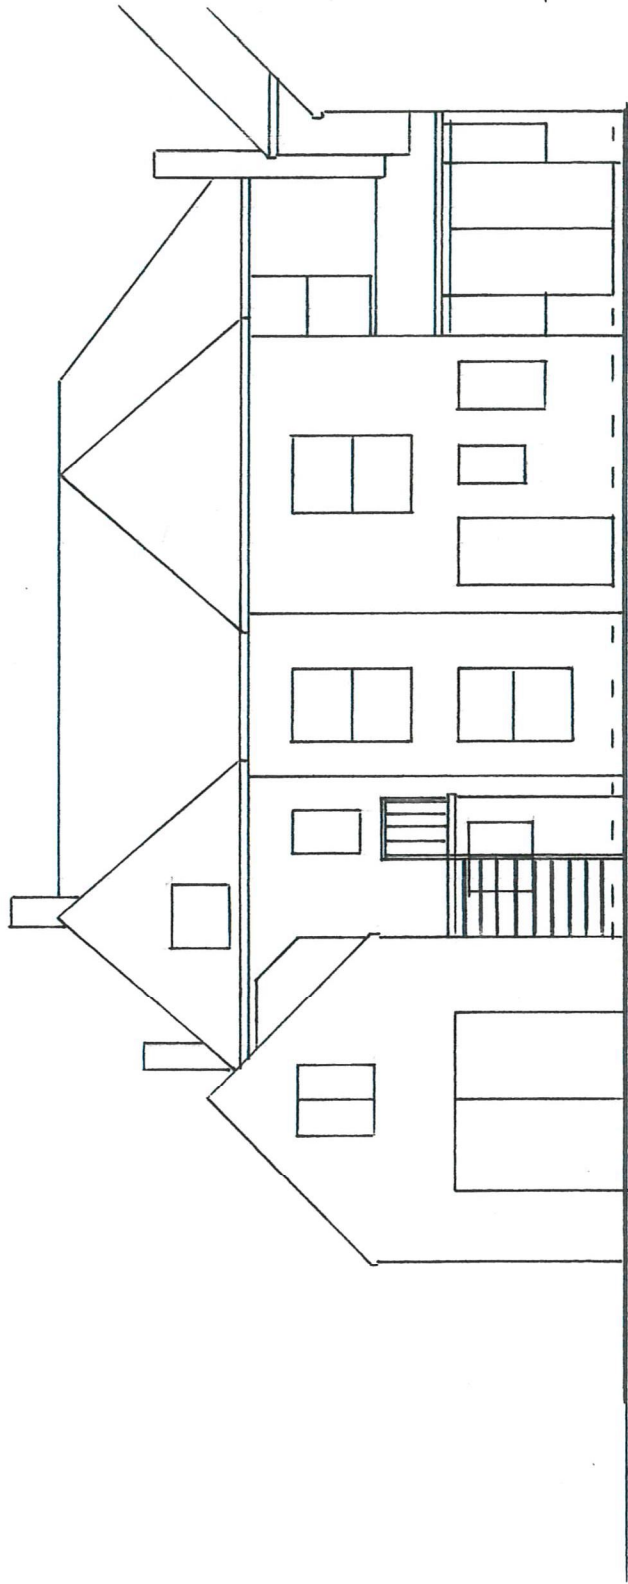

Scale: 1:100 0 1 2 3 4 5