




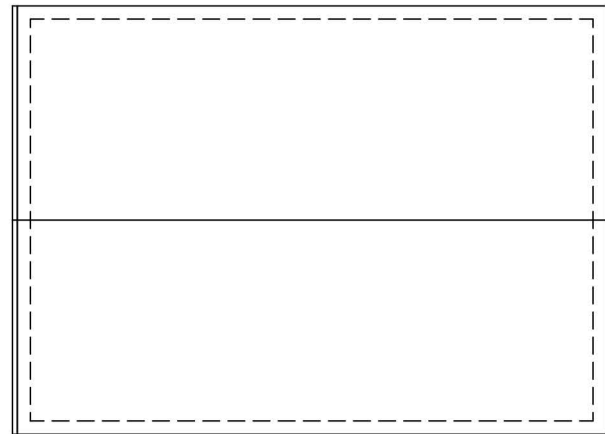


Roof Plan

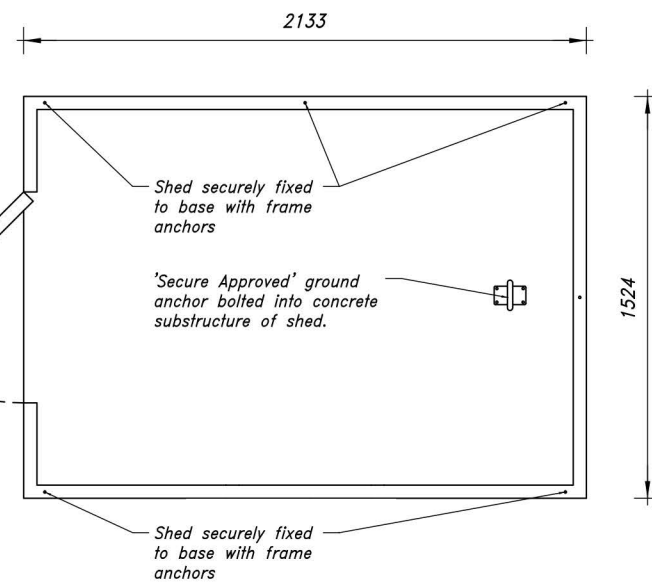


Floor Plan

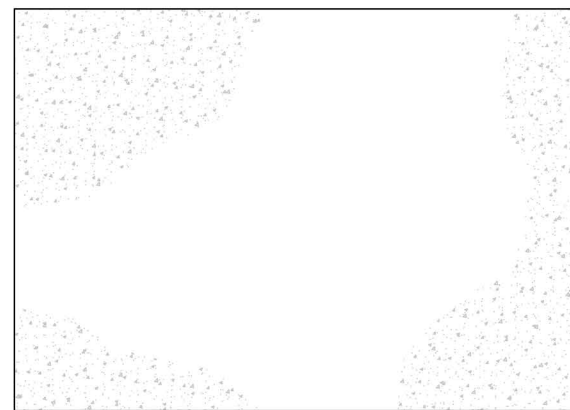


Sub-structure Plan

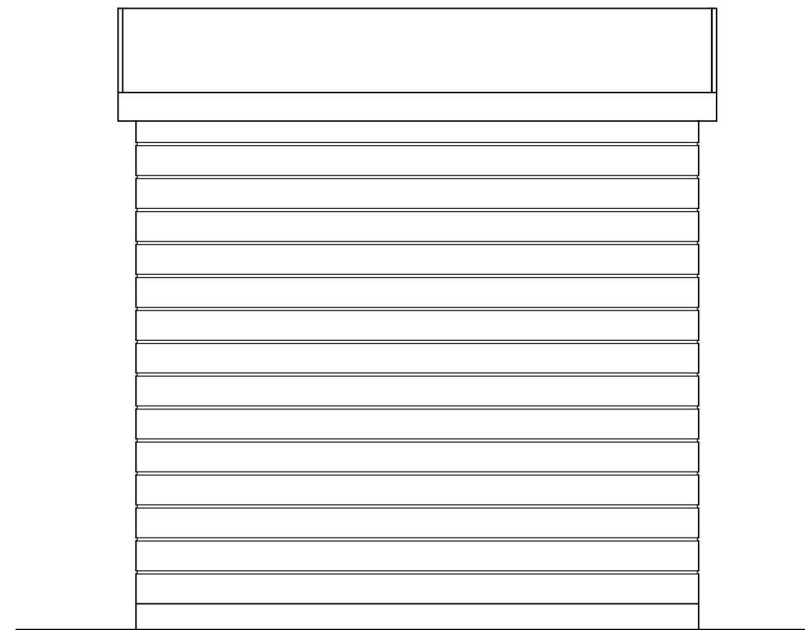


Side Elevation

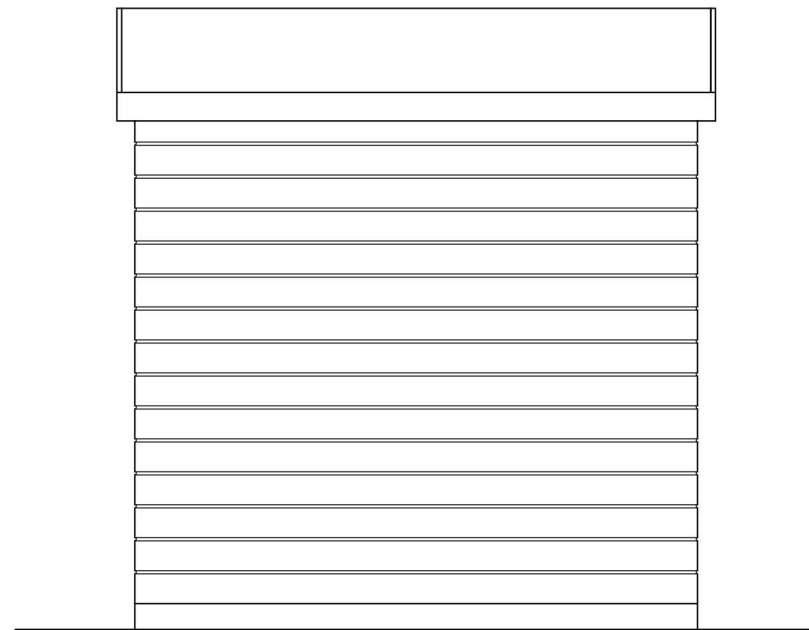

Side Elevation

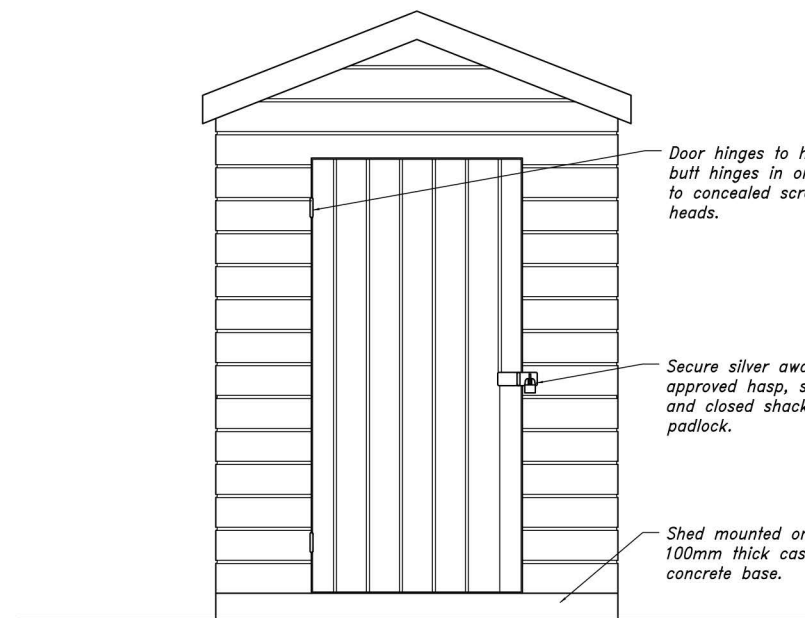

Front Elevation

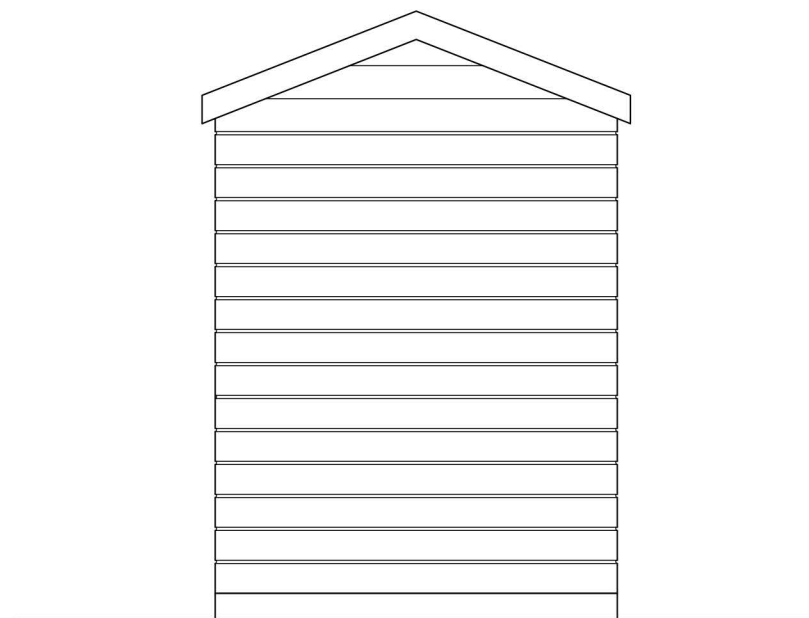

Rear Elevation



Group Design & Technical Department
Barratt House
City West Business Park
Scotswood Road
NEWCASTLE UPON TYNE
NE4 7DF
Tel: 0191 298 6100
Fax: 0191 256 8324

House Type Code

WARNING TO HOUSE-PURCHASERS. Property Misdescriptions Act 1991
Buyers are warned that this is a working drawing and the contents of this drawing may be subject to change at any time and alterations and variations can occur during the progress of the build process. As such the layout, form, content and dimensions of the finished construction may differ materially from those shown. Whilst we make every effort to ensure our drawings are up to date there may from time to time be an unavoidable delay in updating these due to changes in regulations and/or re-planning. Purchasers are advised to check with the Sales Adviser whether any alterations have been made to this drawing. The contents of this drawing do not constitute a contract, part of any contract or warranty.

Date	APRIL 2011	Shed 2
Drawn by	GDT	
Checked by	GDT	
Revision	A	Scale 1 : 50 @ A3