




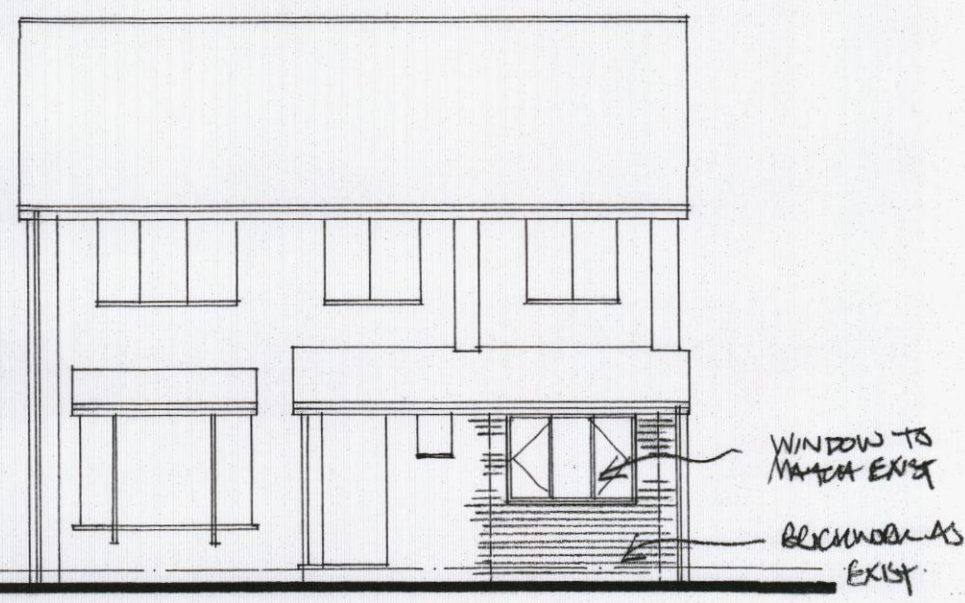


FRONT

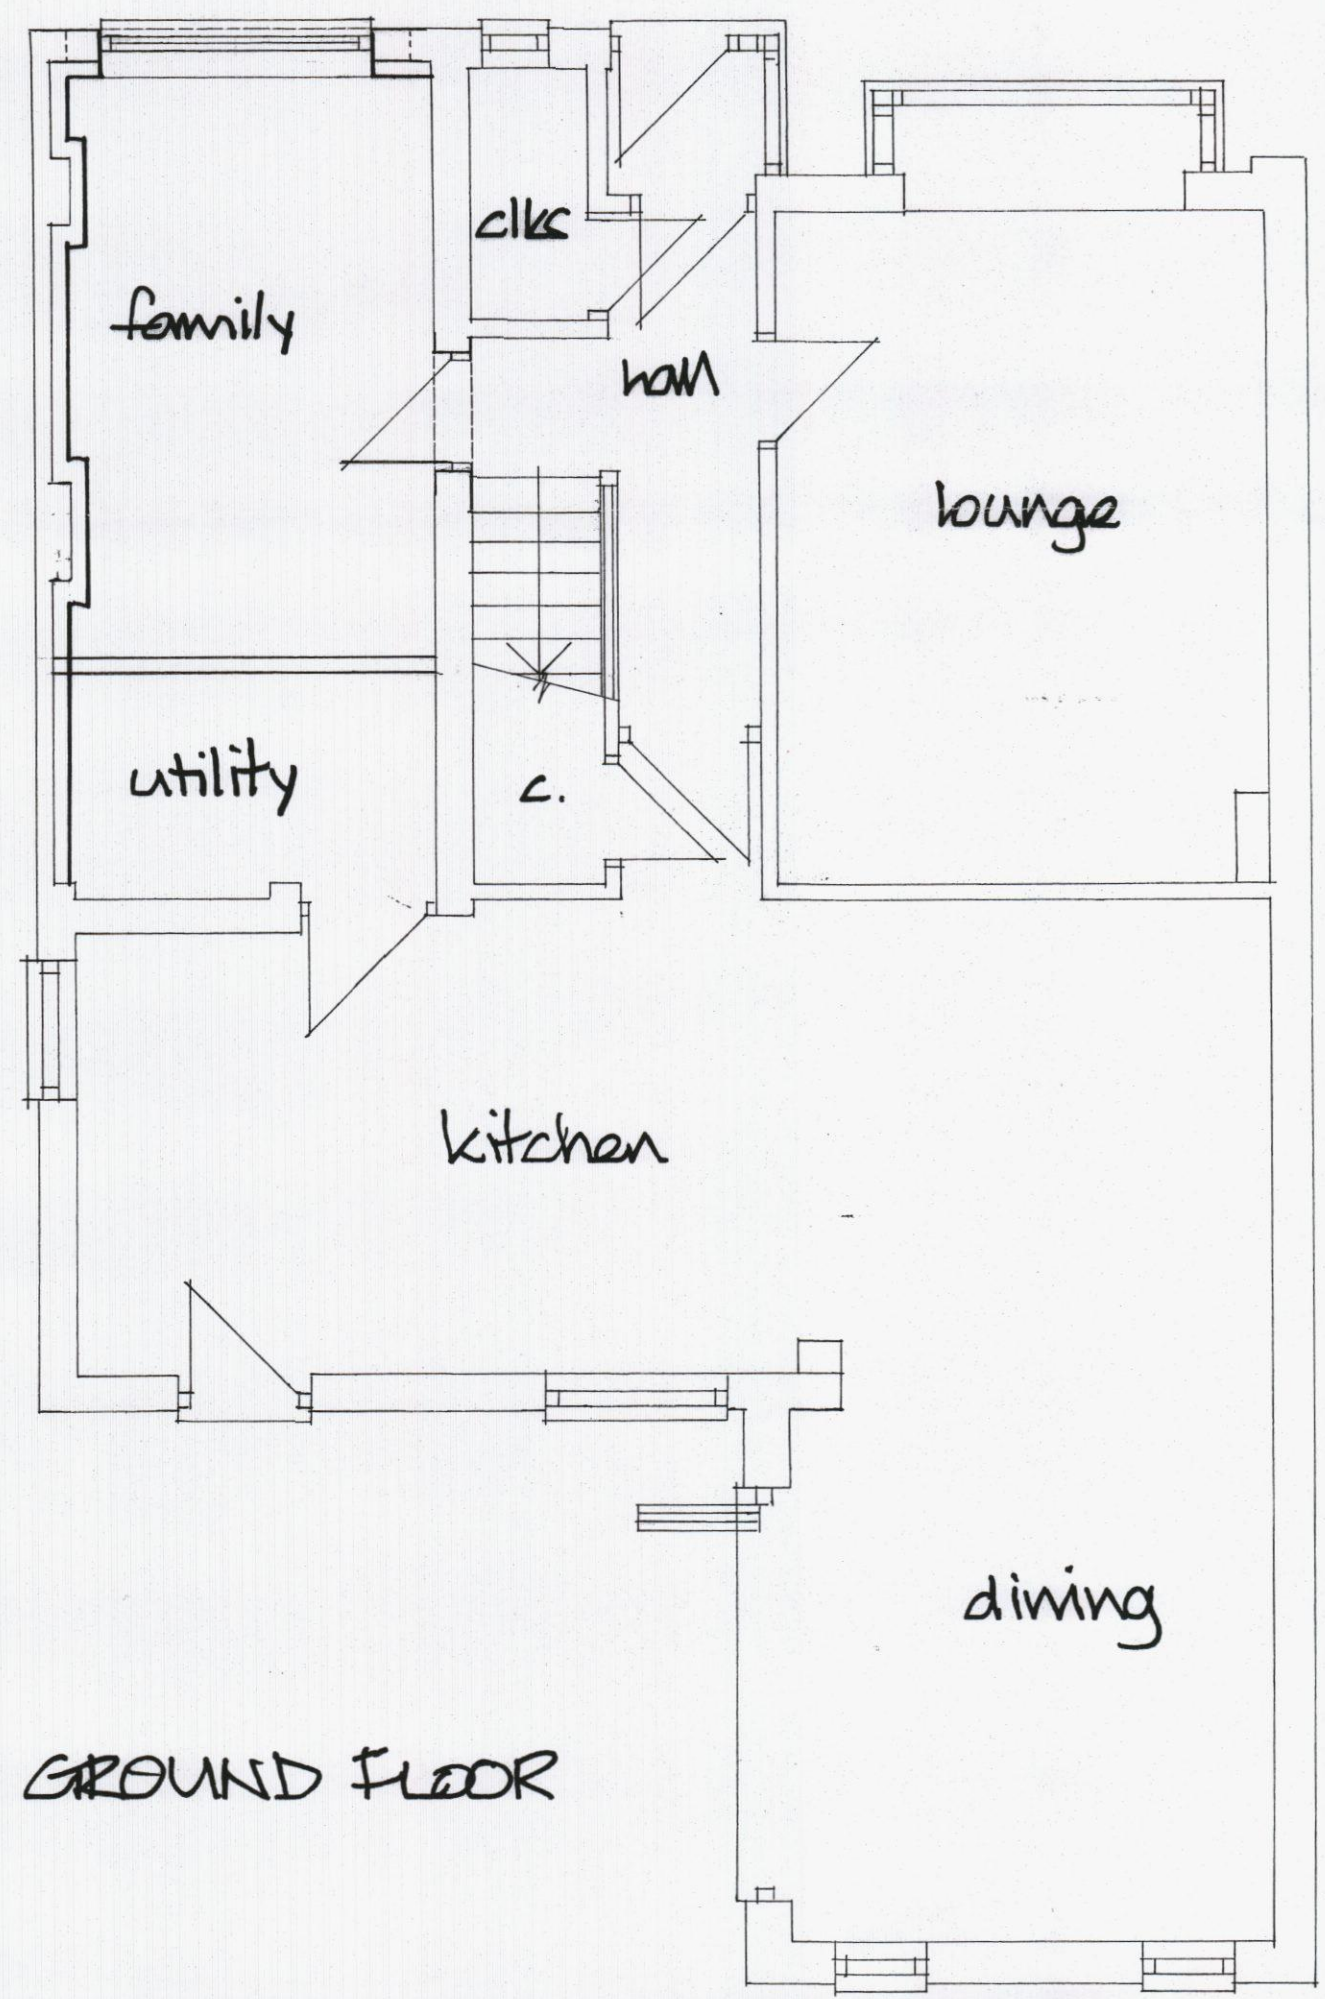


GROUND FLOOR

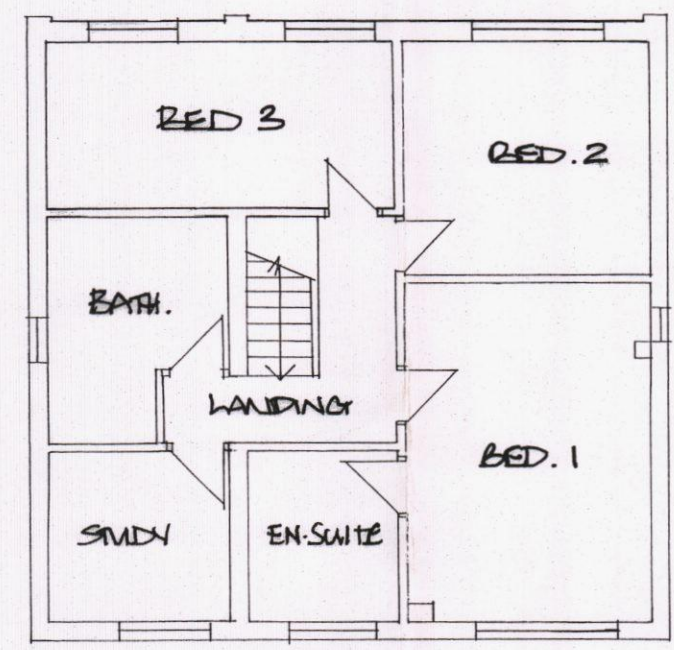

FIRST FLOOR
Scale 1:100

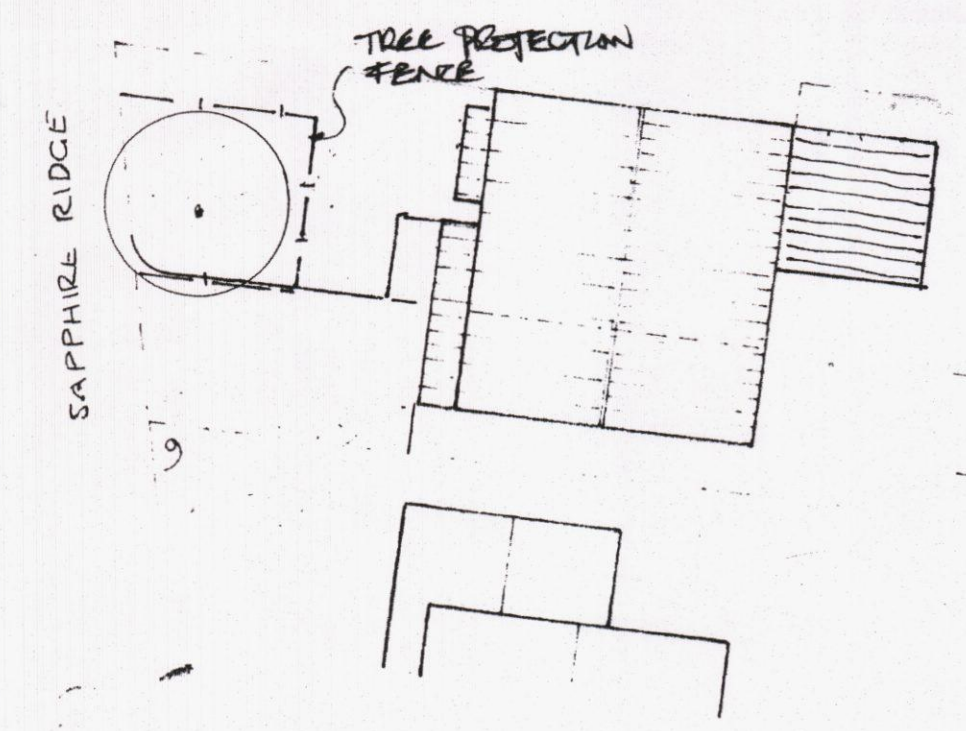

SITE PLAN 1:200

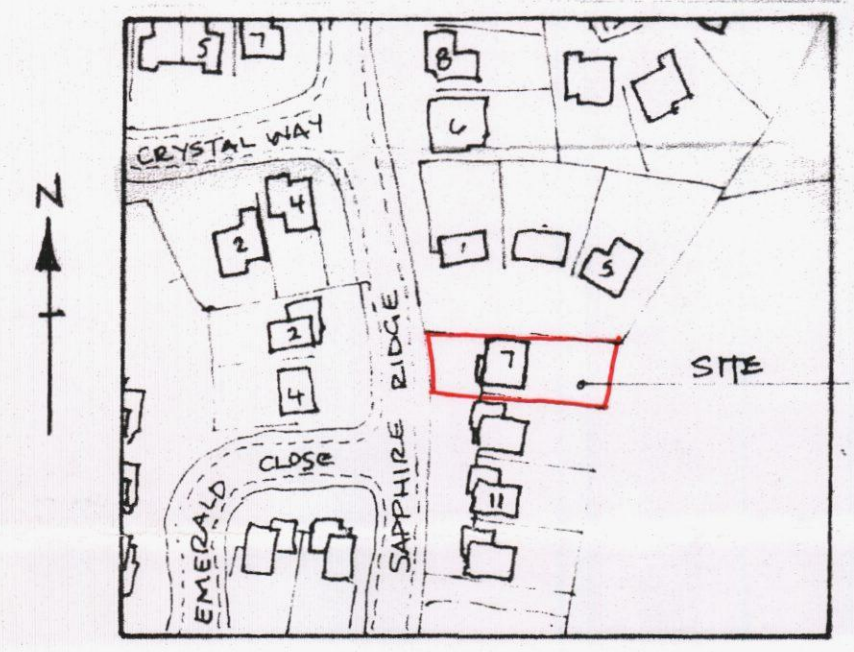

LOCATION PLAN 1:1250
OS WL 100046326



Derek Treagus Associates ARCHITECTURAL SERVICES No3-The Townhouse, 20 Nelson Road, Southsea, Hampshire PO5 2AS Tel: 07956 624094 Email: derek.treagus@ntlworld.com			
Project	GARAGE CONVERSION AT 7 SAPPHIRE RIDGE, WATERLOOVILLE, HAMPSHIRE.		
Client	Mr & Mrs G Hart		
Subject	Planning Drawing		
Date: March 2015	Scale: 1:50, 1:100 @ A2		
Rev:	Drg. No. 15/ 406/01		
• Copyright reserved. • All dimensions are to be site confirmed and should not be scaled unless for Planning purposes. • Verify all queries with the office.			