




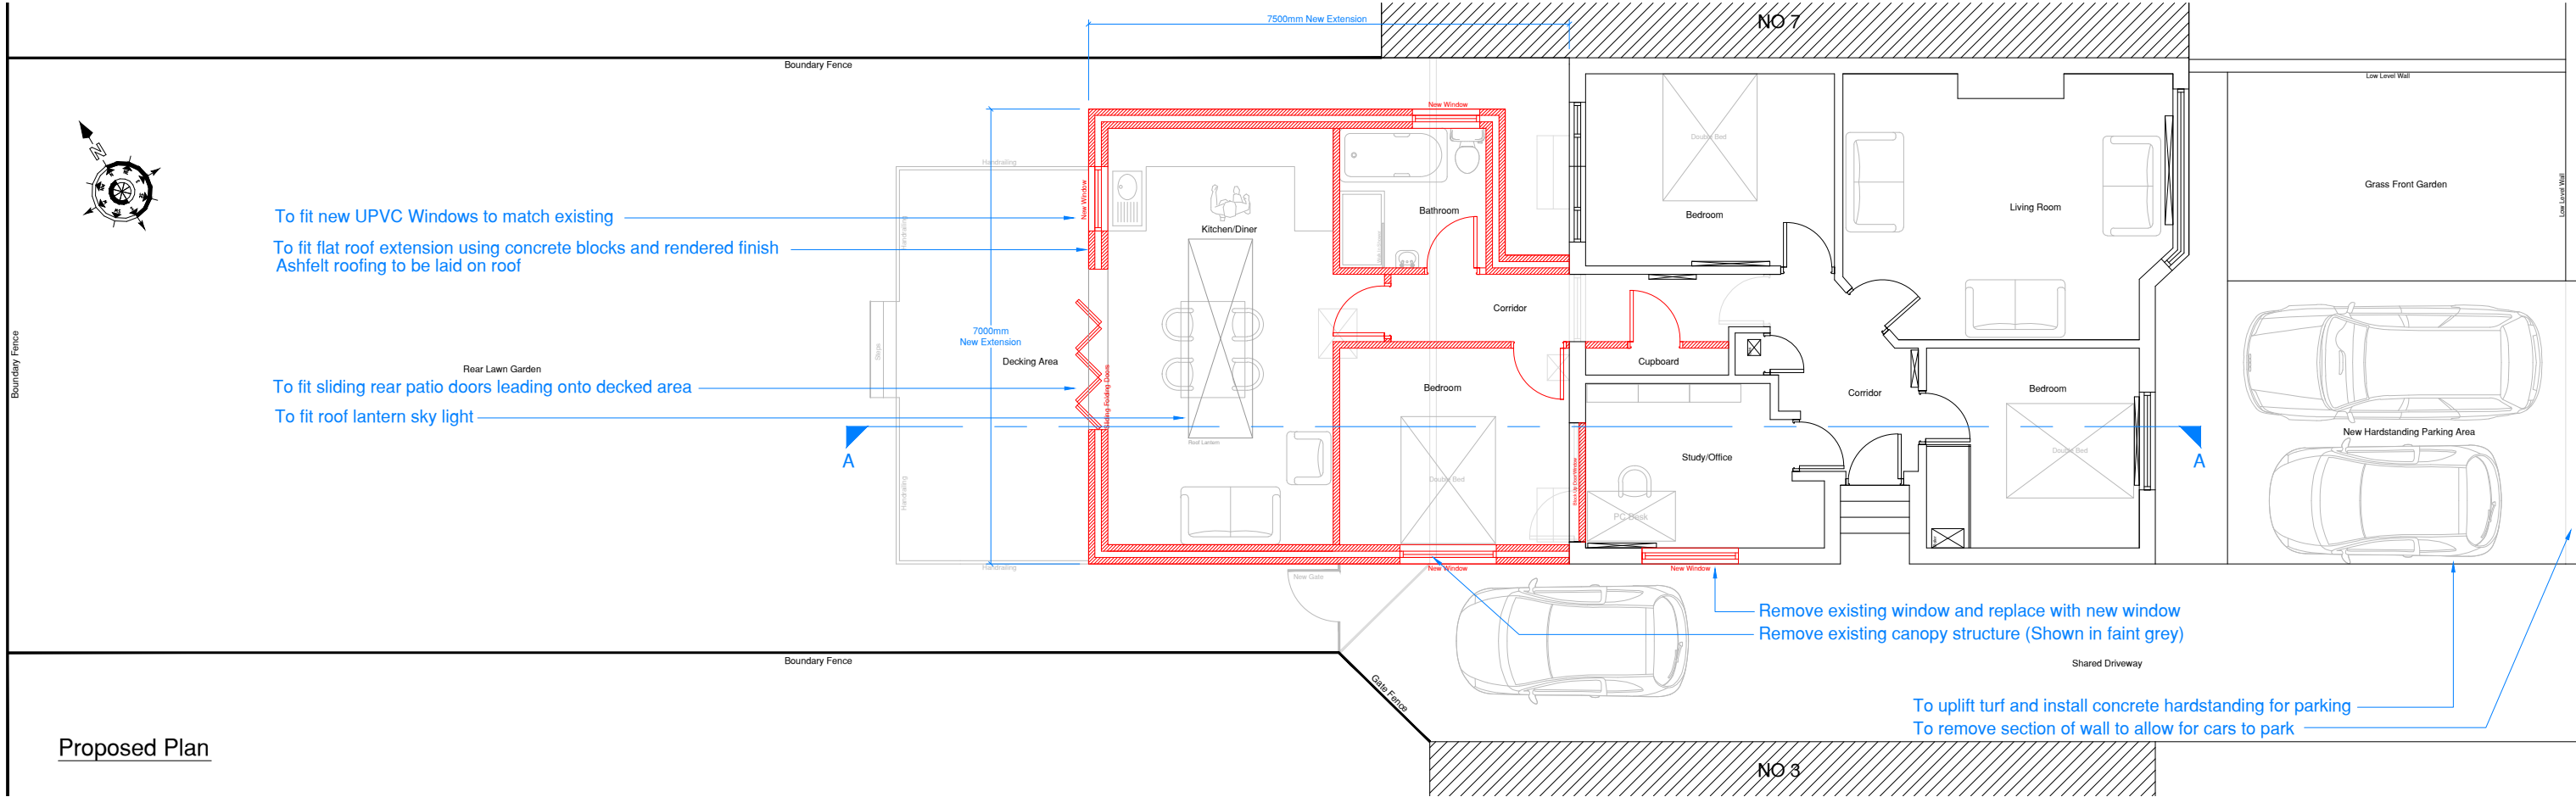


Proposed Plan

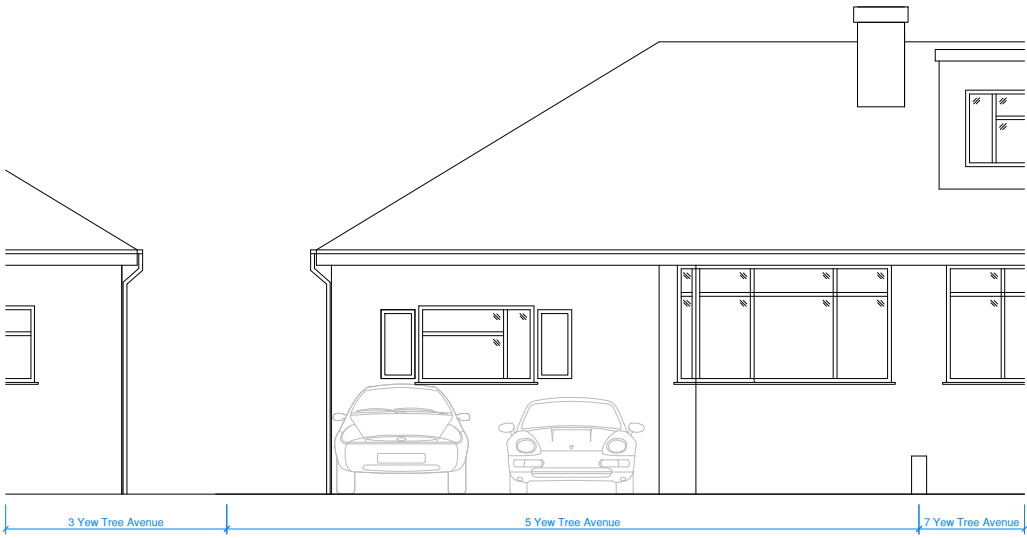


Existing North West Elevation

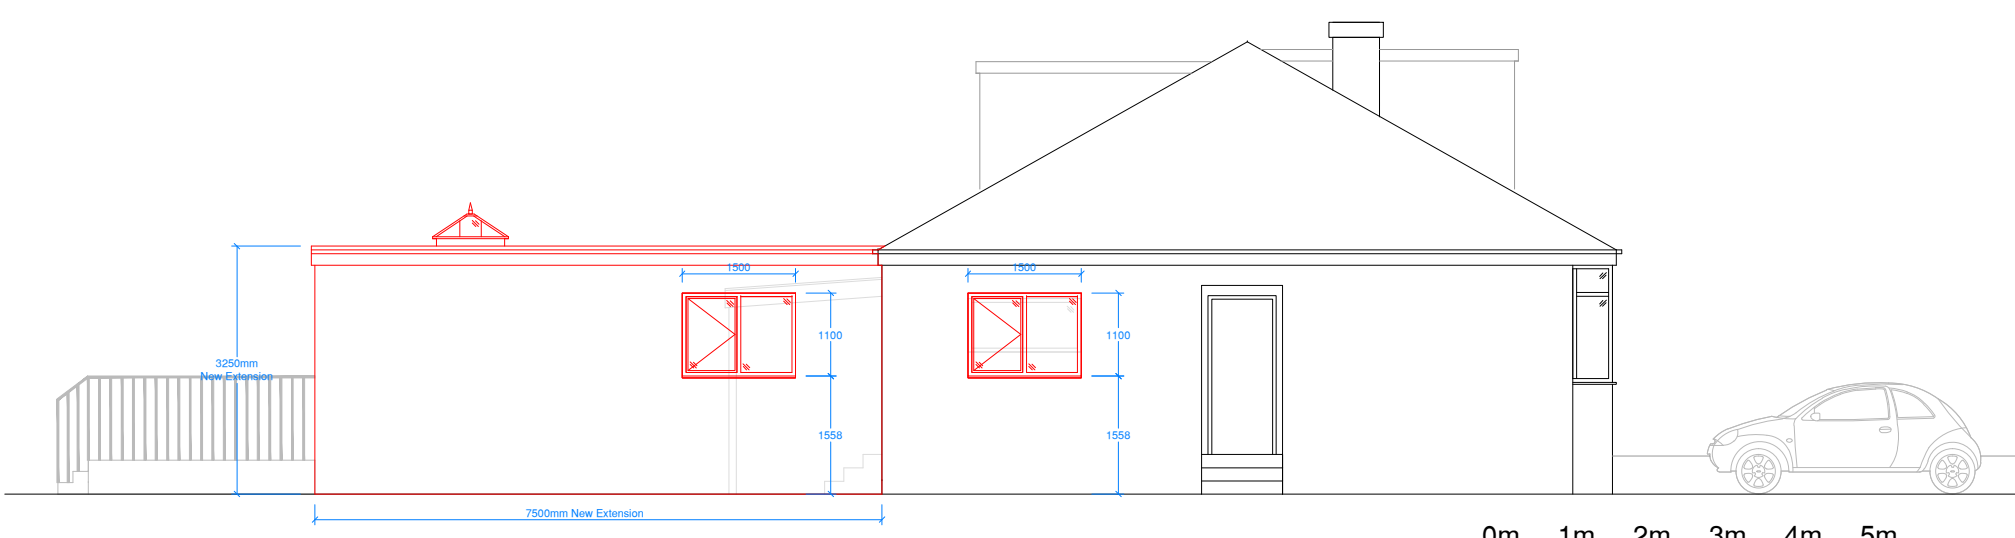

Proposed North East Elevation

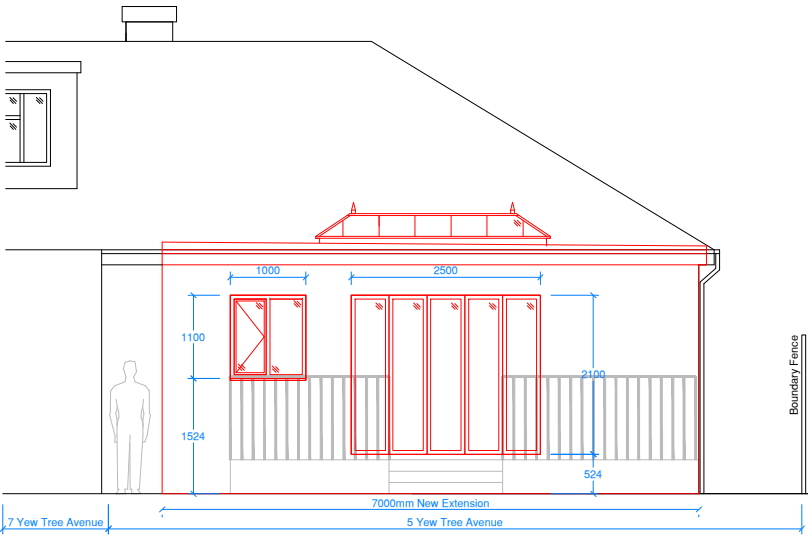

Proposed South East Elevation

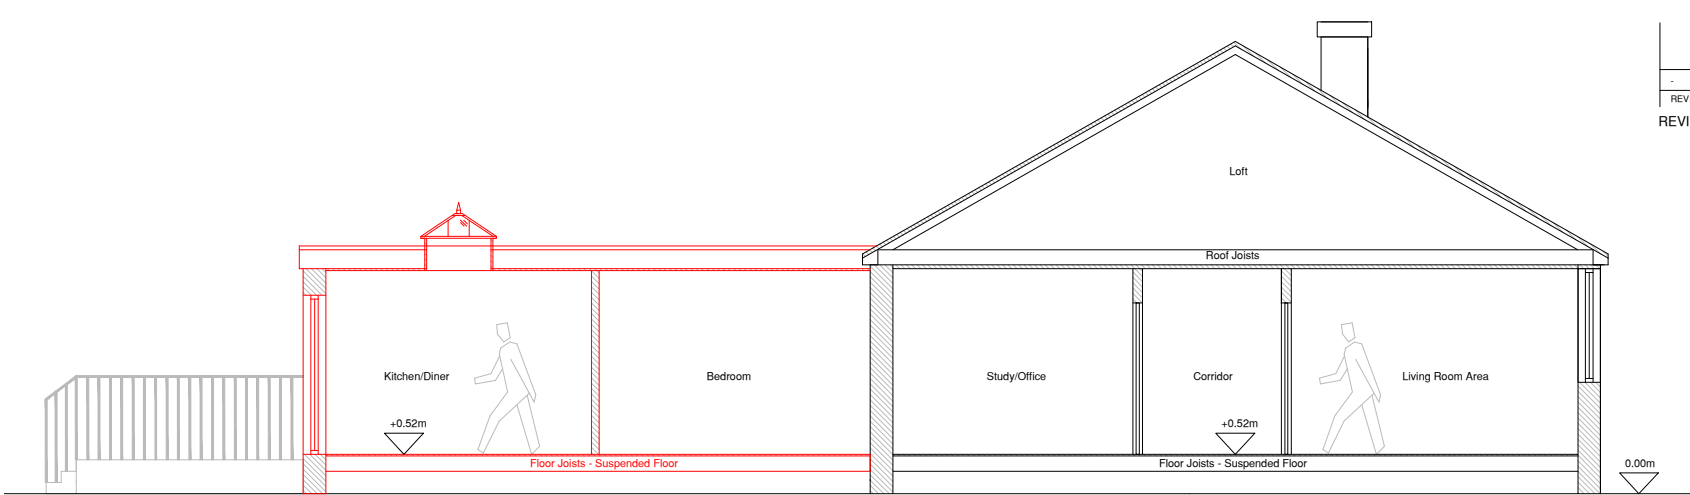

Proposed Cross Section Through A-A

REV.	DATE:	DESCRIPTION:	DRAWN BY:
REVISIONS:			

Mr Austin
5 Yew Tree Avenue, Cowplain, Waterlooville, PO8 8AH
CLIENT:

New Single Storey Rear Extension Project
PROJECT:

Layout 2 - Proposed Plans & Elevations & Photo
DRAWING TITLE:

ISD507-2
DRAWING NO: REVISION:

MA
DRAWN BY: 14/04/2015
DATE: 1:100@A3
SCALE: