




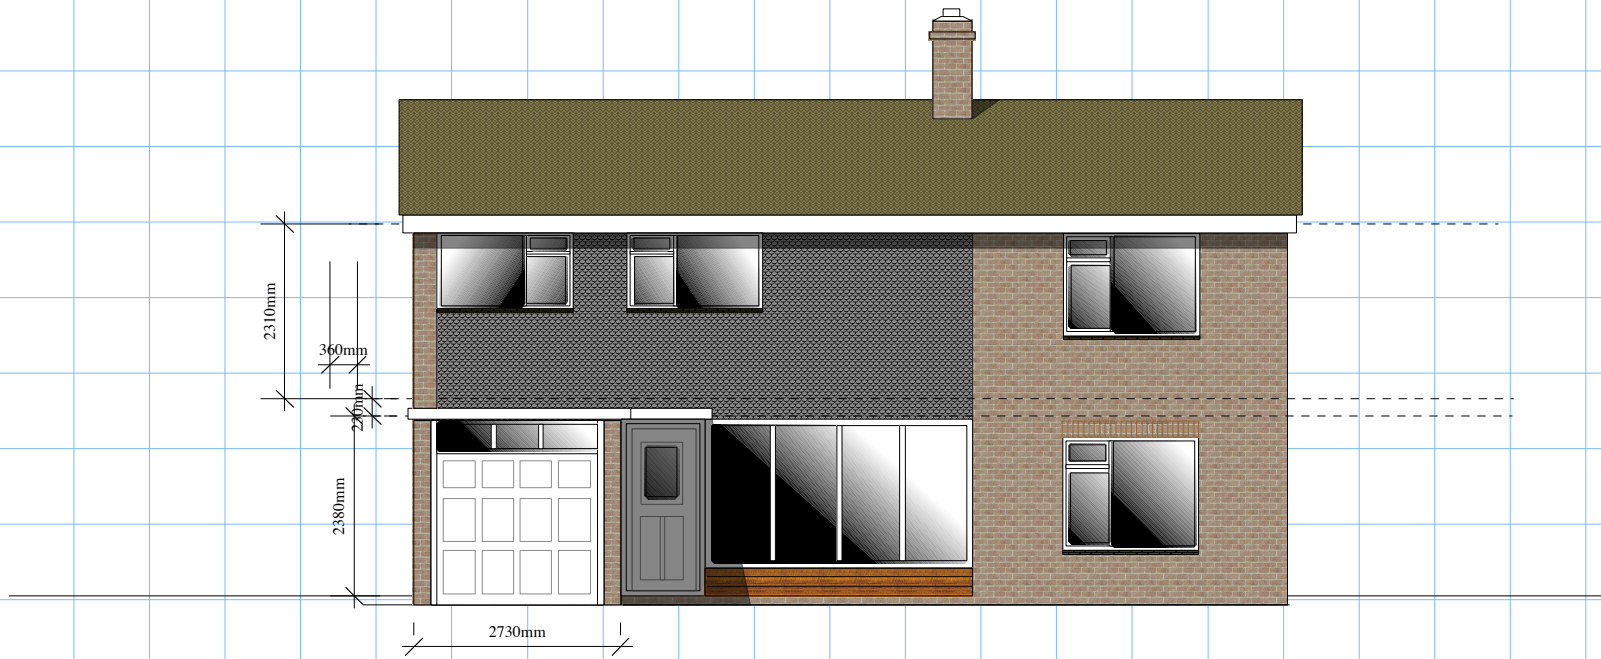

FRONT ELEVATION (EAST) EXISTING

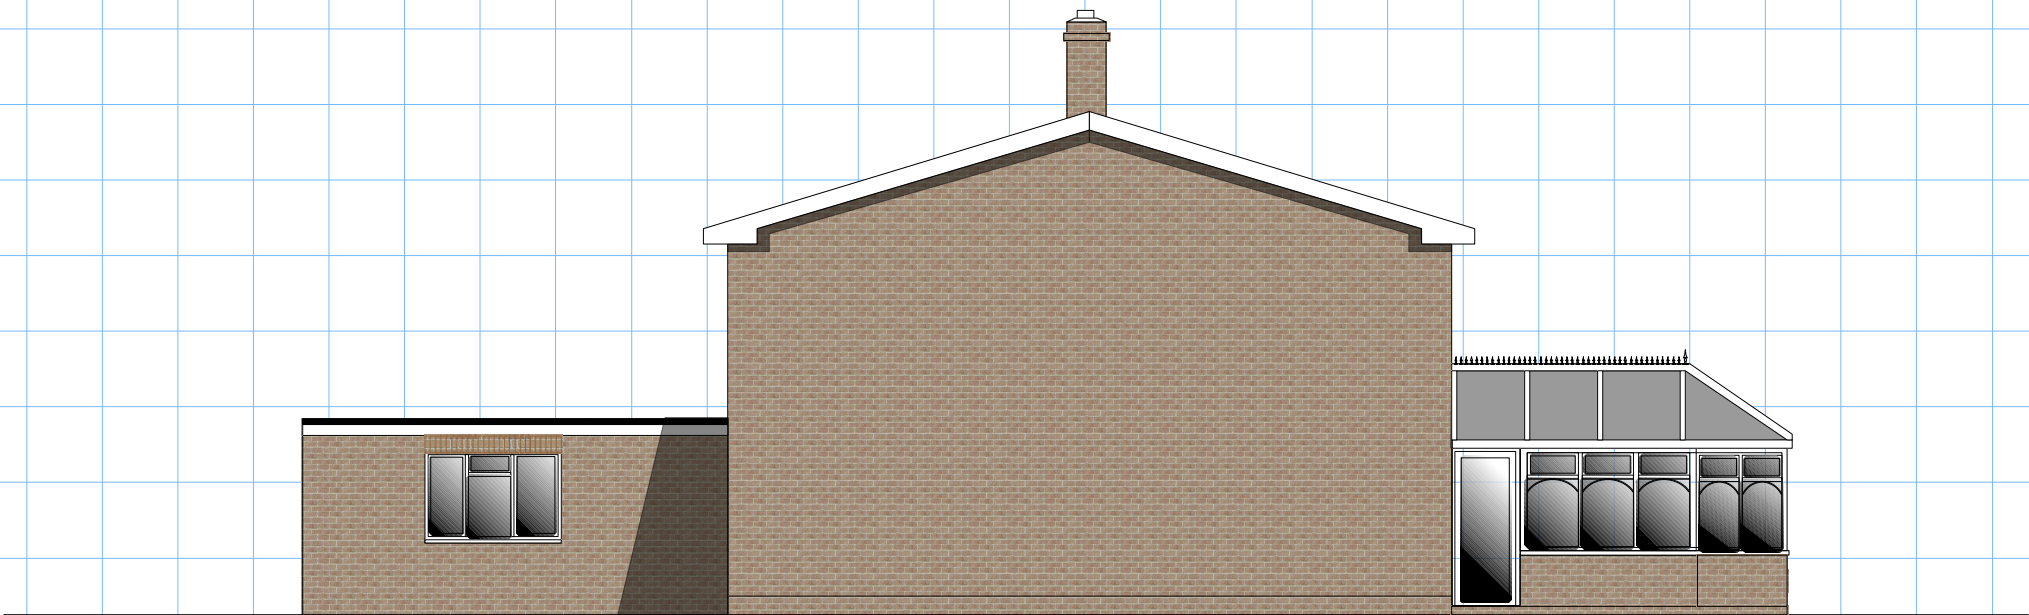

SIDE ELEVATION (NORTH) EXISTING

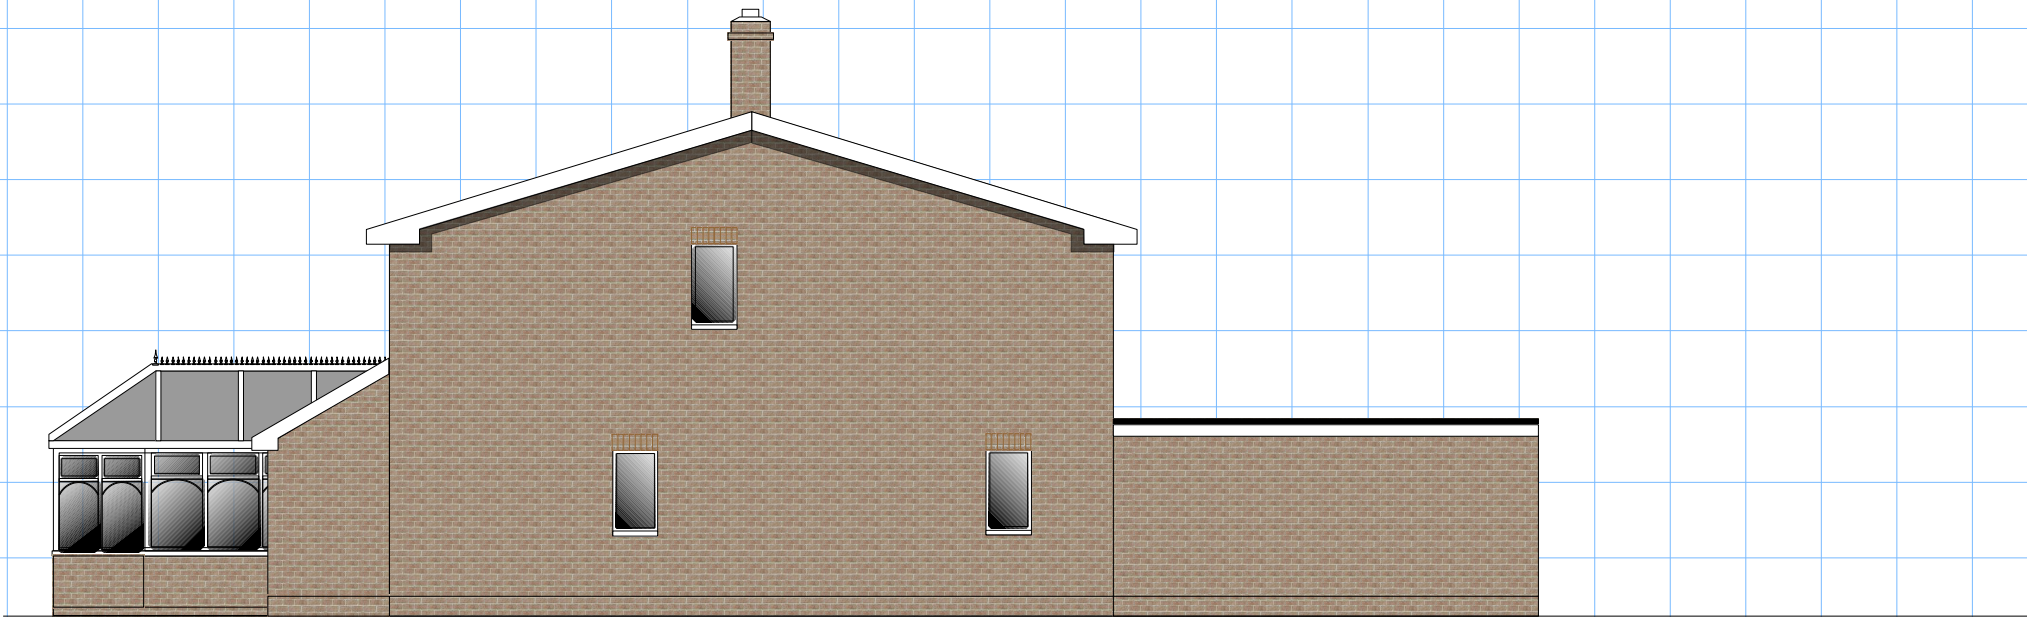

SIDE ELEVATION (SOUTH) EXISTING

Ref IDB/02/2015/05A
 Scale 1:100
 Rev. A.. Existing window on south elevation shown...Mar 15



Office 01329 282526
 Mob 07846 577800

Notes.
 1) All external materials and detailing to match the existing house.
 2) All dimensions to be checked on site before manufacture of any components.
 3) Extent of existing house shown in grey hatching on floor plans.
 New walls shown coloured red & blue hatching
 4) These drawings has been prepared for a planning application only
 Further details will be required for a Building Regulation Approval

PROPOSED ALTERATIONS
 for
 IAN & DEBOROUGH BURROUGHS
 17 LANGBROOK CLOSE
 HAVANT PO9 1RS