




EXISTING SOUTH ELEVATION
REF. NO.: HR001 EE01

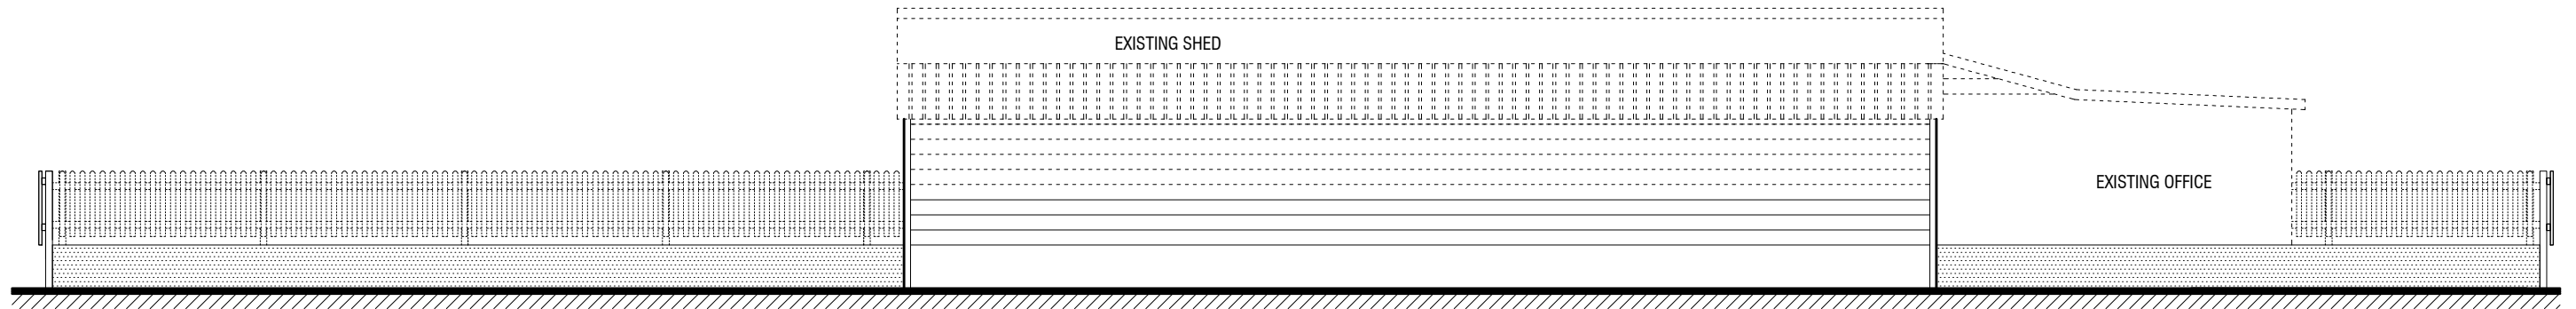


EXISTING NORTH ELEVATION
REF. NO.: HR001 EE03

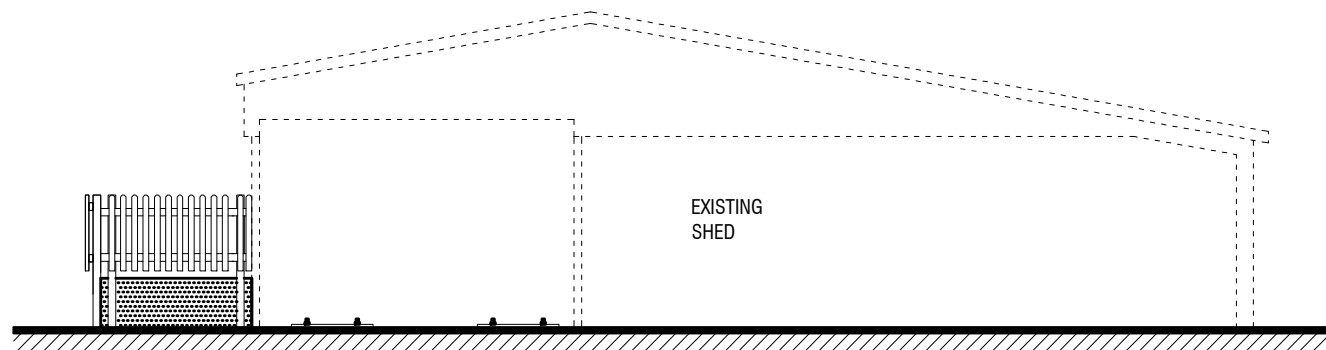

EXISTING EAST ELEVATION
REF. NO.: HR001 EE02

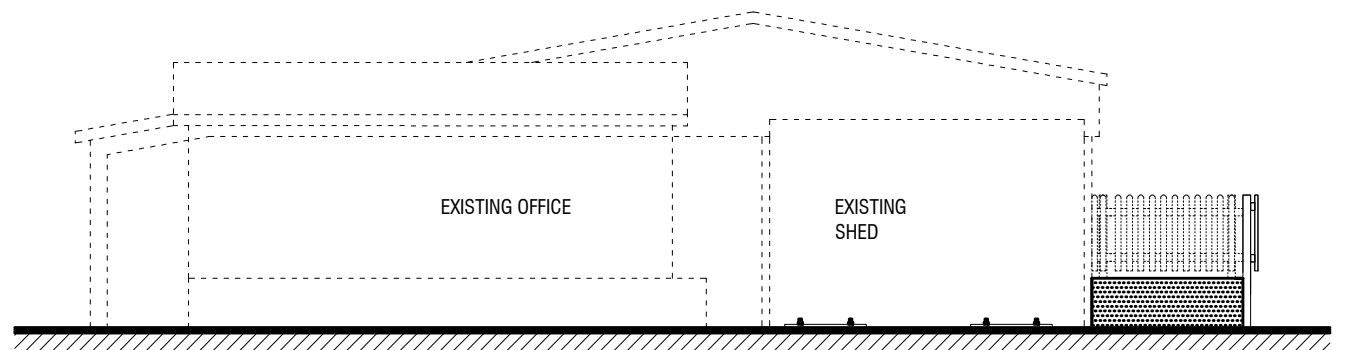

EXISTING WEST ELEVATION
REF. NO.: HR001 EE04

 

PROJECT: BEACHLANDS, HAYLING SEASIDE RAILWAY, HAYLING ISLAND, HAMPSHIRE P011 9LU			TITLE: EXISTING ELEVATIONS		
CLIENT: MR. BOB HADDOCK			JOB NO.: HR001		
			DWG. NO.: EE01,2,3,4		
			SCALE: 1:100 @ A3		
DATE: 05 06 2015		REV.: -	DRAWN BY: BH		