


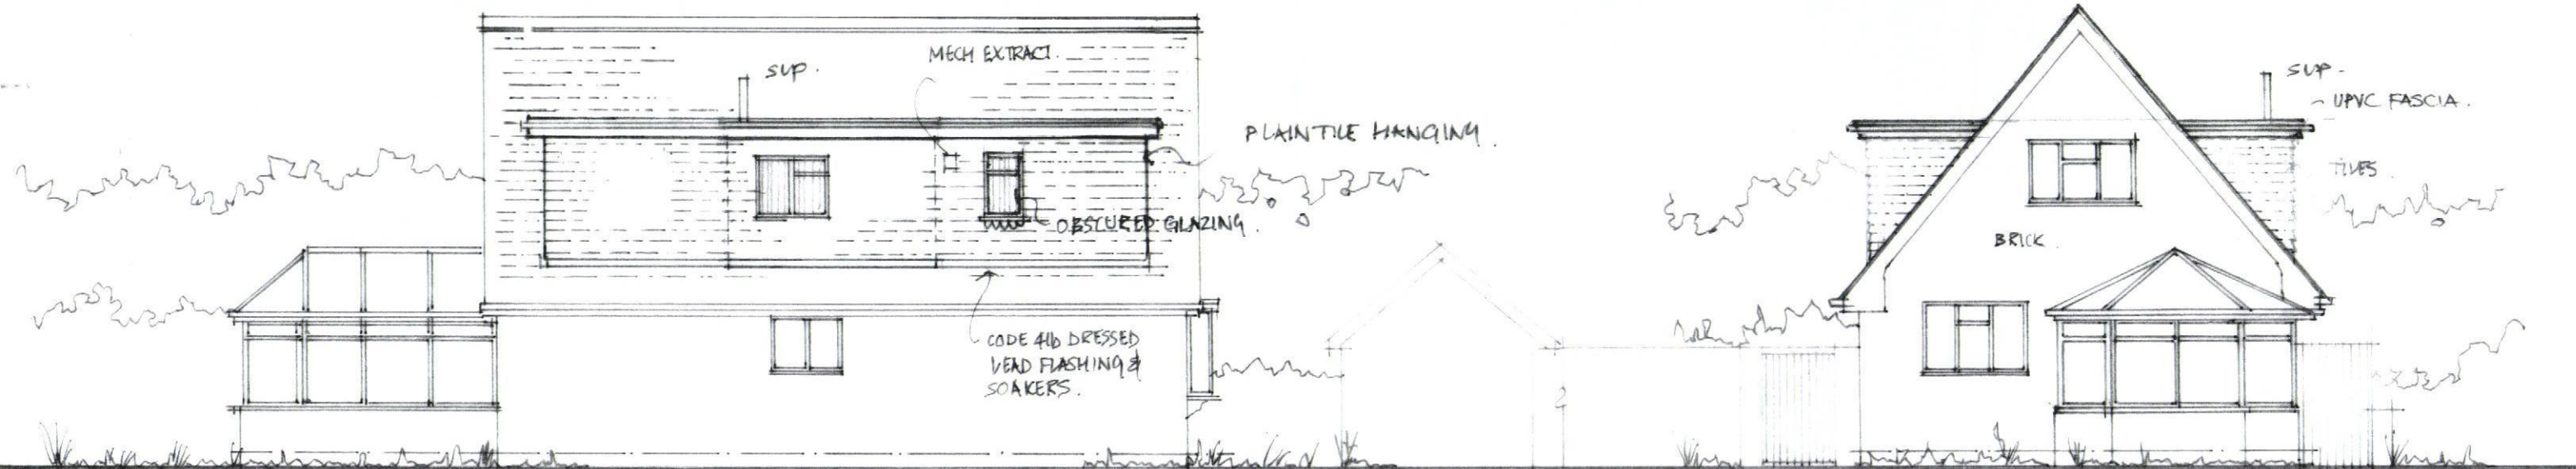

PROPOSED NORTH ELEVATION SCALE 1:100 @ A3

PROPOSED WEST ELEVATION SCALE 1:100 @ A3



PROPOSED EAST ELEVATION SCALE 1:100 @ A3

PROPOSED SOUTH ELEVATION SCALE 1:100 @ A3



REVISION A. CATSLIDE ROOF OVER DORMER REMOVED. 3.06.15