



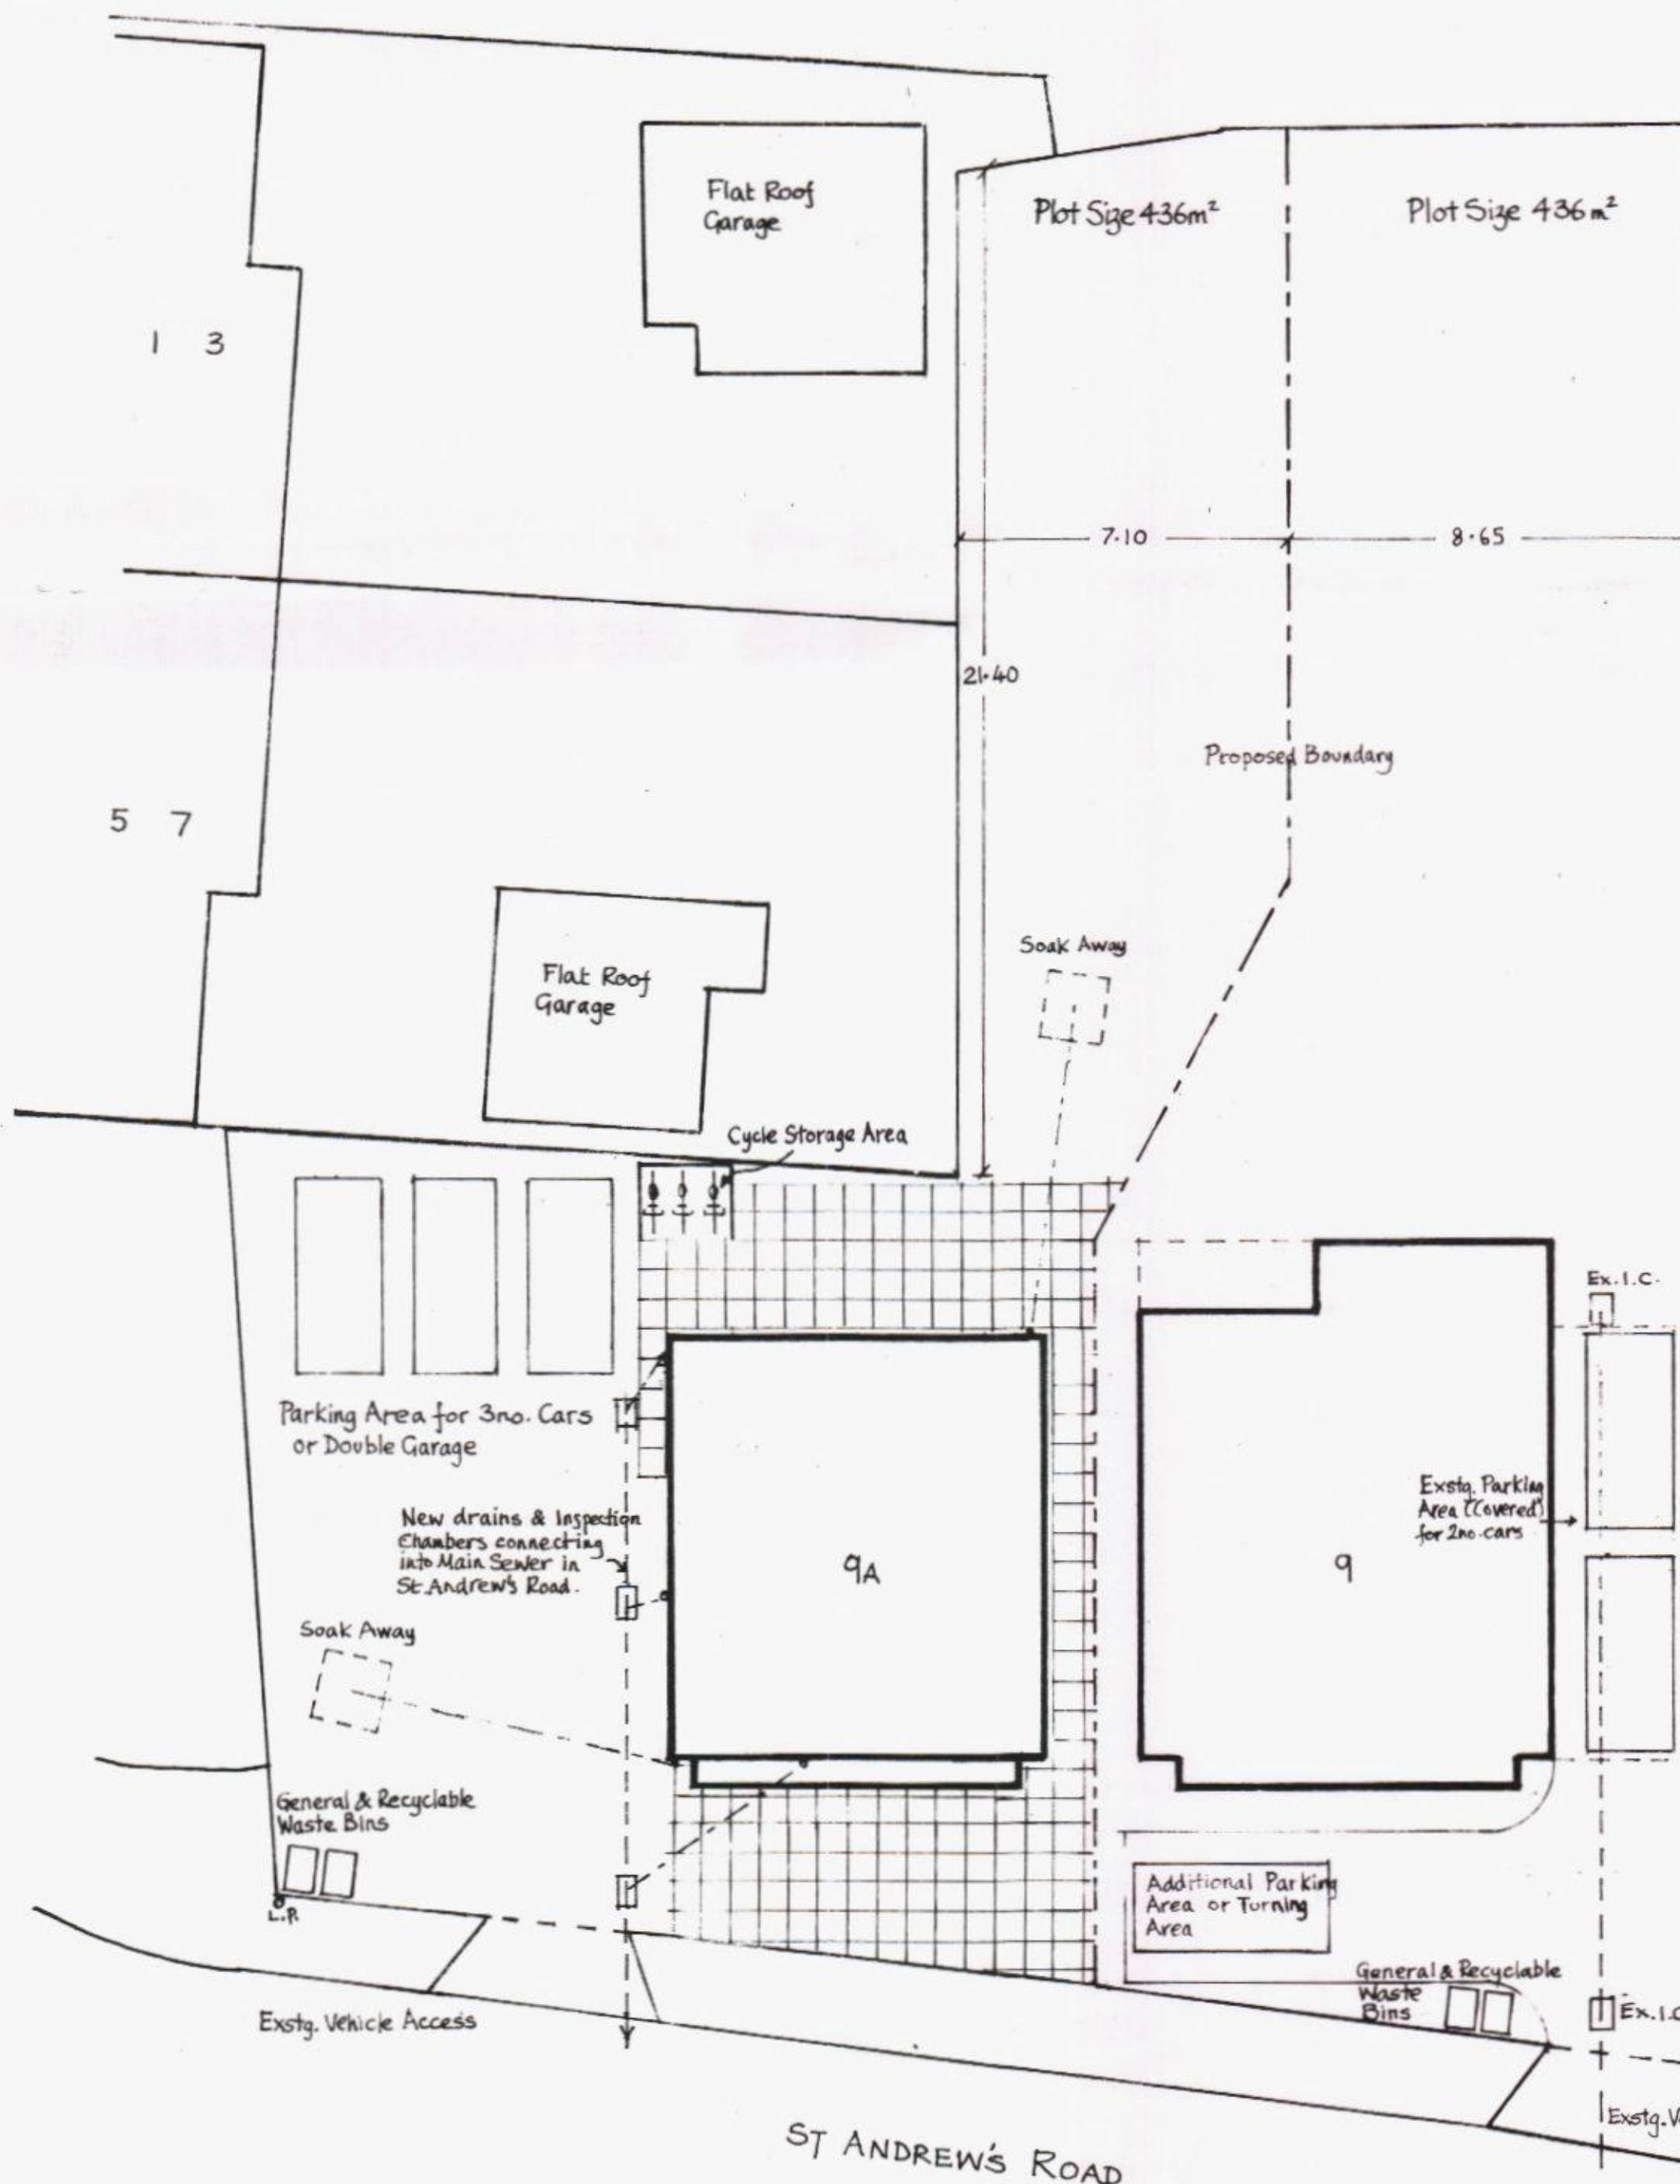

SITE PLAN (Scale: 1/125)

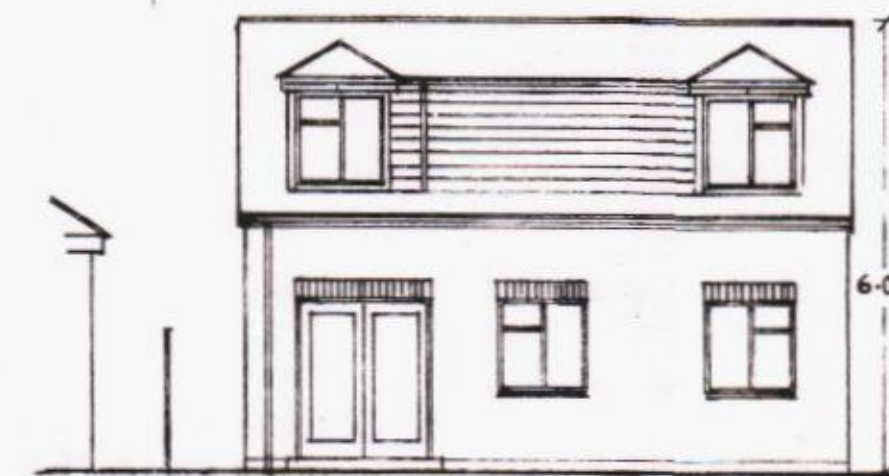


PROPOSED REAR (WEST FACING) ELEVATION




PROPOSED SIDE (SOUTH FACING) ELEVATION




PROPOSED FRONT (EAST FACING) ELEVATION

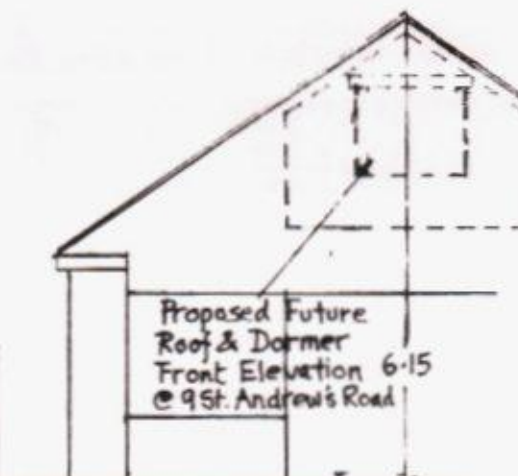


(ELEVATIONS - Scale: 1/100)

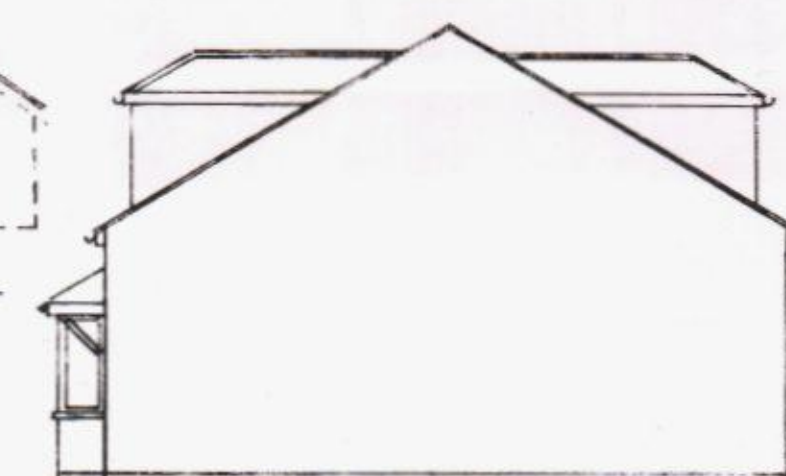

PROPOSED SIDE (NORTH FACING) ELEVATION

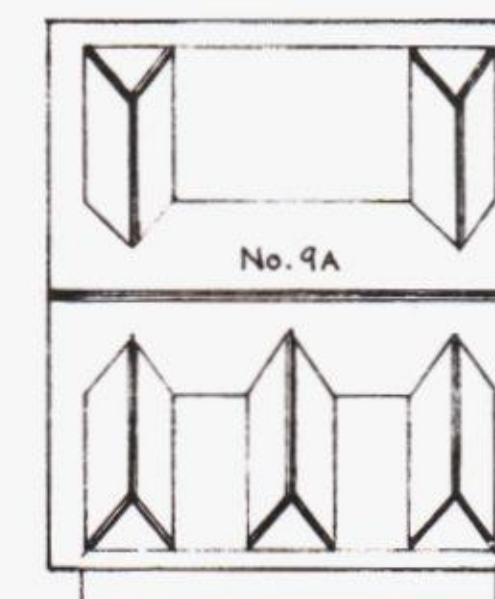

PROPOSED ROOF PLAN
(Scale: 1/125)

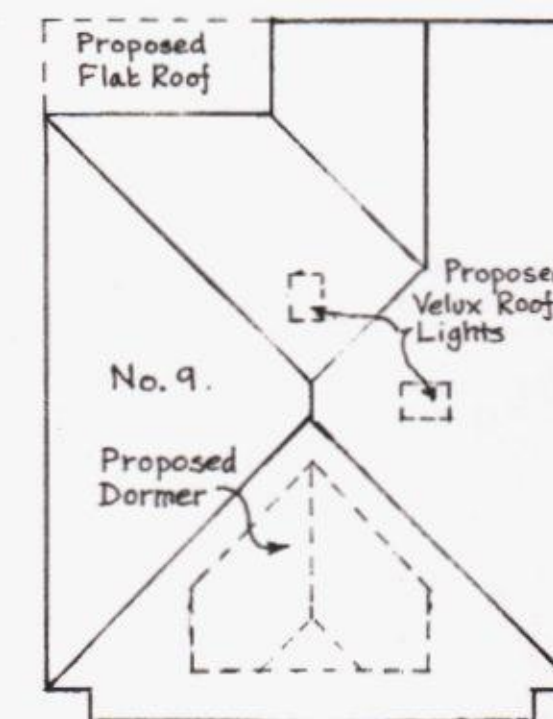

EXISTING ROOF PLAN
(with chimney stacks removed)

Ray Brown
Building & Planning Consultants
"Rock Cottage"
121 Bognor Road
Chichester
West Sussex
PO19 7TH
Telephone: 01243 783776
Web site: www.rockcottage.fsworld.co.uk
e-mail: r.brown.architecture@gmail.com

HAVANT BOROUGH COUNCIL

20 NOV 2015

RECEIVED

TITLE
PROPOSED 3 BEDROOM DETACHED CHALET
BUNGALOW (9A ST. ANDREW'S ROAD)
HAYLING ISLAND, HANTS.
(ON SITE OF 9 ST. ANDREW'S ROAD)

CLIENT
MR. & MRS. P. EDWARDS.

SCALE
1/125 & 1/100

DATE
OCT. 2015.

DRAWN BY
D.C.B.

DRAWING NO.
15/15