


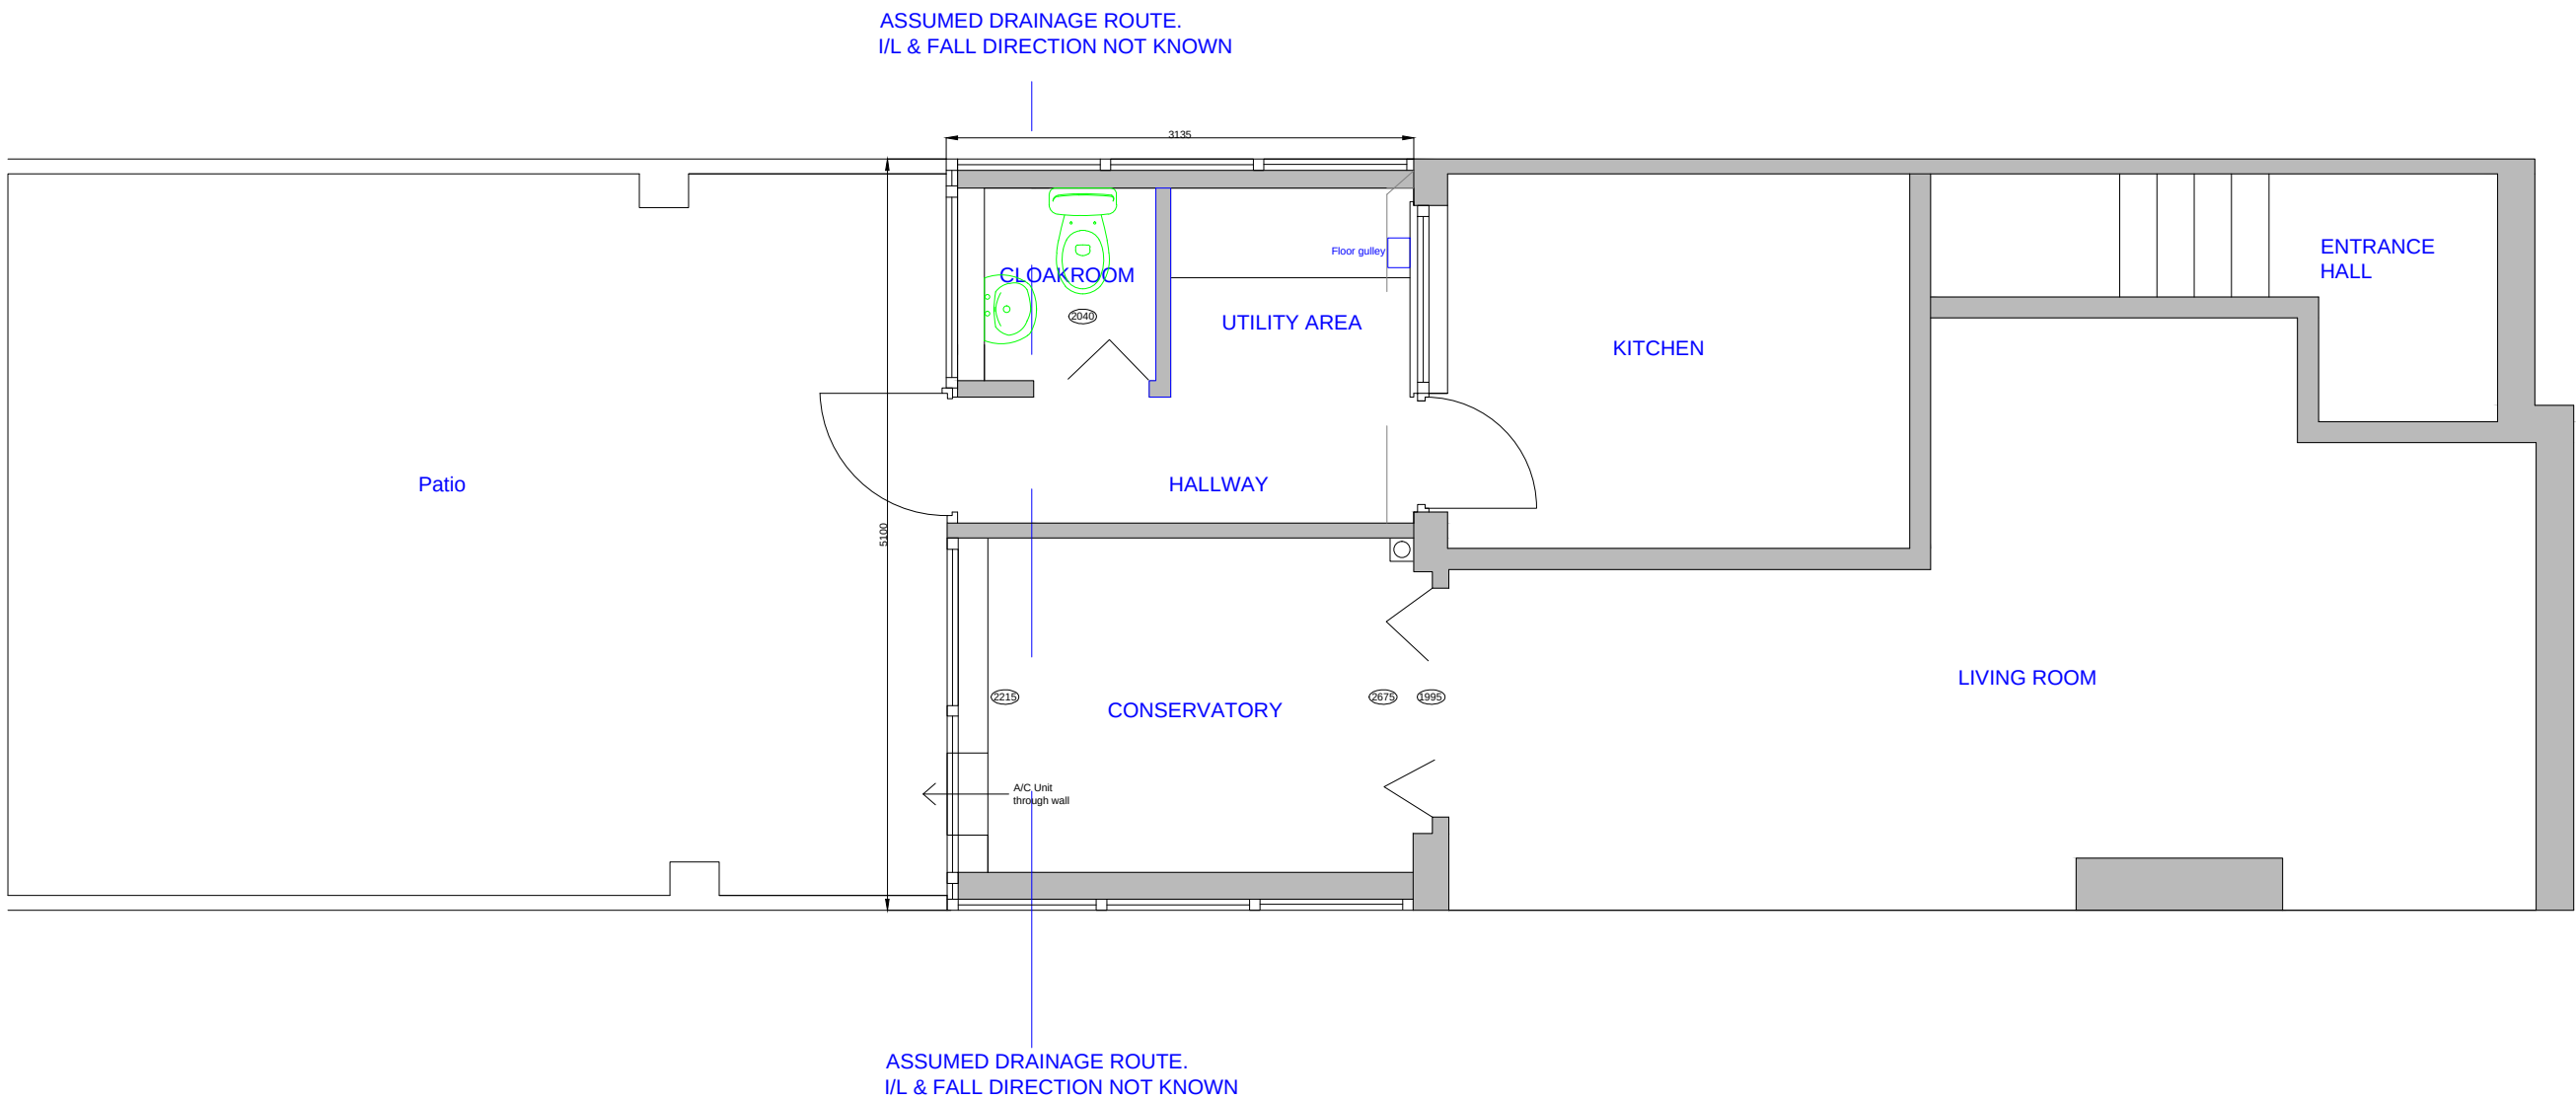

EXISTING GROUND FLOOR



JHBURLEY LTD.
CHARTERED SURVEYORS

77 DOWNVIEW ROAD FELPHAM WEST SUSSEX
Tel: 01243 820092 email jon@jburley.co.uk

CLIENT
Mr Scott Griffiths

PROJECT
155 Cherry Tree Avenue,
Waterlooville
Hampshire
PO8 8AX

TITLE
Existing Ground Floor Plan

SCALE 1:50 at A3

DRAWN - KMS

DWG. NO. JHB/15/01

REVISION : 0 - 29th June 2015