




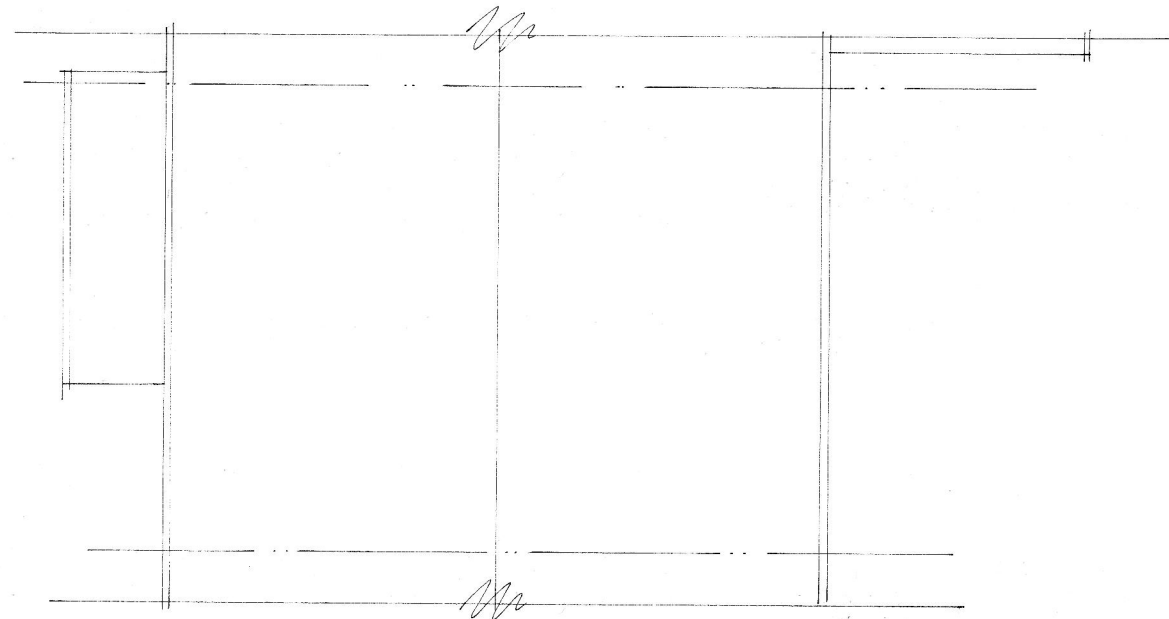





EXISTING ROOF PLAN

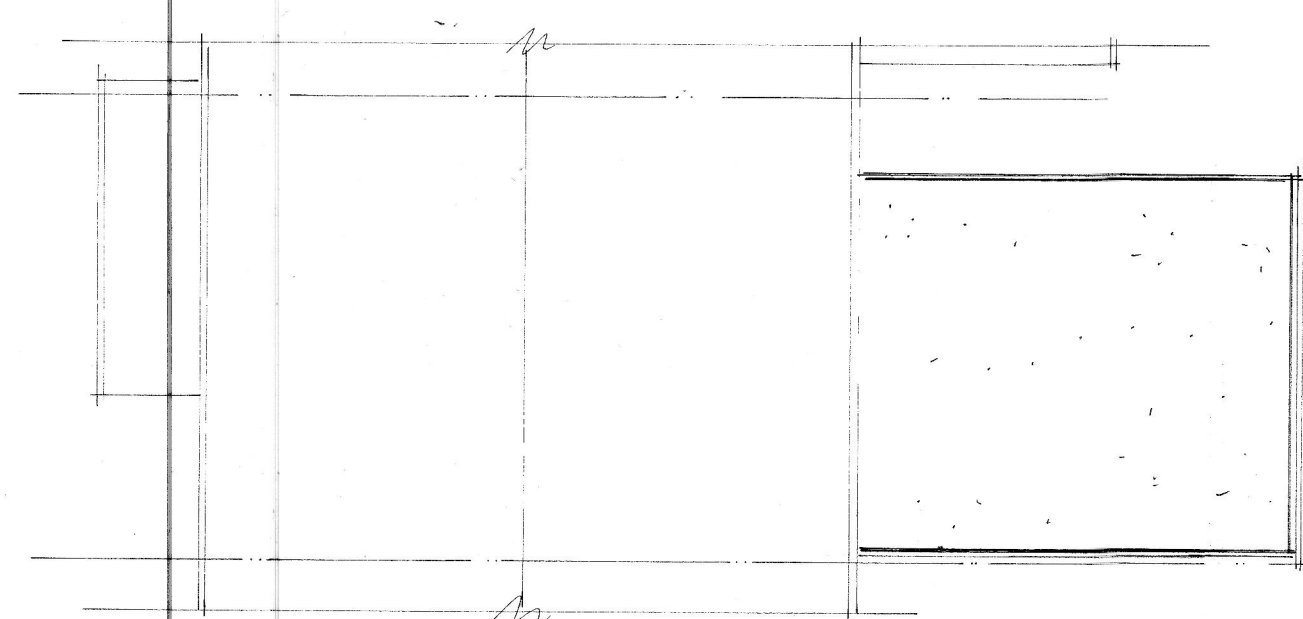

PROPOSED ROOF PLAN

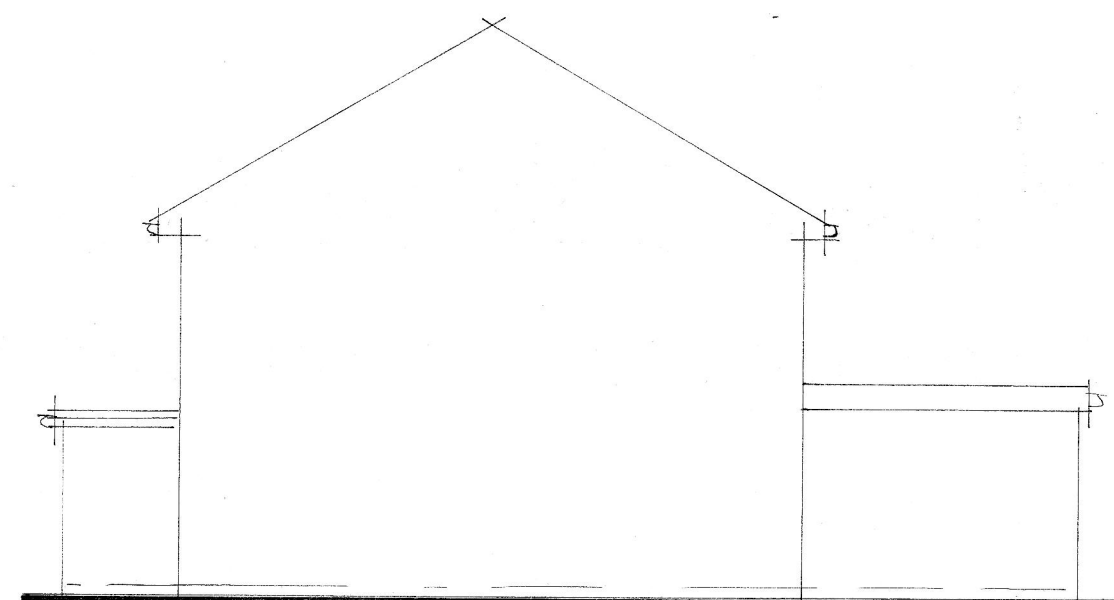

EXISTING WEST, SOUTH & EAST ELEVATIONS

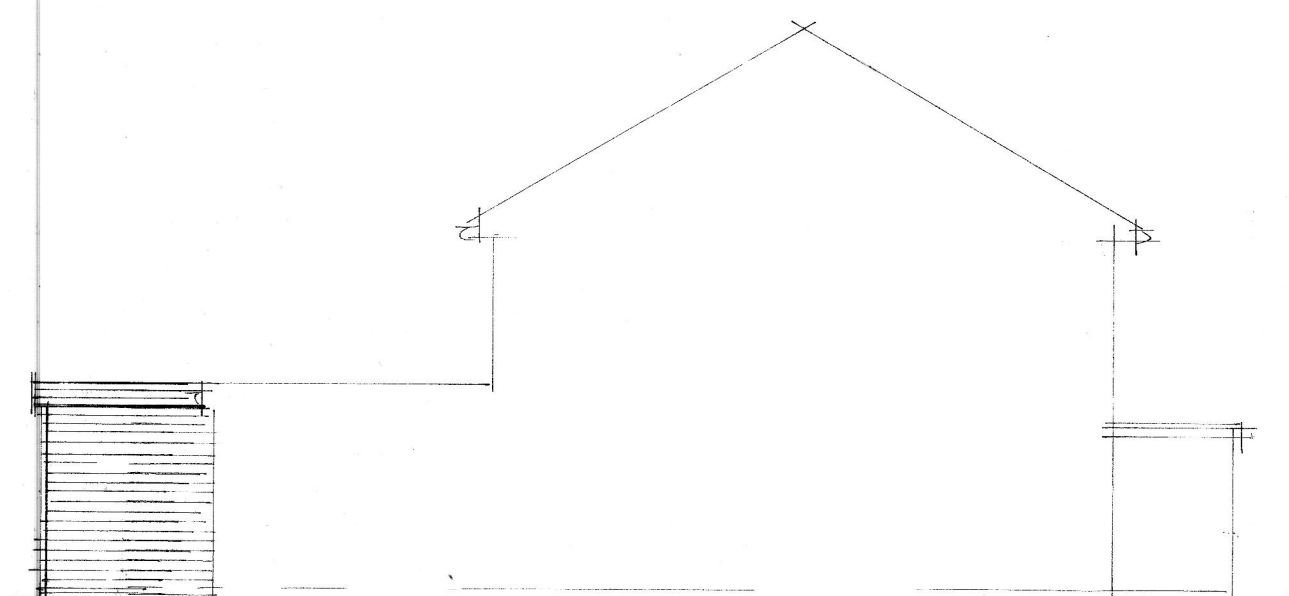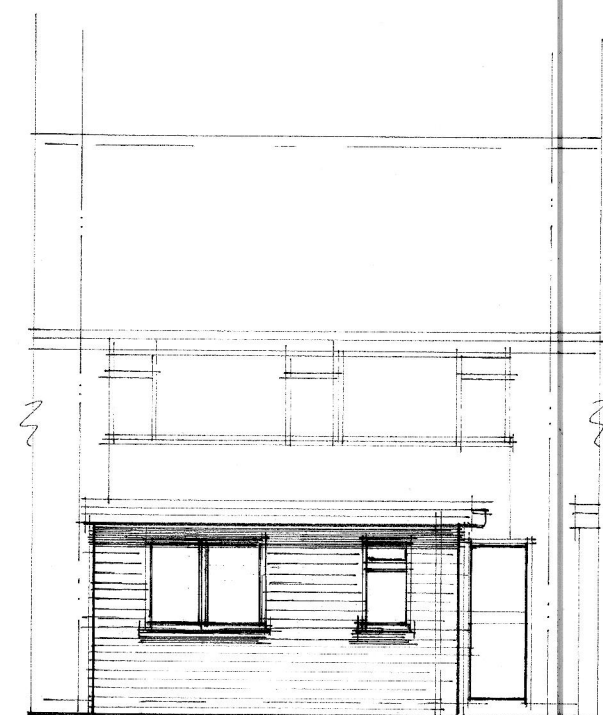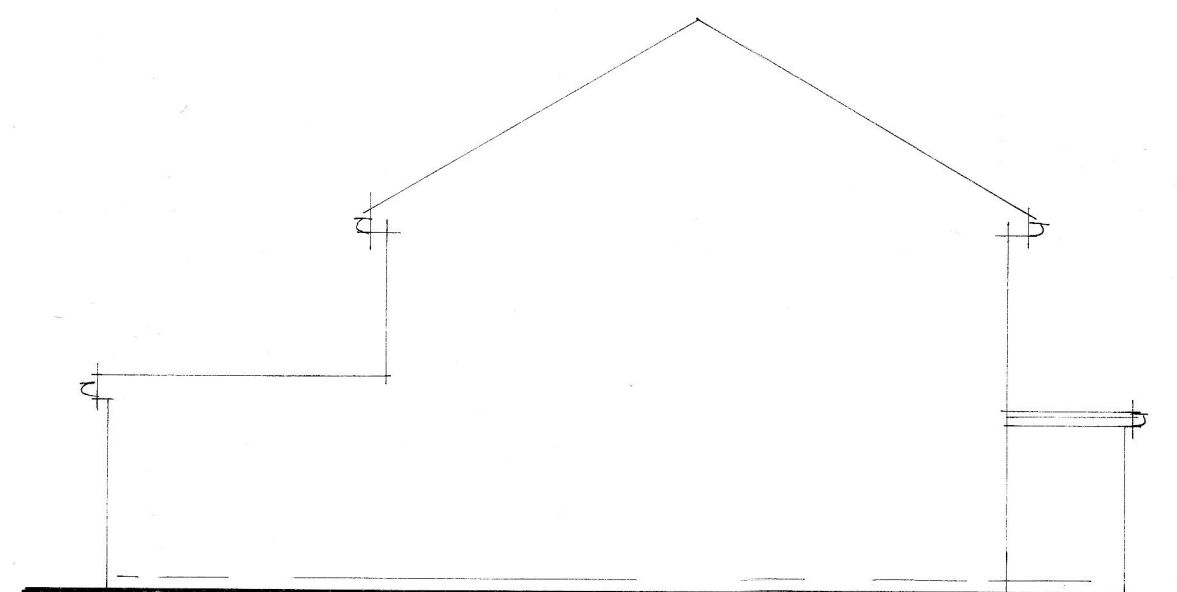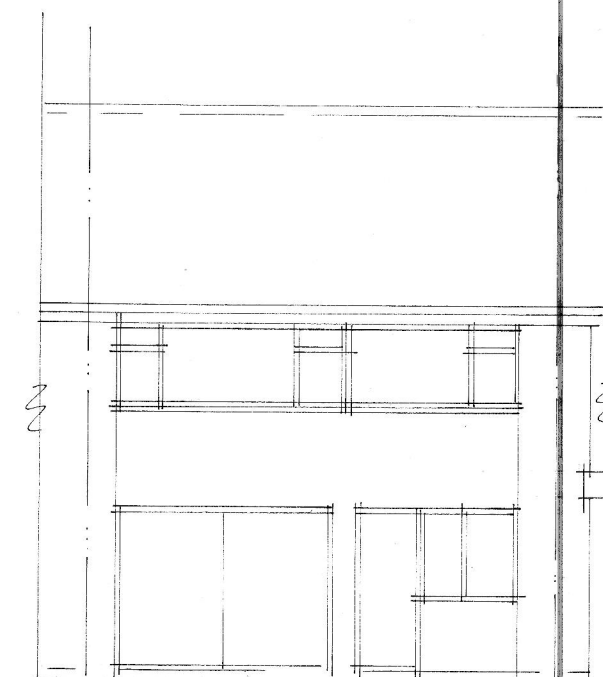

PROPOSED WEST, SOUTH & EAST ELEVATIONS

A	JUNE 2015	NEW SCHEME
	Date	Revision

© copyright

THORNS-YOUNG
ARCHITECTURAL

THORNS-YOUNG LTD
CHARTERED BUILDING CONSULTANTS
232 London Road, North End, Portsmouth PO2 9JQ
Tel: (023) 9267 2883 Fax: (023) 9266 3457
Website: www.thornsyoun.co.uk

Client

MR T BRIDGEN

Job Title

12 WENDOVER ROAD
HAVANT

Drawing Title

ELEVATIONS, ROOF
PLANS

Scale 1:100

Date MAY 2015 Drawn by SA

Drg. No.	Rev.
8083.15.2	A.