


NOTES:

Dimensions to be checked on site before commencing work.
Any discrepancies shall be reported to the architect immediately.


Do not scale from these drawings except for planning purposes.
Use figured dimensions only.

Where applicable this drawing is to be read in conjunction with other consultants' drawings.


This drawing is the copyright of hda projects ltd.

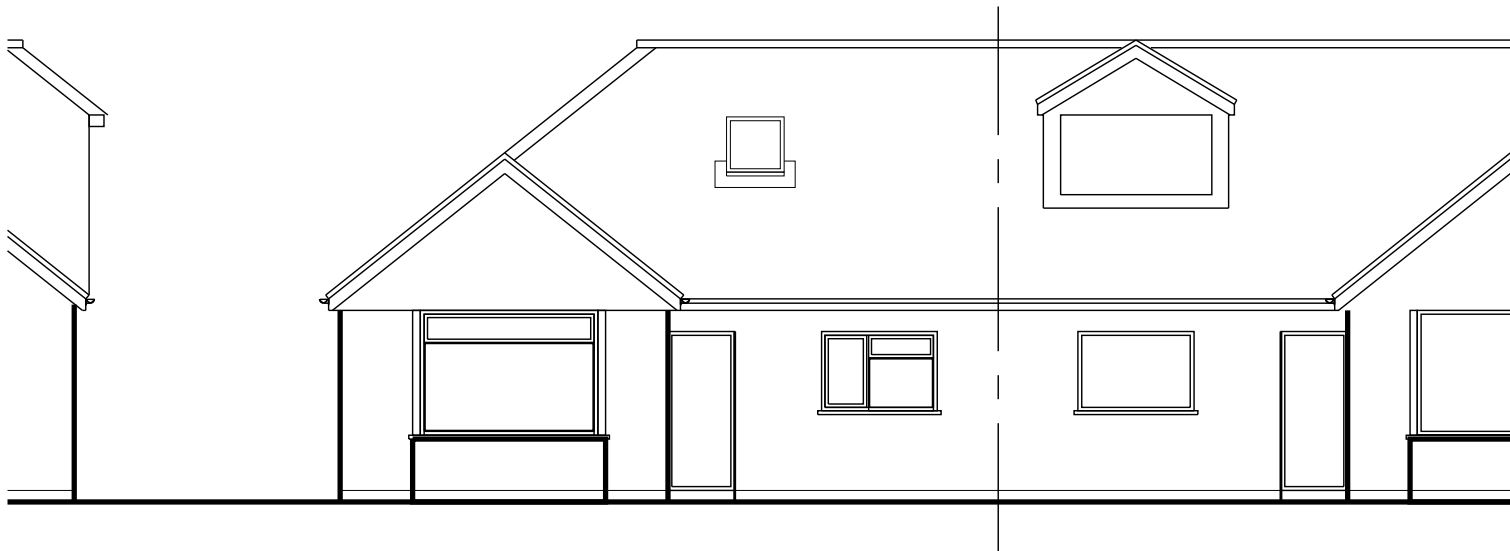


South Elevation

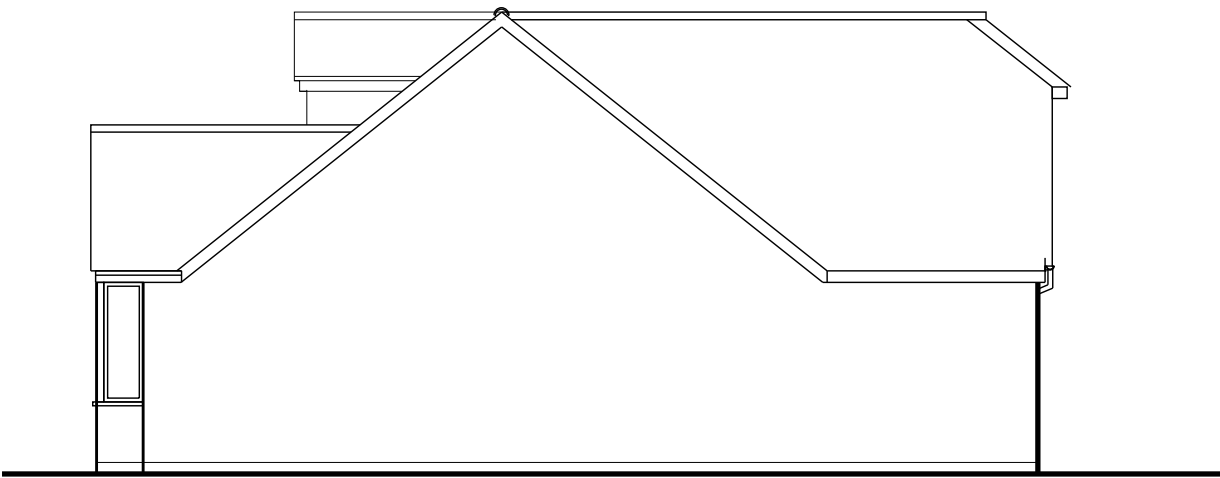

East Elevation

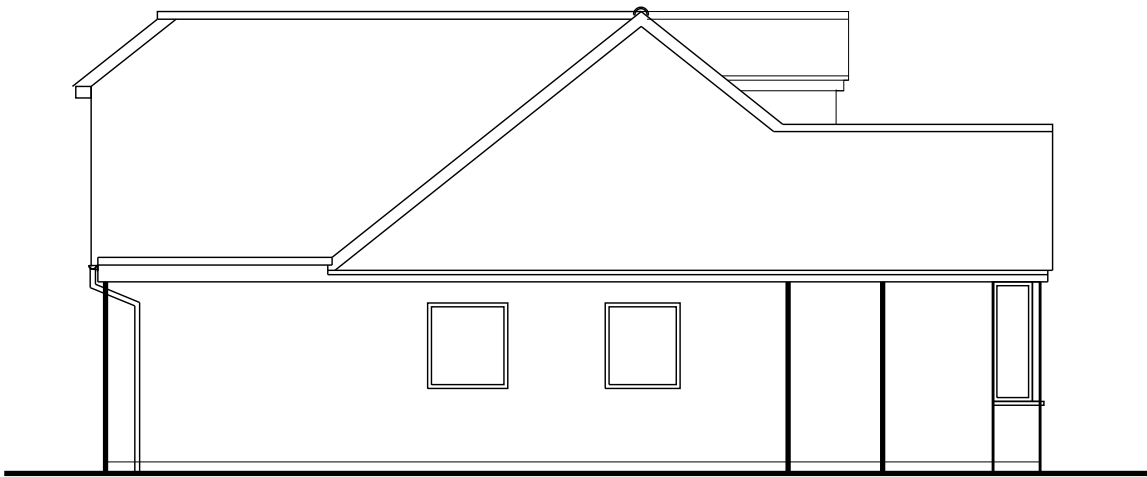

South Elevation

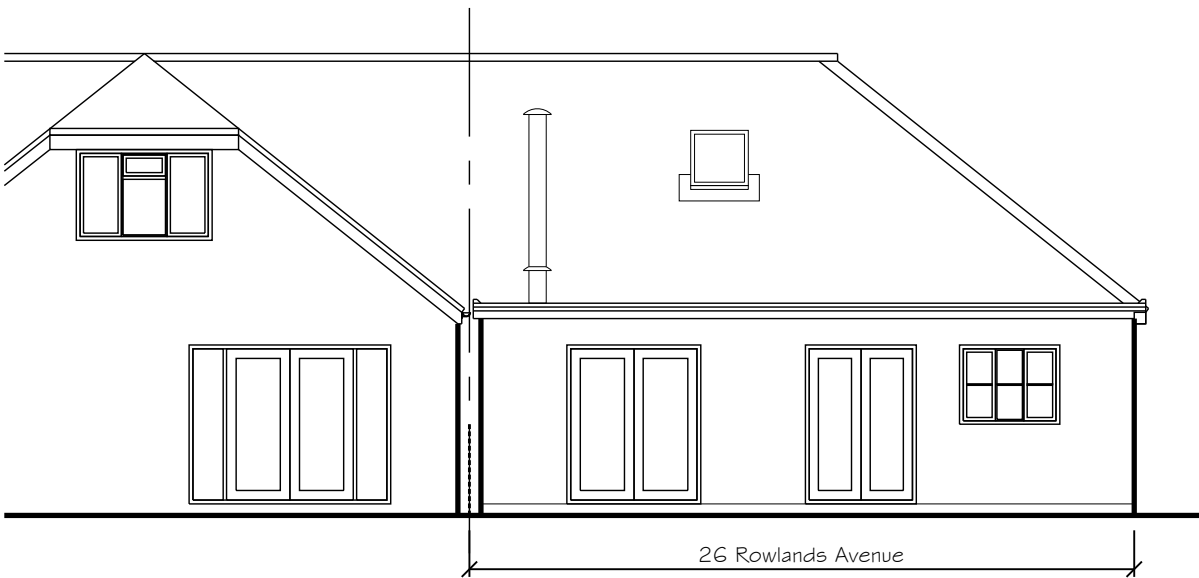

North Elevation

Rev	Date	Amendment
-----	------	-----------

hda projects

6 The Old Flour Mill - Queen Street -
Emsworth - - Hampshire - PO10 7BT -
Tel: +44 (0) 1243 373855 Mob: 07881287017
e-mail: hda.projects@talktalk.net

For
Mr +Mrs Cox

Project
26 Rowlands Avenue
Waterlooville
PO7 7RU

Title
Elevations as Existing

Date	Drawn	Scale	Checked
June 2016	wtm	1:100 @ A3	
Job Number	Prefix	Drawing Number	Revision
1528	P	02	