






Existing Front Elevation 1:100

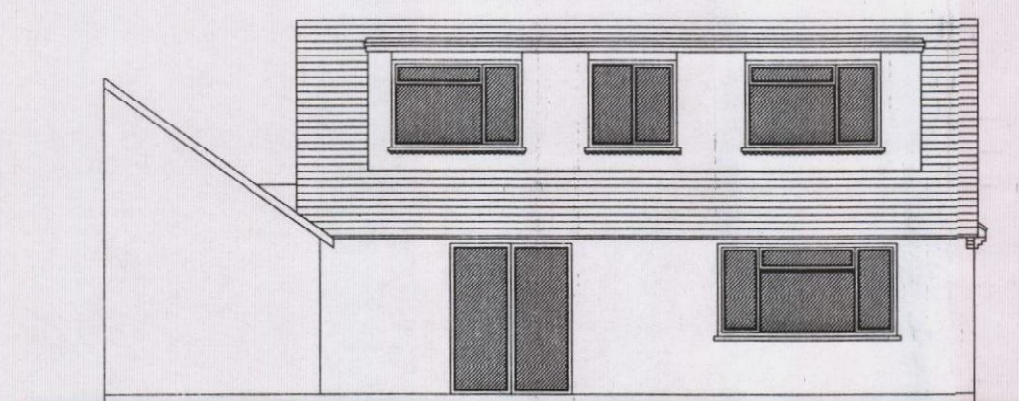


Existing Rear Elevation 1:100

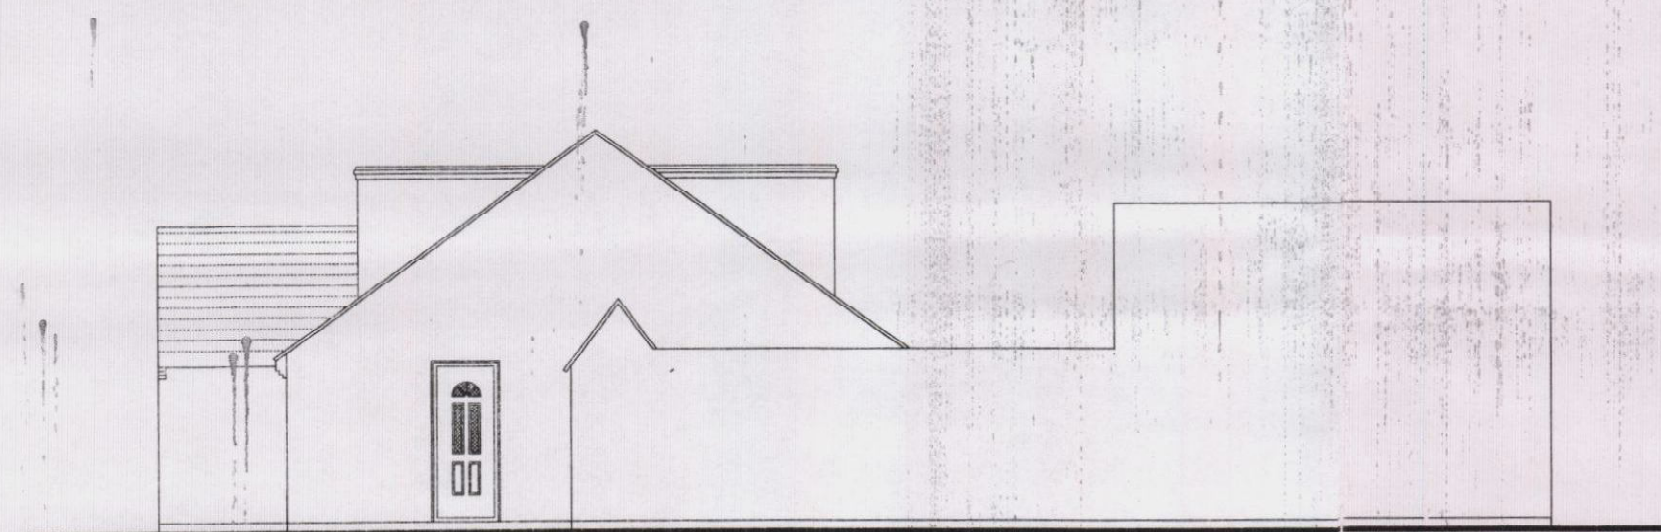


Existing West Elevation 1:100

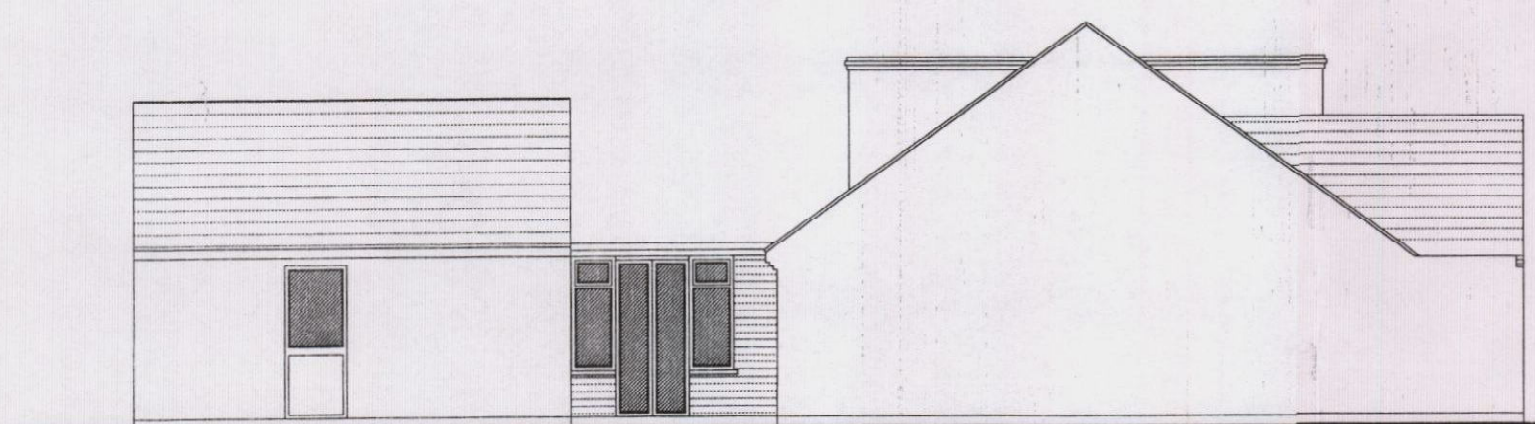


Existing East Elevation 1:100

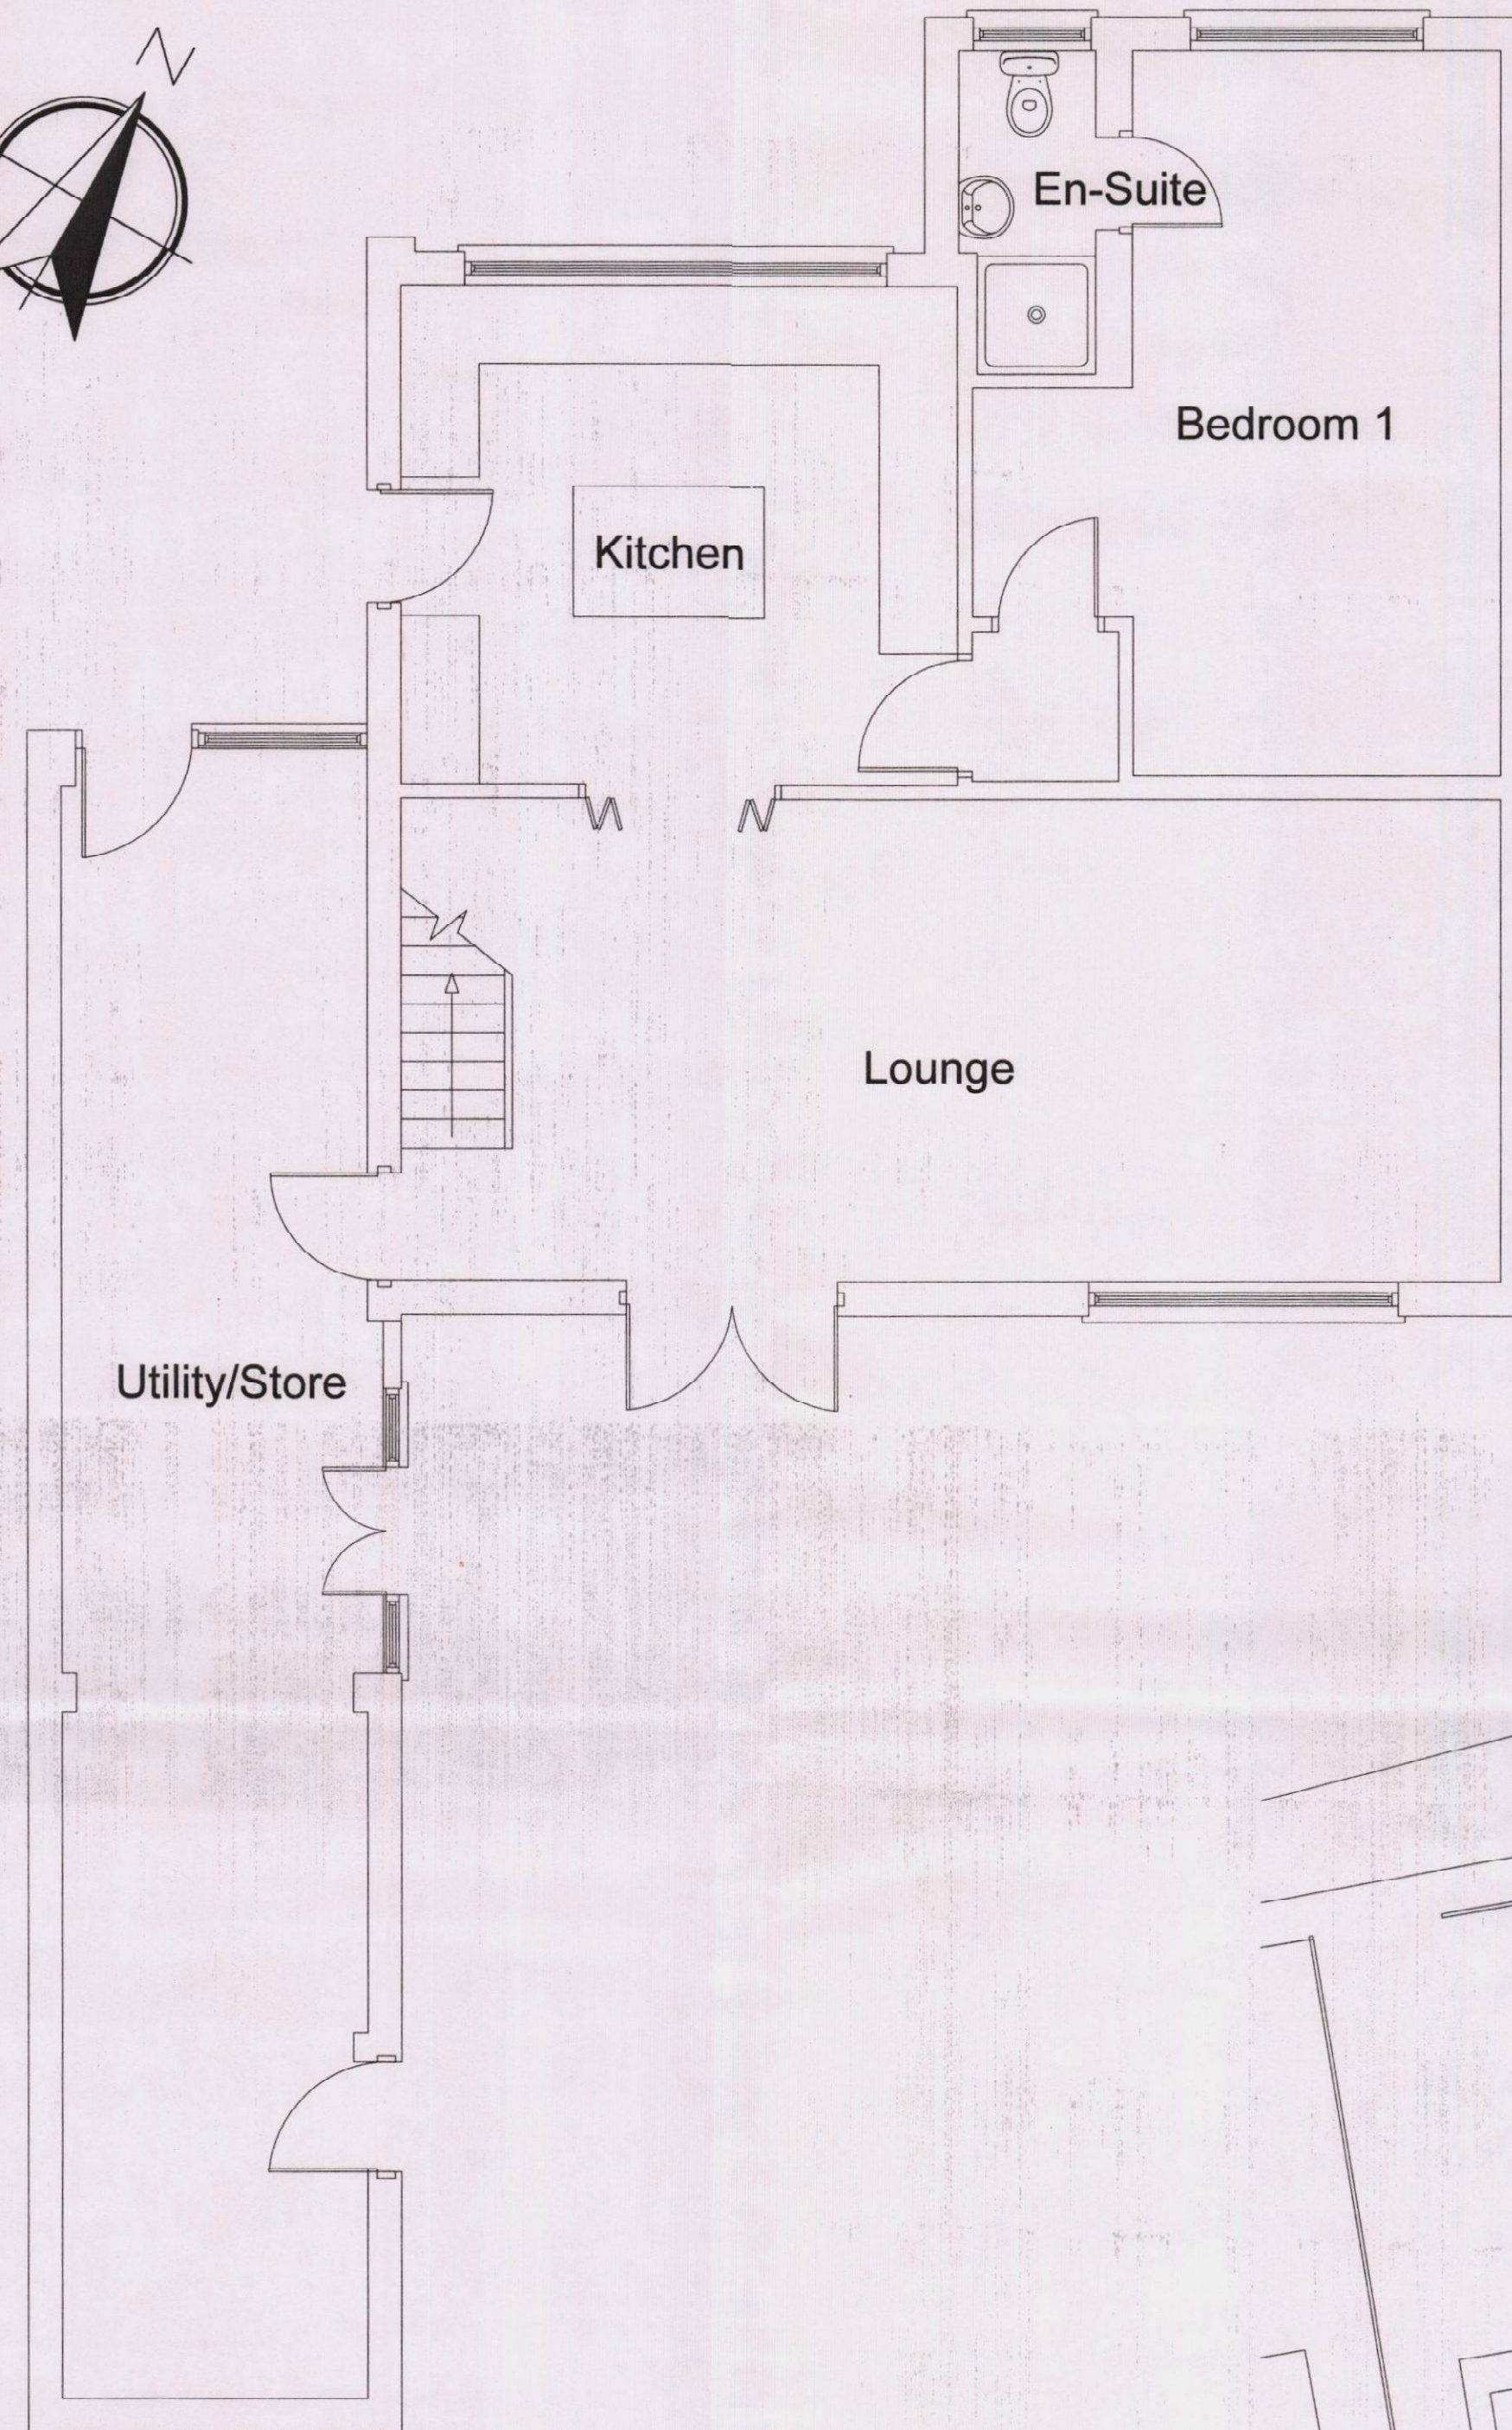

Existing Ground Floor Plan 1:50

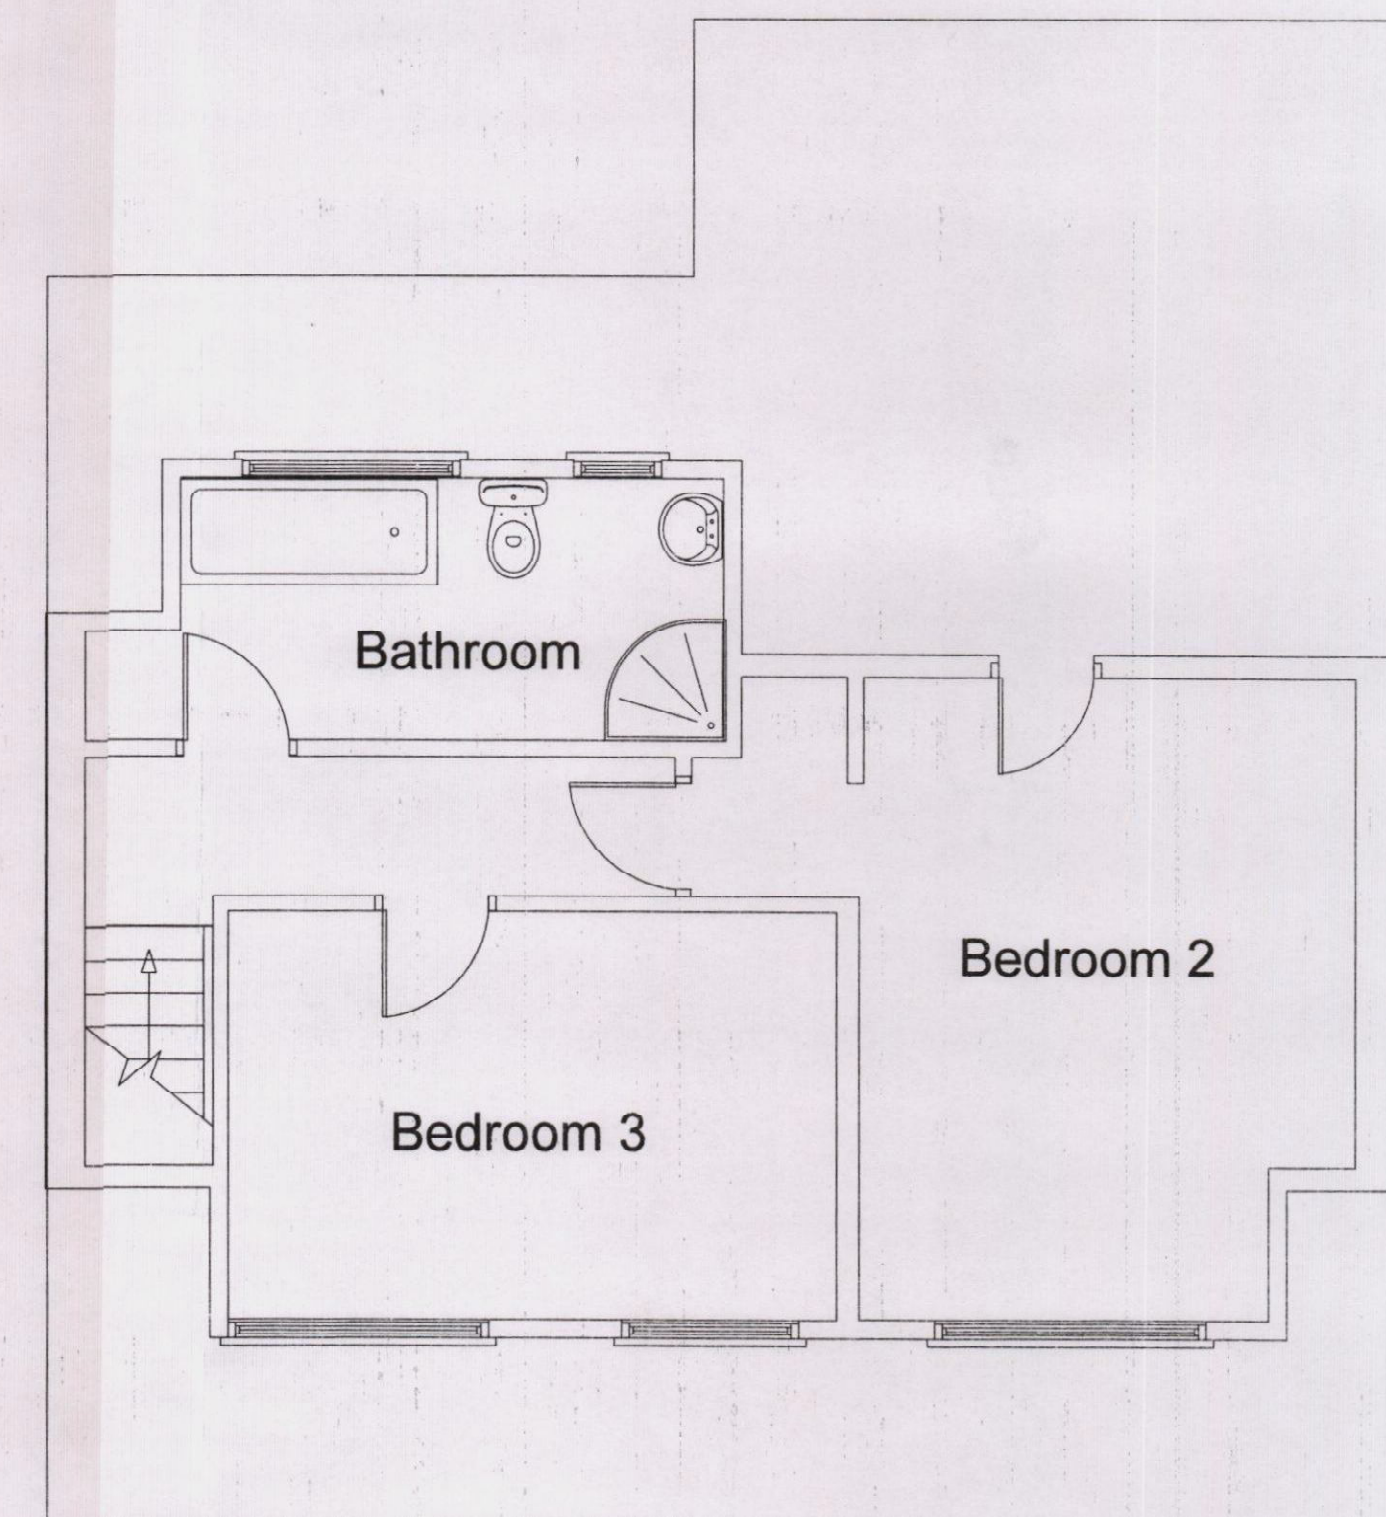

Existing First Floor Plan 1:50

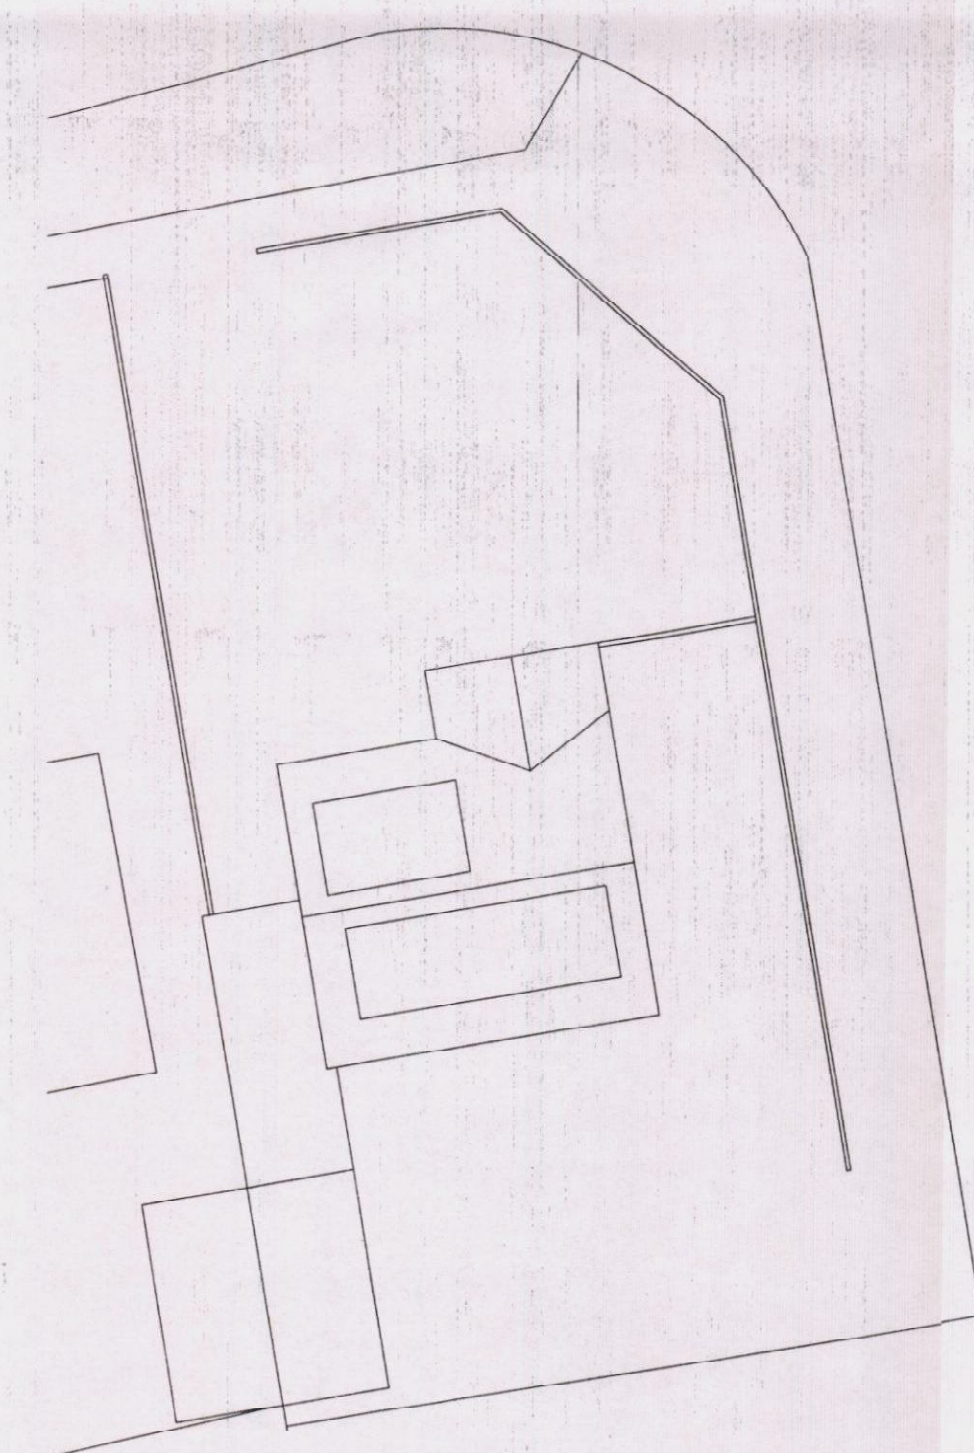

Existing Site Layout Plan 1:200

REV:	DESCRIPTION:	DATE:
STATUS:		

Bernard E Cole & Partner
 8 Love Lane
 Romsey
 Hampshire
 SO51 8DE
 Tel: 01794 512264
 Fax: 01794 511919



CLIENT:
Mr Wilkinson

SITE:
48 Tournurbury Lane, Hayling Island

TITLE:
Existing Plans & Elevations

SCALE AT A1:	DATE:	DRAWN:	CHECKED:
AS SHOWN	07/11/2014	GJ	QS
PROJECT NO:	DRAWING NO:	REVISION:	
5751	01	A	

