






1 EXISTING FRONT ELEVATION
1:100

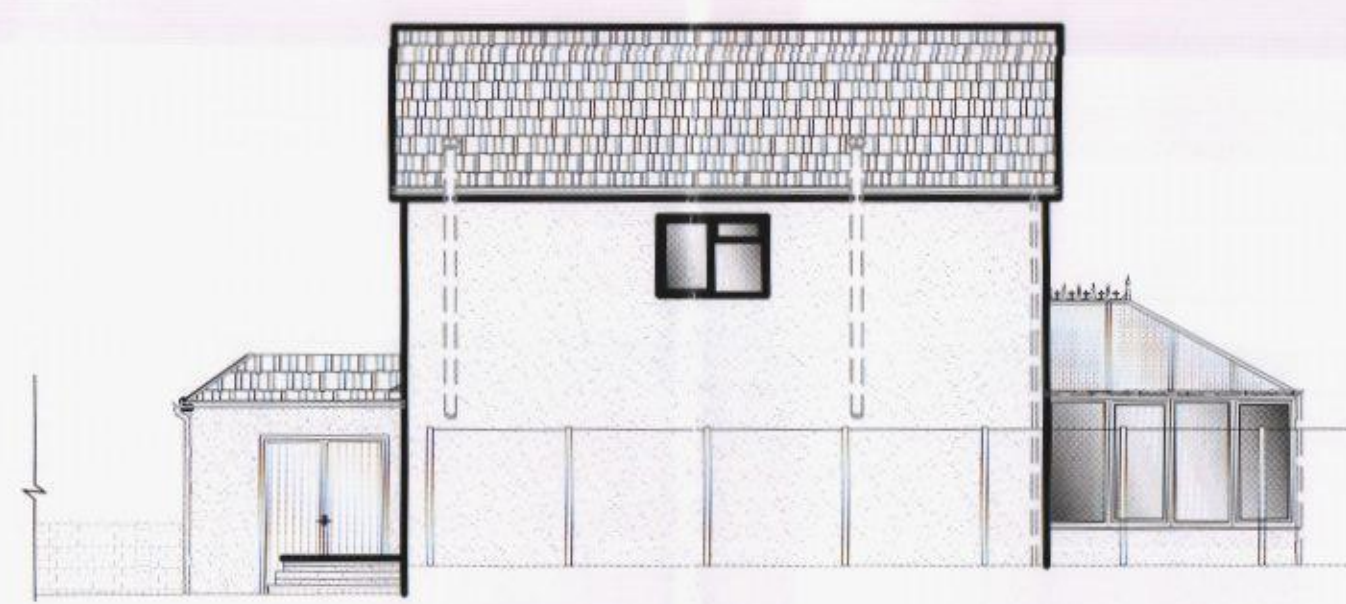


1 EXISTING SIDE ELEVATION
1:100

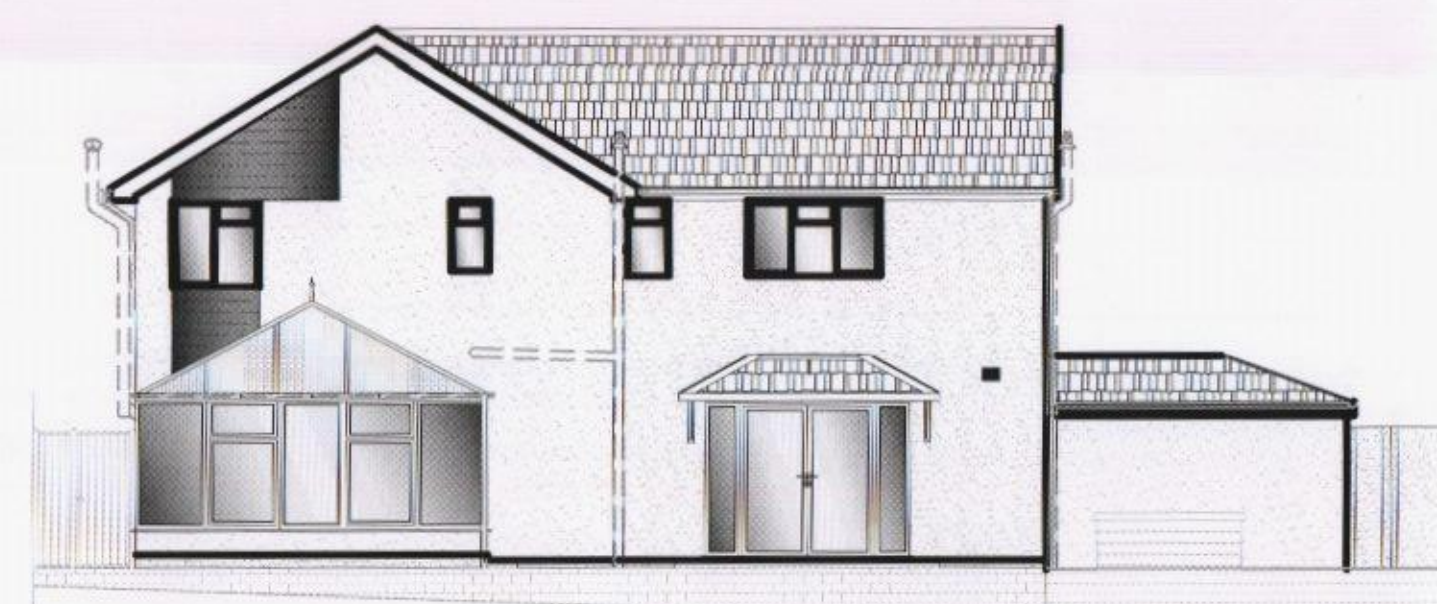


2 EXISTING REAR ELEVATION
1:100

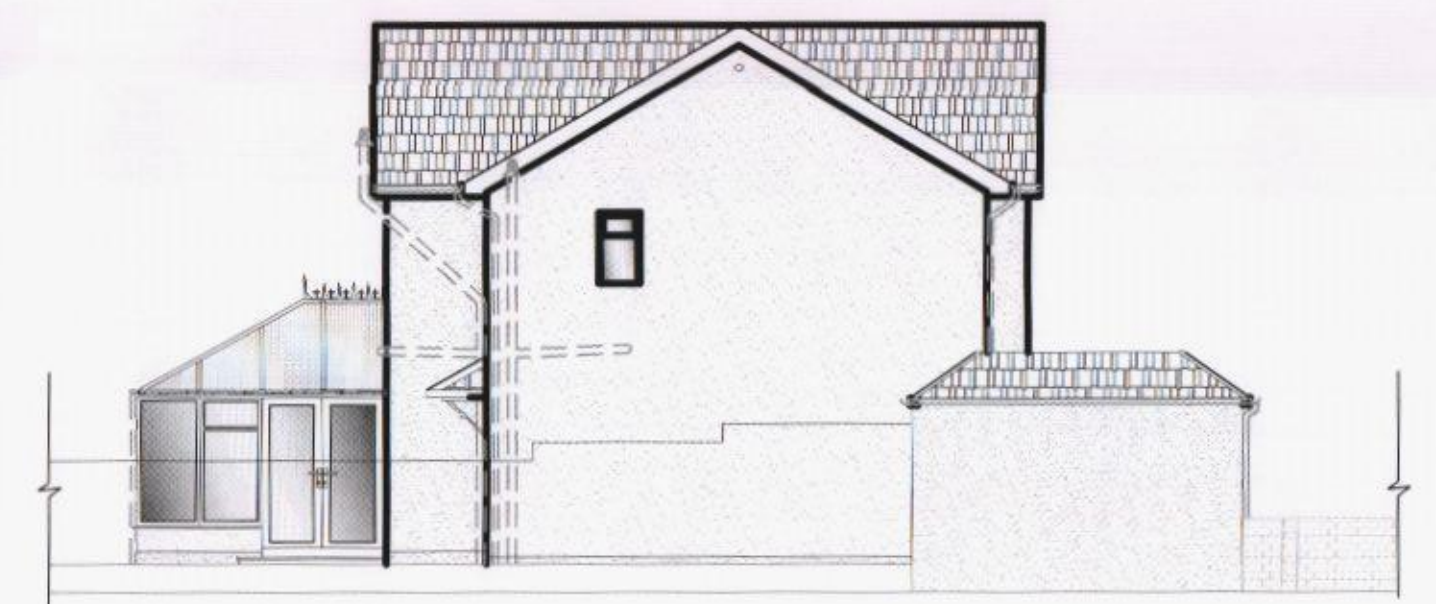

3 EXISTING SIDE ELEVATION
1:100

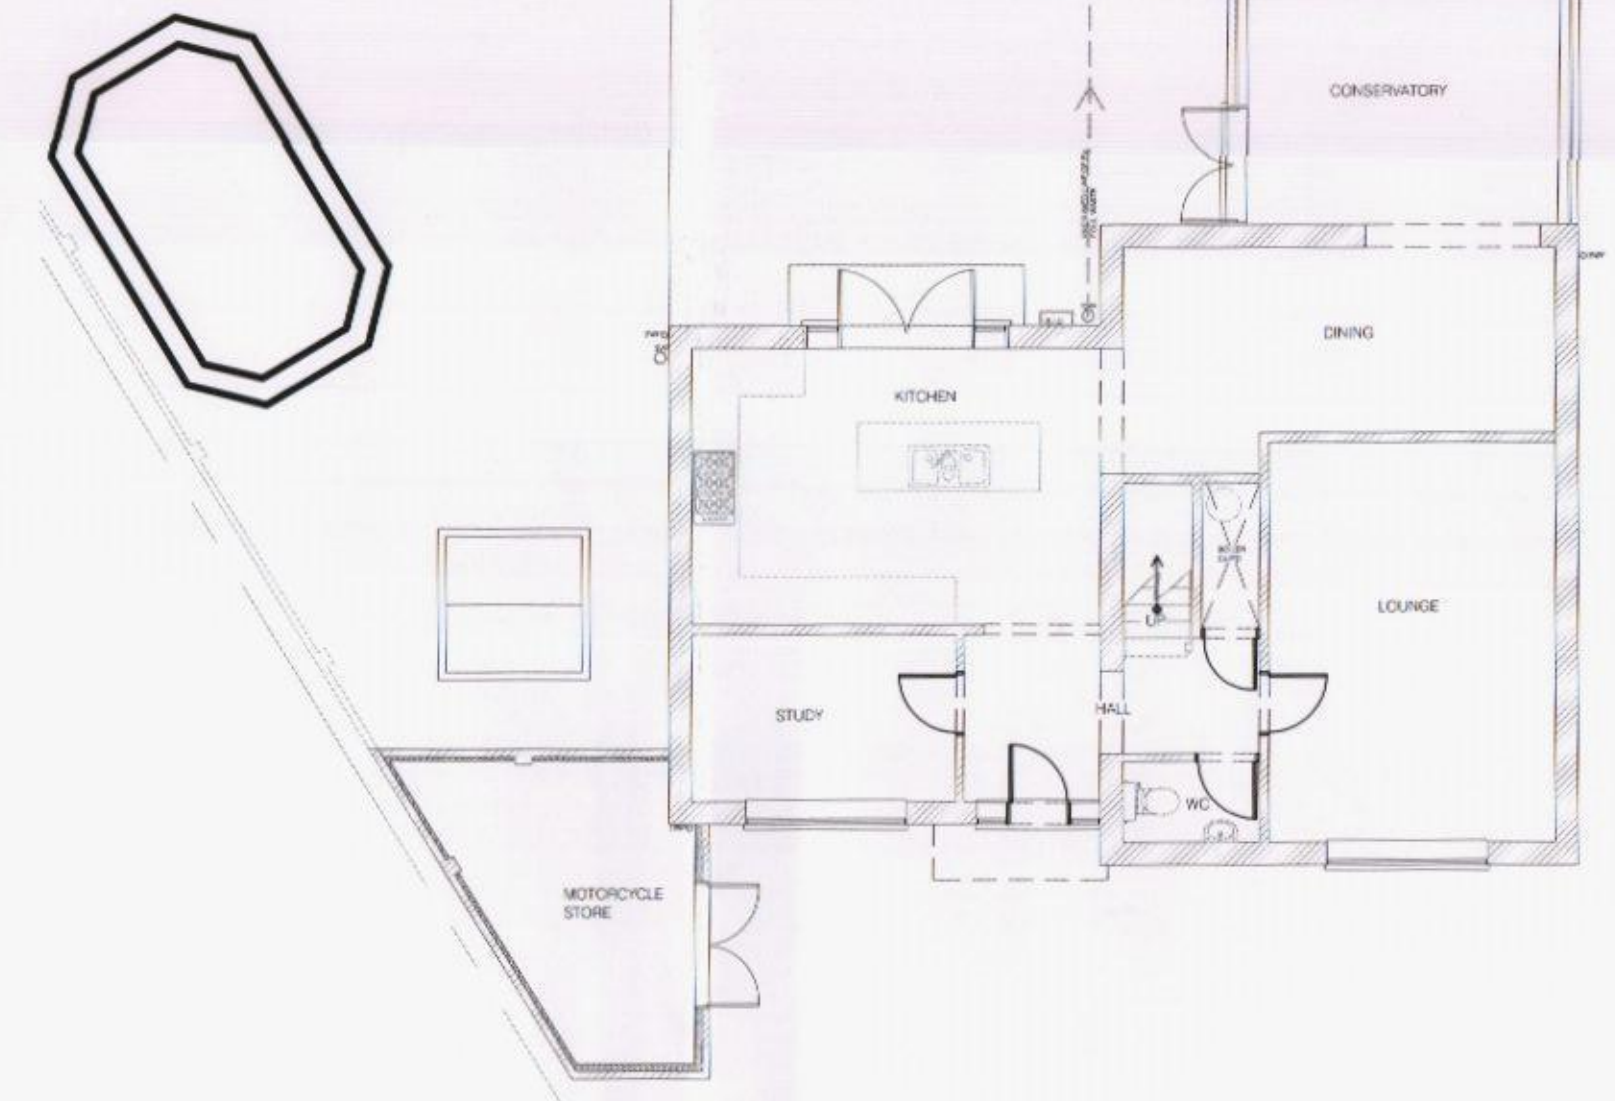

4 EXISTING GROUND FLOOR LAYOUT
1:100

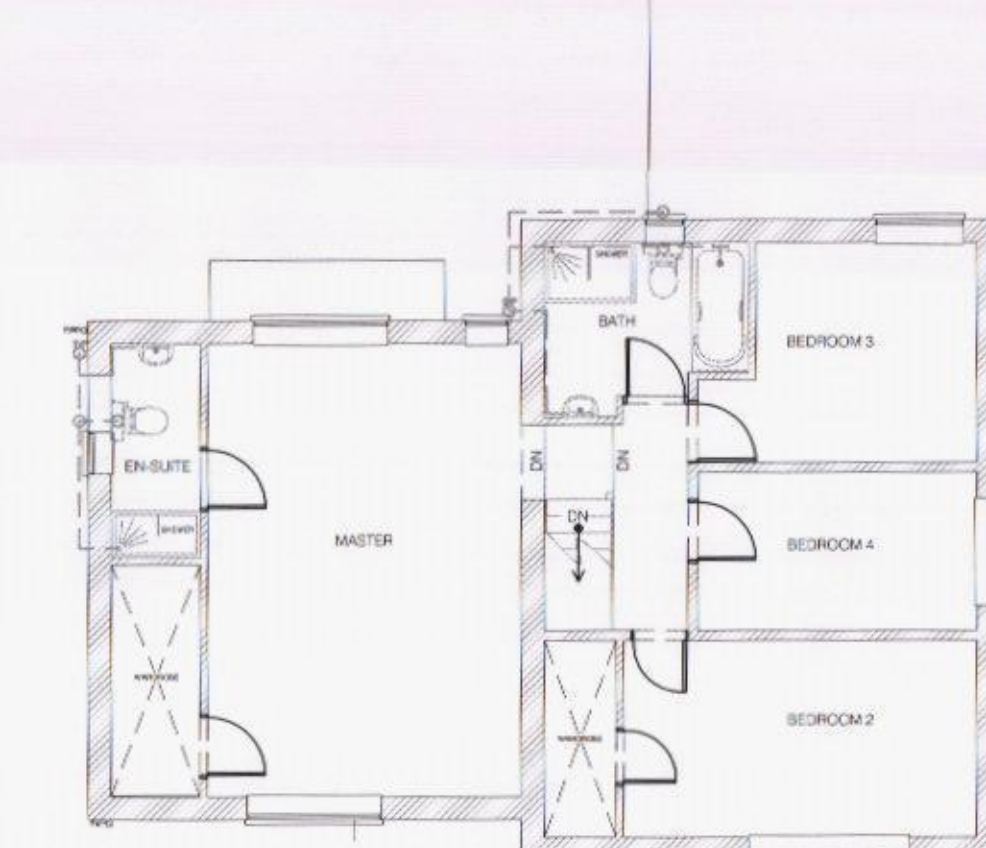

5 EXISTING FIRST FLOOR LAYOUT
1:100




6 PROPOSED FRONT ELEVATION
1:100



7 PROPOSED SIDE ELEVATION
1:100



8 PROPOSED REAR ELEVATION
1:100

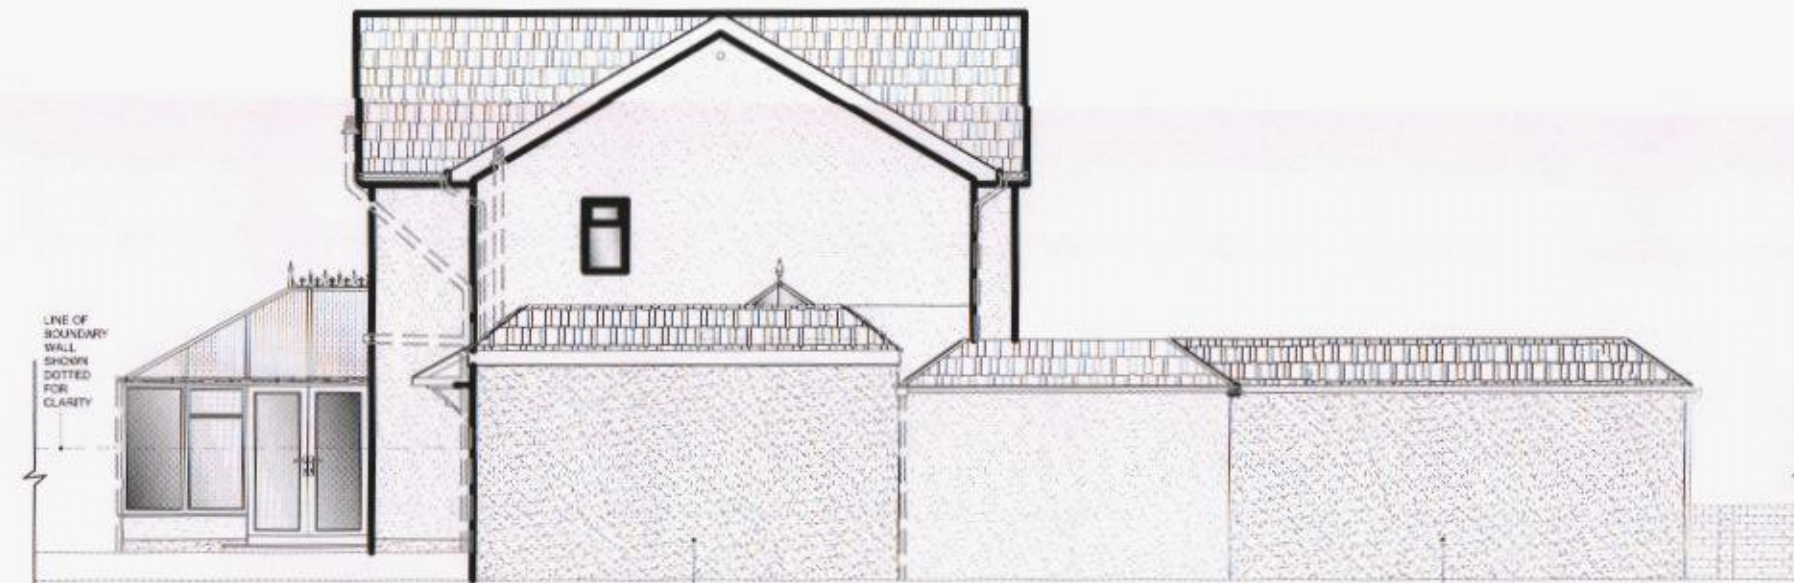


9 PROPOSED SIDE ELEVATION
1:100




10 PROPOSED GROUND FLOOR LAYOUT
1:50




11 BLOCK PLAN
1:500

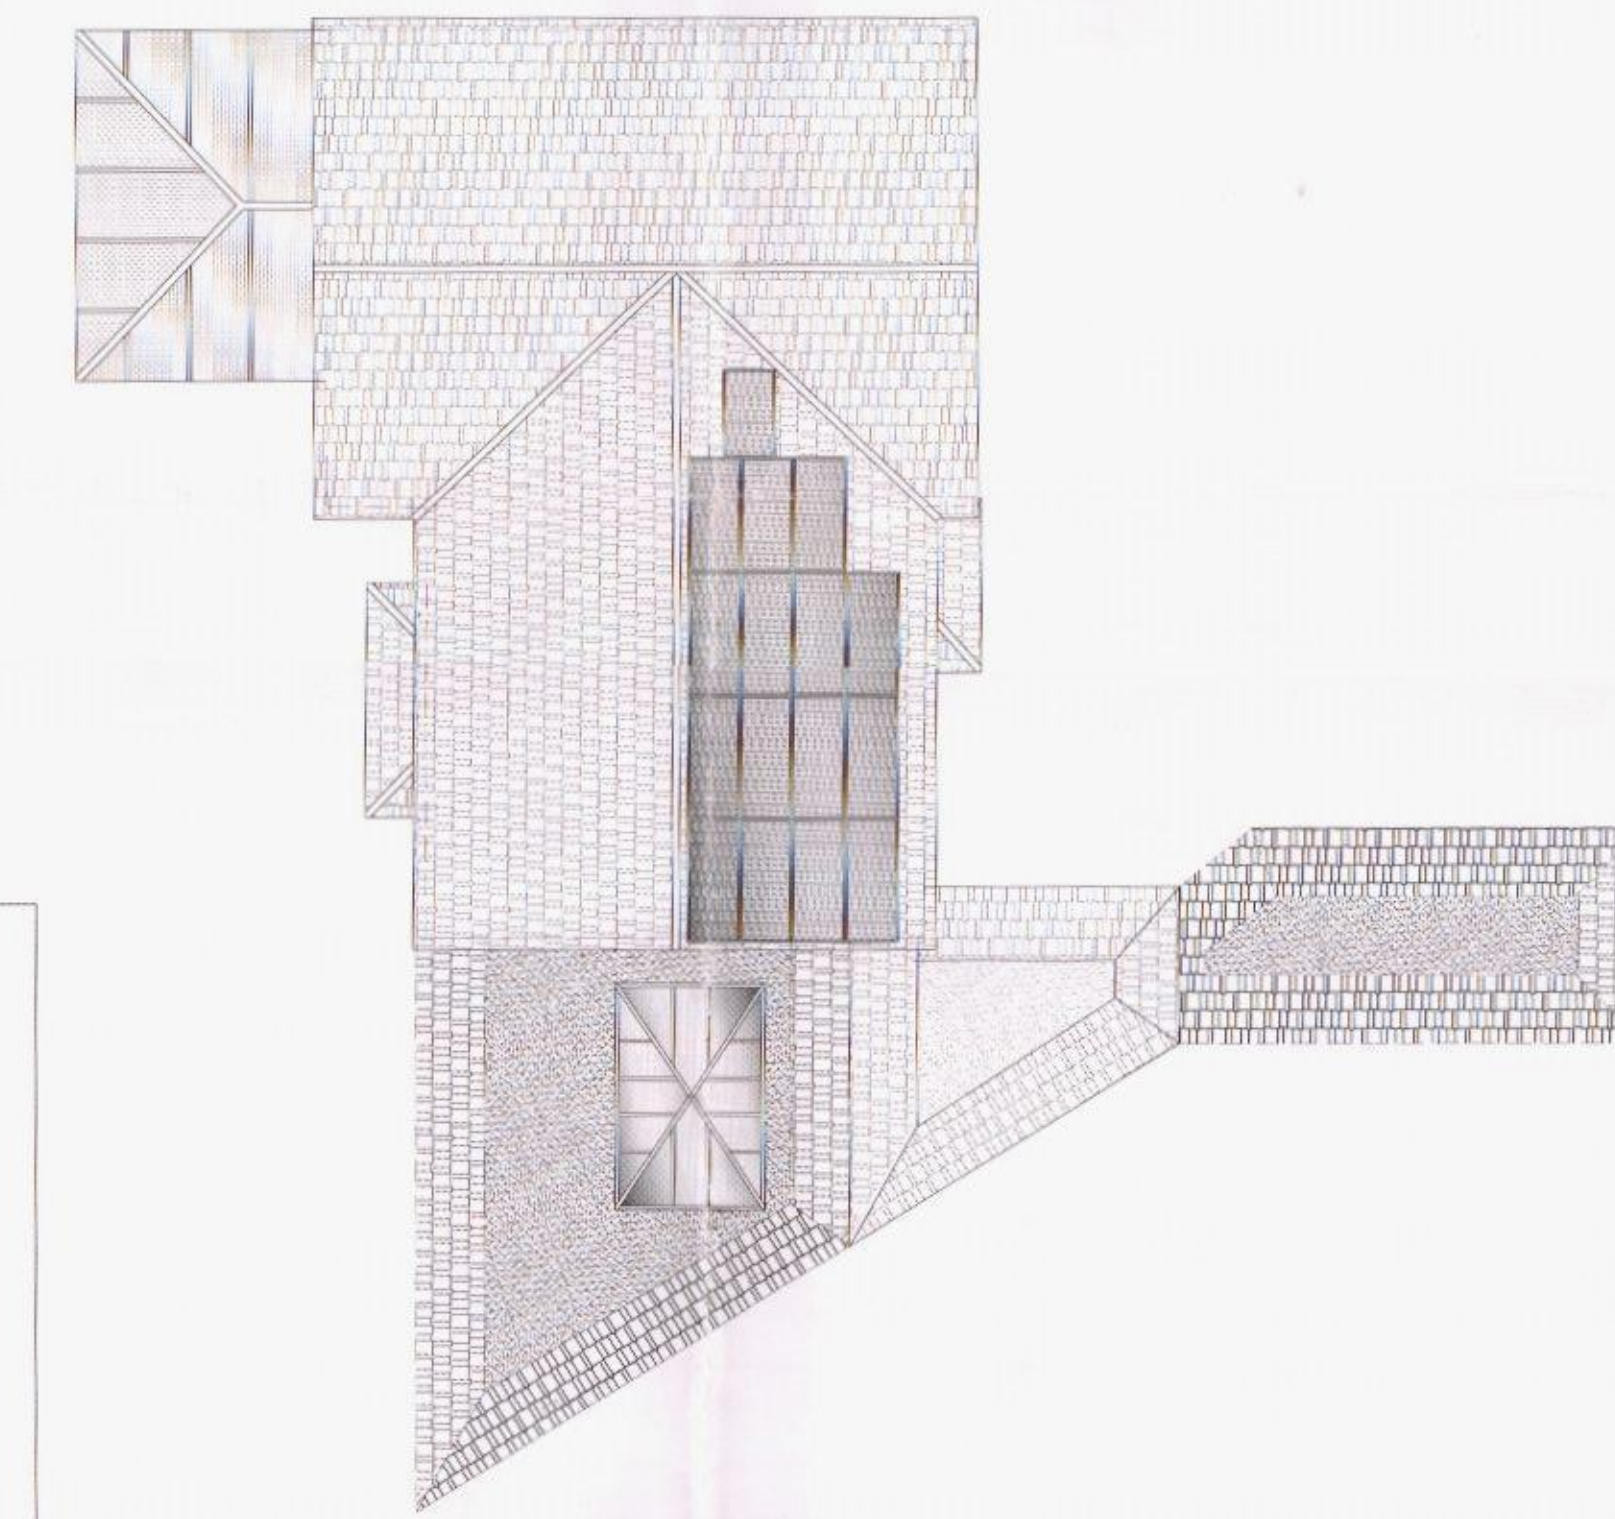

12 PROPOSED ROOF PLAN
1:50

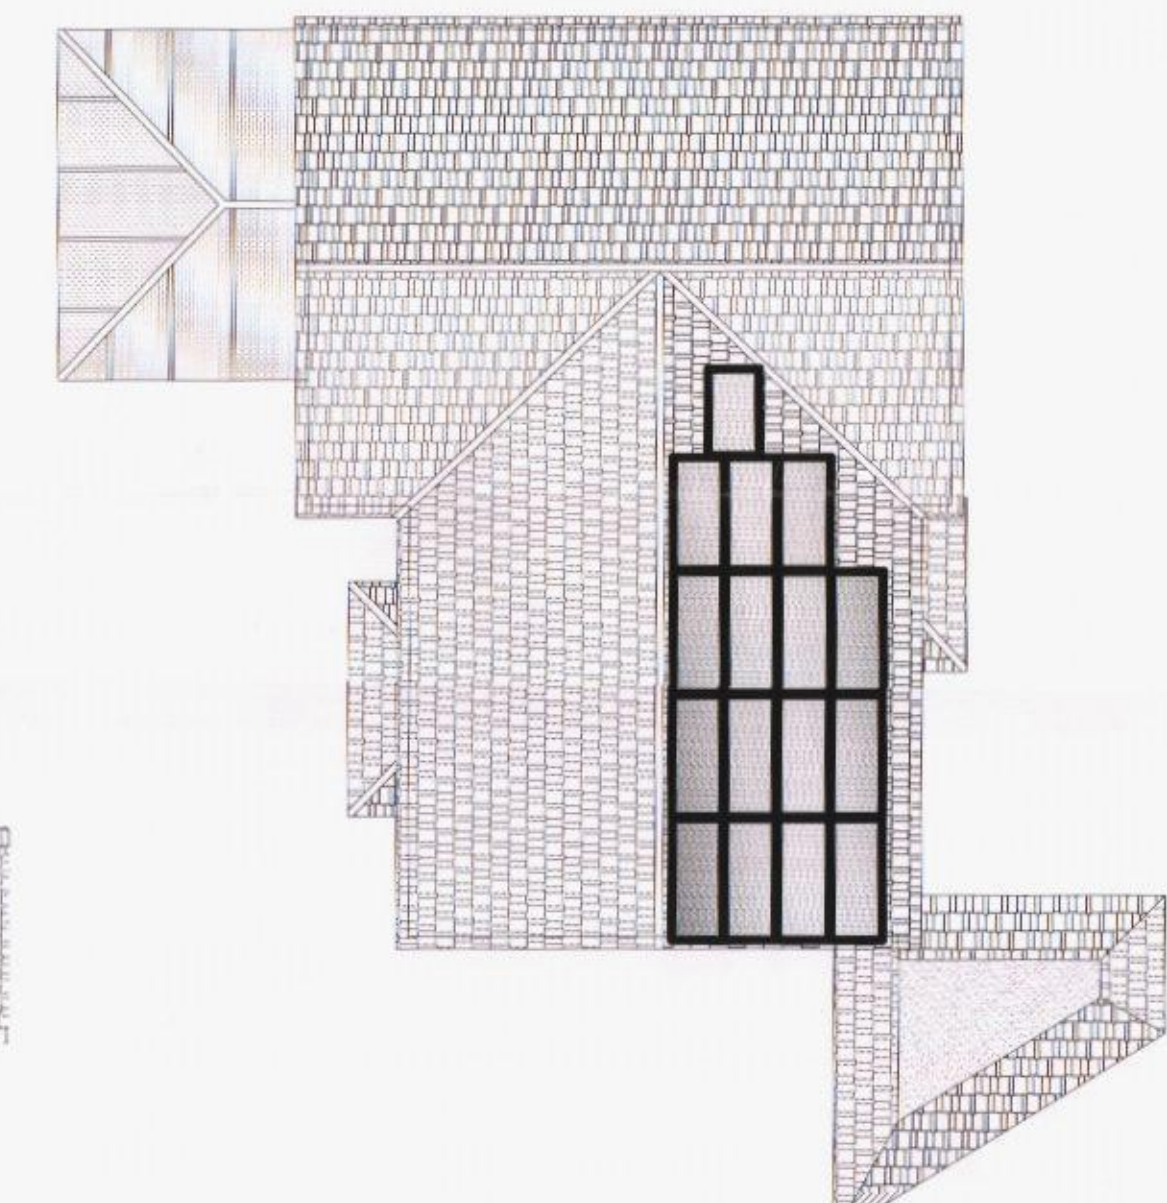

13 EXISTING ROOF PLAN
1:100

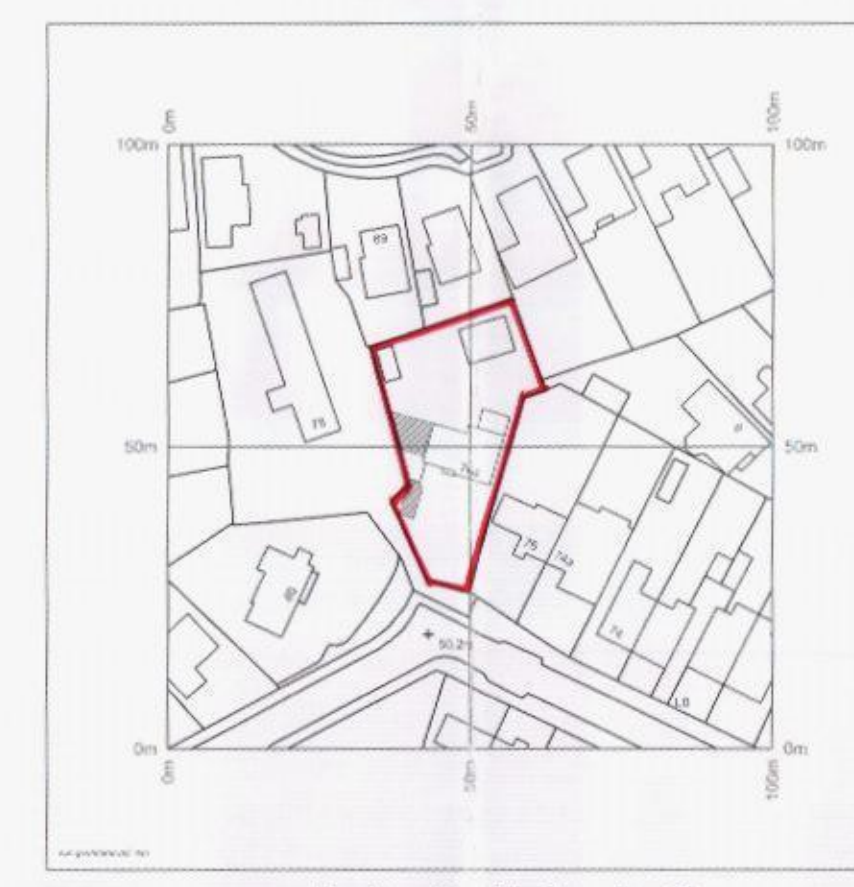

14 LOCATION PLAN
1:1250

BAVANT BOROUGH COUNCIL
DEVELOPMENT CONTROL
22 MAY 2015
RECEIVED

NOTE:
DRAWING: DYMOND 01A TO BE USED IN CONJUNCTION
WITH ASSOCIATED BUILDING REGULATIONS NOTES
DYMOND/BRN.
DIRECTIONAL NORTH ARROW SHOWN ON BLOCK &
LOCATION PLANS.

BRN 1 DENOTES ATTACHED BUILDING REGULATION NOTES
1 DENOTES ITEM No.

MODIFICATIONS		ISSUE:	
TITLE PROPOSED SINGLE STOREY SIDE EXTENSION & CONSTRUCTION OF EXTENDED MOTORCYCLE STORE TO FRONT OF PROPERTY			
CUSTOMER MR N DYMOND 76A DURLEY AVENUE, COWPLAIN, WATERLOOVILLE HANTS, PO8 8UZ		DATE 15 MAY 2015	
DRAWN BY: DM designs Turn your dreams... into a building!		DRAWING NO: DYMOND 01A 1 OF 2	
SCALE:		VARIES:	
DATE: 05.05.2015		REVISION: A A0	