




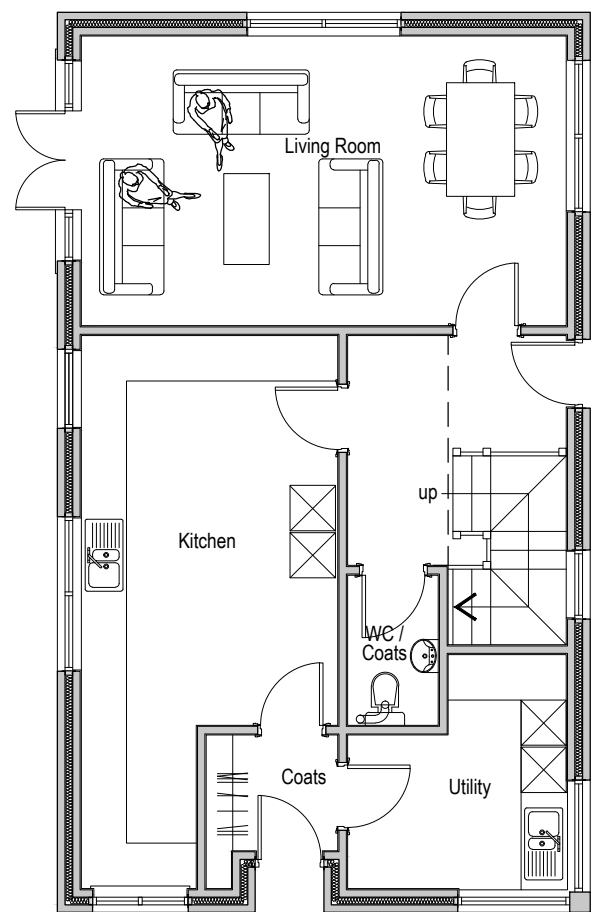



Ground Floor

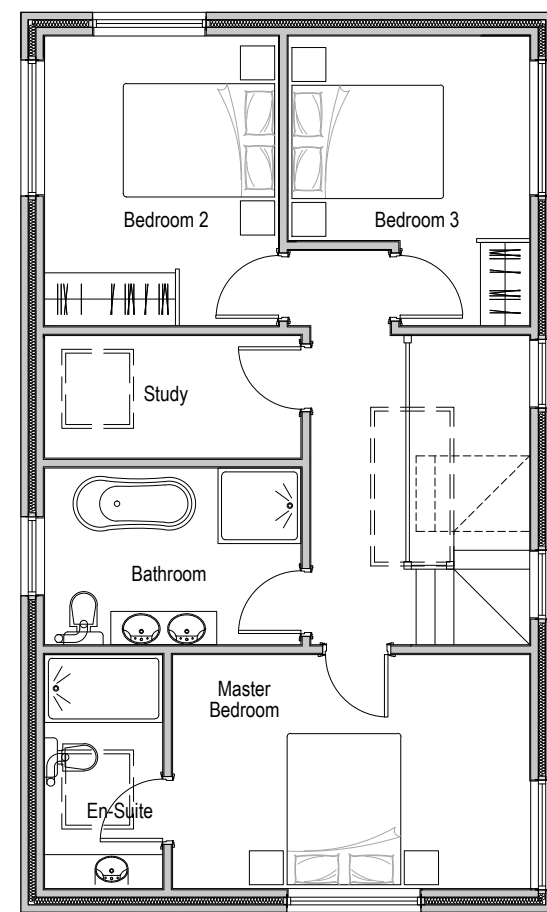


First Floor

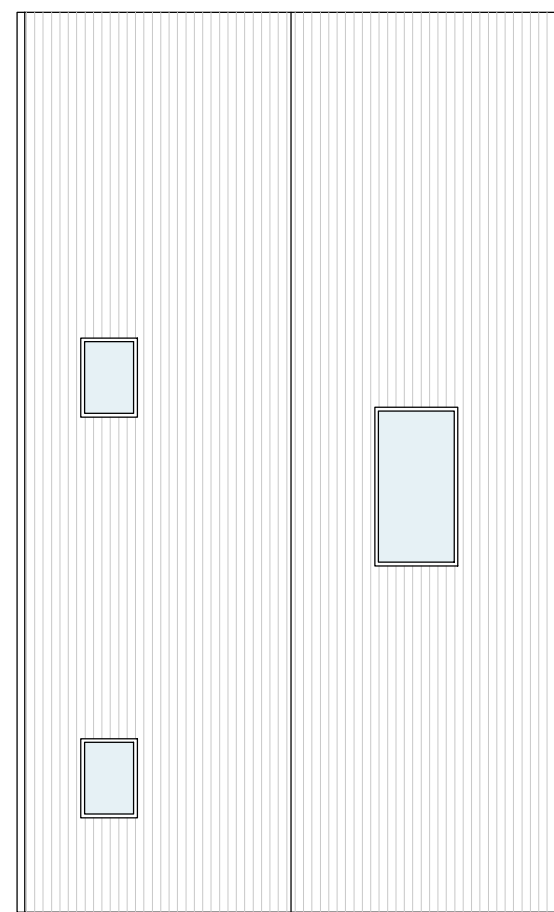


Roof Plan

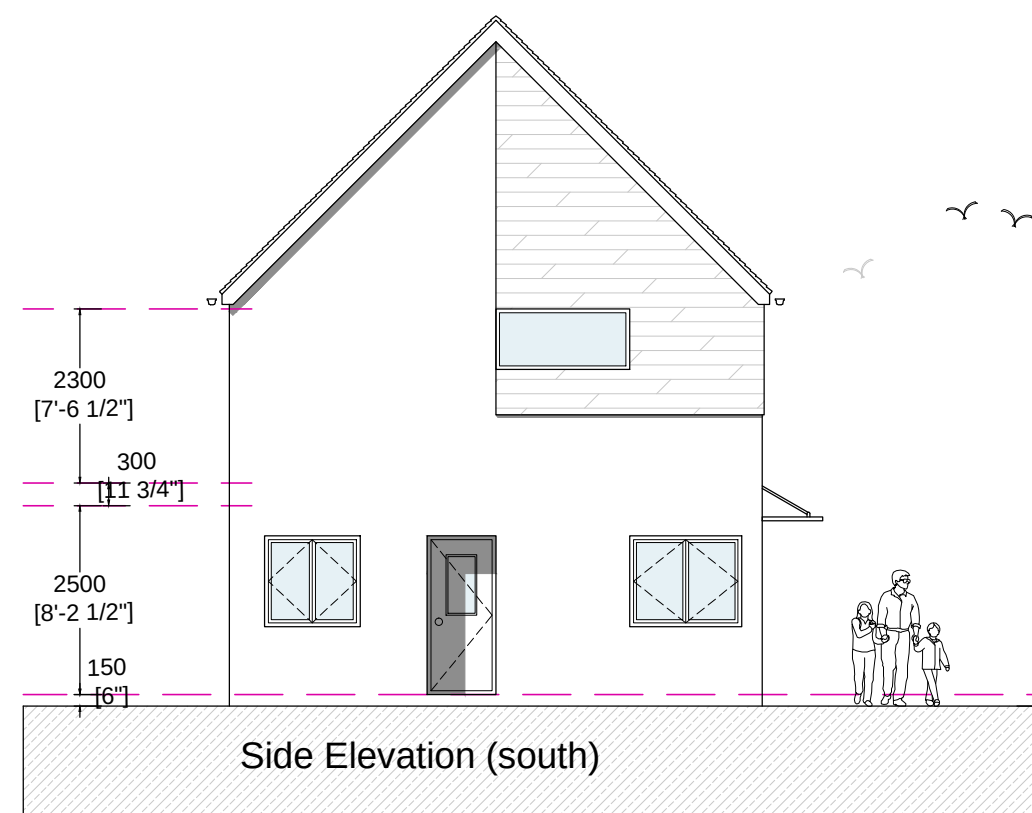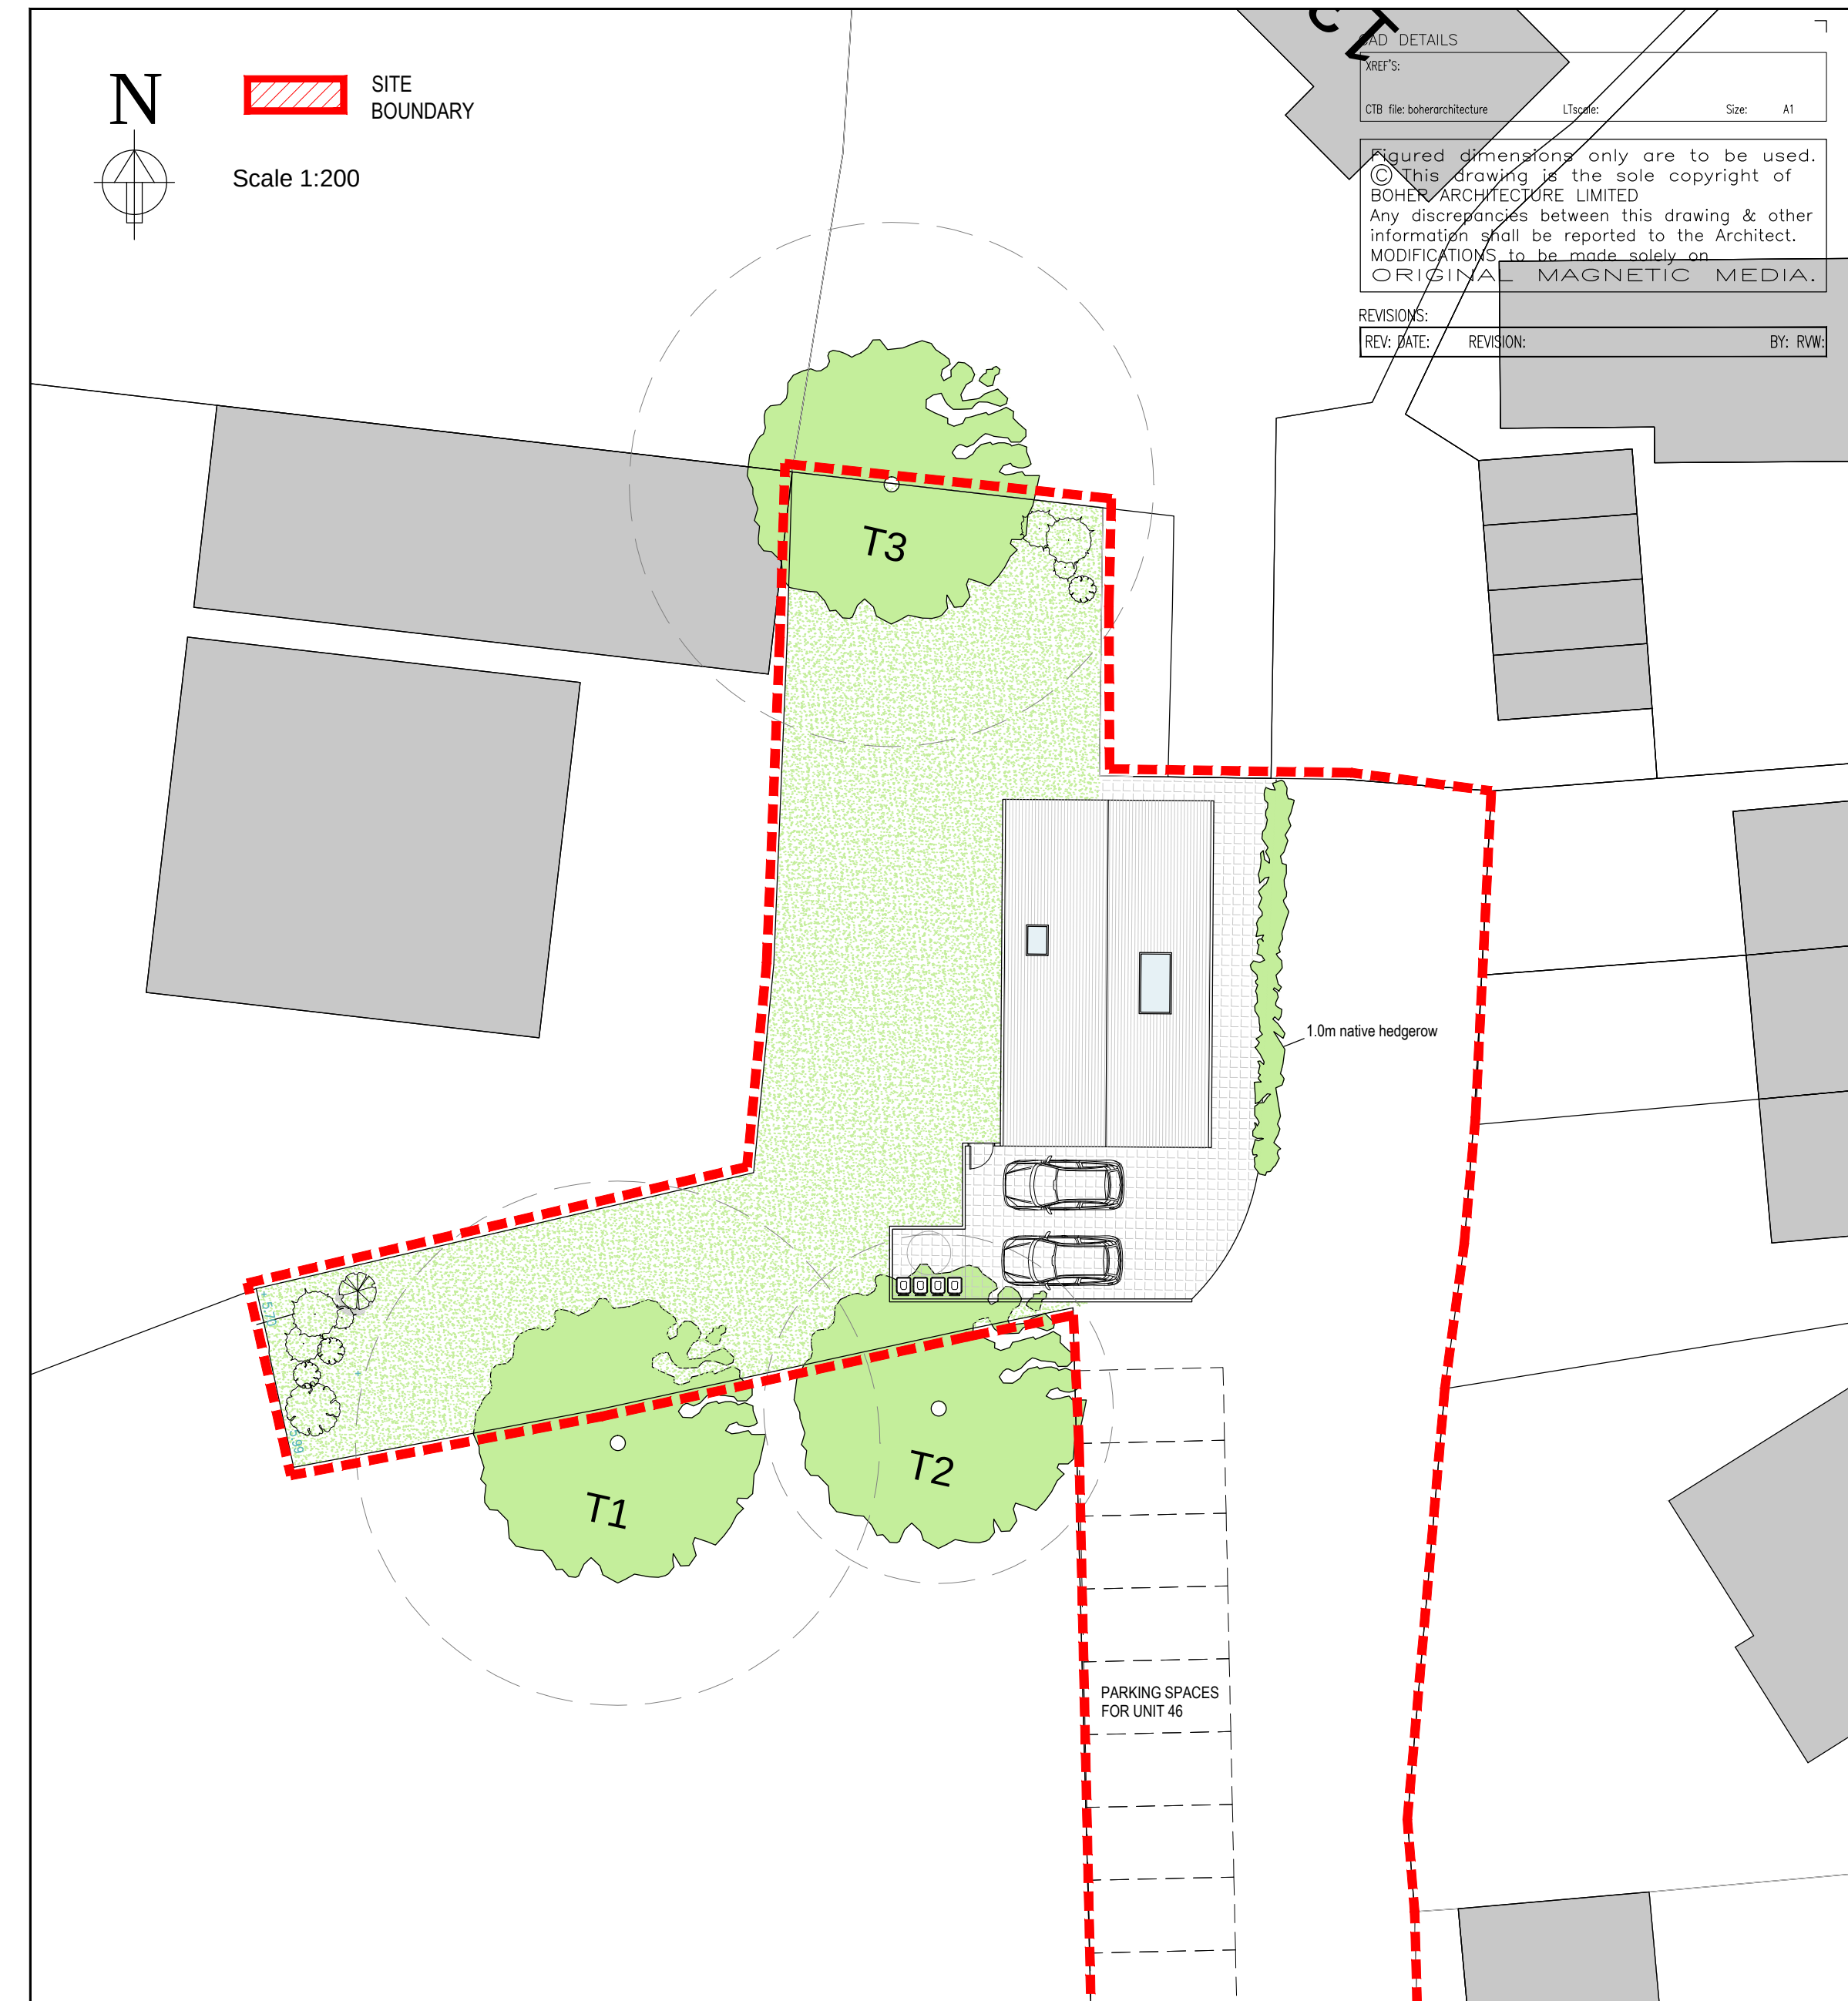


Side Elevation (south)

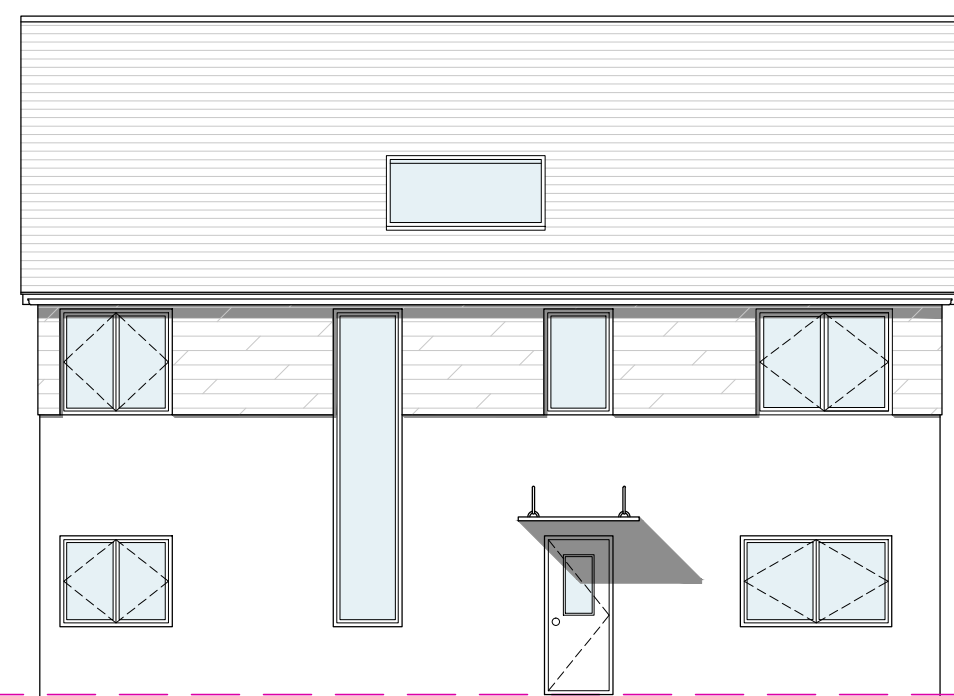

Front Elevation (East)

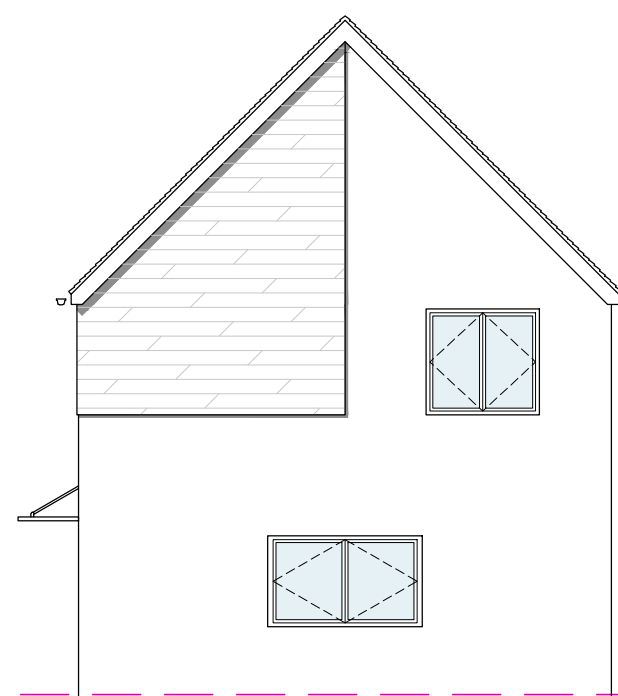


Side Elevation (north)

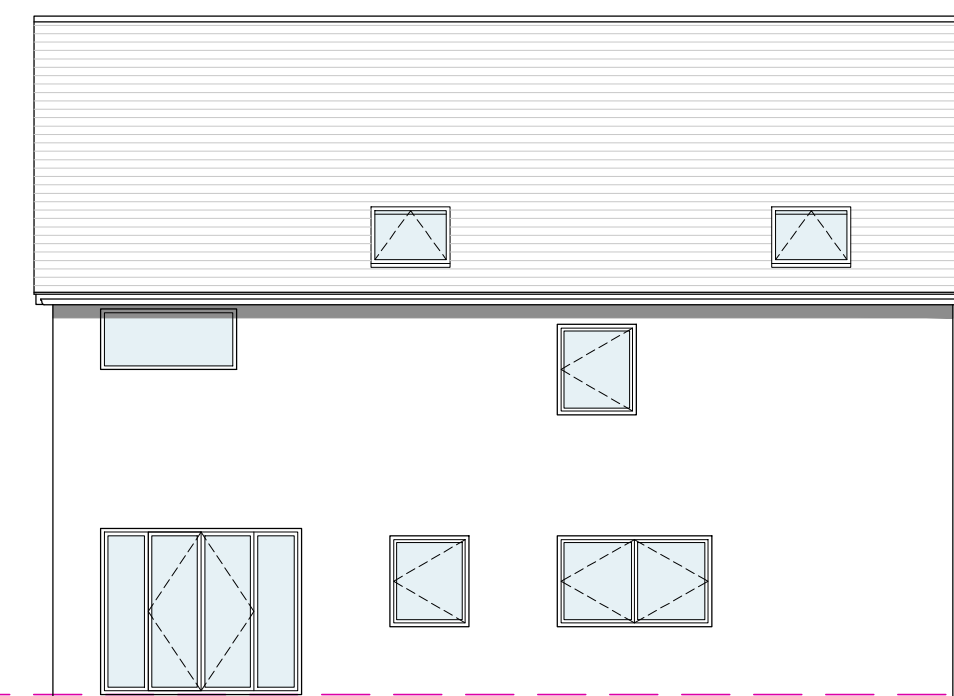

Rear Elevation (west)

Scale 1:100

 

CLIENT

Mrs. K. Snipe

PROJECT

52 Station Road
Hayling Island
P011 0EL

TITLE

Proposed Dwelling
Rev - B

STATUS

Planning

DATE

April 2016

SCALE @ A1

1:100, 1:200

DRAWN BY

CB

REVIEWED BY

RM

DRAWING NUMBER

1297 P

004

01730 816336
07949 682974
info@boherarchitecture.com
www.boherarchitecture.com
Capron House, North Street
Midhurst, GU29 9DT

