


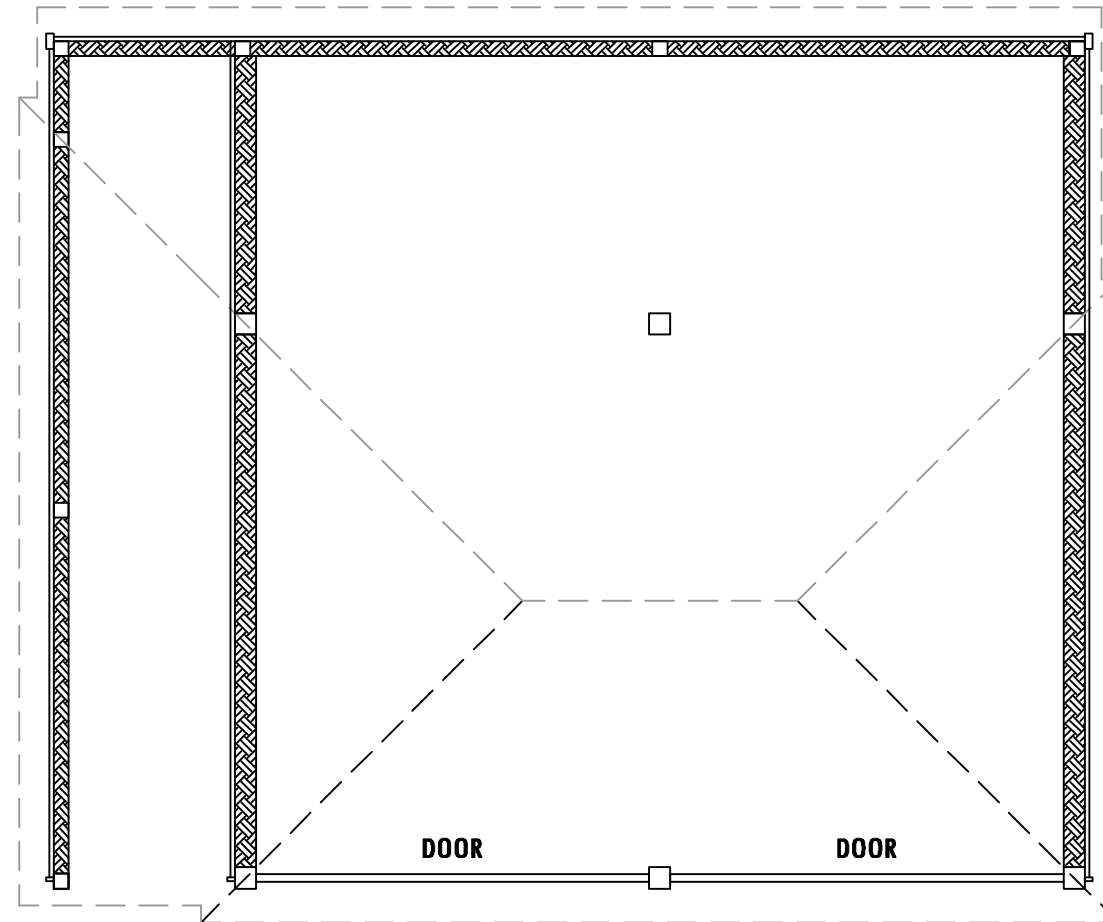


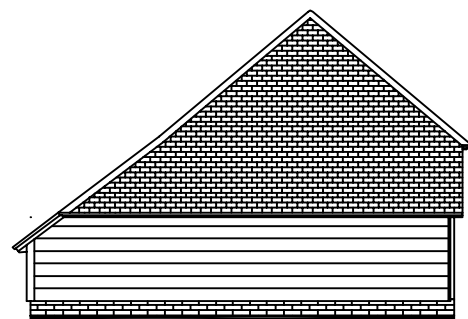


Floor & Roof Plan

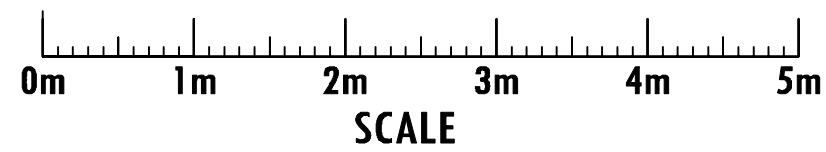


South East Elevation

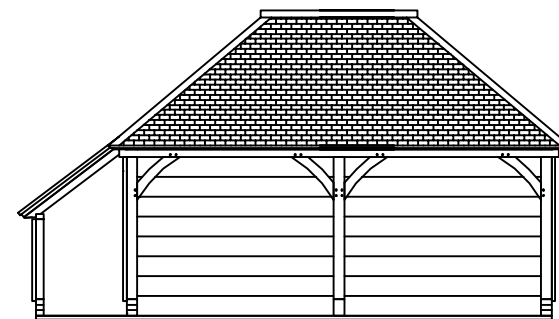

North East Elevation

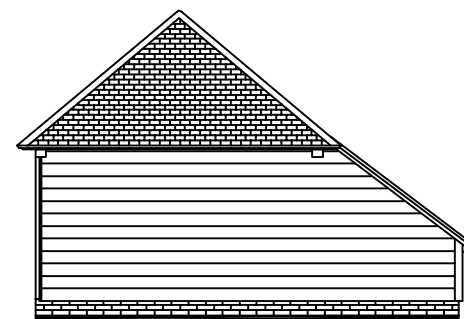

North West Elevation

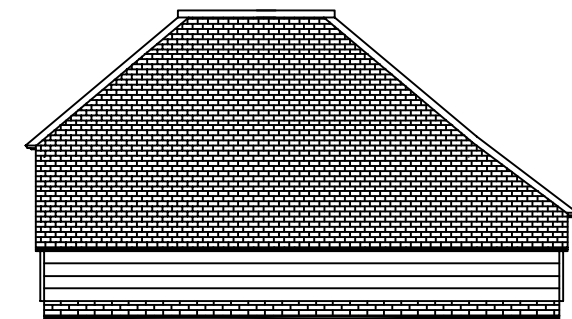

South West Elevation



CLIENT:
Mr D Haskell
106 Southleigh Road
Denvilles
Havant
PO9 2PS

SCALE: 1:50 1:100

Drawing No: DH/GARAGE/01