



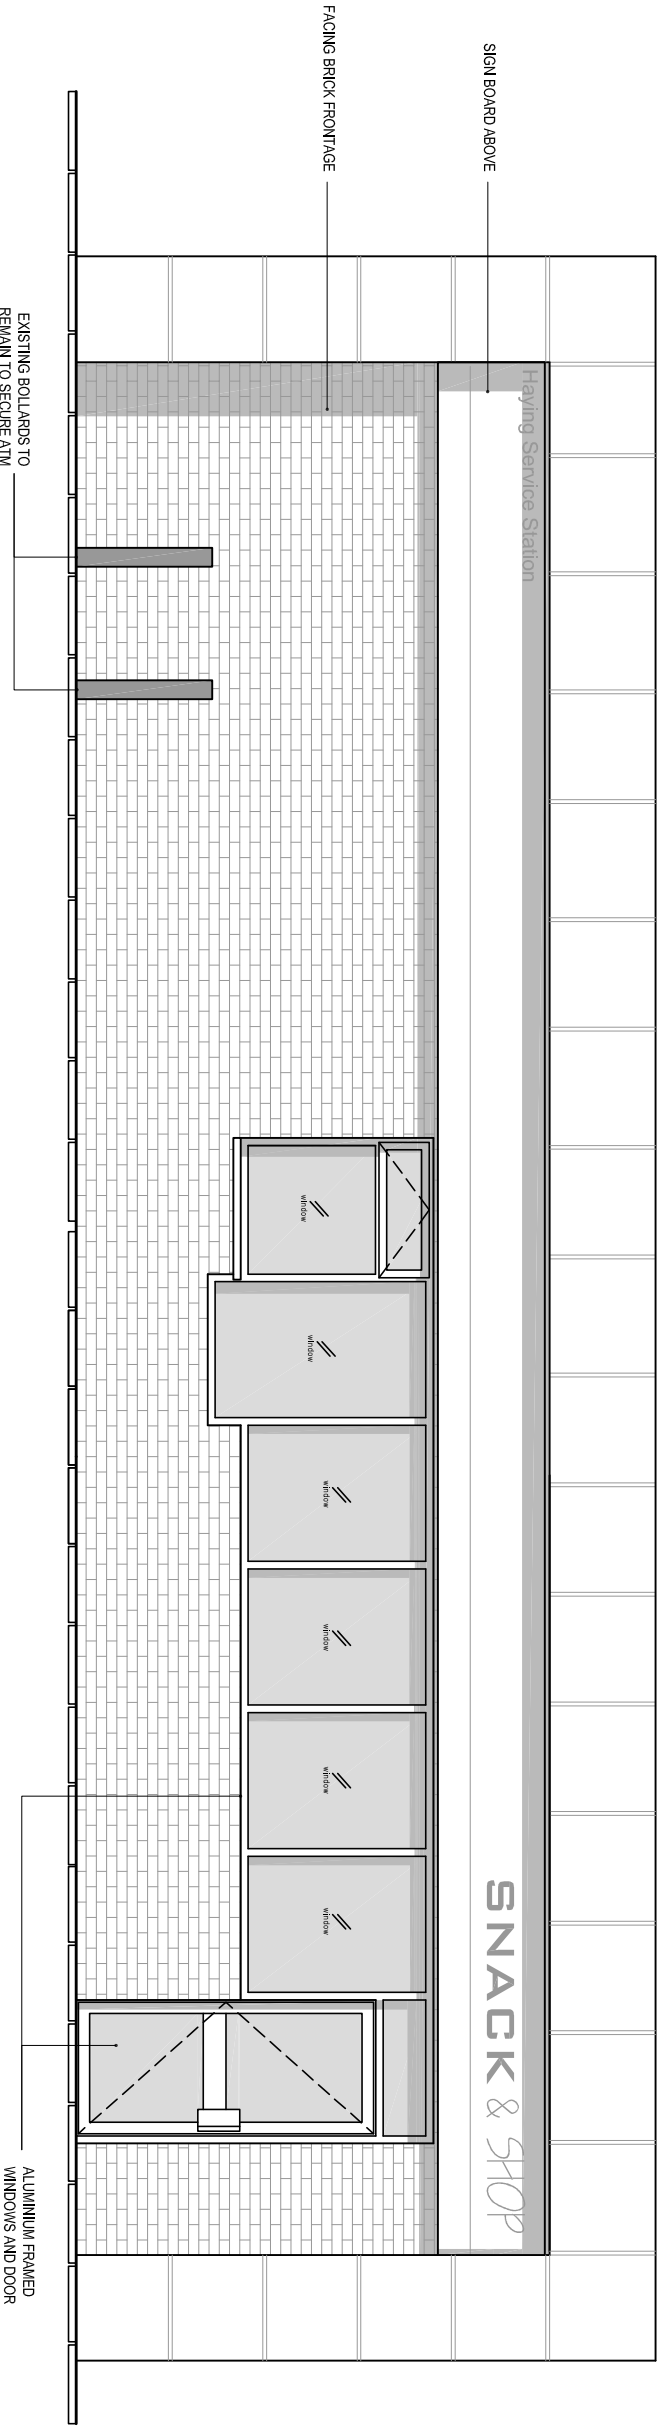

PRE EXISTING FRONT ELEVATION

Scale 1:50

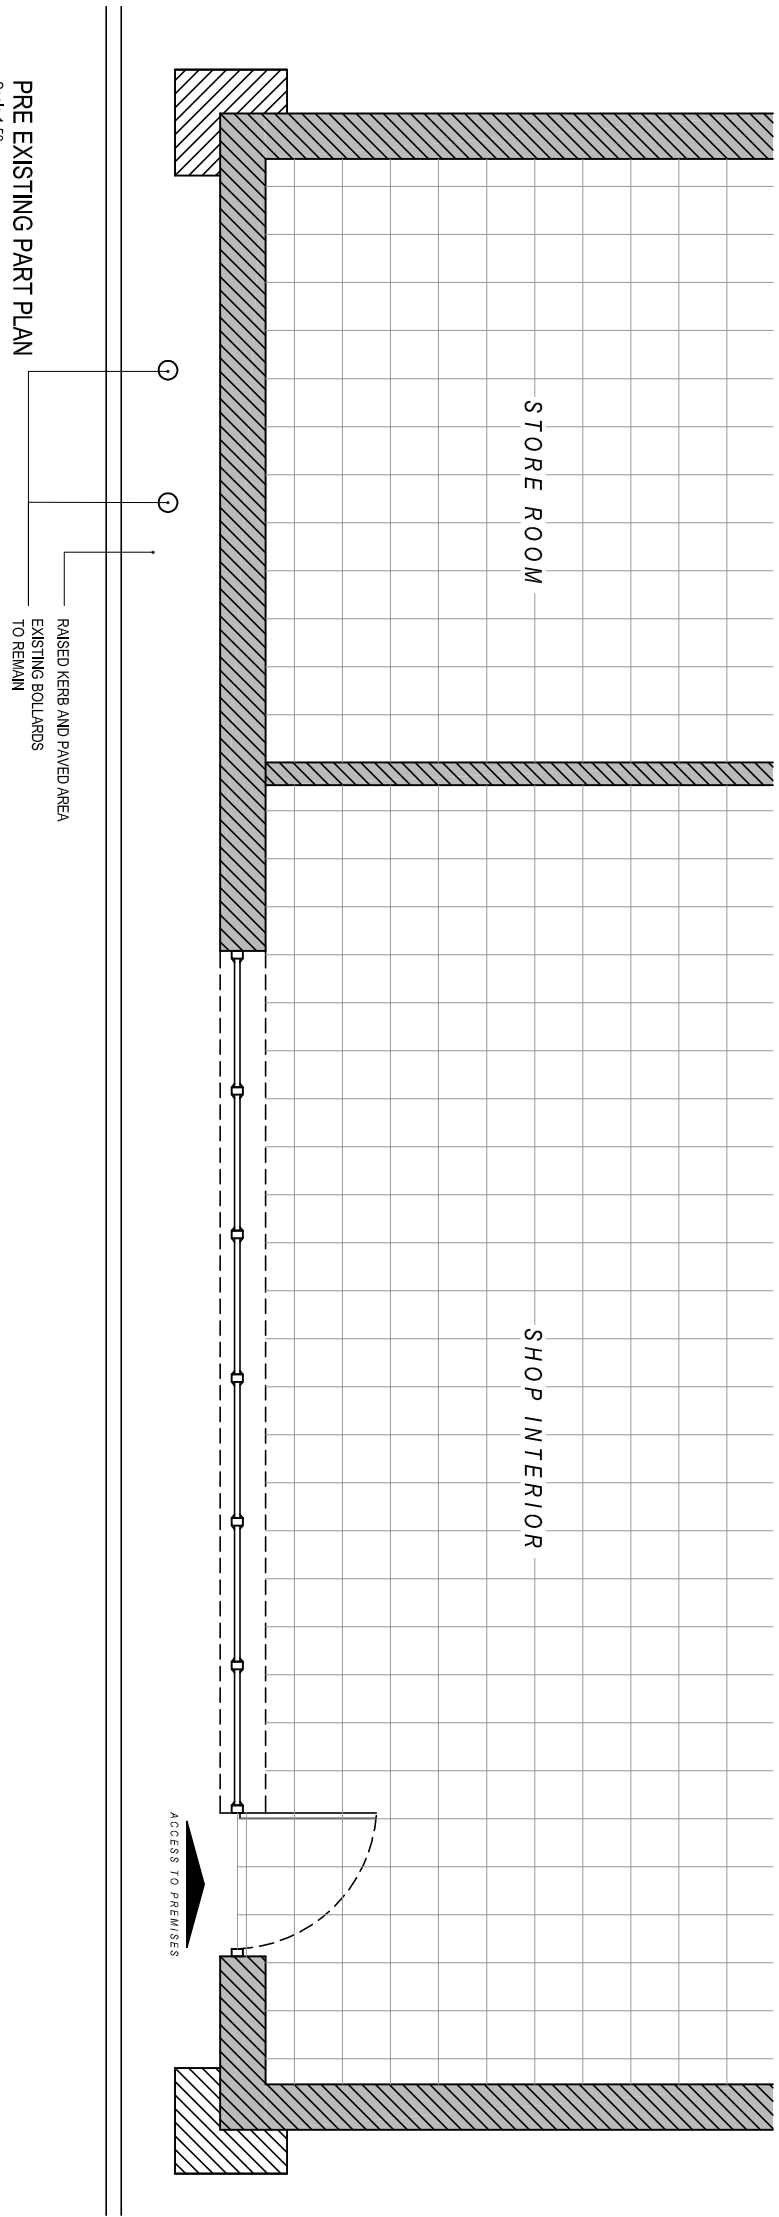

PRE EXISTING PART PLAN

Scale 1:50

GENERAL NOTES:
1) All dimensions in millimeters unless otherwise stated.

Date: _____ Comments: _____ By: _____

Site:
EURO GARAGE - HAYLING (ISLAND)
181-183 Havant Road
Hayling Island
PO11 0LG

Drawing Title:
Pre Existing Elevations and Plans

Ref:	Date:	Rev:
NM-04-2016-74-1	14-04-2016	
Scale:	Paper:	Date Rev:
1:50	A3	