



1 04500 - PROPOSED SOUTH ELEVATION
1 : 100

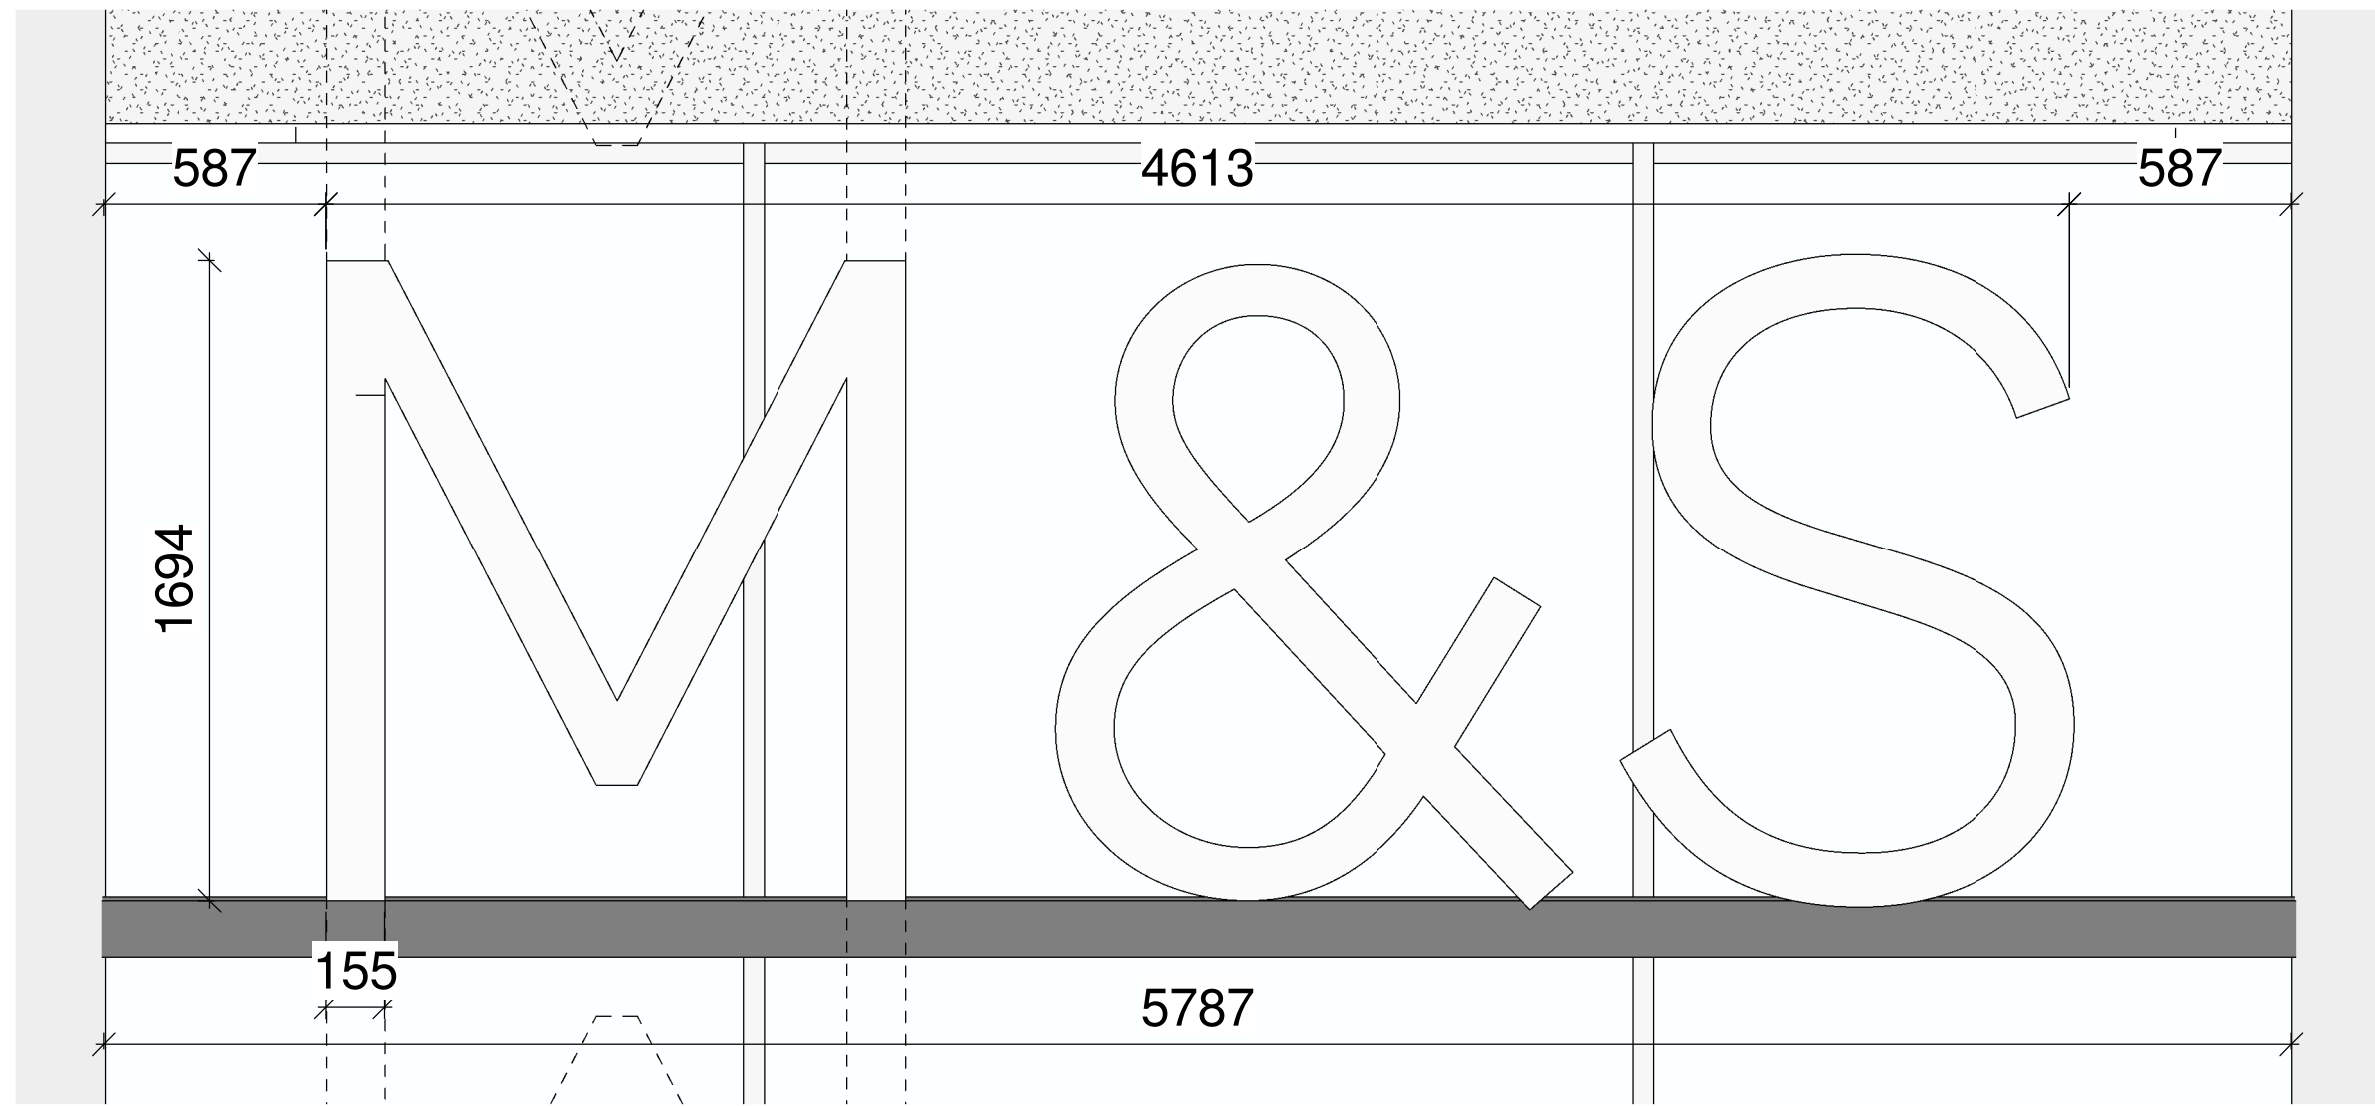

2 04500 - PROPOSED WEST ELEVATION
1 : 100

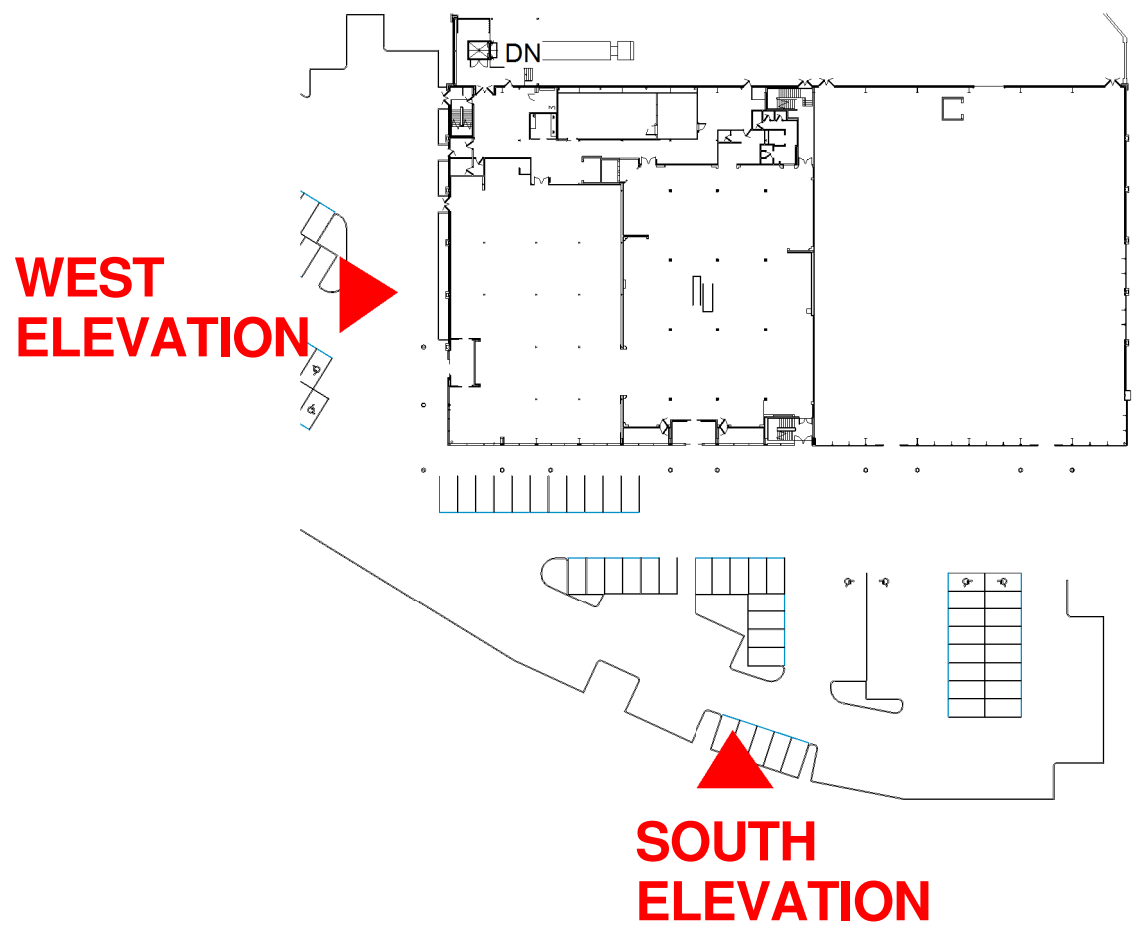

Internally lit 3D letters, white front face (Ral 9003) with black sides (Ral 9905). Centrally aligned and fixed to developer steel hollow section. Developer supporting rail and signage cables to be boxed in with metal cover trim finished black (Ral 9005). Pest control located on perching areas.

8 04500 - PROPOSED SIGN 1
1 : 20




Halo lit 3D black letters (Ral 9005) applied to a white flex face sign (Signal White Matt Ral 9003)

3 04500 - PROPOSED SIGN 3
1 : 20



Halo lit 3D black letters (Ral 9005) applied to a white metal sign (Signal White Matt Ral 9003) pest control located at perching areas

7 04500 - PROPOSED SIGN 2
1 : 20

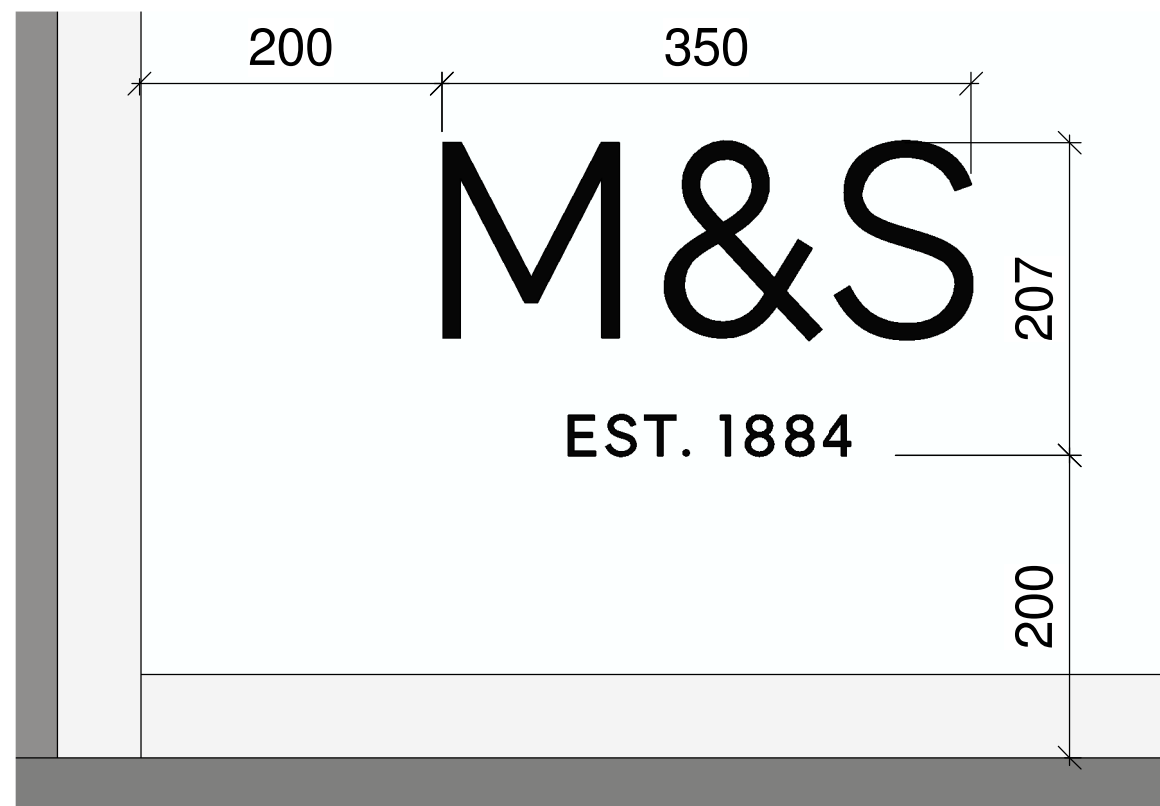

Plaque fret cut 2 mm aluminuim letters finished black (Ral 9005) 100% gloss, bonded flush to glass. Black vinyl applied to the back of letters internally.

5 04500 - PROPOSED SIGN 4 & 5
1 : 5

REV	DATE	DESCRIPTION	DRAWN	CHECKED
-----	------	-------------	-------	---------

LOCATION FIGURE

M&S	
EST. 1884	
STORE NAME	
HAVANT	
STORE NUMBER	COUNTRY
1935	ENGLAND
PROJECT	
HAVANT	
NEW STORE	

DRAWING
PROPOSED EXTERNAL SIGNAGE

CONSULTANT LOGO	
Lagawood House Newforge Lane Mansions Road Belfast BT9 5XN	
T: +44 (0)28 9066 2121 F: +44 (0)28 9066 3162 E: mail@wdr-rt-taggart.com W: www.wdr-rt-taggart.com	
WDR & RT TAGGART	

SCALE	PAPER SIZE	DATE	DRAWN	CHECKED
As indicated	A0	18.02.16	JW	JD
PROJECT No	CONSULTANT PROJECT No	DRAWING No	STATUS	REV
HVN001	15044	04500	P	
DISCIPLINE CODE	DISCIPLINE DESCRIPTION			
A	ARCHITECT			