

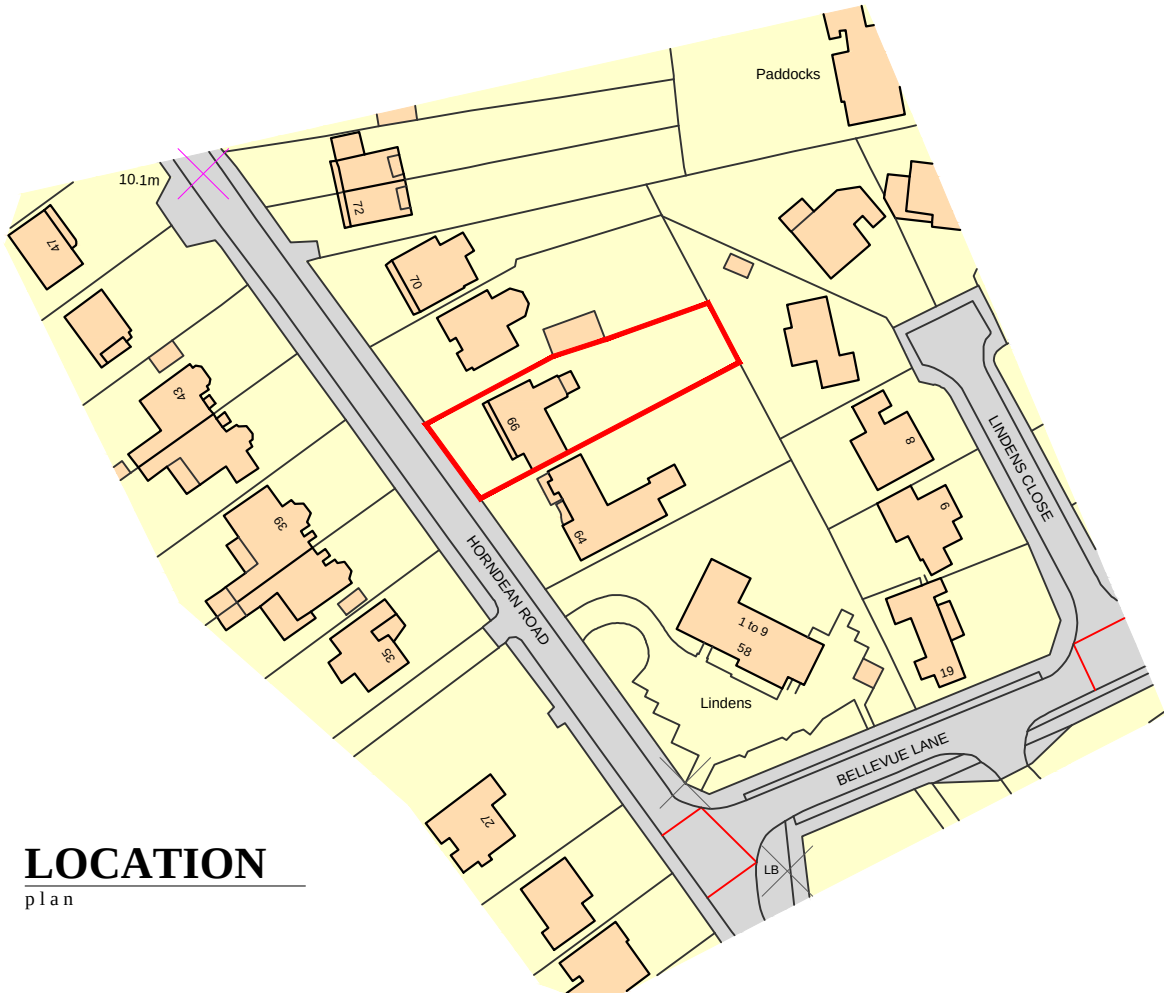
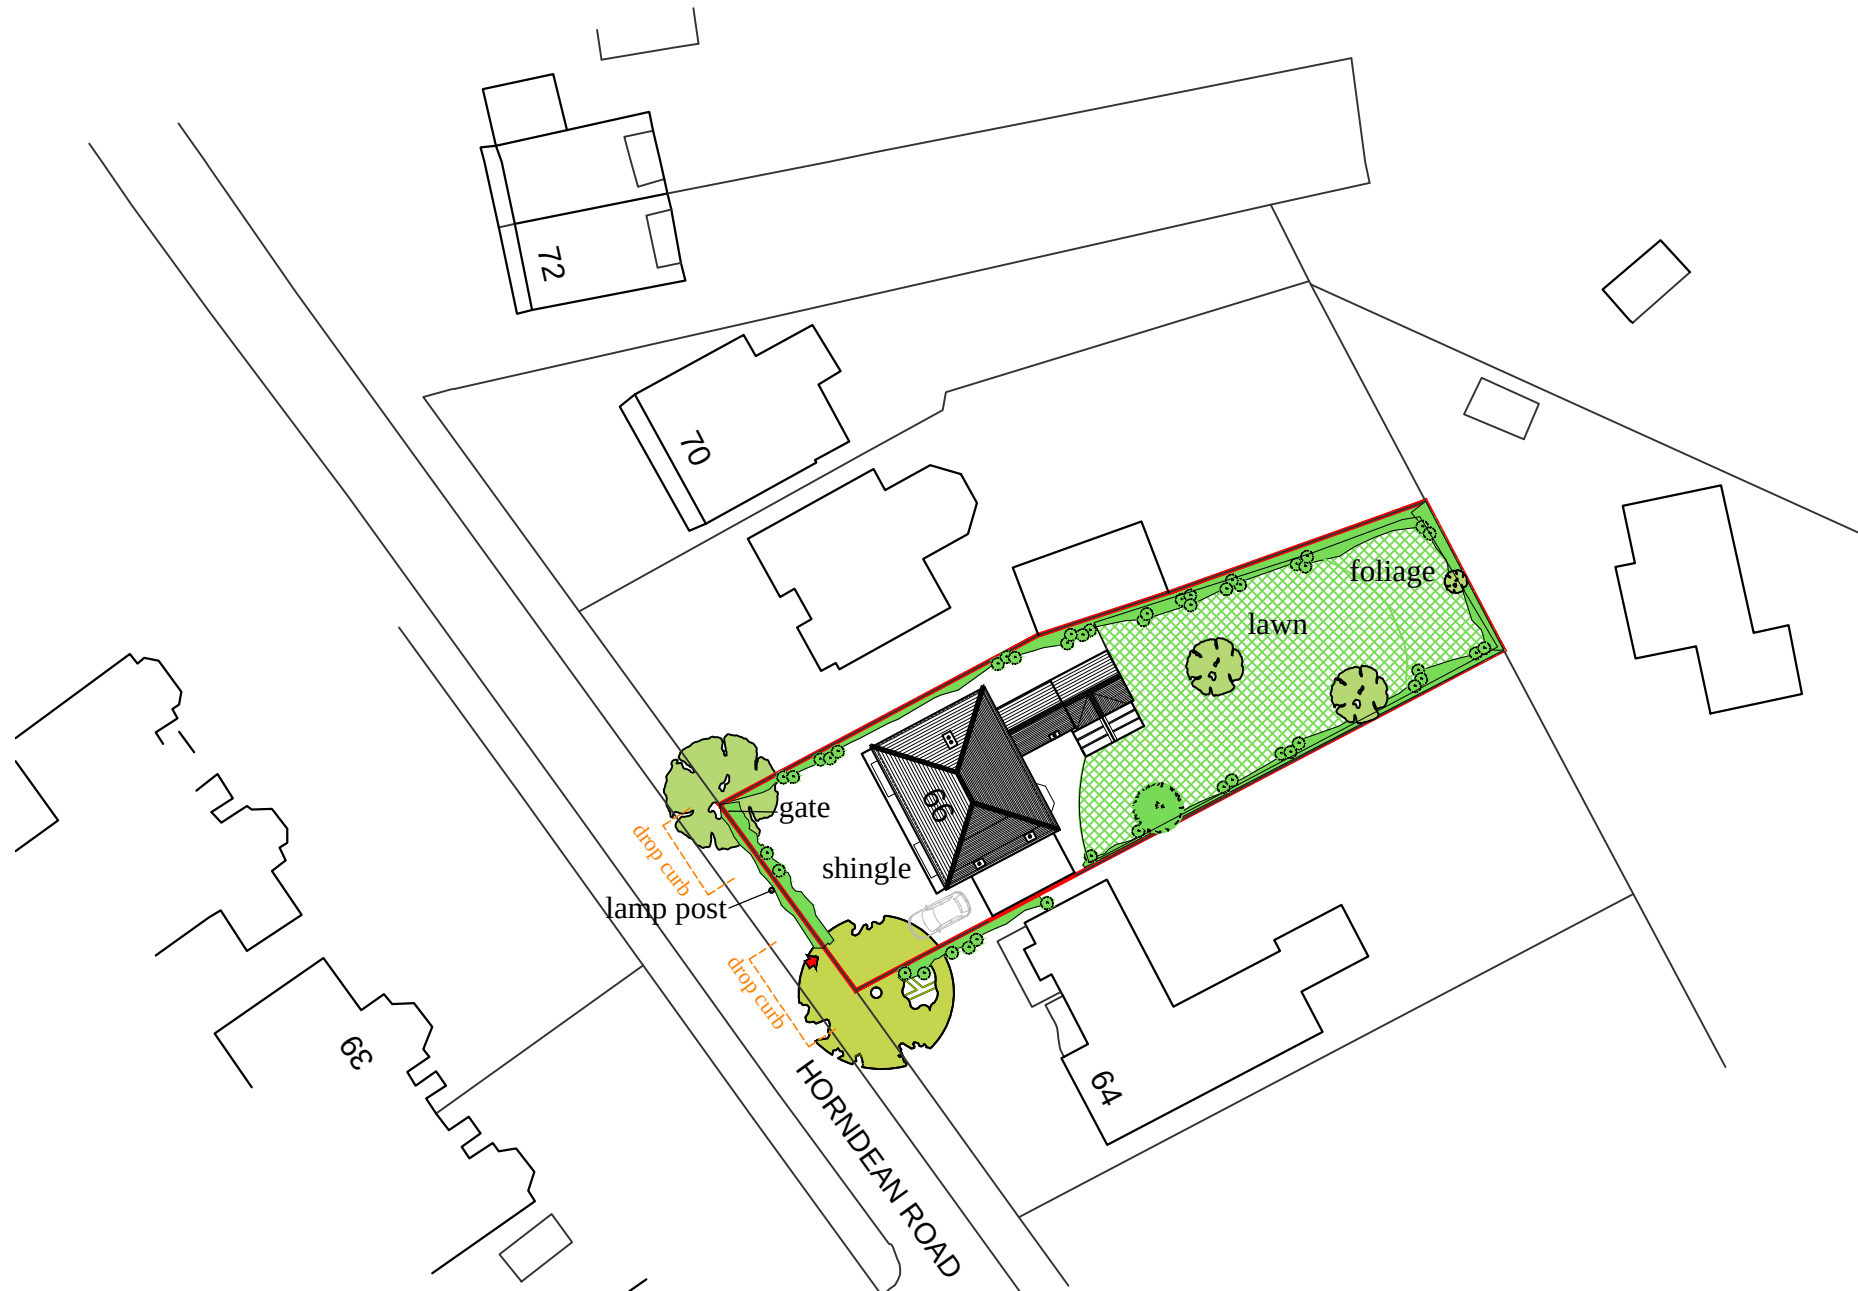


66 Horndean Road - Emsworth



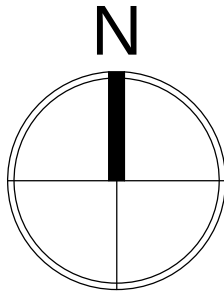


LOCATION
plan




Ordnance Survey, (c) Crown Copyright 2014. All rights reserved. Licence number 100022432

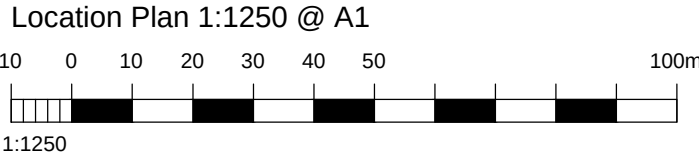


SITE
plan

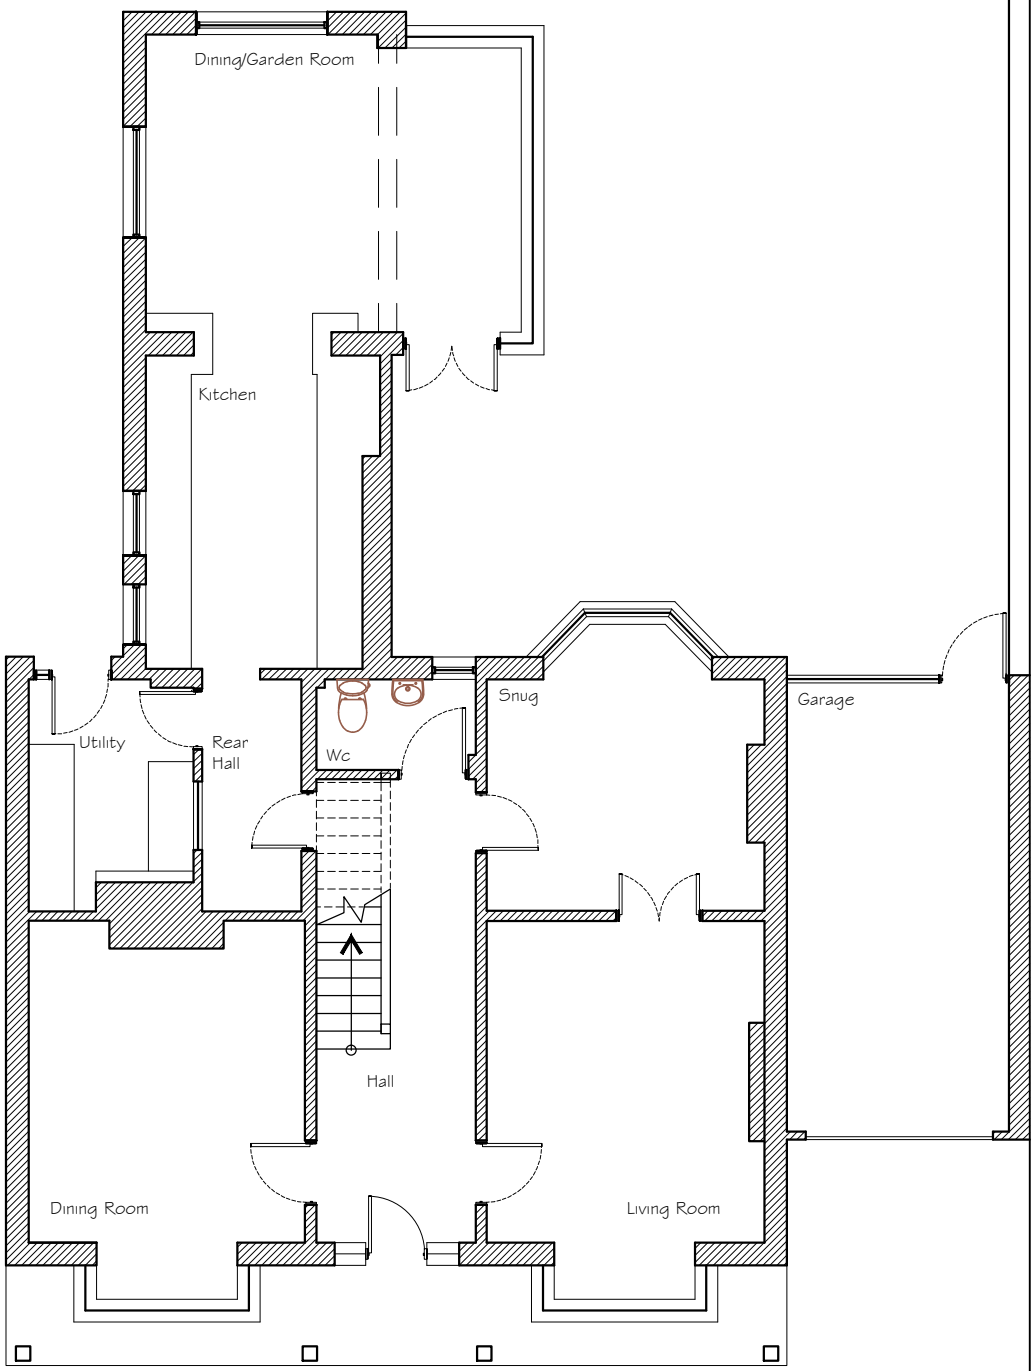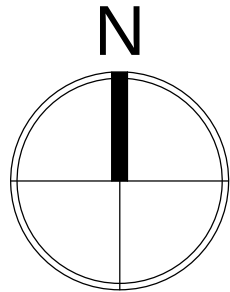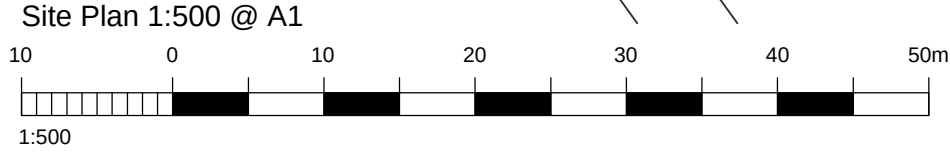

GROUND FLOOR
plan

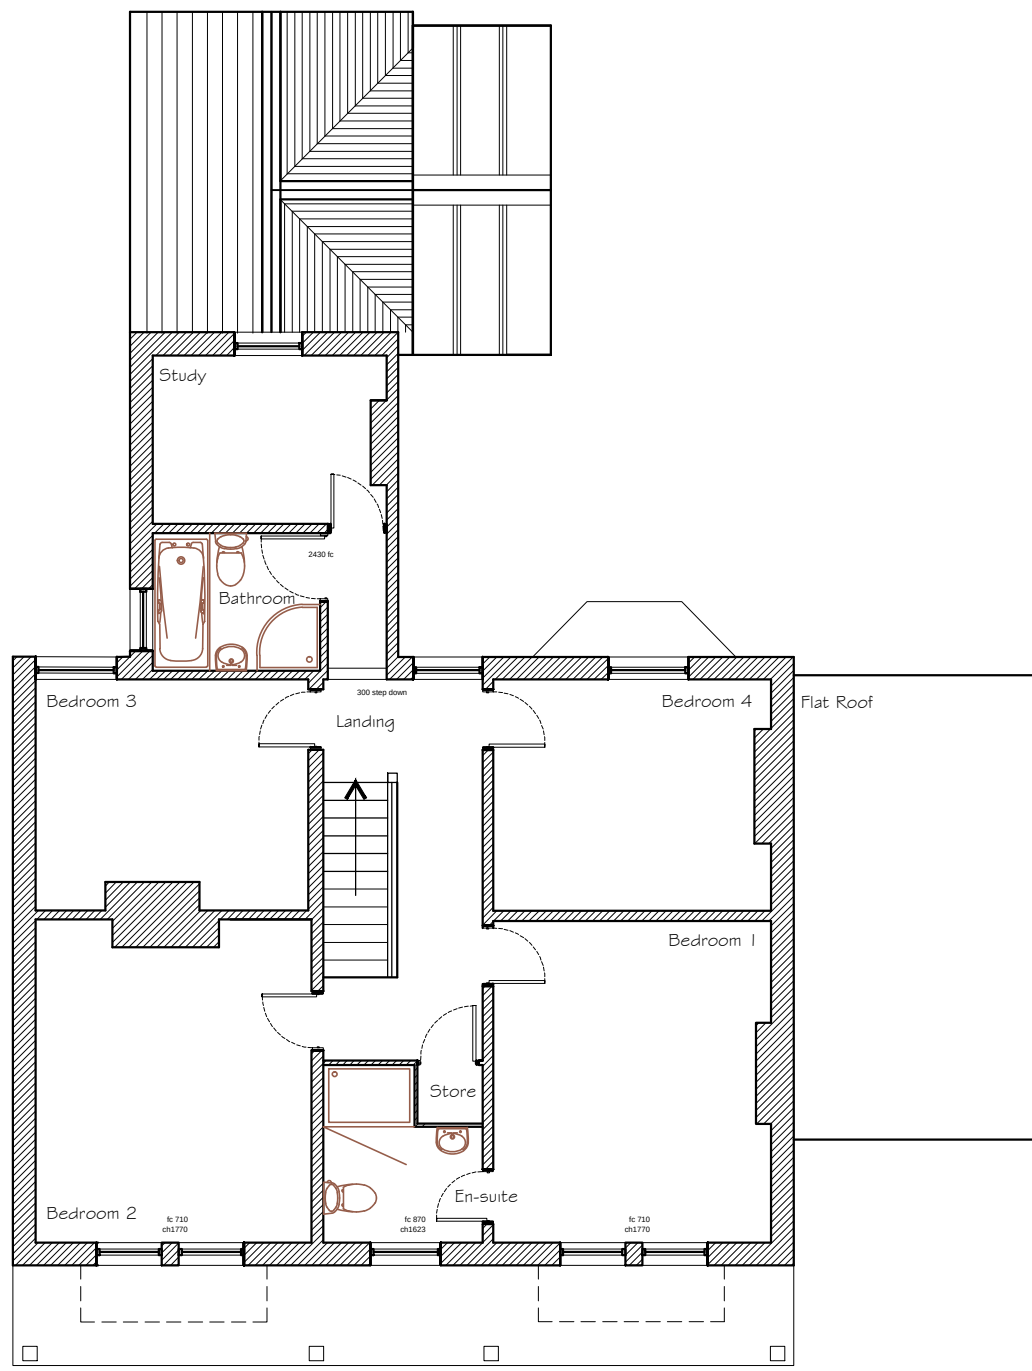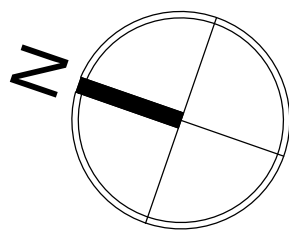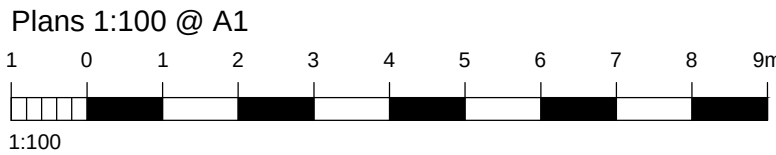

FIRST FLOOR
plan

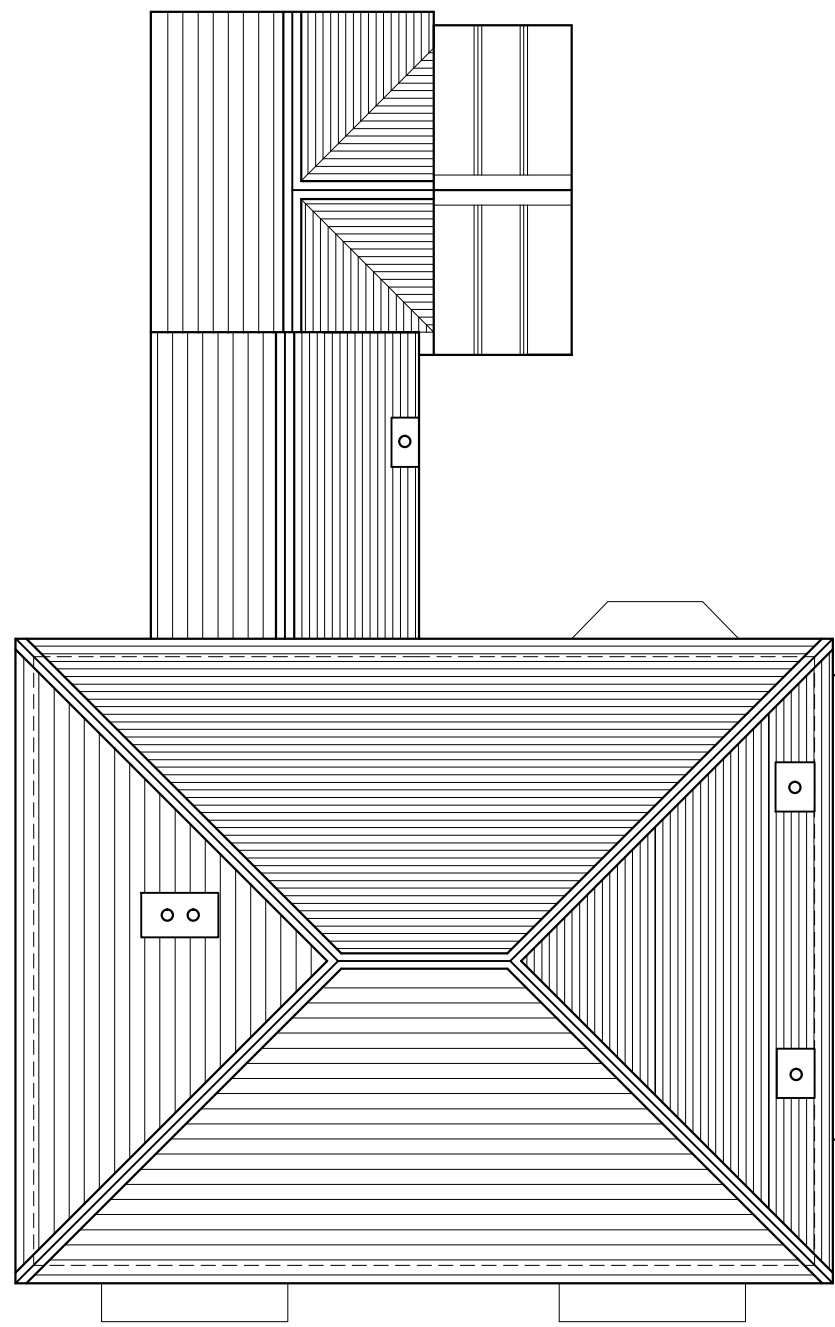

ROOF
plan

NOTES:

Dimensions to be checked on site before commencing work. Any discrepancies shall be reported to the architect immediately.

Do not scale from these drawings except for planning purposes.

Use figured dimensions only.

Where applicable this drawing is to be read in conjunction with other consultants' drawings.

All drawings to be read in conjunction with specification and all other drawings including structural engineer and mechanical and electrical drawings / specification

REV	DATE	AMENDMENT	DRAWN

Helyer Davies Architects Ltd
1 The Old Flour Mill,
Emsworth, PO10 7BT
01243 370 715
www.hdarchitects.co.uk mail@hdarchitects.co.uk

CLIENT
Mr Nick Langdon

PROJECT
66 Horndean Road
Emsworth
Hamshire
PO10 7PU

DRAWING	SCALE
Existing Location	1:1250
Existing Site Plan	1:500
Existing Plans	1:100

DATE	July 2014	DRAWN	KJL
DRAWING NUMBER	14-069/01_PLANNING PRELIMINARY	REVISION	*