
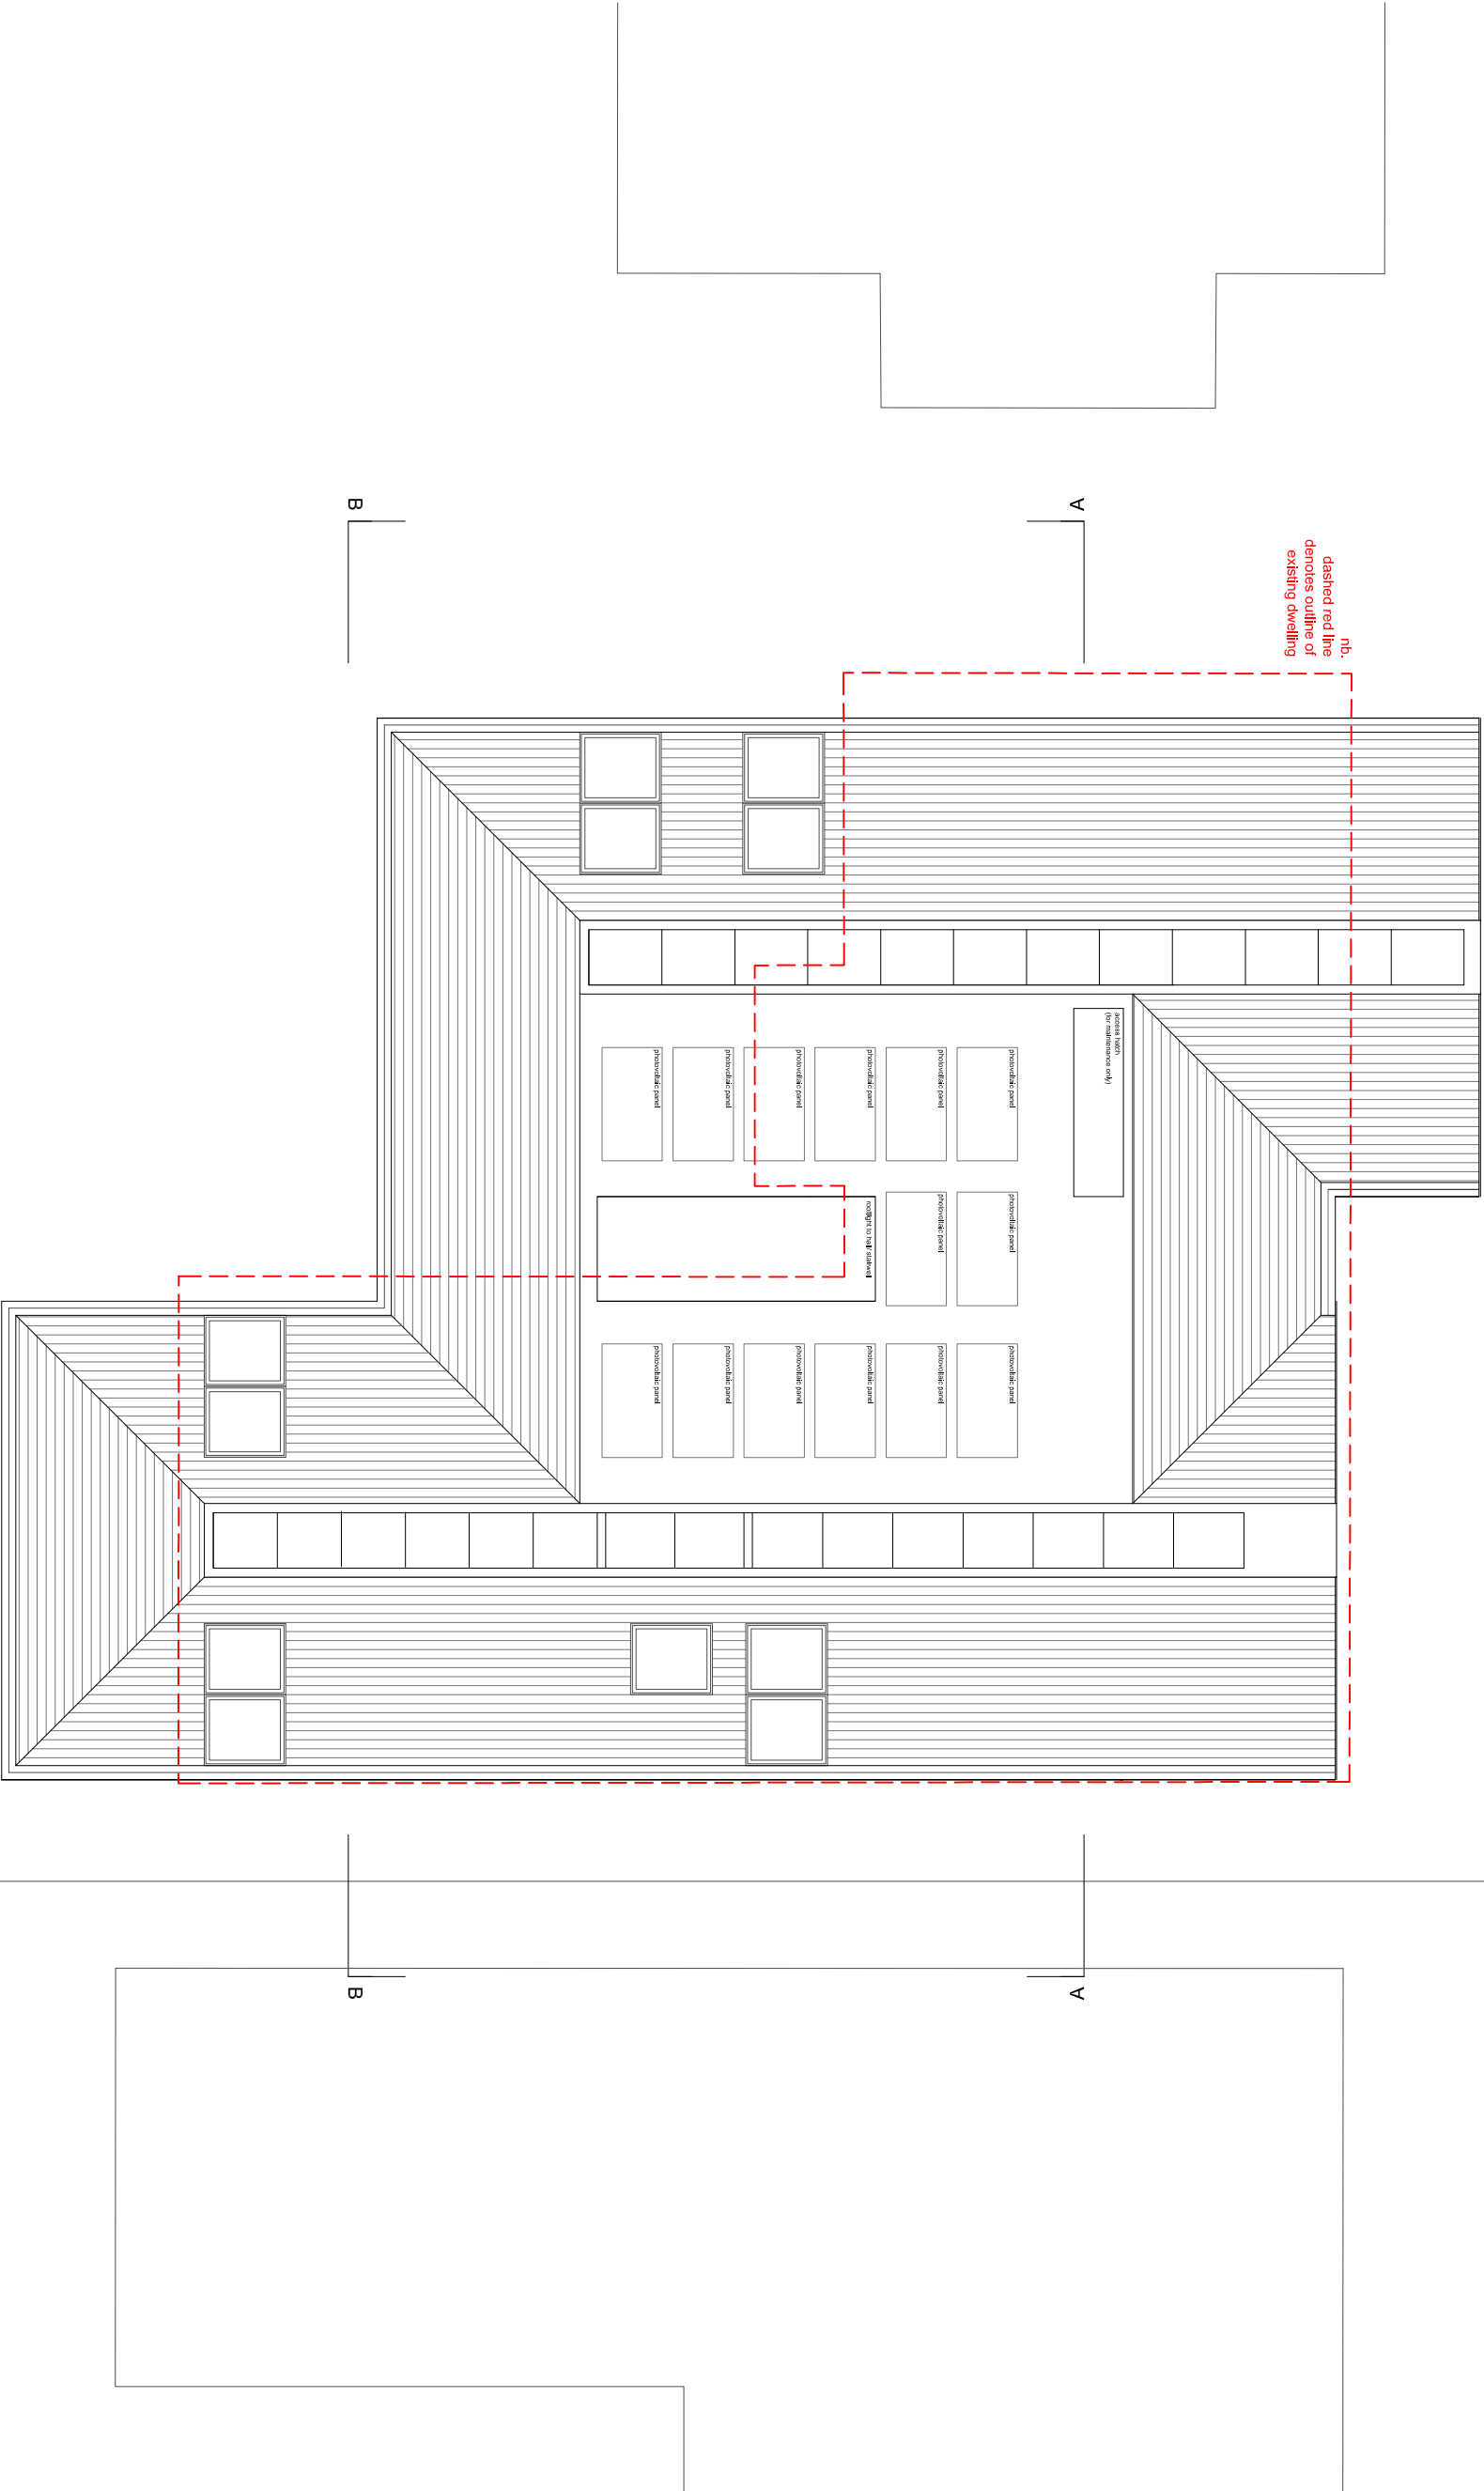


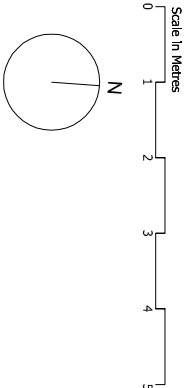

MELOYARCHITECTS
14 Winchelap Place Brighton E Sussex BN2 9XF
t +44 (0)1273 311165
f +44 (0)1273 371165
w www.meloy.co.uk
e info@meloy.co.uk

project
3 Swans Walk
client
Hugh and Tina Stallard
drawing title
Roof Plan
drawing number
0133/PA/203

date
05.05.15
scale
1:100@A3

purpose
ISSUED FOR PLANNING
revision
-

UPPER FLOOR PLAN