

CAVITY WALL

OUTER LEAF – 100mm MEDIUM DENSE CONCRETE BLOCKS (3.5N) TO RECEIVE TYPICALLY 150mm uPVC WEATHERBOARD CLADDING LAID HORIZONTALLY WITH GREY WOODGRAIN APPEARANCE.

INNER LEAF – 100mm MEDIUM DENSE CONCRETE BLOCKS (3.5N)

MORTAR – 1:1:6 (CEMENT:LIME:SAND)

WALL TIES – TYPICALLY ANCON CLARK 'SDS' TIES (OR SIMILAR APPROVED) AT 900/450

HORIZ/VERT STAGGERED CENTRES AND AT 225 VERT CTRS AT SIDES OF ALL OPENINGS.

DOORS AND WINDOWS OF WHITE uPVC FRAME TO MATCH EXISTING, OBSCURE GLAZING TO SHOWER ROOM. TOUGHENED GLASS BELOW 800mm.

ROOF – RED CONCRETE TILES TO MATCH EXISTING

Rev	Description	By	Chkd	Date
B	PROPOSED FOOTPRINT REDUCED	SX	DJS	22.3.16

Barron & Partners

CONSULTING CIVIL AND STRUCTURAL ENGINEERS
PLANNING SUPERVISORS

392 Whitelake Road, Basildon, Southend-on-Sea, S016 7DH
T: 0203 8000 5155, F: 0203 8000 5155
E: admin@barron-and-partners.co.uk
Web: http://www.barron-and-partners.co.uk



Client

DAVID FORD

Architect

Project Title

21 WEST HAYE ROAD,
HAYLING ISLAND

Drawing Title


ELEVATIONS

Issue Status
PLANNING APPROVAL

Date	Scale	Drawn	Checked
10.12.15	NTS	SAC	—
Drawing No.			Revision


10683-GA-002

C

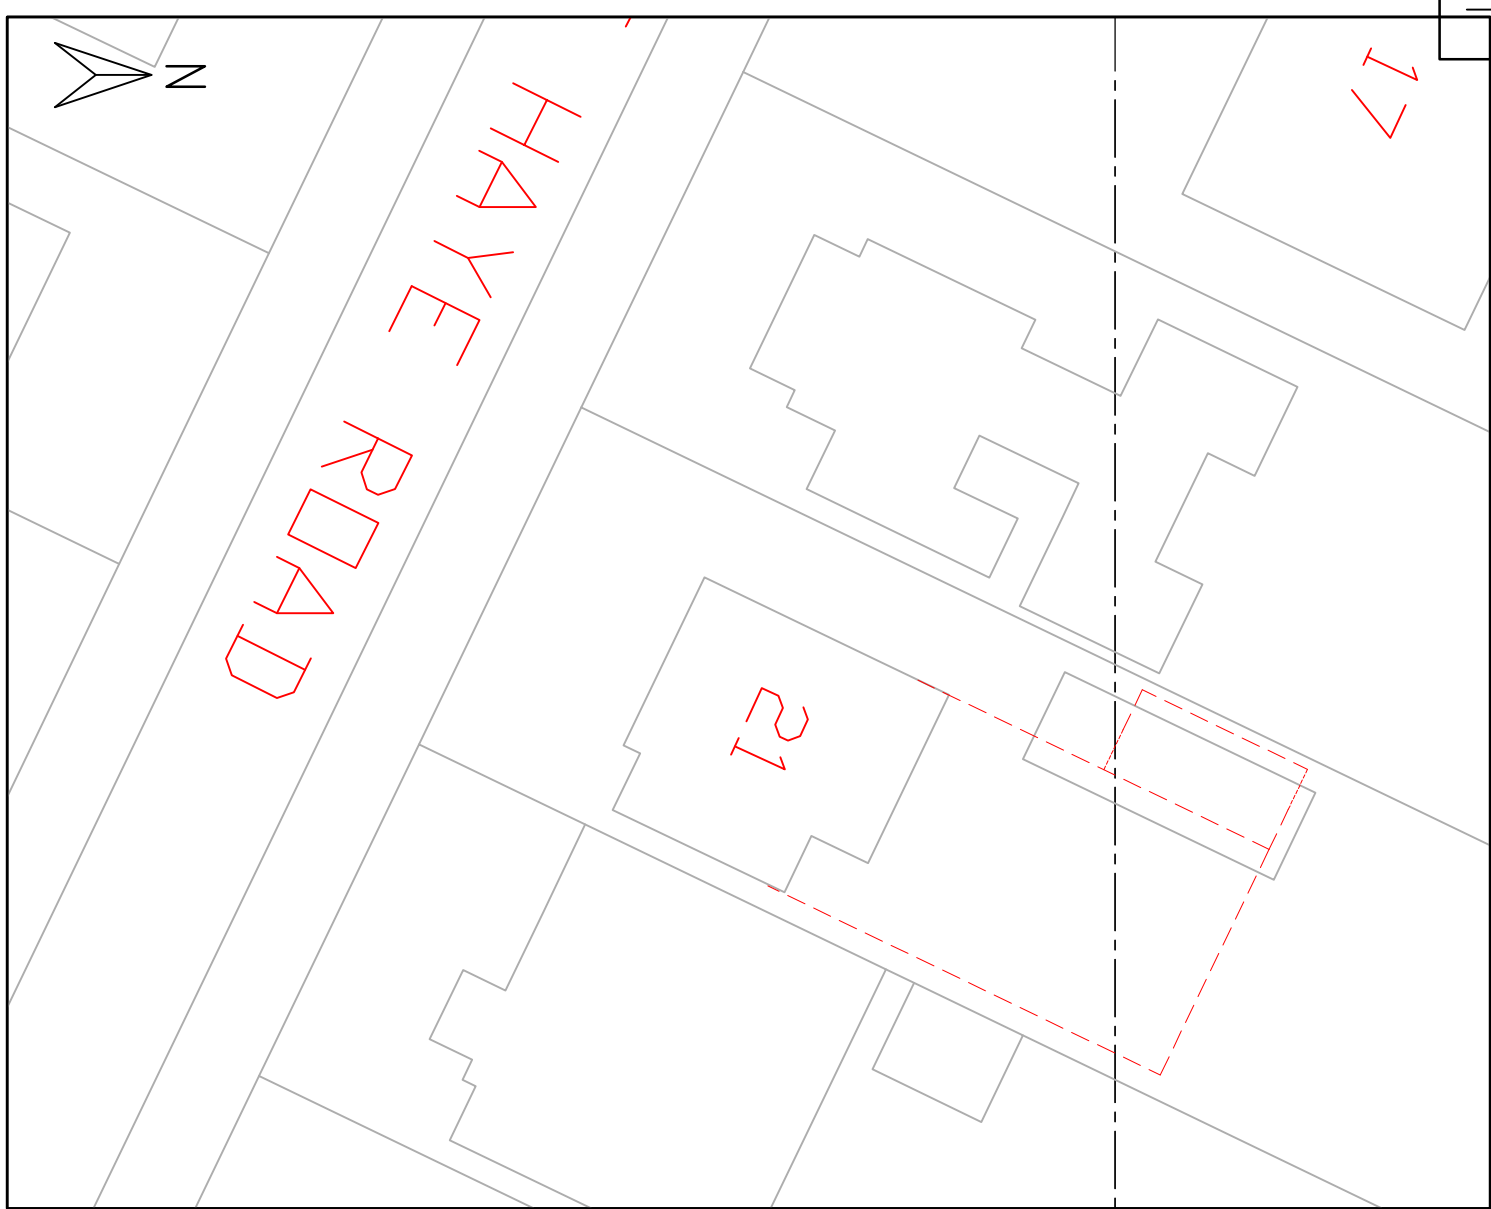


SITE LAYOUT PLAN

1:250

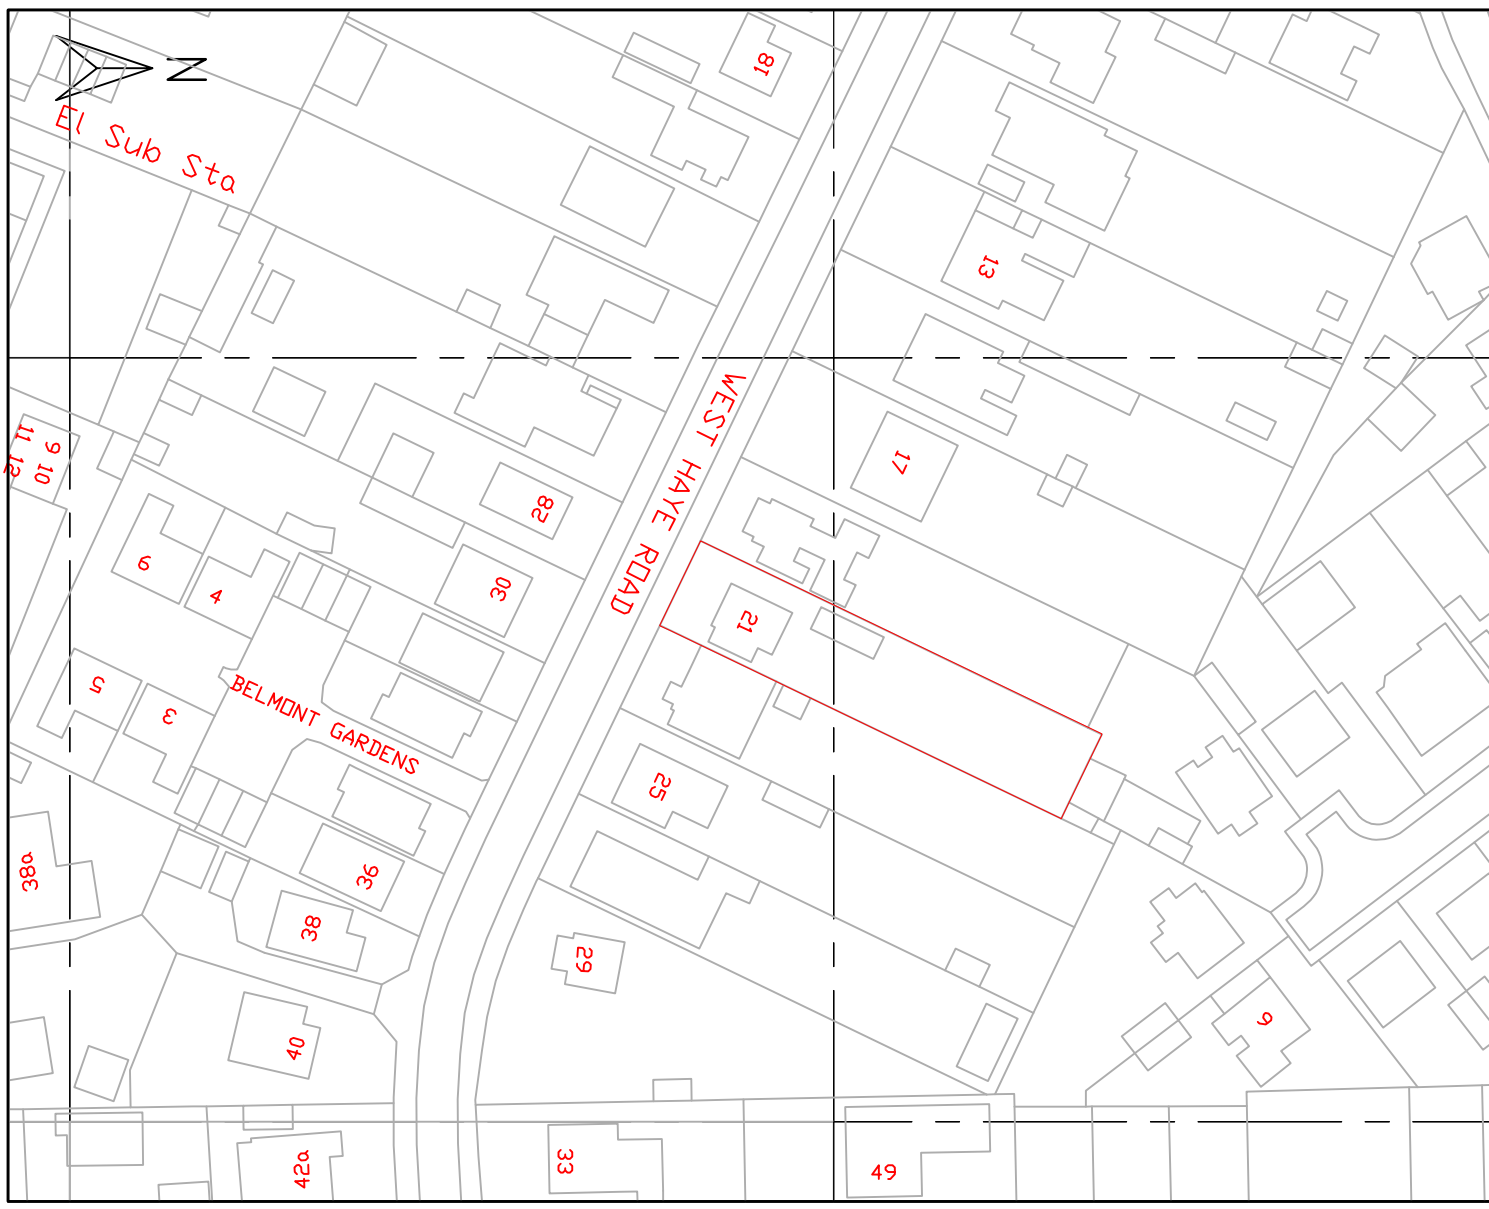


LOCATION PLAN

1:1250

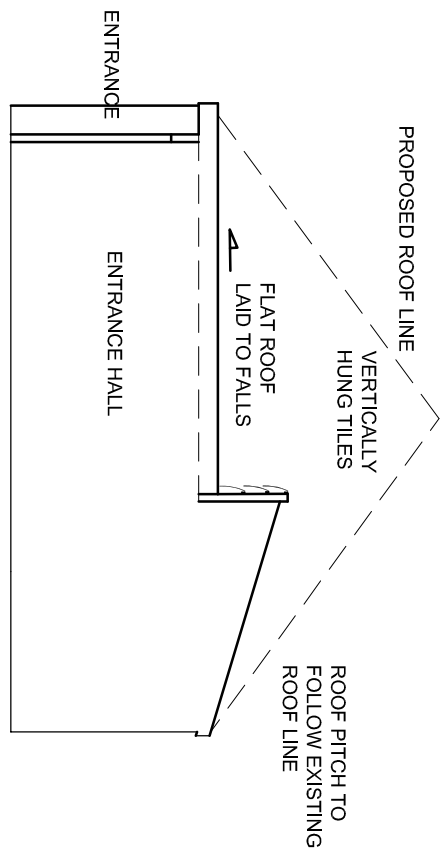


SECTION A-A

1:100

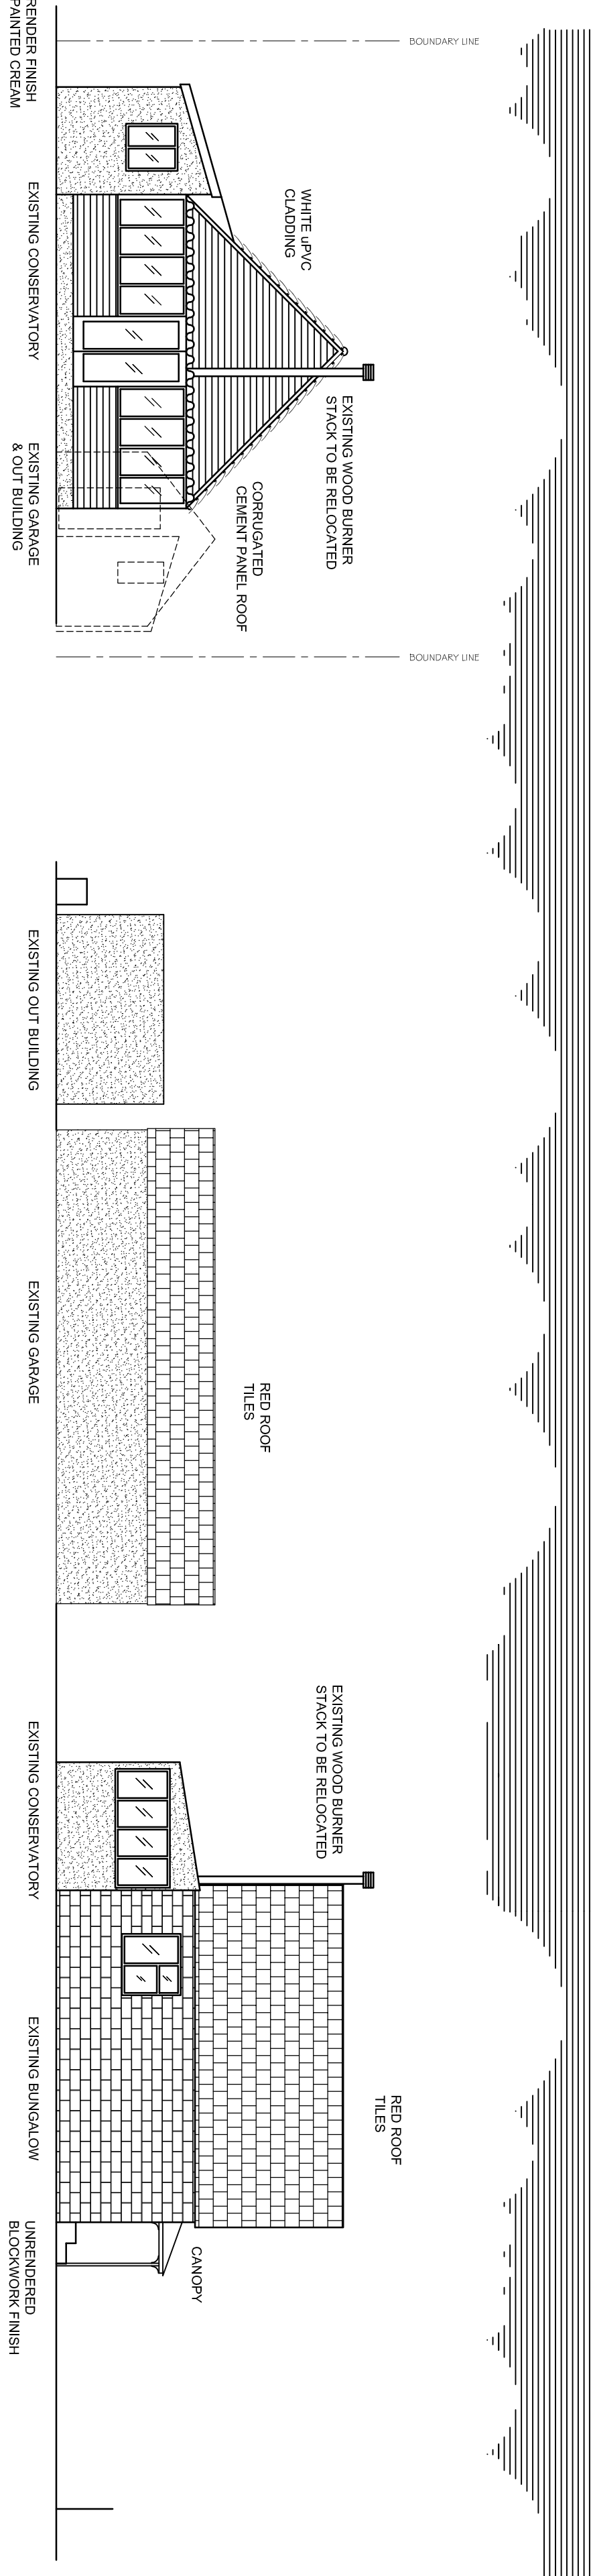


EXISTING SOUTH WEST ELEVATION

1:100

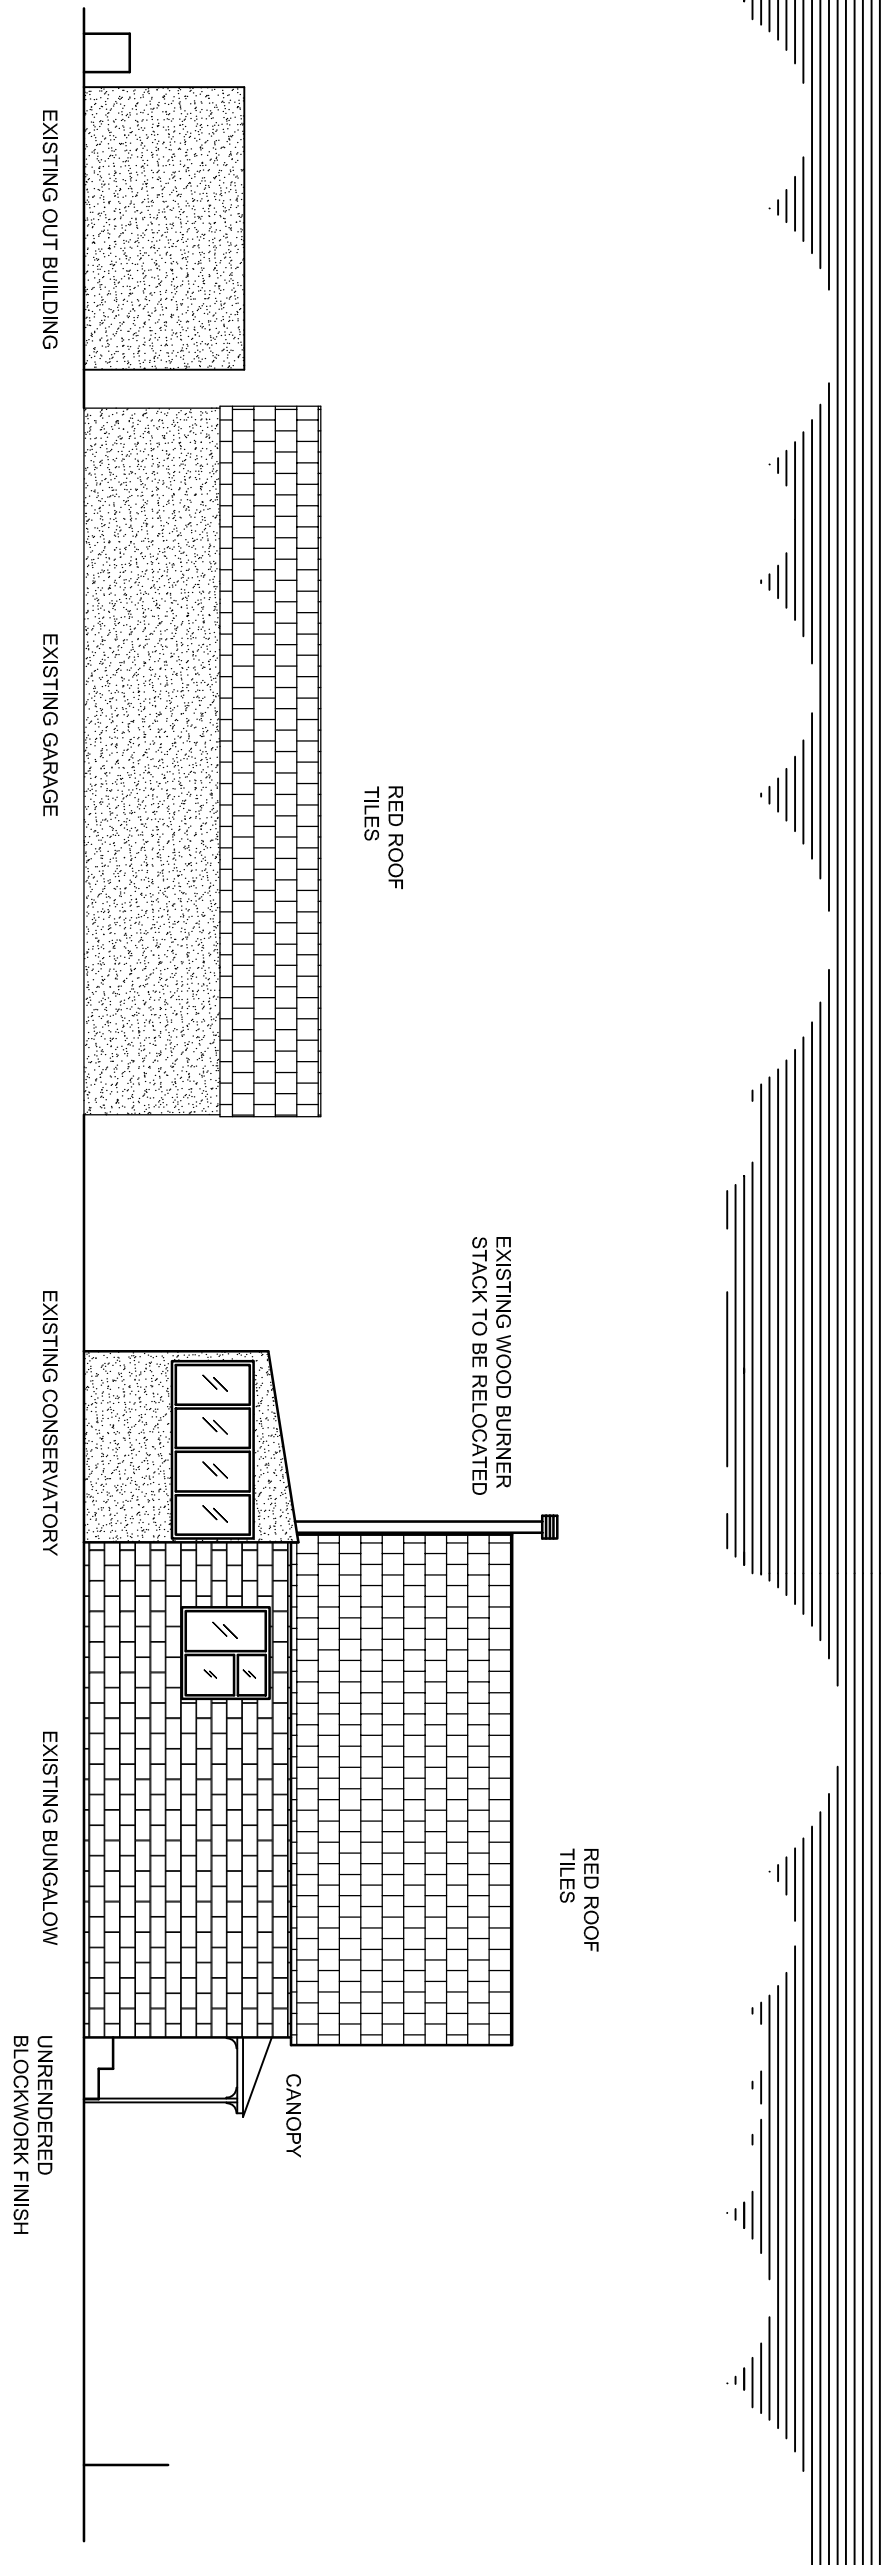


EXISTING SOUTH EAST ELEVATION

1:100

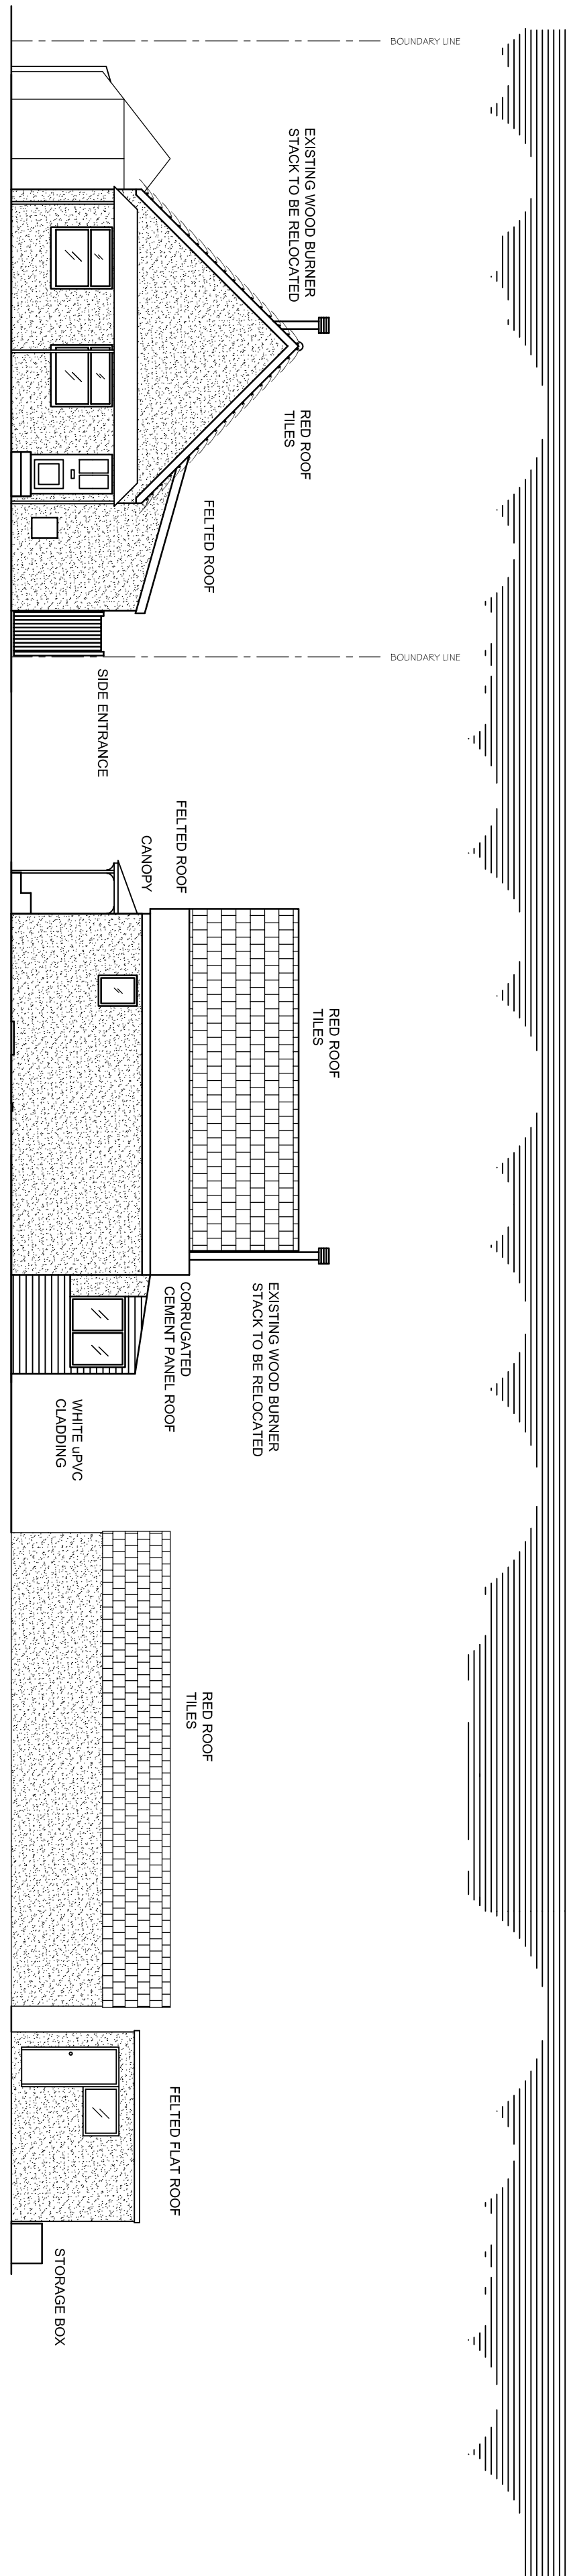


EXISTING NORTH EAST ELEVATION

1:100

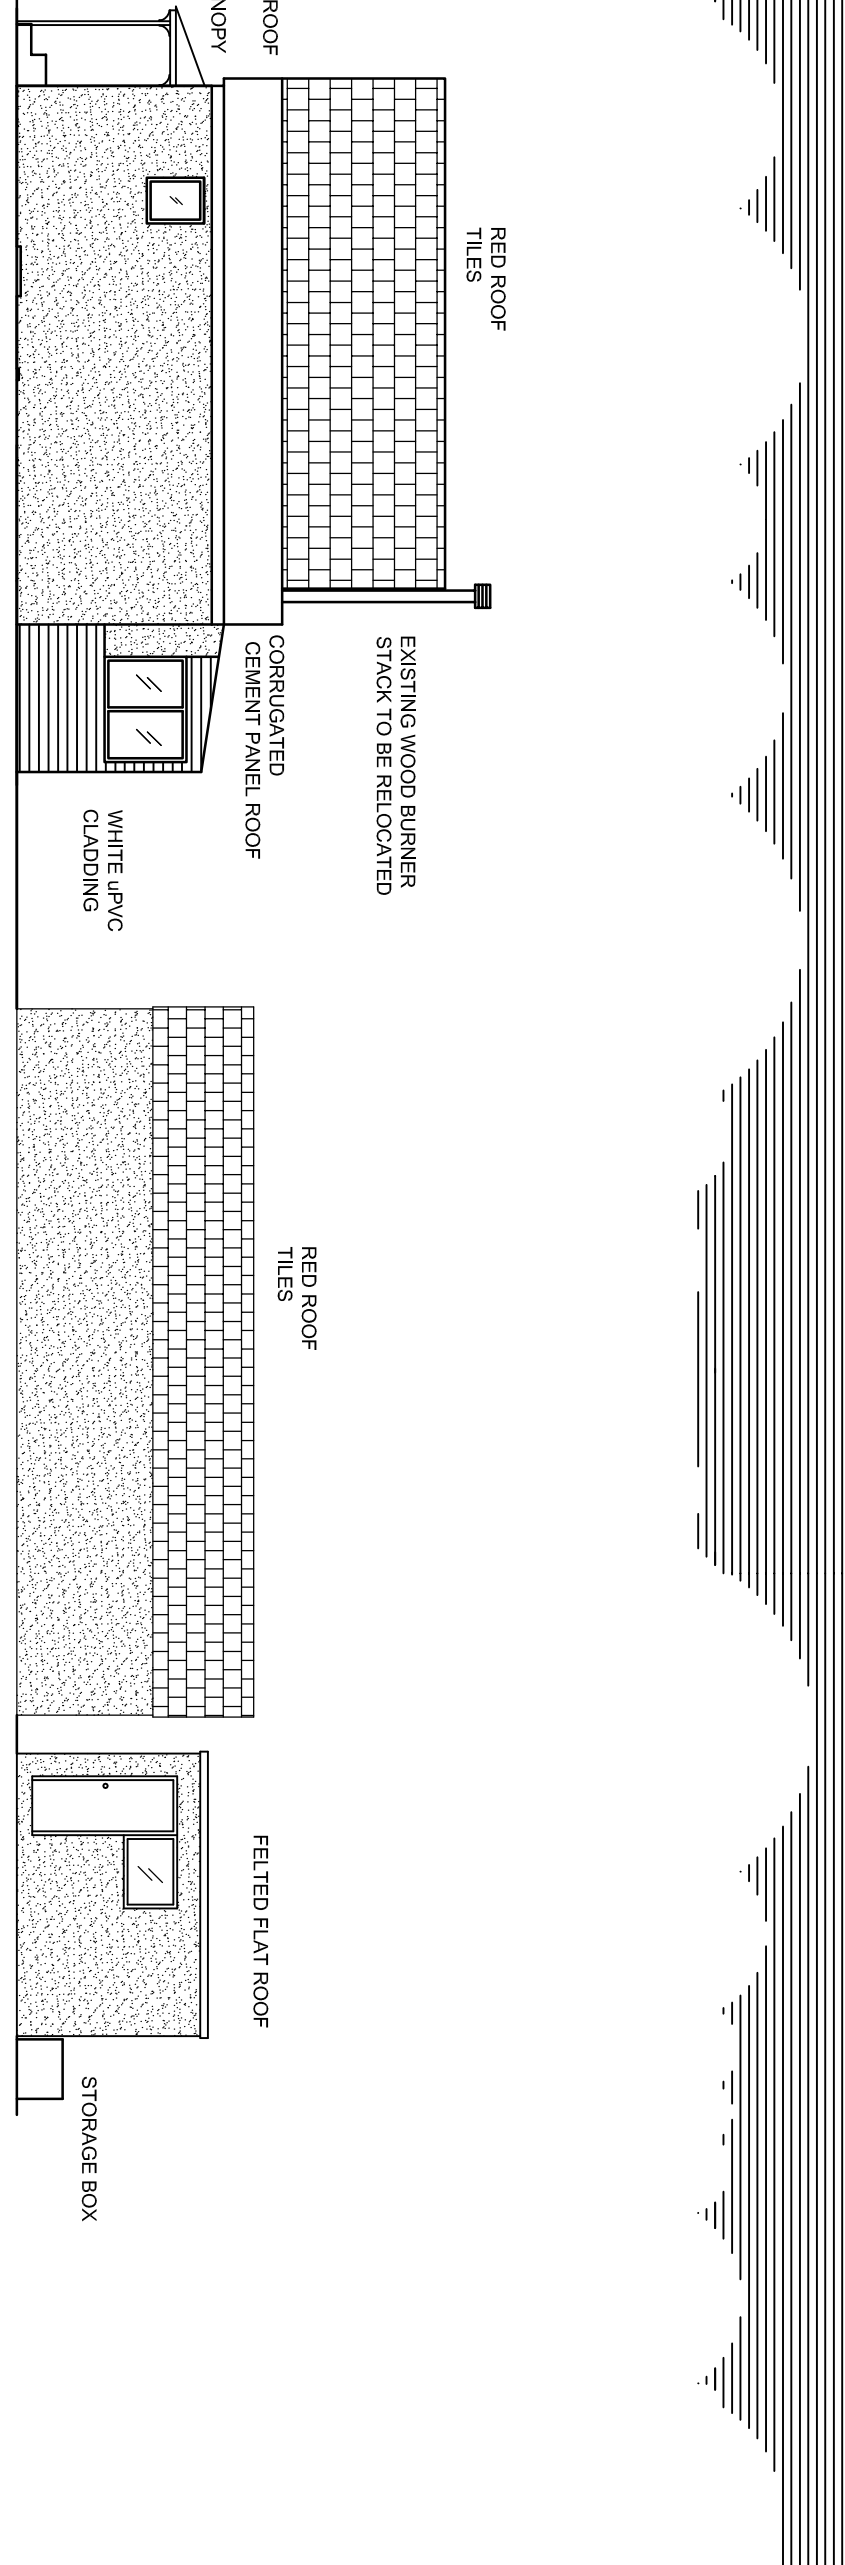


EXISTING NORTH WEST ELEVATION

1:100

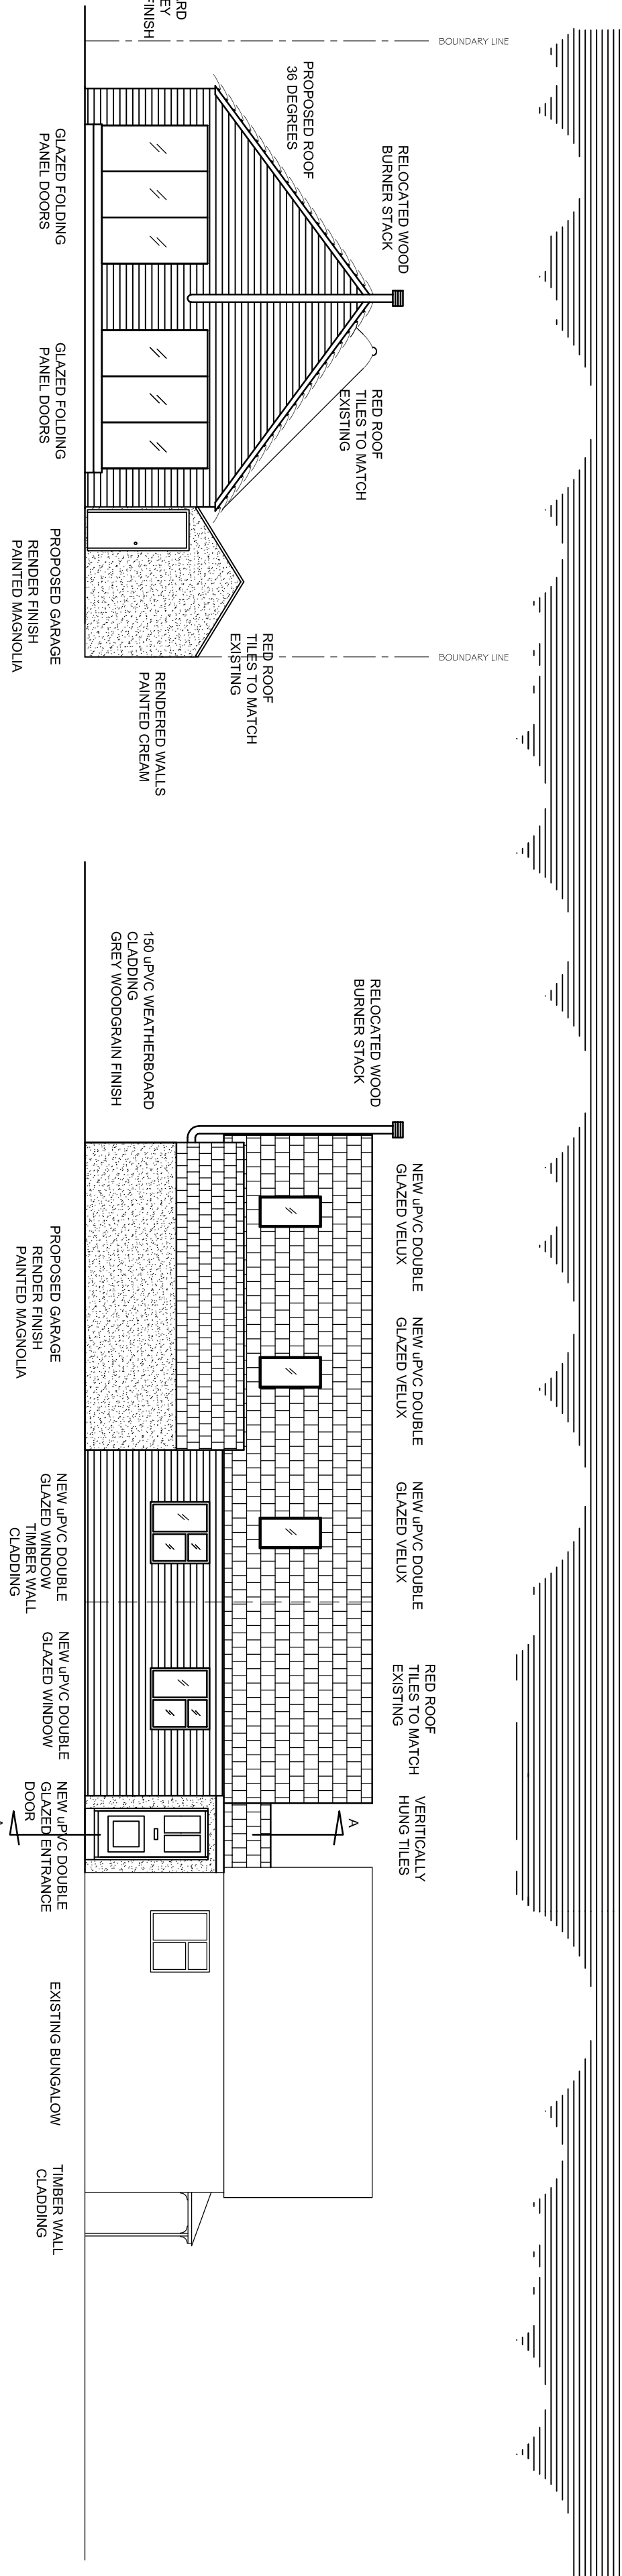


PROPOSED SOUTH WEST ELEVATION

1:100

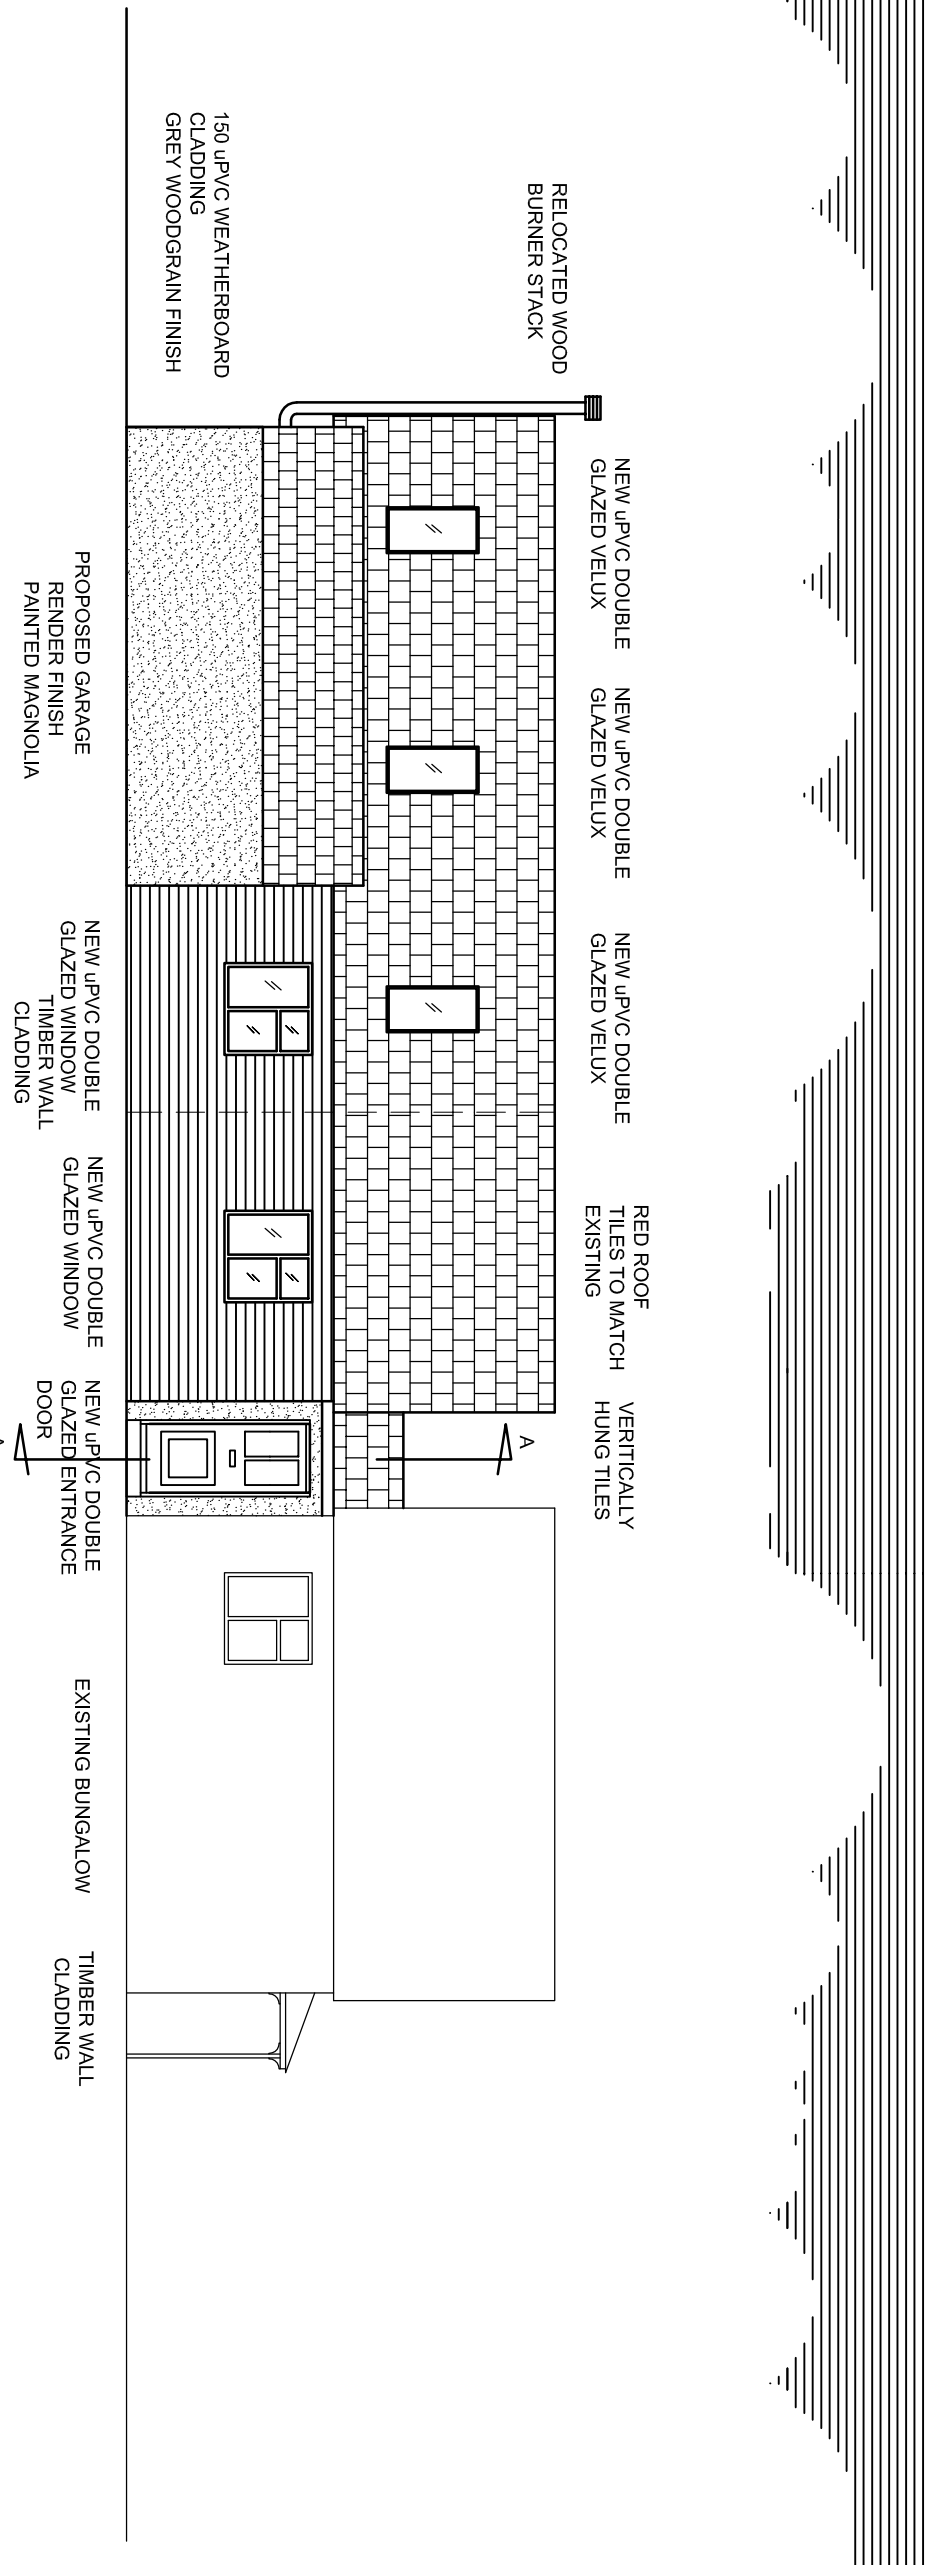


PROPOSED SOUTH EAST ELEVATION

1:100

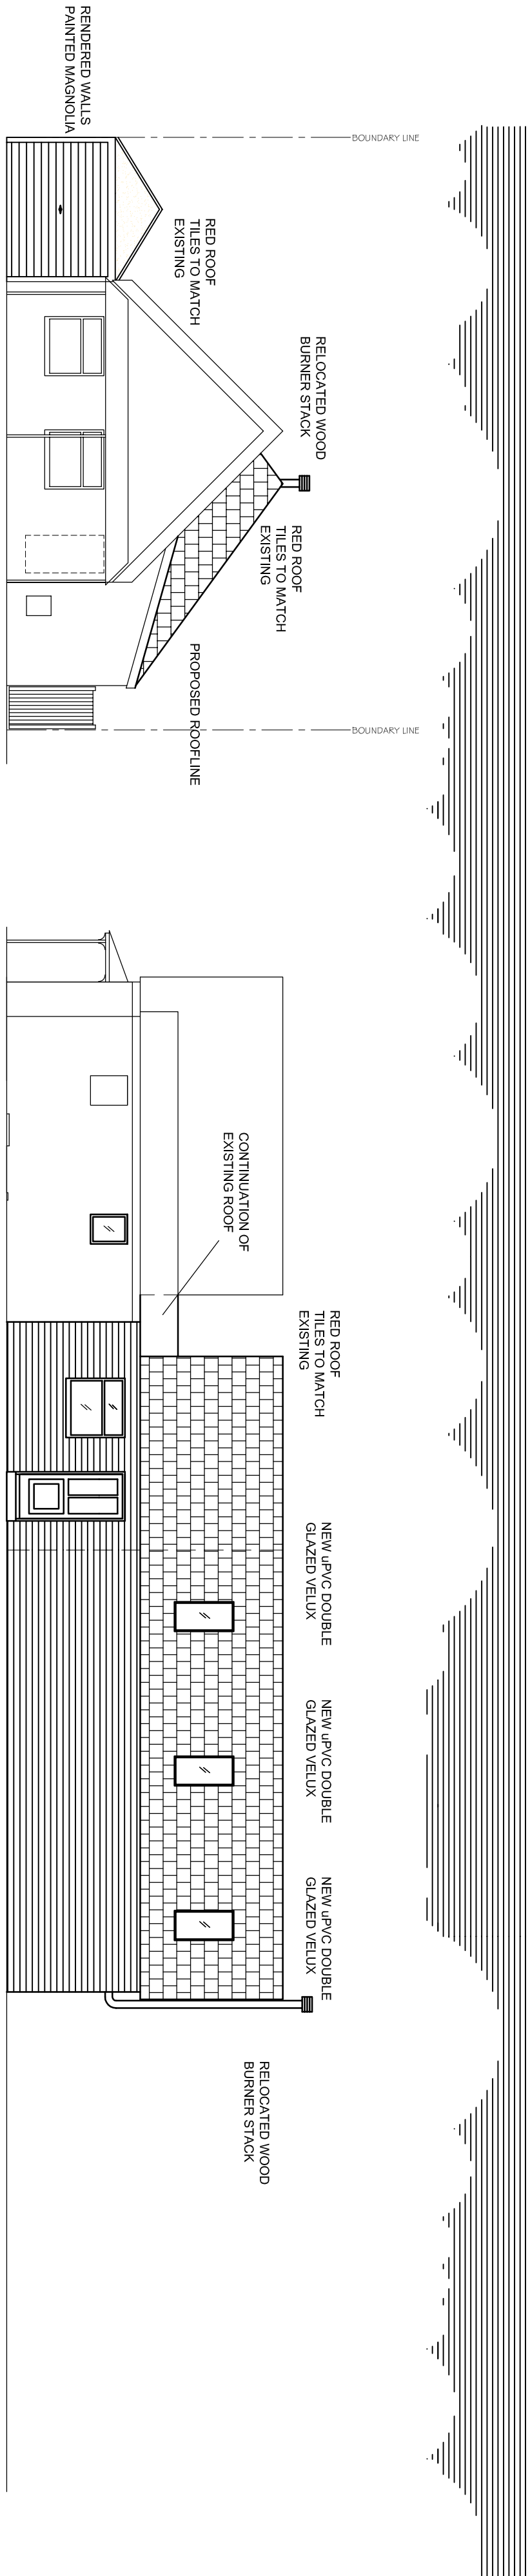

PROPOSED NORTH EAST ELEVATION

1:100

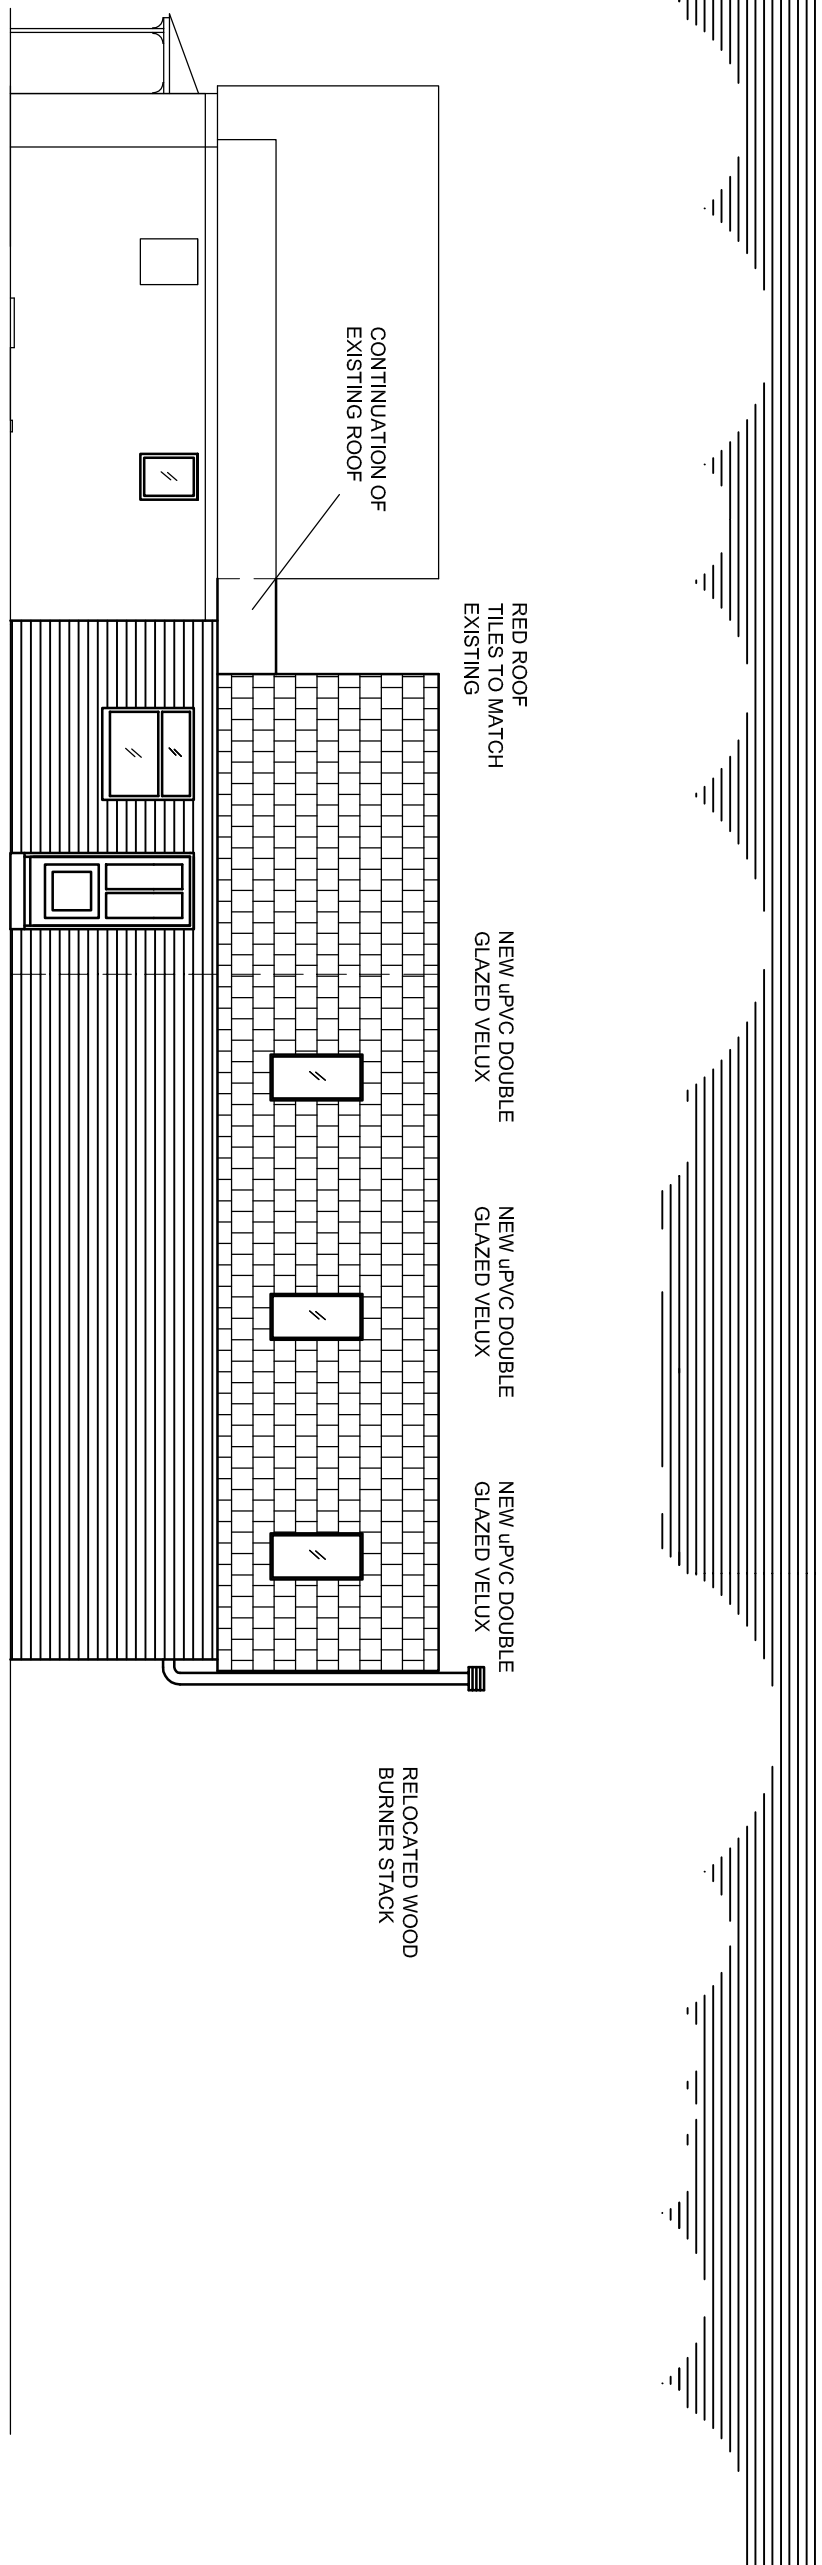

PROPOSED NORTH WEST ELEVATION

1:100