




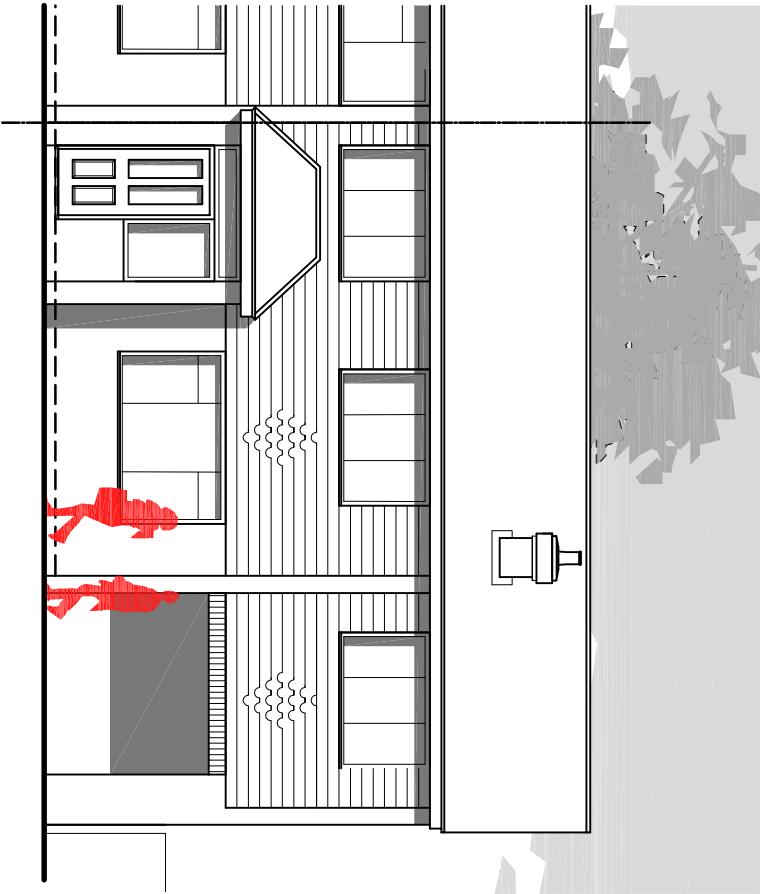

EXISTING FRONT ELEVATION
SCALE 1:100

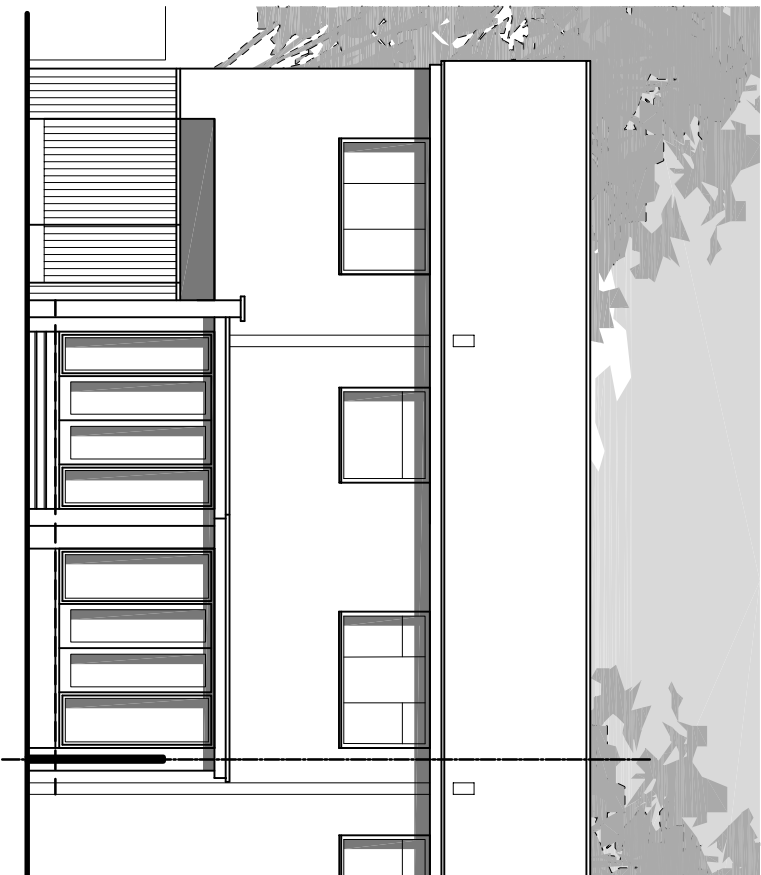

EXISTING REAR ELEVATION
SCALE 1:100

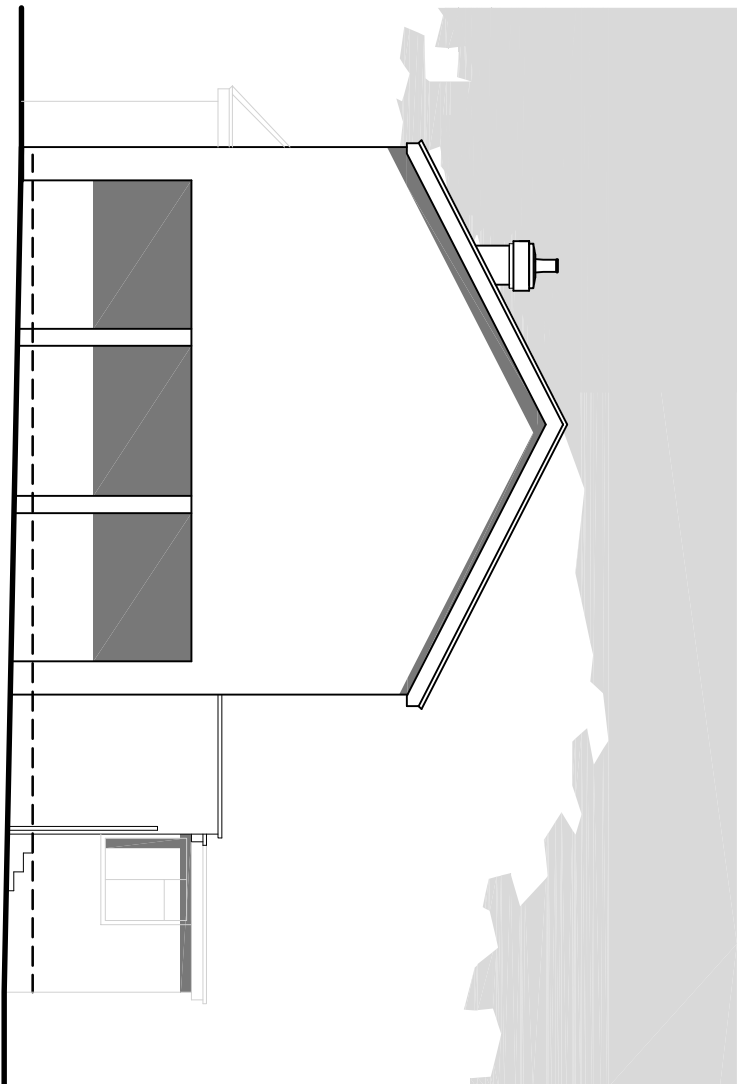

EXISTING SIDE ELEVATION
SCALE 1:100

The drawing is the copyright of CMCDesign and may not be copied, altered or reproduced in any form without the written consent of CMCDesign.

It is the sole responsibility of the building owner to draw up all legal agreements with adjoining property owners to cover the overhanging of any fascias, gullies, balconies or any part of the building. CMCDesign cannot be held responsible in any way, whatsoever for any legal costs or other costs incurred through any neighbouring disputes.

It is the sole responsibility of the building owner to comply with the party wall act 1996. CMCDesign cannot be held responsible in any way if non compliance is adopted.

Use figured dimensions only. In all instances only as indicated otherwise.

all plans and sections to check all drawings and to verify all dimensions on the plot to works commencing any discrepancies or dimensions of boundary locations are to be brought to the attention of CMCDesign immediately before any other works take place or are

revision

client
mr & mrs north

stage
planning

date
january 2015

scale
1:100 @ A3

address
6 Redlands Way
Purbeck
Dorset DT99 7JW

drawn by
18/01/22
drawing
existing elevations

CMC DESIGN architectural services



the studio, 22 Marlborough Road
Highton, Southampton, SO17 1HY
t 0768 997654
e studio@cmc-design.co.uk
w www.cmc-design.co.uk