




Rear Elevation

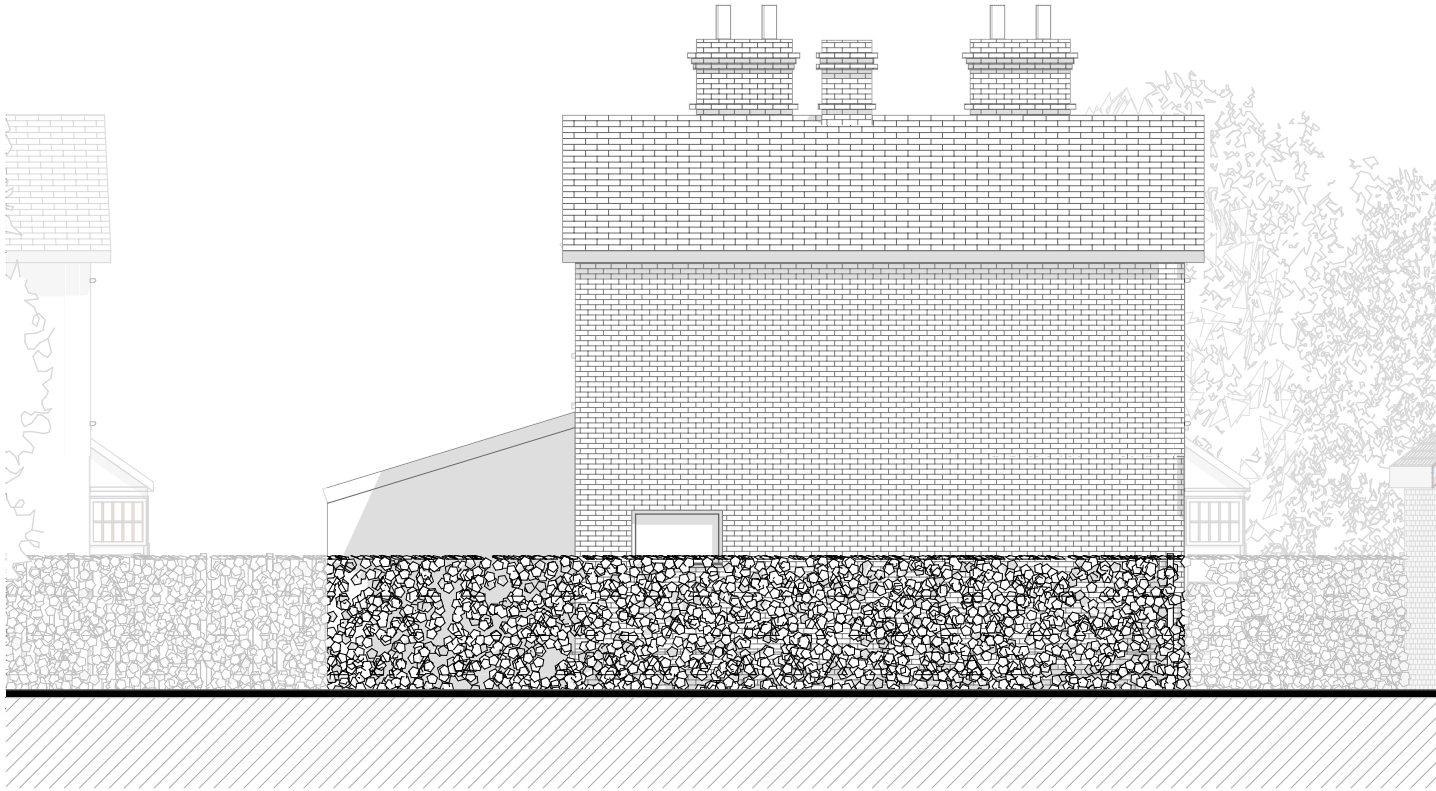

South Elevation



North Elevation

Client	Ivy Lodge 5 Fourth Avenue Havant New Build House		
Architect	Innovate 4 Limited Studio 2, Villiers Road Southsea, Hampshire PO5 2HG www.innovate4.com		
Drawing	Existing Elevations	Scale	1:100@A3
Drawing No.	PL 04	Status	Planning
		Revision	-